N.M.R.D.A.
L.S. No. 33
L.S. Valid
Up to 31/12/2023

| LAYOUT / SITE PLAN | 01/17 |
|---|---|

**PROJECT :**
PROPOSED MULTIFAMILY RESIDENTIAL
BUILDING PLAN FOR GROUP HOUSING SCHEME
ON KH. NO. :- 174/2, P.H. NO. 12A MOUZA:
BHOKARA , TAH. NAGPUR (R) DIST. :- NAGPUR.

**BELONGING TO :-**
M/S SUPREME URBAN REALITIES PVT.LTD.
THROUGH ITS AUTHORIZED
DIRECTOR MR. MURTAZA HAMZA KOTHAWALA

## FINAL AREA STATEMENT

| | | PERMISSIBLE | PROPOSED |
|---|---|---|---|
| A) | NET PLOT AREA AREA FOR F.S.I. CALCULATION ( Clause no.3.5 of UDCPR-2020) or as per layout plan | = 19733.315 SQ.MT | |
| B) | NET P-Line Built up Area ( Clause no.6.6 of UDCPR-2020) | = 60991.532 SQ.MT | |
| C) | Dividing Factor 1.6 / 1.8 to arrive Basic FSI + Premium FSI = TDR :- P-line Area / 1.6 or 1.8 | = 38119.707 SQ.MT | |
| D) | Permissible Ancillary FSI:- ( Clause no.6.3, Table No.6G , Note-(i) of UDCPR-2020) (B-C) | = 22871.825 SQ.MT | 22871.825 SQ.M. |
| E) | Permissible Basic FSI/Bup Area :- (1.1 x A) (1.10 X 19733.315) ( Clause no.6.3, Table No.6G of UDCPR-2020) | = 21706.646 SQ.MT | 1.1/21706.646 SQ.M. |
| F) | Permissible Additional FSI on premium :- (0.30 x A)( 0.30 X 19733.315) ( Clause no.6.3, Table No.6G of UDCPR-2020) | = 5919.994 SQ.MT | 0.23/4573.072 SQ.M. |
| G) | Permissible TDR :- (A X Permissible TDR) ( Clause no.6.3, Table No.6G of UDCPR-2020) 0.60 X 19733.315 = 11839.989 SQ.MT | | 0.60/11839.989 SQ.M. |
| H) | Permissible TDR for Road Widening with compliance of Clause no.7.2 & proforma - I of UDCPR-2020) | = 0.000 SQ.MT | NIL |
| I) | Total entitlement of FSI (D+E+F+G) | = 62338.454 SQ.MT | 60991.532 SQ.M. |
| J) | maximum Building Potential on Plot/Land | = 63146.608 SQ.MT | 60991.532 SQ.M. |

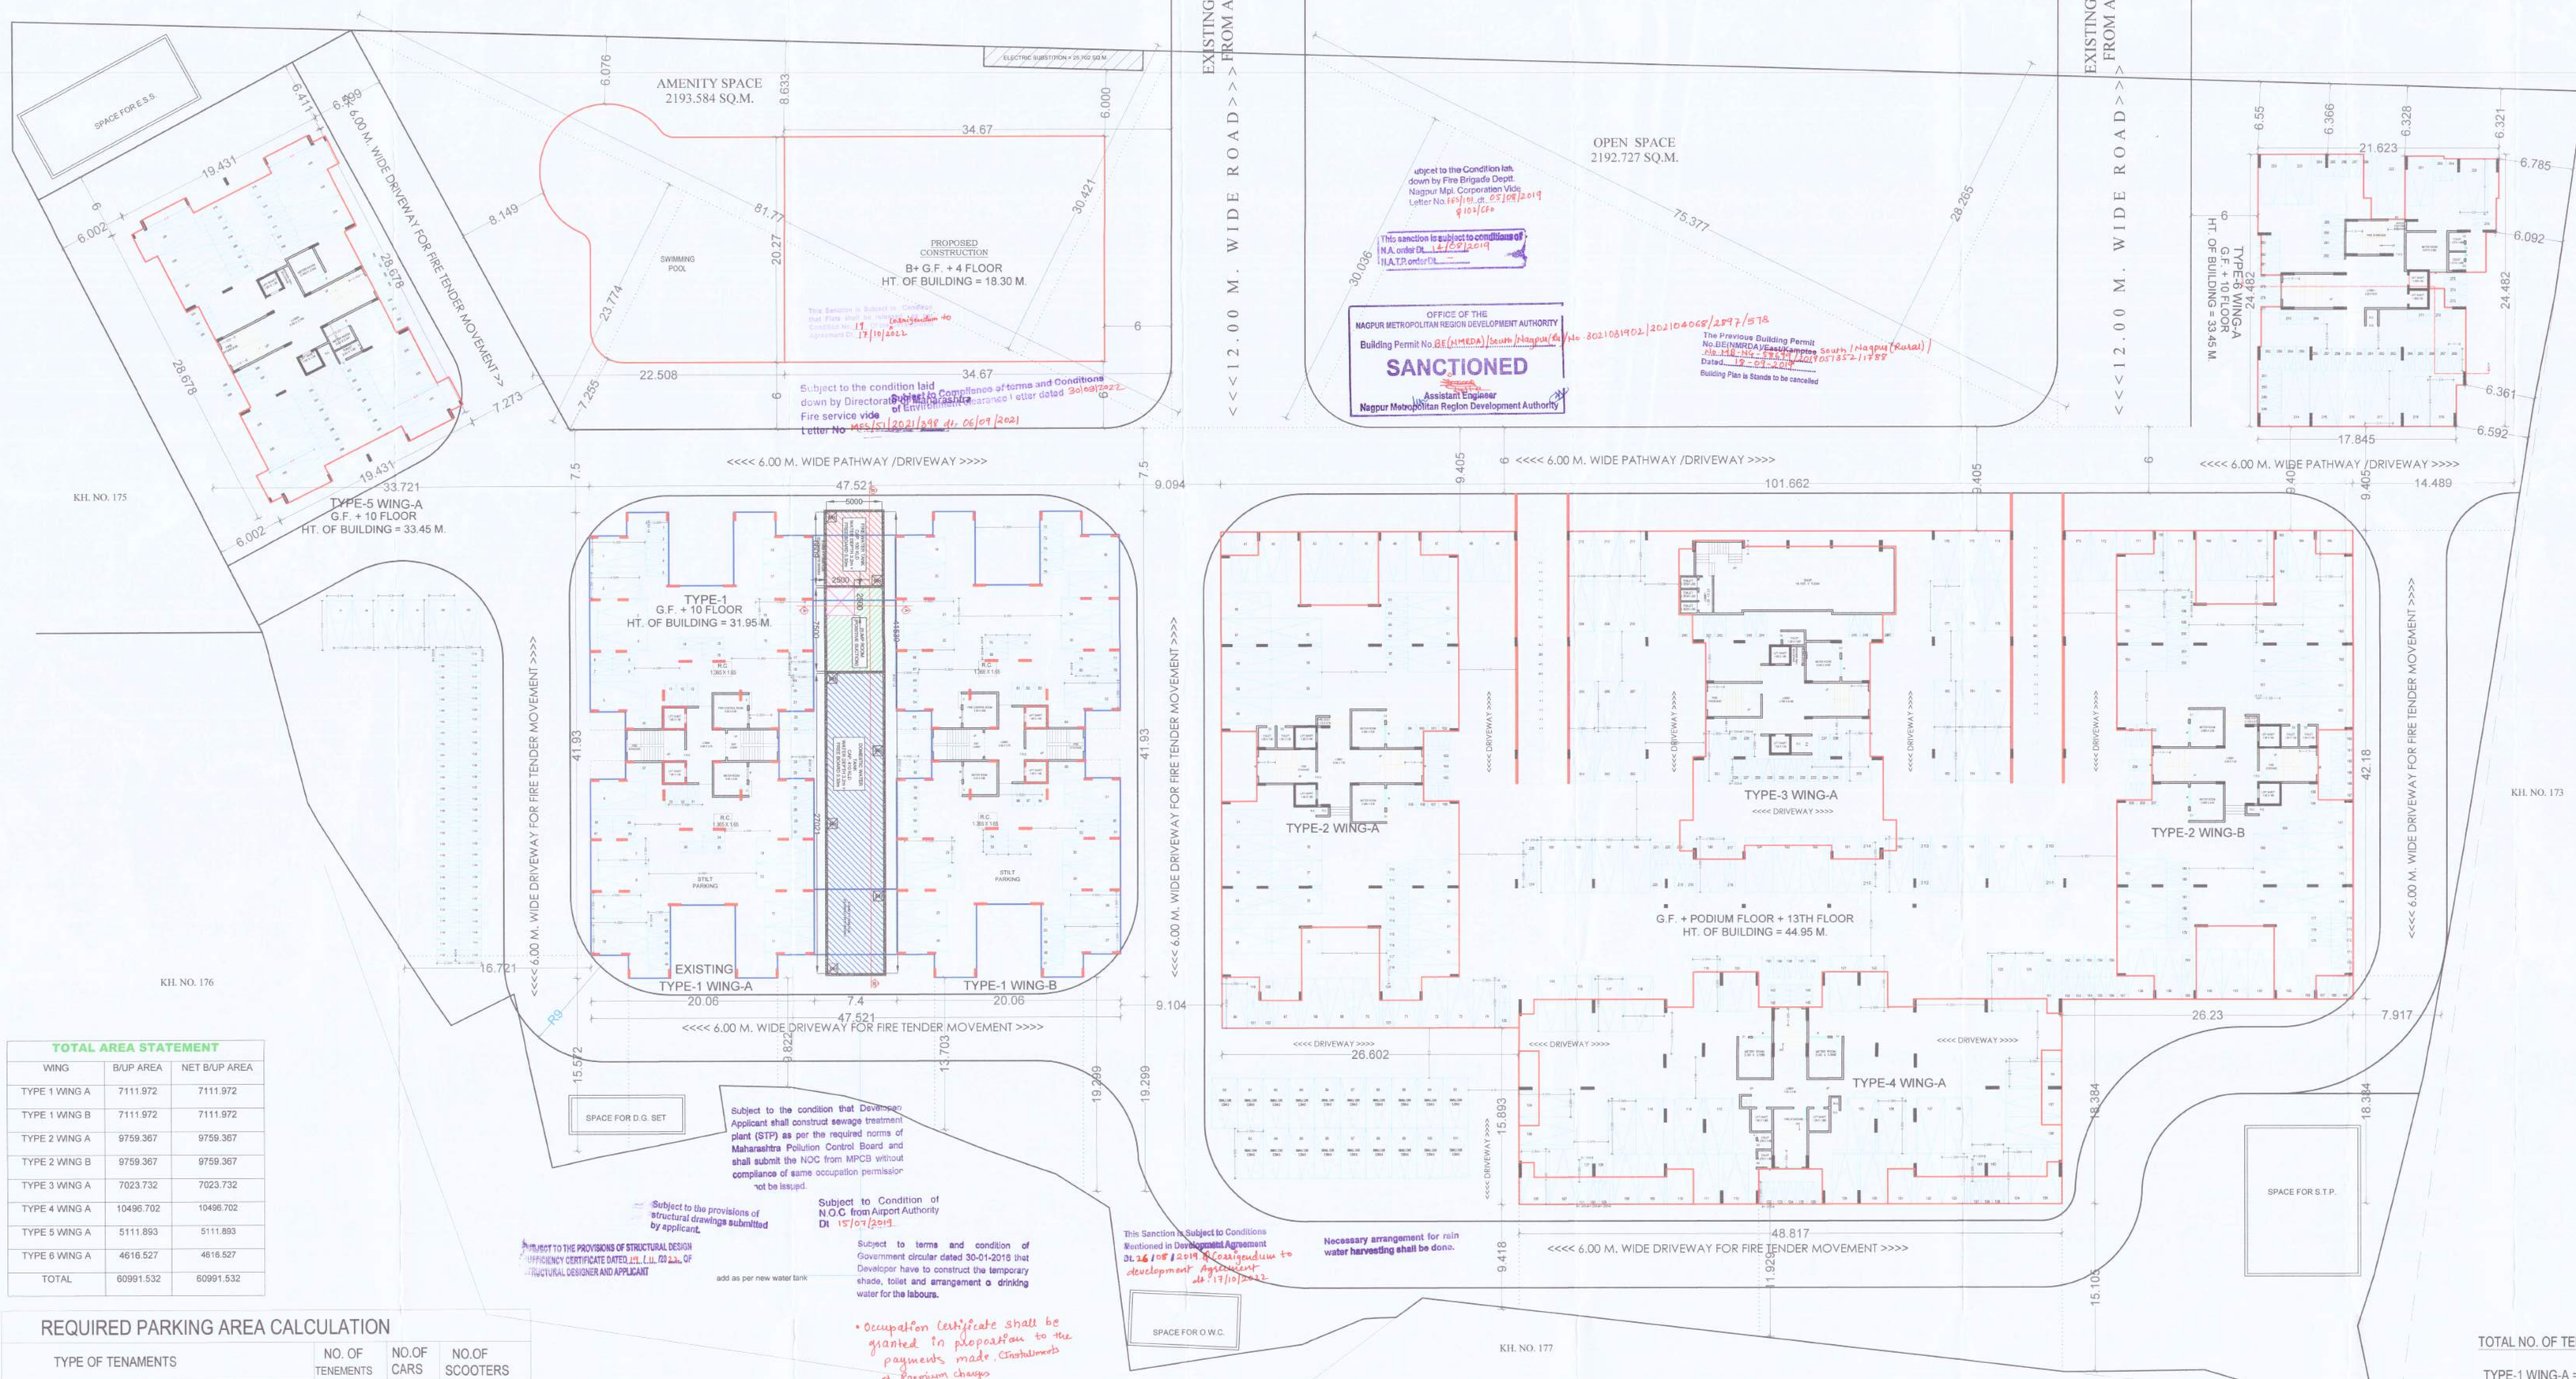


Subject to the condition laid down by Directorate of Industries, Fire service vide Letter No. MFS/S/1202/938 dt. 06/09/2021

Subject to the conditions of terms and Conditions mentioned in the above letter dated 30/08/2022 of Environment

Subject to the condition that Developer/ Applicant shall construct sewage treatment plant (STP) as per the required norms of Maharashtra Pollution Control Board and shall submit the NOC from MPCB without compliance of same occupation permission not be issued.

Subject to Condition of N.O.C from Airport Authority Dt 15/09/2019.

Subject to terms and condition of Government circular dated 30-01-2016 that Developer have to construct the temporary shade, toilet and arrangement a drinking water for the labours.

Occupation certificate shall be granted in proportion to the payments made Constituents of Premium Charges

Subject to the condition laid down by Fire Brigade Deptt. Nagpur Mpl. Corporation Vide Letter No. NMC/F.B./F.S./05/2019 dt. 03/05/2019

This sanction is subject to conditions of N.A. order Dt. 13/05/2015 N.A.T.P. confirm Dt. —

OFFICE OF THE NAGPUR METROPOLITAN REGION DEVELOPMENT AUTHORITY
Building Permit No. BE(NMRDA)/Beum/Nagpur/69/Vide 202108902/202104068/2297/578
SANCTIONED
Assistant Engineer
Nagpur Metropolitan Region Development Authority

The Previous Building Permit No. BE(NMRDA)/Beum/Nagpur South/Kamal/ Vide No. 202104068/2297/578 Dated 13/05/2021 is/are hereby cancelled
Building Plan is Stands to be cancelled

This Sanction is Subject to Conditions Mentioned in Development Agreement Dt. 26/08/2019 & Supplementary to Development Agreement dt. 13/10/2022

Necessary arrangement for rain water harvesting shall be done.

PURSUANT TO THE PROVISIONS OF STRUCTURAL DESIGN EFFICIENCY CERTIFICATE DATED 27.1.21, ISSUED BY STRUCTURAL DESIGNER AND APPLICANT

add as per new water tank

## TOTAL AREA STATEMENT

| WING | B/UP AREA | NET B/UP AREA |
|---|---|---|
| TYPE 1 WING A | 7111.972 | 7111.972 |
| TYPE 1 WING B | 7111.972 | 7111.972 |
| TYPE 2 WING A | 9759.367 | 9759.367 |
| TYPE 2 WING B | 9759.367 | 9759.367 |
| TYPE 3 WING A | 7023.732 | 7023.732 |
| TYPE 4 WING A | 10496.702 | 10496.702 |
| TYPE 5 WING A | 5111.893 | 5111.893 |
| TYPE 6 WING A | 4616.527 | 4616.527 |
| TOTAL | 60991.532 | 60991.532 |

## REQUIRED PARKING AREA CALCULATION

| TYPE OF TENAMENTS | NO. OF TENEMENTS | NO.OF CARS | NO.OF SCOOTERS |
|---|---|---|---|
| 1) FOR 2 TENEMENTS HAVING **CARPET** AREA **ABOVE 40 SQ.M. AND UPTO 80 SQ.M.** ( 1 : 5 ) | 486 | 243 | 1215 |
| 2) FOR EVERY TENEMENTS HAVING **CARPET** AREA **ABOVE 80 SQ.M. AND UPTO 150 SQ.M.** | 118 | 118 | 354 |
| TYPE4 WING A & TYPE3 WING A & TYPE-6A ( 1 : 3 ) 26 NOS 52 NOS 46 NOS — TOTAL | 604 | 361 | 1569 |
| 3) FOR EVERY 100 SQ.MT. **CARPET** AREA FOR SHOP AREA ( 2 : 6 ) | 218.366 | 4 | 13 |
| ADD 5% FOR VISITOR PARKING | | 18 | 79 |
| TOTAL REQUIRED PARKING | | 383 | 1661 |
| AS PER 8C TOTAL PARKING REQUIRED(0.7) FACTOR | | 268.1 | 1163 |
| TOTAL PROVIDED PARKING | | 269 | 1170 |

## TOTAL CONSTRUCTION AREA STATEMENT

| WINGS | PROPOSED B/UP AREA | COVERED PARKING AREA SLAB | DEDUCTION B/UP+METER ROOM+TOILET+DUCT | NET COVERED PARKING SLAB | STAIRCASE TOWER & LIFT ROOM | WATER TANK O.H.W.T. & U.W.T. | PARKING SLAB AT PODIUM FLOOR | REFUGE AREA | STP AREA + WATCHMAN CABIN+E.S.S.+ O.W.C.+ D.G. SET | B/UP AREA FREE FROM FSI | TOTAL |
|---|---|---|---|---|---|---|---|---|---|---|---|
| EXISTING TYPE-1 WING - A & B | 14223.944 | 1482.908 | 116.598 | 1366.310 | 118.368 | 405.197 | 0.000 | 39.356 | 485.3160 | 192.210 | 16345.3853 |
| PROPOSED TYPE-2 WING - A & B | 19518.734 | 4994.059 | 499.598 | 4494.462 | 274.918 | 332.951 | 3439.280 | 272.942 | | 320.000 | 46482.371 |
| PROPOSED TYPE-3 WING - A | 7023.732 | | | | | | | | | 147.659 | |
| PROPOSED TYPE-4 WING - A | 10496.702 | | | | | | | | | 160.991 | |
| PROPOSED TYPE-5 WING - A | 5111.893 | 453.206 | 105.404 | 347.892 | 67.306 | 48.513 | 0.000 | 14.588 | | 115.030 | 5705.222 |
| PROPOSED TYPE-6 WING - A | 4616.527 | 415.043 | 116.598 | 298.446 | 71.921 | 46.731 | 0.000 | 18.885 | | 111.373 | 5163.883 |
| TOTAL | 60991.532 | 7345.307 | 838.197 | 6507.110 | 532.512 | 833.393 | 3439.280 | 345.771 | 485.316 | 1047.263 | 74182.178 |

LAYOUT PLAN / SITE PLAN
SCALE 1:200

**TOTAL COVERED AREA :-**

PROPOSED CONSTRUCTION AREA ON AMENITY SPACE = 4194.832 M²
PROPOSED CONSTRUCTION OF RESIDENTIAL = 74182.178 M²

**TOTAL PROPOSED CONSTRUCTION AREA = 78377.010 M²**

**TOTAL NO. OF TENEMENTS**

TYPE-1 WING-A = 80 NOS.
TYPE-1 WING-B = 80 NOS.
TYPE-2 WING-A = 104 NOS.
TYPE-2 WING-B = 104 NOS.
TYPE-3 WING-A = 52 NOS.
TYPE-4 WING-A = 104 NOS.
TYPE-5 WING-A = 40 NOS.
TYPE-6 WING-A = 40 NOS.

TOTAL NO OF FLATS = 604 NOS.

N

**LEGEND :**
PLOT BOUNDRY SHOWN AS
PROPOSED CONSTRUCTION SHOWN AS
EXISTING CONSTRUCTION SHOWN AS

**NOTE :**
ALL DIMENTIONS ARE IN METERUNLESS MENTIONED.

**OWNER :**
For Supreme Urban Realities Pvt. Ltd.
Director/Authorised Signatory
M/S SUPREME URBAN REALITIES PVT.LTD.
THROUGH ITS AUTHORIZED
DIRECTOR MR. MURTAZA HAMZA KOTHAWALA

**ARCHITECT / ENGINEER :**
Pawan Rajmanohar Gupta
B.E. (Civil)
PUNE(M) 9823093,830/20/01/2F/05
Lic No.N-7,08(N.M.R.D.A.19,N.M.C.08)
Off.: Shop No.1/10,Ground Floor,
Shriram Bhakti Tower, Datte Nagpur-440033
E-mail ID :pawan_r_gupta @yahoo.co.in
MOB. No.9823093940.

| EMAIL ID - pawan_r_gupta@yahoo.co.in | | MOBILE NO.9823432849 | |
|---|---|---|---|
| DRAWN | SCALE | DATE | CHECKED |
| SUB-01 | 1 : 200 | 19/11/2022 | P.GUPTA |