

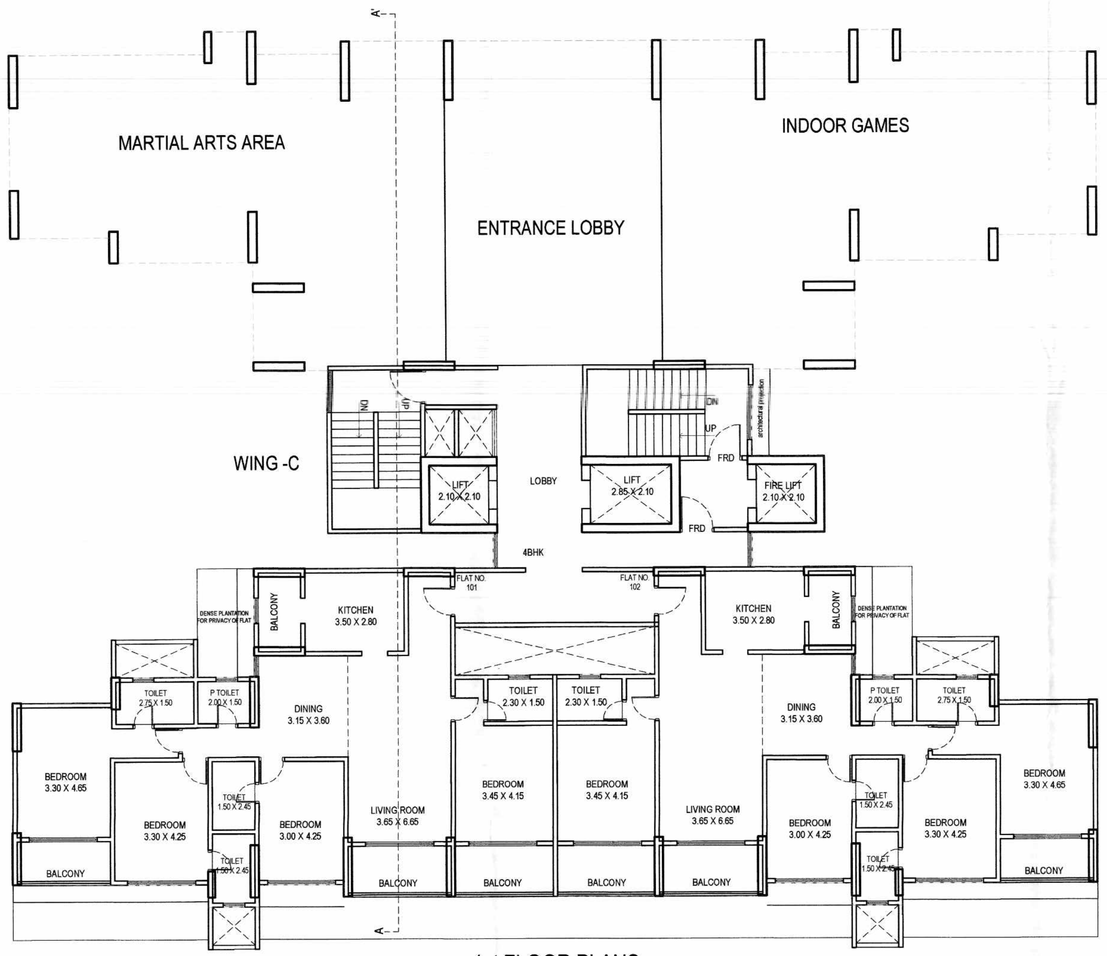



1st FLOOR PLANS
(SCALE :-1:100)

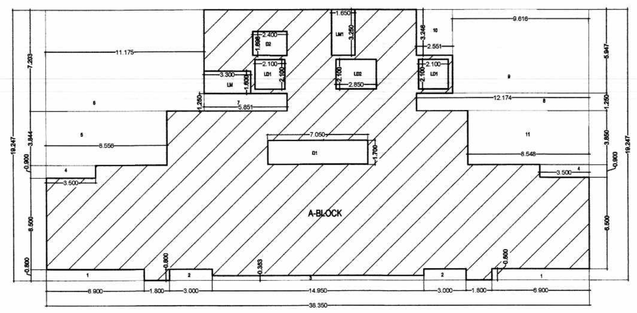


WING - C BUILT UP AREA OF FIRST FLOOR PLAN								
Sr.No.	Polygon	NO.		Dimensions				Area
1	A-Block	1	X	38.350	X	19.247		738.1225
2	Deduction							
3	1	2	X	6.900	X	0.800		11.0400
4	2	2	X	3.000	X	0.800		4.8000
5	3	1	X	14.950	X	0.353		5.2774
6	4	2	X	3.500	X	0.900		6.3000
7	5	1	X	8.556	X	3.844		32.88926
8	6	1	X	11.175	X	7.203		80.49353
9	7	1	X	5.851	X	1.250		7.31375
10	8	1	X	12.174	X	1.250		15.2175
11	9	1	X	9.616	X	5.947		57.18635
12	10	1	X	2.551	X	3.246		8.280546
13	11	1	X	8.548	X	3.850		32.9098
14	D1	1	X	7.050	X	1.700		11.985
15	D2	1	X	2.400	X	1.698		4.0752
16	LD1	2	X	2.100	X	2.100		8.8200
17	LD2	1	X	2.850	X	2.100		5.9850
18	ML	1	X	3.300	X	1.600		5.2800
19	ML1	1	X	1.650	X	3.250		5.3625
20	Total Deduction							303.2158
	Total (1-20)							434.9067

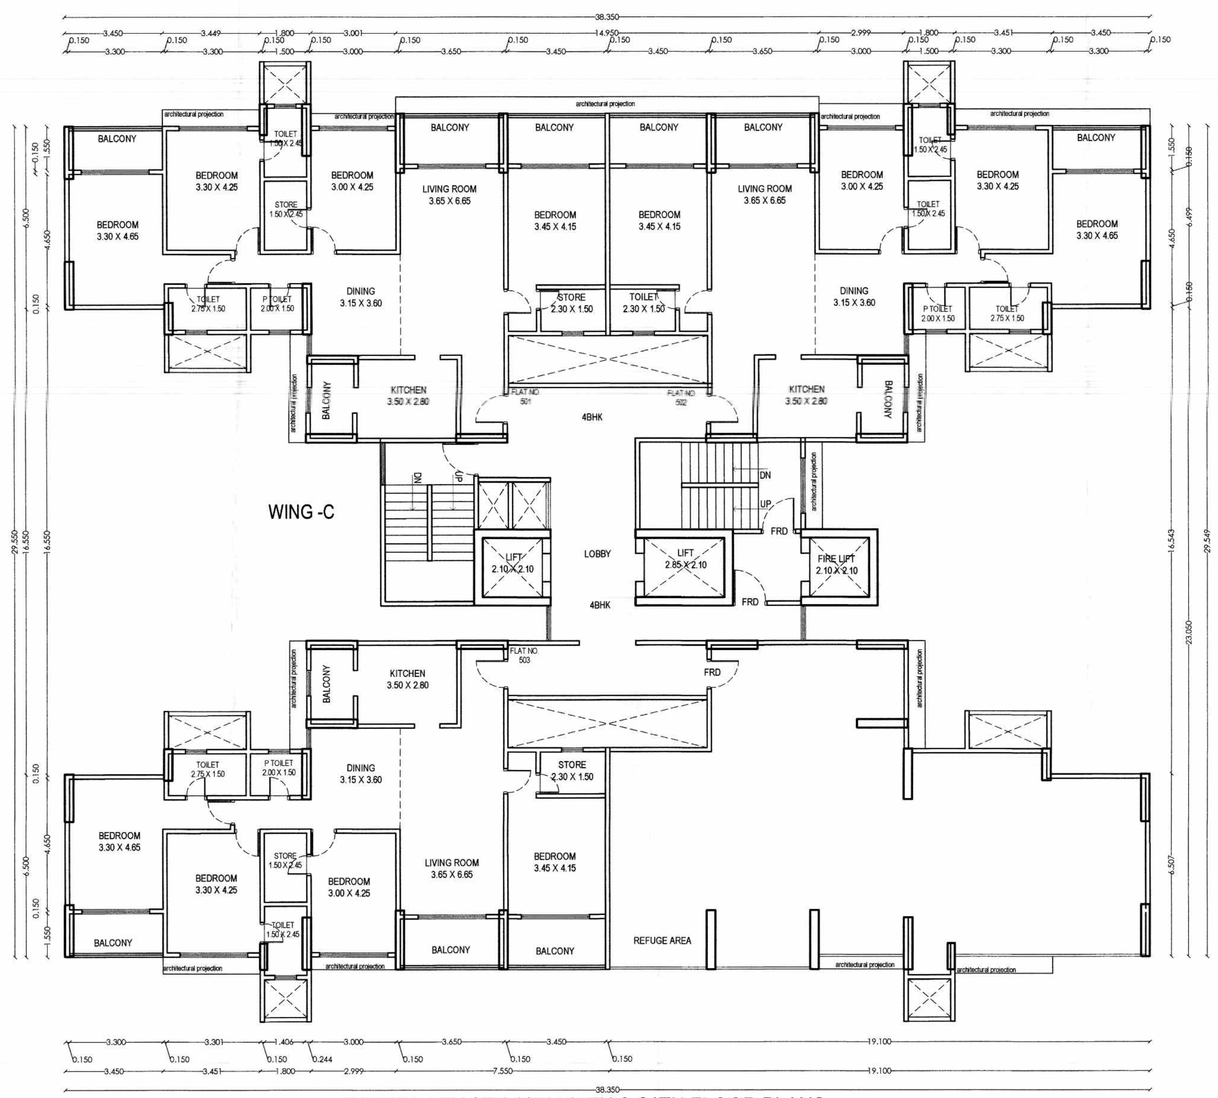


TYPICAL 5TH,9TH,13TH,17TH & 21TH FLOOR PLANS
(SCALE :-1:100)

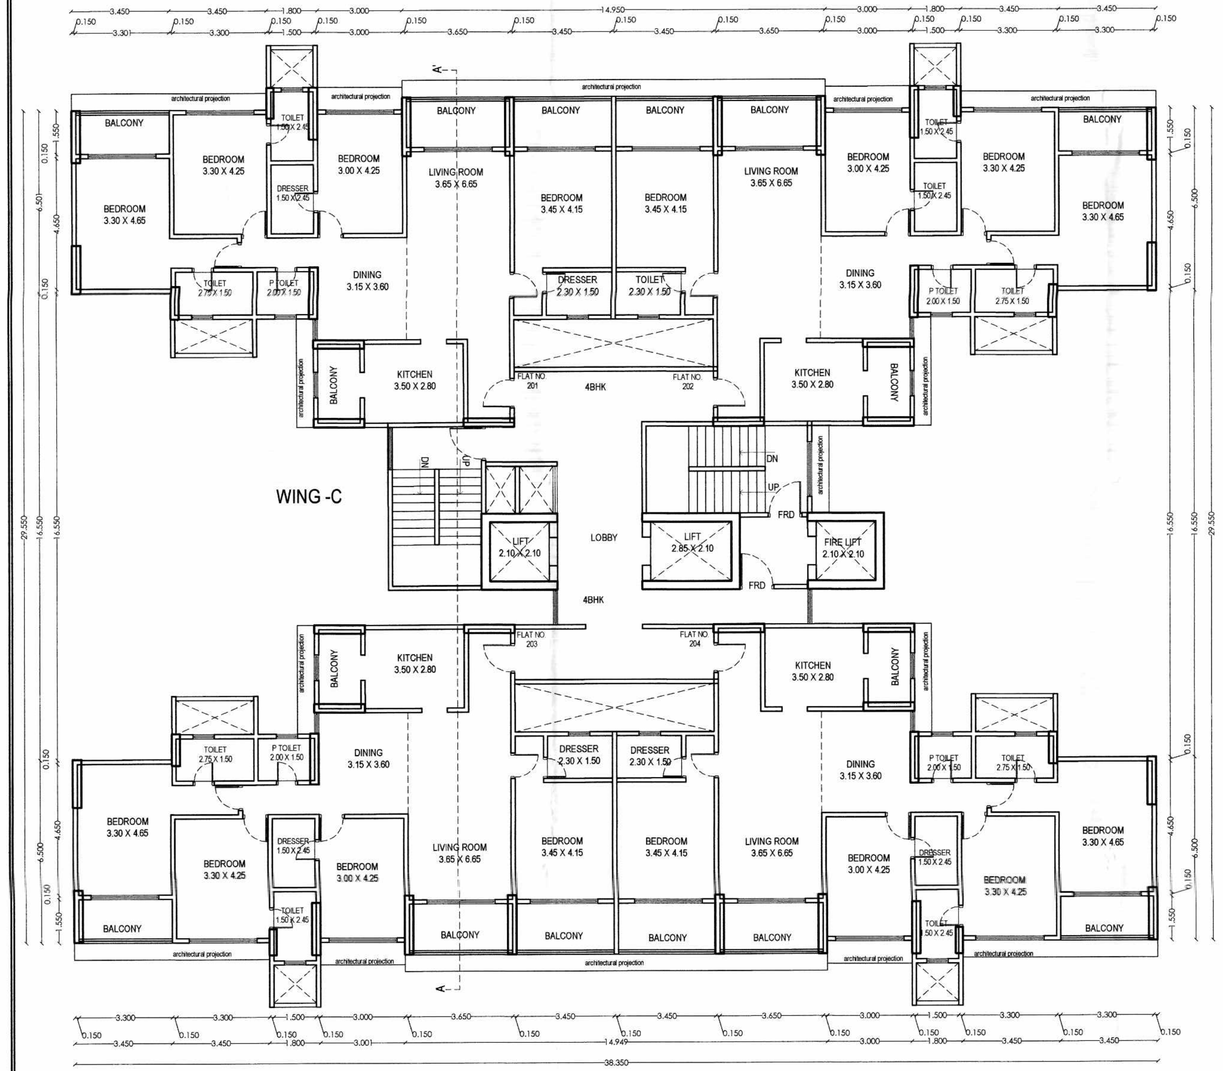

TYPICAL 2ND,3RD,4TH,6TH,7TH,8TH,10TH,11TH,12TH,14TH,15TH,16TH,18TH,19TH,20TH & 22ND FLOOR PLANS
(SCALE :-1:100)

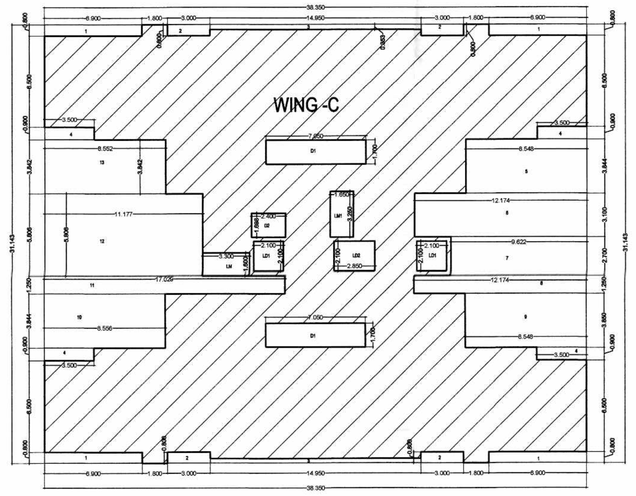

WING - C BUILT UP AREA OF TYPICAL 2ND,3RD,4TH,6TH,7TH,8TH,10TH,11TH,12TH,14TH,15TH, 16TH,18TH,19TH,20TH & 22ND FLOOR PLAN								
Sr.No.	Polygon	NO.		Dimensions				Area
1	A-Block	1	X	38.350	X	31.143		1194.3341
2	Deduction							
3	1	4	X	6.900	X	0.800		22.0800
4	2	4	X	3.000	X	0.800		9.6000
5	3	2	X	14.950	X	0.353		10.5547
6	4	4	X	3.500	X	0.900		12.6000
7	5	1	X	8.548	X	3.844		32.85851
8	6	1	X	12.174	X	3.100		37.7394
9	7	1	X	9.622	X	2.700		25.9794
10	8	1	X	12.174	X	1.250		15.2175
11	9	1	X	8.548	X	3.850		32.9098
12	10	1	X	8.556	X	3.844		32.88926
13	11	1	X	17.029	X	1.250		21.28625
14	12	1	X	11.177	X	5.806		64.89366
15	13	1	X	8.552	X	3.842		32.85678
16	D1	2	X	7.050	X	1.700		23.97
17	D2	1	X	2.400	X	1.698		4.0752
18	LD1	2	X	2.100	X	2.100		8.8200
19	LD2	1	X	2.850	X	2.100		5.9850
20	ML	1	X	3.300	X	1.600		5.2800
21	ML1	1	X	1.650	X	3.250		5.3625
22	Total Deduction							404.9580
	Total (1-22)							789.3761

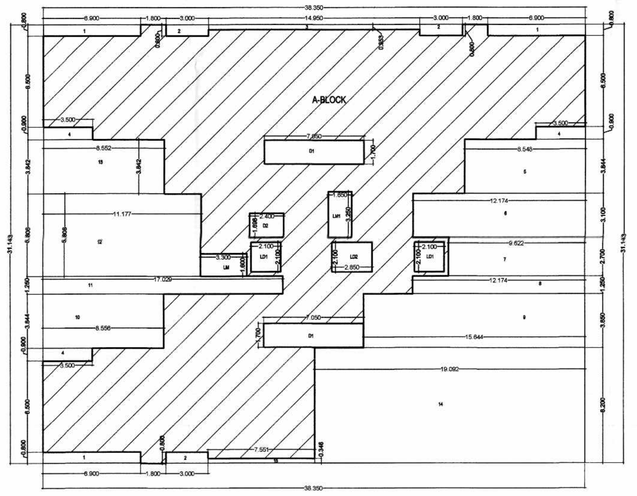

WING - C BUILT UP AREA OF TYPICAL 5TH,9TH,13TH,17TH & 21TH FLOOR PLAN								
Sr.No.	Polygon	NO.		Dimensions				Area
1	A-Block	1	X	38.350	X	31.143		1194.3341
2	Deduction							
3	1	3	X	6.900	X	0.800		16.5600
4	2	3	X	3.000	X	0.800		7.2000
5	3	1	X	14.950	X	0.353		5.2774
6	4	3	X	3.500	X	0.900		9.4500
7	5	1	X	8.548	X	3.844		32.85851
8	6	1	X	12.174	X	3.100		37.7394
9	7	1	X	9.622	X	2.700		25.9794
10	8	1	X	12.174	X	1.250		15.2175
11	9	1	X	15.644	X	3.850		60.2294
12	10	1	X	8.556	X	3.844		32.88926
13	11	1	X	17.029	X	1.250		21.28625
14	12	1	X	11.177	X	5.806		64.89366
15	13	1	X	8.552	X	3.842		32.85678
16	14	1	X	19.092	X	8.200		156.5544
17	15	1	X	7.551	X	0.346		2.612646
18	D1	2	X	7.050	X	1.700		23.97
19	D2	1	X	2.400	X	1.698		4.0752
20	LD1	2	X	2.100	X	2.100		8.8200
21	LD2	1	X	2.850	X	2.100		5.9850
22	ML	1	X	3.300	X	1.600		5.2800
23	ML1	1	X	1.650	X	3.250		5.3625
24	Total Deduction							575.0973
	Total (1-24)							619.2368

TOTAL SHEET NO. 8/23
WING(C)
SHEET NO. 2/3

1ST TO 22ND FLOOR PLAN

OFFICE OF THE CORPORATION O
THE CITY NAGPUR.
Building Permit No. 259/BP/HarPur
Dt. 18/12/22
SANCTIONED
Subject to conditions mentioned in the building Permit
Dy.Director (Nagpur)
Town Planning
Nagpur Municipal Corporation

One Rain Water Harvesting is required to be provided as per Direction of Govt. of Maha... GR - 2007 dt. ... as per ... building area ... dia r ... ver ... ptions ... may be Adopted by the authority may impose a levy of Rs. 5000/- per annum for every 100 sq.mts. of Built-up area, for failure of the owners of the building

Provisions For Solar Water Heating Systems
Solar Water Heating System should be installed in the building for the following uses at the per capita capacity mentioned as under.

Type of Buildings	Per Capita Capacity
Hospitals	150 Ltrs./ day/ bed
Hotels	150 Ltrs./ day/ person
Industrial canteens, mess, messhalls etc.	25 Ltrs./ day/ person.
Residential	25 Ltrs./ day/ person.

If the provisions as above is not made, the occupancy certificate will not be issued from NMC

JOB TITLE
PLAN SHOWING PROPOSED RESIDENTIAL & COMMERCIAL BUILDINGS ON PLOT NO. 1, KH. NO.21, C.T.S. NO.532 OF MOUZA - HARPUR, MIDDLE RING ROAD, NEAR UMRED ROAD, DIS.-NAGPUR.

BELONGING TO,
M/S.NUNLET PROJECTS PVT.LTD THROUGH P.O.A. KUKREJA INFRASTRUCTURE
SHRI. SHRAVAN KUKREJA

SCHEDULE OF OPENINGS

CODE	SIZE	SILL LVL	LTL. LVL	REMARKS
W	1500 x 1200	900	2100	TW.GLAZED WINDOW
W1	1200 x 1200	900	2100	TW.GLAZED WINDOW
W2	1200 x 1050	1050	2100	TW.GLAZED WINDOW
W3	750 x 1200	1050	2100	TW.GLAZED WINDOW
V1	600x 750	-------	2100	LOVERED VENTILATOR
D1	1000 x 2100	-------	2100	T.W. DOOR
D2	900 x 2100	-------	2100	T.W. DOOR
D3	750 x 2100	-------	2100	T.W. DOOR

REFERENCE :

PLOT BOUNDRY SHOWN IN THUS
PROPOSED CONSTRUCTION SHOWN IN THUS
WORK TO BE DEMOLISHED SHOWN THUS
EXISTING WORK SHOWN IN THUS

C.O.A. REG. NO CA /2007/ 39381	N.I.T. REG. NO 2140	N.M.C. REG. NO R-402
SCALE 1 : 100 & 1 : 200	N W E S	DEALT BY RK
DATE 22.11.2021		CHECKED BY

Note - ALL DIMENSIONS ARE IN MM.

DRAWING TITLE
SUBMISSION DWG.

Architect's Sign
Ar LOKESH KADU
CA/ 2007/ 39381
NMC R.402 NIT-2140
Ar. LOKESH. W. KADU
C.O.A. No : CA / 2007/ 39381

Client's Sign
M/S NUNLET PROJECTS PVT. LTD
THROUGH P.O.A. KUKREJA INFRASTRUCTURE
SHRI. SHRAVAN KUKREJA

Ar. LOKESH W. KADU
Architecture, Planning, Interior's
Block No. 11, 11A, 12, A- Wing (J.B Wing), Mangalwari Complex, Sadar, Nagpur - 440010 (M.S), India.
cell: +91 9823873364 + 91 7276364256,
mail us: emaratedesign@gmail.com, web: www.emaratedesign.in

I:\karj\u\u\project for bomb\kukreja infra\harpur\new submission of harpur drawing 2021-11-23.dwg