




FRONT ELEVATION
SCALE 1:100

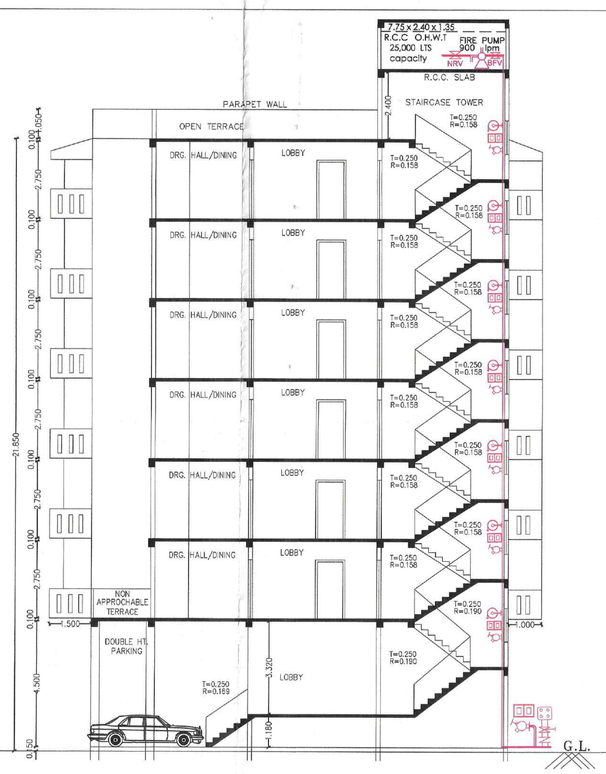


SECTION ON B-B
SCALE 1:100

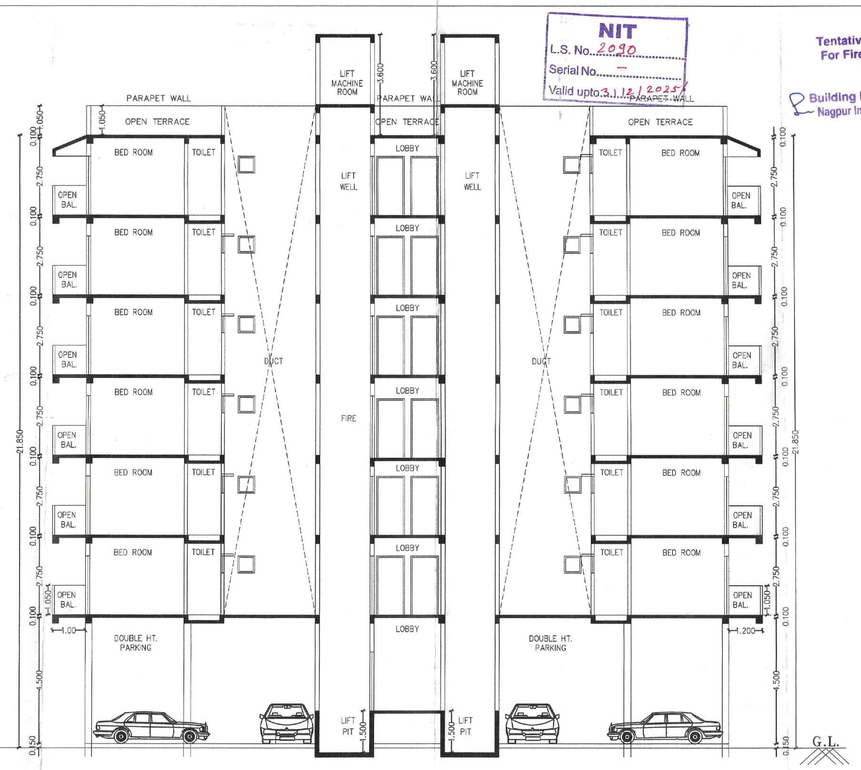


SECTION ON A-A
SCALE 1:100


ROOF RAINWATER HARVESTING SYSTEM SHOULD BE PROVIDED WITHIN PLOT AREA

NIT
L.S. No. 2090
Serial No. —
Valid upto 3.11.2025


Tentatively Approved For Fire N.O.C. Only
Building Engineer(North)
Nagpur Improvement Trust

OFFICE OF THE NAGPUR IMPROVEMENT TRUST
Building Permit No. BE/CH/CISSE/No. 325570223
Date T.No.2022020811/1
SANCTIONED
9143
16/11/2022
Building Engineer (N)
Nagpur Improvement Trust


Speed Engineering & Safety Services
L. No. MFS - LA/RF-183
L. No. MFS - LA/RD-153

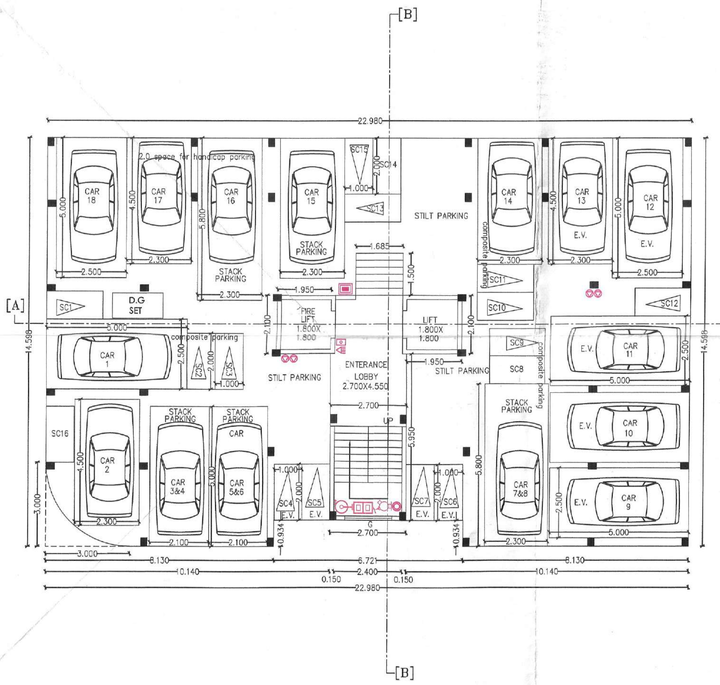


PROPOSED GROUND FLOOR PLAN
SCALE 1:100

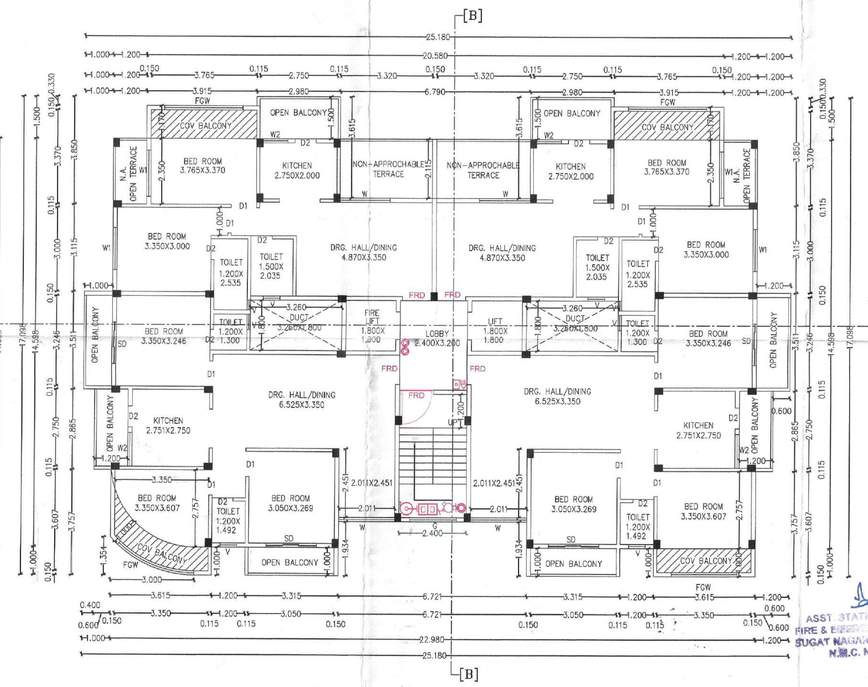


PROPOSED FIRST FLOOR PLAN
SCALE 1:100

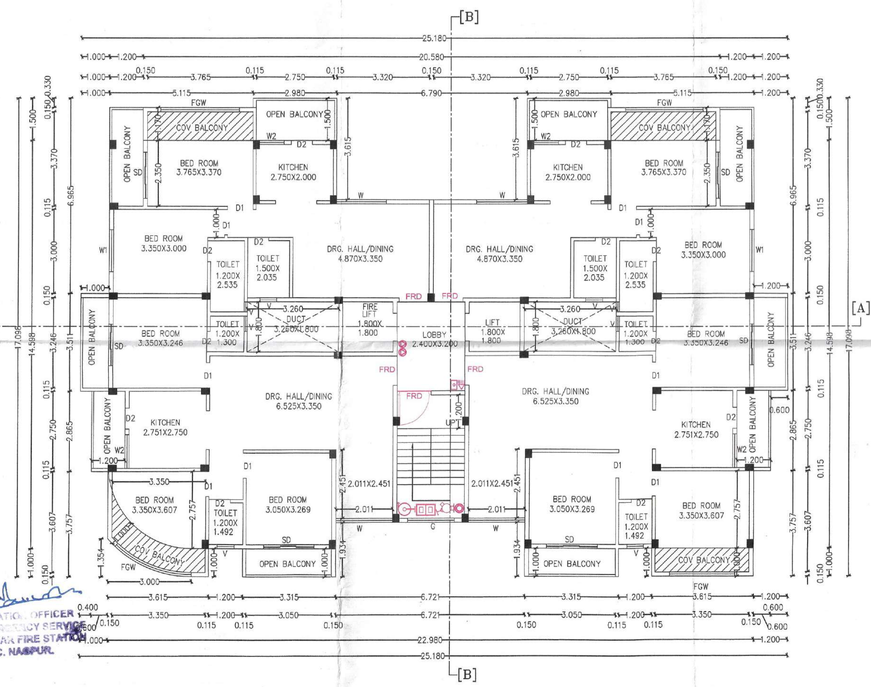


PROPOSED TYPICAL 2ND TO 6TH FLOOR PLAN
SCALE 1:100

ASST. STATION OFFICER
FIRE & SAFETY SURVEYOR
SUGAT NAGAR FIRE STATION
N.M.C. NAGPUR.

SHEET NO. 01/02

PROPOSED BUILDING PLAN FOR RESIDENTIAL MULTI FAMILY UNIT ON PLOT NO. 2 (NORTH PART) KH. 151/2 MOUZA-NARI IN SHENDE NAGAR VIKAS SAMITI NAGPUR.
BELONGING TO :
KDR BUILDERS
THROUGH IT'S PARTNER
1) SHRI. KULVINDER SINGH JOGINDER SINGH DHILLON
2) SHRI. RAJ GOVARDHAN SAKHARE.
3) SHRI. DIGVIJAYANT WASUDEO TUMDAM.

**FIRE FIGHTING SYSTEM LEGEND**
- ABC FIRE EXTINGUISERS
- FIRE PUMP
- FIRE SPRINKLER
- SMOKE DETECTOR
- FIRE CONTROL PANEL
- FIRE MANUAL CALL POINT
- FIRE HOOTER
- FIRE HYDRANT VALVE
- HP = HYDRANT PIPE
- HR = HOSE REEL
- HB = HOSE BOX
- FIRE SERVICE INLET
- BUTTERFLY VALVE
- NON RETURN VALVE
- FIRE HYDRANT STAND POST


Fire Protection Consultants
SPEED ENGINEERING & SAFETY SERVICES
NGP BR:- PLOT NO. 108, CHHATRAPATI NAGAR NAGPUR. 440015. Mob:- 9325870777, 9823323590
H.O : FLAT NO. 401, SAI RADHA COMPLEX, A- WING, LBS MARG, BHANDUP (W), MUMBAI. - 400078.
www.Speedengineering5@gmail.com


**PARKING AREA STATEMENT**

REQUIRED PARKING FOR RESIDENATIAL USES , TOTAL 24 TENEMENTS 1) 12 TENEMENT FOR 2 UNITS ABOVE 40 SQ.MT. AND UP TO 60 SQ.MT. 1 CAR +1 SCOOTER + 2CYCLE =1CAR+1SCOOTER+2CYCLE =1CAR+1SCOOTER+2CYCLE 2) 12 TENEMENT FOR EVERY UNITS ABOVE 60 SQ.MT AND UP TO 80 SQ.MT. (1 CAR +1SCOOTER + 2CYCLE ) =12CAR + 12SC + 12CY
TOTAL PARKING (18 CAR + 18 SCOOTER+36 CYCLE)

| REQUIRED PARKING | | TOTAL PARKING | |
|---|---|---|---|
| CAR | 18 | 18 | |
| SCOOTER | 18 | 18 | |
| CYCLE | 36 | 36 | |
| PARKING PROVIDED | | | |
| CAR -2 | (13.34 SQ.MT.) | 25.00 | SQ.M |
| CAR -4 | (10.50 SQ.MT.) | 50.00 | SQ.M |
| CAR -8 | (12.50 SQ.MT.) | 100.00 | SQ.M |
| CAR1 -3 | (10.350 SQ.MT.) | 31.05 | SQ.M |
| SCOOTER -18 | (2.00 SQ.MT.) | 36.00 | SQ.M |
| CYCLE - 36 | (1.00 SQ.MT.) | 36.00 | SQ.M |
| TOTAL | | 203.05 | SQ.M |

OUT OF WHICH 3(SHARE ELECTRIC VEHICLE I.E. 05CARS (E.V.) & 05 SC (E.V.)

OFFICE OF THE CORPORATION OF THE CITY OF NAGPUR.
(FIRE SERVICE)
No Objection Certificate hereby issued by Fire Service Deptt. for the proposed constructions.
The scope of this approval is Restricted to Fire Protection arrangements only.
Please See conditions mentioned
in N.O.C. Certificate
No. Ø. A. / 112 / F.B.dated 2016/7/2022
Chief Fire Officer
Fire Service N.M.C. Nagpur.

OWNER STAMP & SIGNATURE :

KDR BUILDERS
THROUGH IT'S PARTNER
1) SHRI. KULVINDER SINGH JOGINDER SINGH DHILLON
2) SHRI. RAJ GOVARDHAN SAKHARE.
3) SHRI. DIGVIJAYANT WASUDEO TUMDAM.

L.S./ ARCHITECT STAMP & SIGNATURE :


MAHESH PADOLE
ARCHITECT/ENGINEER
WMC LIC-MAC/R/2015/APL/000110
NIT LIC -2009 MMRDA LIC-330
WMC-CCWN/W/2016/APL/00013