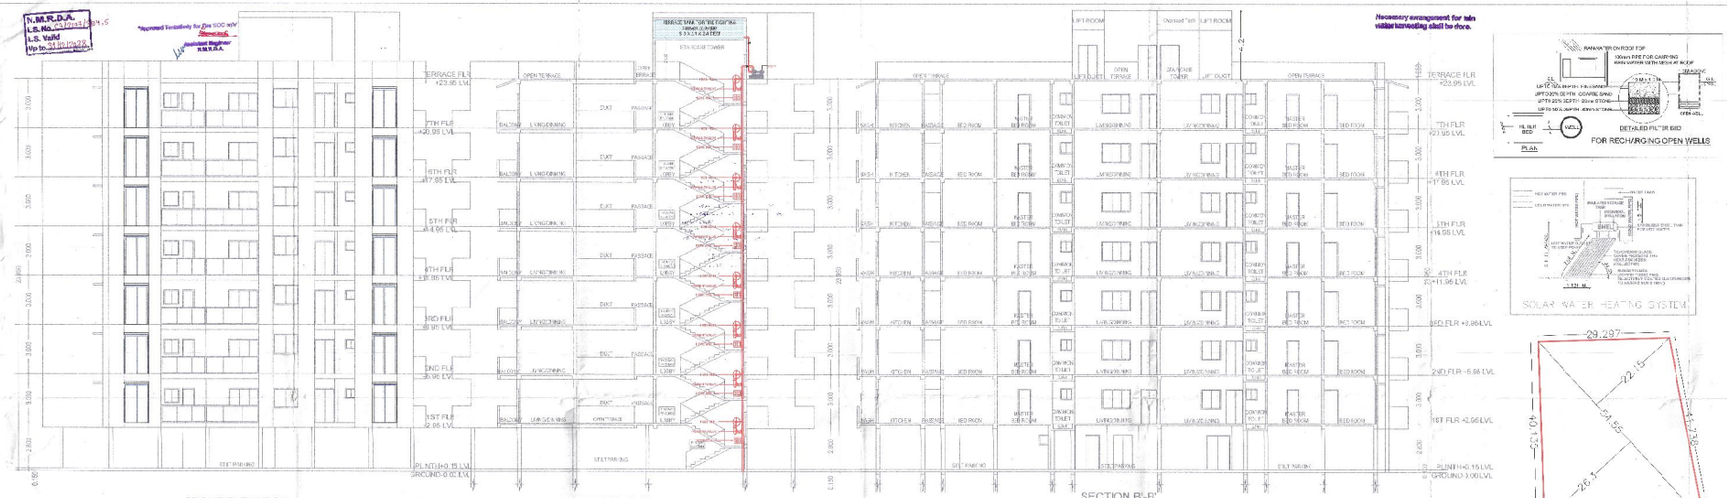

FRONT ELEVATION
SCALE 1:100

SECTION A'-A'
SCALE 1:100

SECTION B-B'
SCALE 1:100

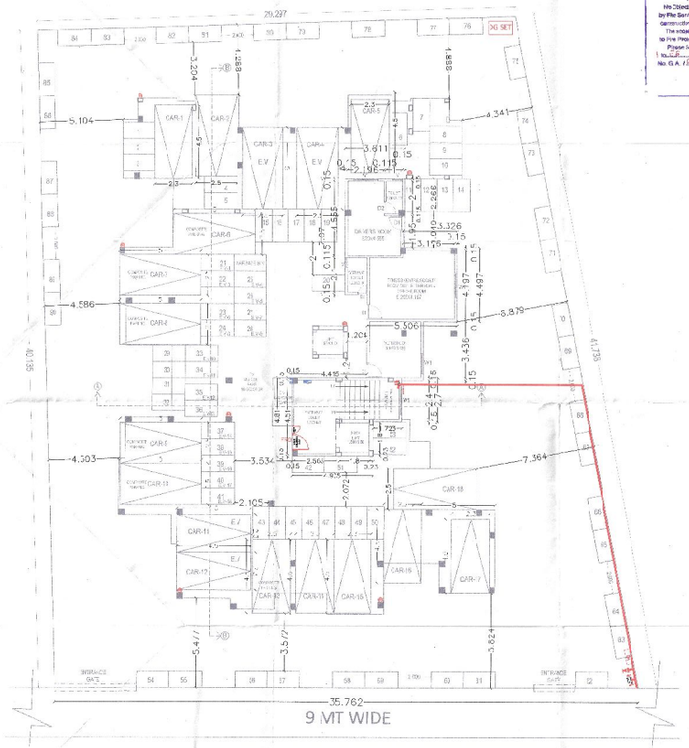

GROUND FLOOR PLAN
SCALE 1:100

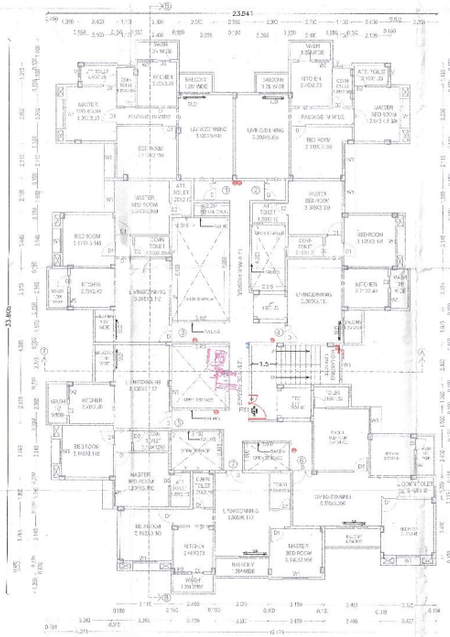

1ST FLOOR PLAN
SCALE 1:100

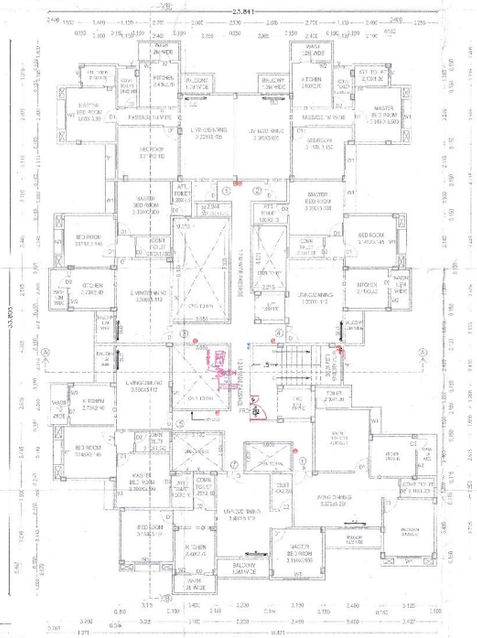

TYPICAL 2ND TO 7TH FLOOR PLAN
SCALE 1:100

DETAILED PLITH BED
FOR RECHARGING OPEN WELLS

SOLAR WATER HEATING SYSTEM

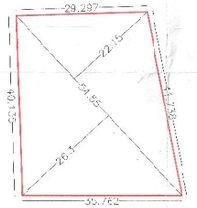

PLOT DIMENSION AS PER SANCTION LAYOUT PLAN AND OTHER REFERENCE DOCUMENTS

N.M.R.D.A.
I.S. No. 21/2013/1381/S
I.S. Valid Up to 31/01/2023

"Approved Tentatively for fire NOC only"
Secretary
Assistant Engineer
N.M.R.D.A.

OFFICE OF THE CORPORATION OF THE CITY OF NAGPUR.
(FIRE SERVICE)

No Objection Certificate hereby issued by the Senior Deptt. to the proposed construction.
The issue of this approval is restricted to Fire Protection arrangements only.
Please See conditions mentioned in the N.O.C. Certificate
No. G.A. / F.S.D. / P.B. dated 27/7/2022

Chief Fire Officer
Fire Service N.M.C. Nagpur

This Sanction Is Subject To Conditions Mentioned In Release Letter Of N.M.R.D.A. Dt. 25/8/2022.

SUBJECT TO THE PROVISIONS OF STRUCTURAL STABILITY CERTIFICATE DATED 31.10.22 ISSUED BY STRUCTURAL CONSULTANT

This Sanction is Subject to Conditions Mentioned in Development Agreement Dt. 30/06/2022

Necessary arrangement for rain water harvesting shall be done.

Subject to the condition that Developer/ Applicant shall construct sewage treatment plant (STP) as per the required norms of Maharashtra Pollution Control Board and shall submit the NOC from MPCB without compliance of same occupation permission not be issued

Subject to terms and condition of Government circular dated 30/01/2016 that Developer have to construct the temporary sheds, toilet and arrangement a drinking water for the labours.

OFFICE OF THE NAGPUR METROPOLITAN REGION DEVELOPMENT AUTHORITY
Building Permit No BP/COM/2022/Nagpur/City/No. 0140 582224/2022052413512822 543
SANCTIONED
Assistant Engineer
Nagpur Metropolitan Region Development Authority

PROPOSED MULTIFAMILY RESIDENTIAL UNIT ON "LO" NO 18,BLNO-145/A , BLNO - 3B , MOUZA-PIPLA, TAB-DIST -NAGPUR
BELONGING TO:-
M/S AMYA PLANNERS & BUILDERS
THROUGH PARTNERS
1)SHRI.NAWANKUMAR WAMANRAO KALBANDE
2)SHRI.VISHAL KEWALKUMAR GUNDHARE
3)SHRI.T. NILKANTH RAO T., RAJENDRA RAO
4)SHRI.VIVEK BABANRAO HUSUKLE
5)BHARAT SHRIDHAR JOSHI

Ar. Priyanka Kapke
Architect, Interior & Landscape Designer
REGD.NO.CA/2015/81208(M)

1)SHRI.NAWANKUMAR WAMANRAO KALBANDE
2)SHRI.VISHAL KEWALKUMAR GUNDHARE
3)SHRI. T. NILKANTH RAO T., RAJENDRA RAO
4)SHRI.VIVEK BABANRAO HUSUKLE
5) BHARAT SHRIDHAR JOSHI

SCHEDULE OF OPENINGS

DOORS	
D-1 1.809 x 2.200	AUTOMATIC DOOR
D1 1.200 x 2.200	DOUBLE PANELLED DOOR
D2 0.900 x 2.200	SINGLE PANELLED FLUSH DOOR
D3 0.750 x 2.200	SINGLE PANELLED FLUSH DOOR
WINDOWS	
W - 2.200 x 1.220	ALUMINIUM SLIDING WINDOW
W1 - 1.500 x 1.220	ALUMINIUM SLIDING WINDOW
W2 - 1.200 x 1.220	ALUMINIUM SLIDING WINDOW
W3 - 0.900 x 1.220	ALUMINIUM SLIDING WINDOW
V - 0.600 x 0.600	LOUVERED VENTILATOR

LEGEND
PLOT BOUNDARY -
EXISTING CONSTRUCTION TO BE RETAINED
PROPOSED CONSTRUCTION

DRAWING TITLE:
SUBMISSION DRAWING
DATE - MAY 2022 | SHEET - FF/01
SCALE - 1:100, 1:200 | DRAWN BY - ARCHI.
NORTH | CHECKED BY - PRIYANKA

LEGENDS -

	FIRE DOOR
ABC	ABC FIRE EXTINGUISHER
	FIRE PUMP
	FIRE ALARM CONTROL PANEL
	FIRE MANUAL CALL POINT
	FIRE HOOTER WITH PA TALK BACK
	FIRE HYDRANT VALVE
HR	HR-HOSE REEL
HB	HB-HOSE BOX
SD	SD-SMOKE DETECTOR
	AIR RELEASE VALVE
BFV	BUTTERFLY VALVE
	BALL VALVE
	FIRE SERVICE INLET BUTTERFLY VALVE NON RETURN VALVE
	100 NB PIPE LINE - HYDRANT

FIRE CONSULTANT -

M/S AMEYA AGENCIES
ADD-215, CHHATRAPATI NAGAR, NEAR MSEB POWER STATION, OPP. CHHATRAPATI HALL, RING ROAD, NAGPUR
MB : 9372072043.
EMAIL : ameya.fire@yahoo.com

LICENCE NO - MFS - LA/RF-173
LICENCE NO - MFS - LA/RD-323
LICENCE NO - MFS - LA/RP-26

FIRE CONSULTANT SEAL & SIGN-

AUTHORISED SIGNATORY

DRAWN BY - SHUBHAM R.	DESIGNED BY - SHUBHAM R.	SHEET - FF-REV-0-01 OF 02
DATE - 09/07/2022	CHECKED BY - ARVIND SIR	
SCALE - 1:100	APPROVED BY- ARVIND K.	