NIT
L.S. No. 4010
Receipt No.
Valid Up To 31/12/2023

FRONT ELEVATION
(SCALE :- 1:100)

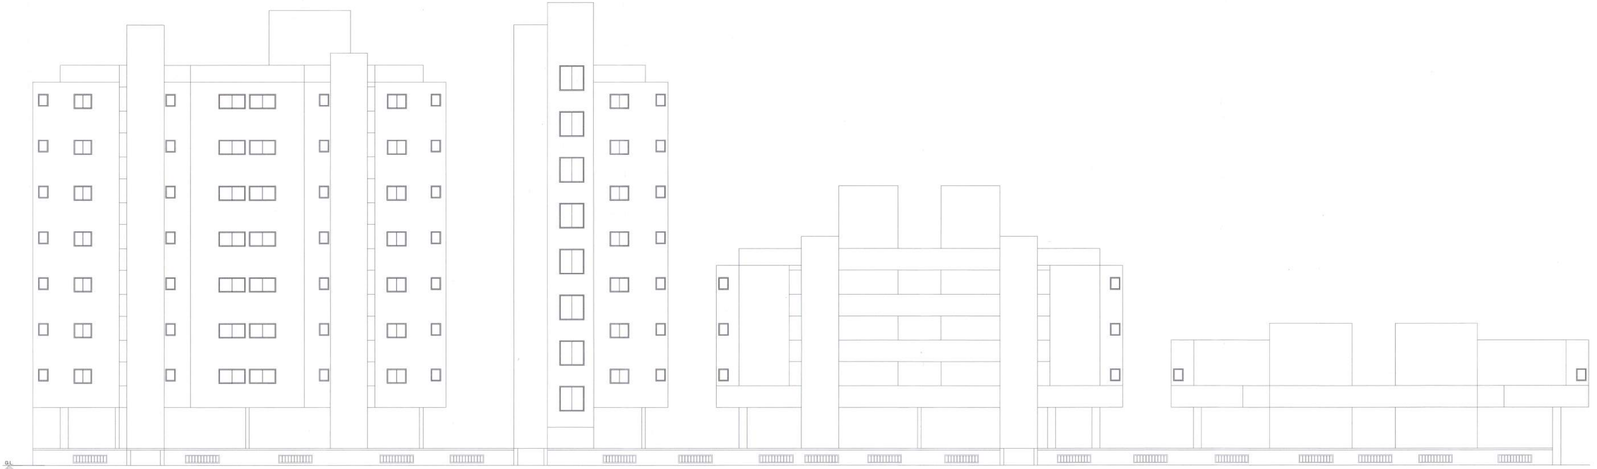

(WING - A) (WING - B) (WING - C) (WING - D)

SIDE ELEVATION
(SCALE :- 1:100)

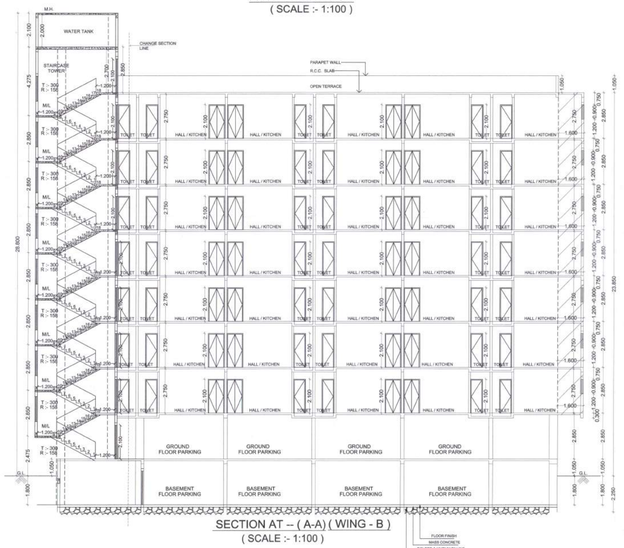

SECTION AT -- (A-A) (WING - B)
(SCALE :- 1:100)

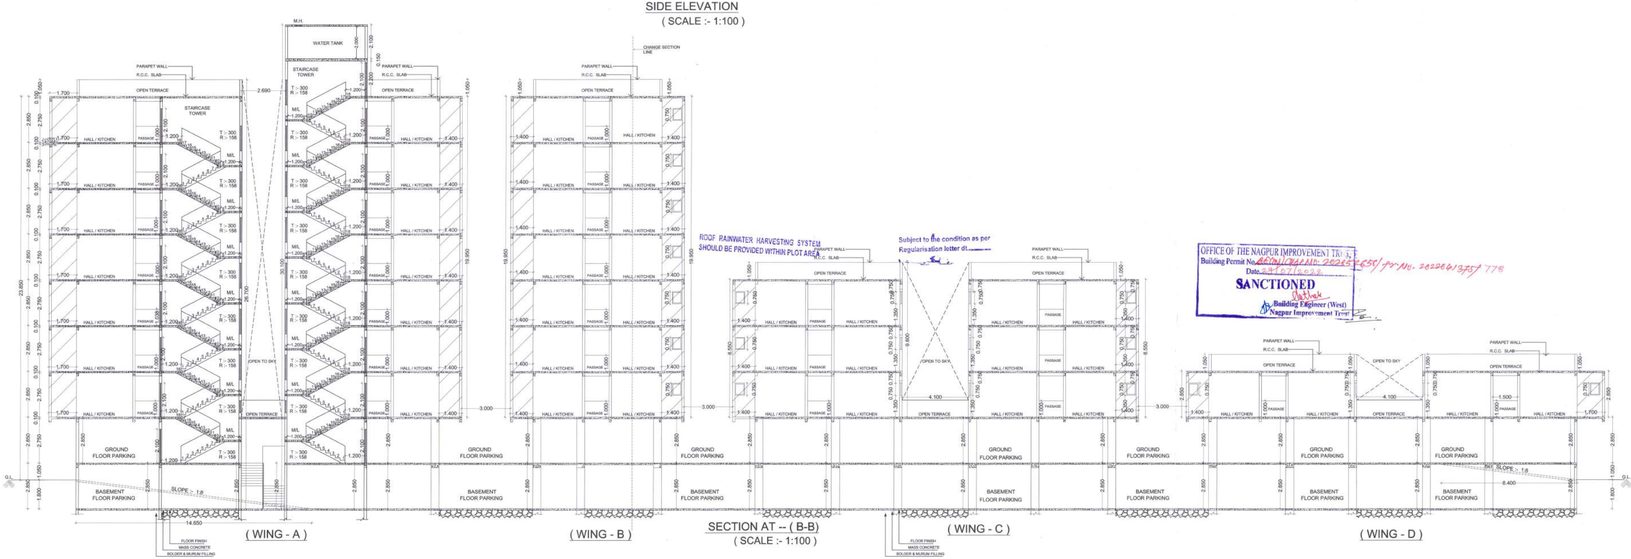

(WING - A) (WING - B)

SECTION AT -- (B-B)
(SCALE :- 1:100)

ROOF RAINWATER HARVESTING SYSTEM SHOULD BE PROVIDED WITHIN PLOT AREA

Subject to the condition as per Regularisation letter dt.

OFFICE OF THE NAGPUR IMPROVEMENT TRUST
Building Permit No. BL/NIT/GARIB/ 2021/ 4681/ 1st/ No. 202206/13757/ TPS
Date: 31/12/2021
SANCTIONED
Building Engineer (West)
Nagpur Improvement Trust

(WING - C) (WING - D)

SHEET NO. 06 / 07

TITLE

REVISED PLAN FOR AFFORDABLE HOUSING SCHEME (MULTY FAMILY UNIT) FOR WEAKER SECTION ON HOUSE NO.-1144/B, KHASRA NO.-164/5,WARD NO.-68, CITY SURVEY NO.-37, P.H.NO.-7, SHEET NO.-209/55, OF MOUZA - DABHA, TAHSIL & DISTRICT -NAGPUR.

BELONGING TO :-
SHRI. NARENDRA DHARNIDHARJI GANDHI.

Certificate of Area:
Certified that the plot under reference was surveyed by me on_____ and the dimensions of sides etc. of plot stated on plan are as measured on site and the area so worked out tallies with the area stated in document of Ownership/ T.P. Scheme Records/ Land Records Department/City Survey records.

Signature
AR. Ashwini V. Shinde
33, Dhyanchandrika Nagar,
Bahadura, NAGPUR - 441204.

ASHWINI V. SHINDE
ARCHITECT, PLANNER & INTERIOR DESIGNER
B.E.(Civil) M.C.I.(Arch) M.I.V.S.A. M.I.I.A.(M.C.) 2040
MAH/2018/84747/01320

Owner's Declaration –
I/We undersigned hereby confirm that I/We would abide by plans approved by Authority / Collector. I/We would execute the structure as per approved plans. Also I/We would execute the work under supervision of proper technical person so as to ensure the quality and safety at the work site.

Owner :- SHRI. NARENDRA DHARNIDHARJI GANDHI.

ARCHITECT :-
AR. Ashwini V. Shinde
33, Dhyanchandrika Nagar,
Bahadura, NAGPUR - 441204.

ASHWINI V. SHINDE
ARCHITECT, PLANNER & INTERIOR DESIGNER
B.E.(Civil) M.C.I.(Arch) M.I.V.S.A. M.I.I.A.(M.C.) 2040
MAH/2018/84747/01320

PREVIOUS PERMIT NO. :- B.E. (WEST) / Case No. BUL - G - 1385256 / Tracking N0. 2021100161 / 247

LEGEND :-
PLOT BOUNDRY SHOWN AS .....
PROPOSED CONSTRUCTION SHOWN AS .....

Job No. | Drawing No.
Drawn by :- PUNAM
Scale 1:100 , 1:200
Checked by :- MADHURI
N