
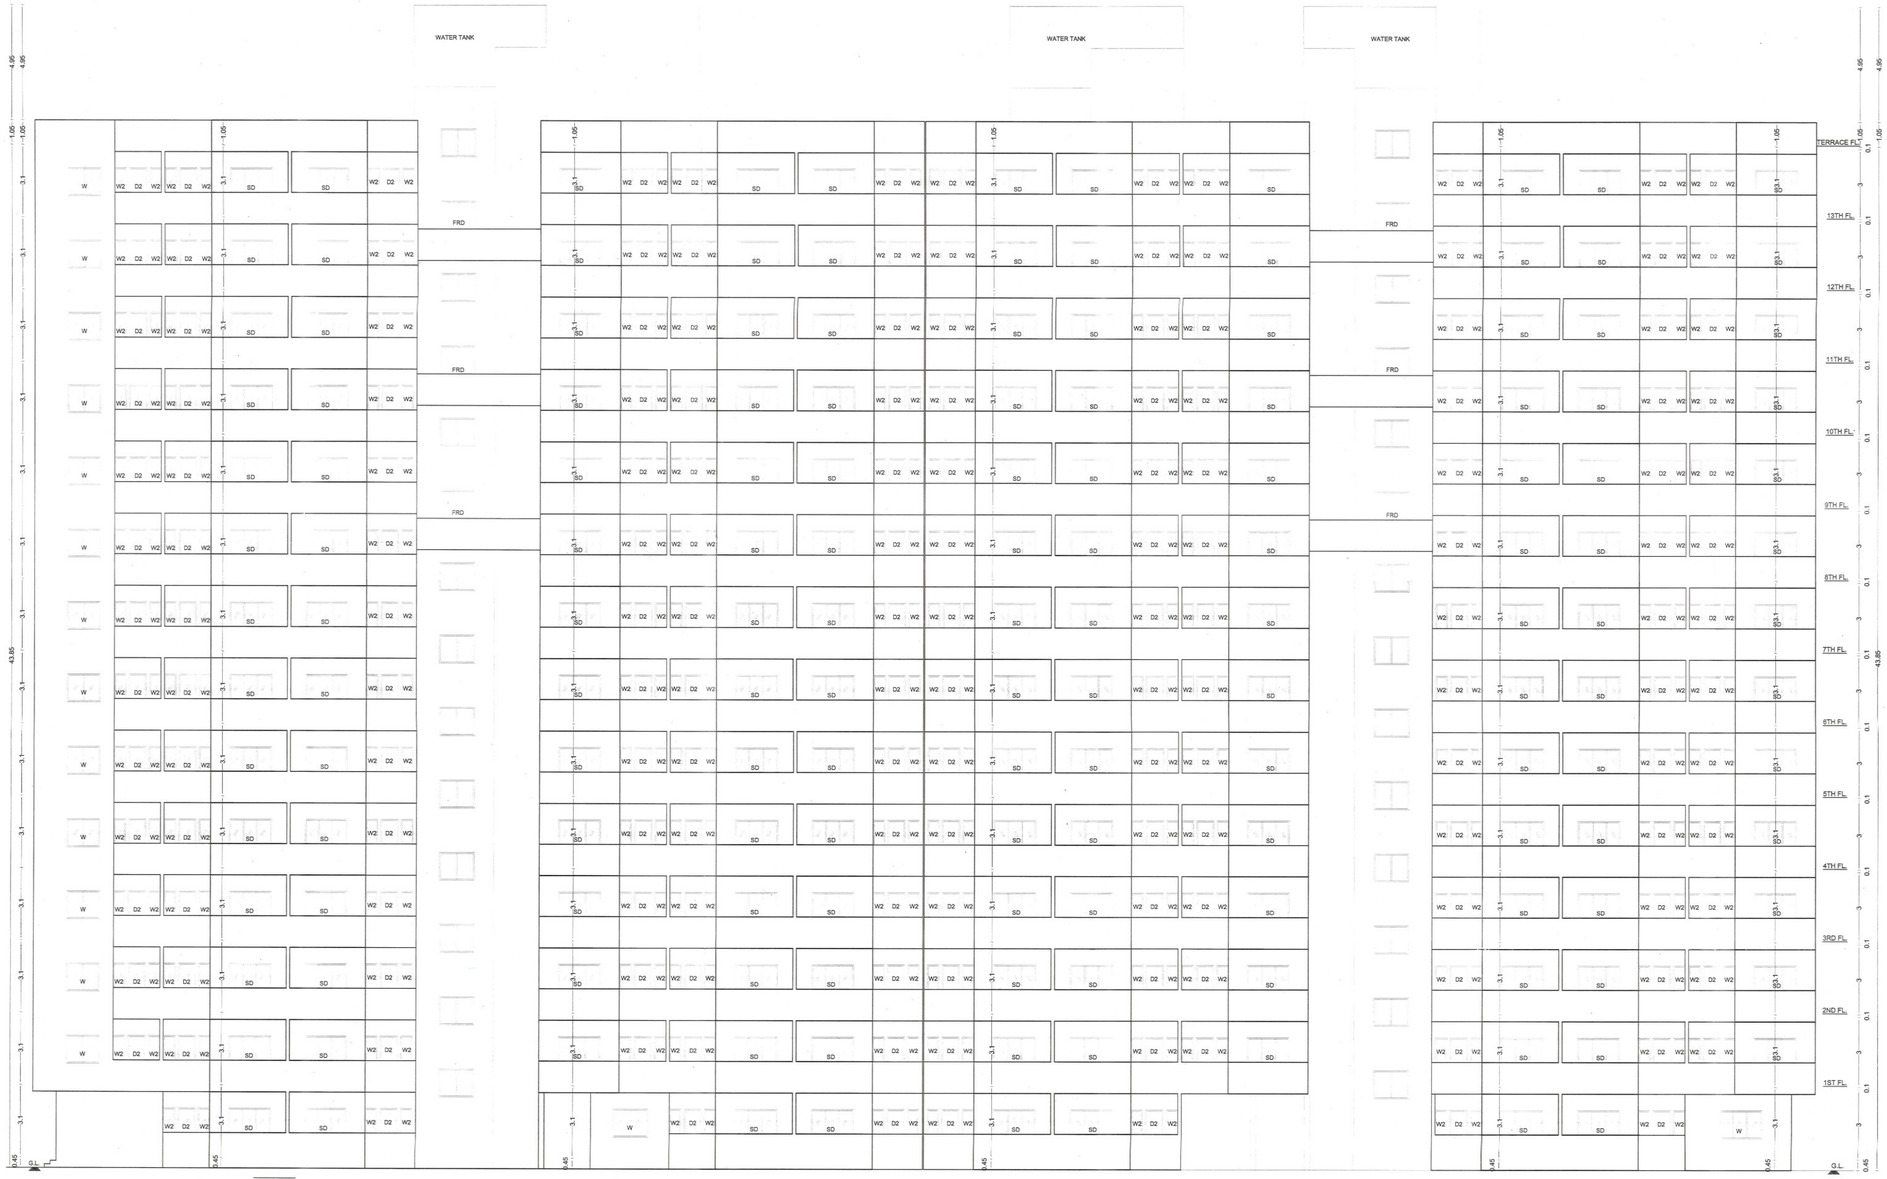


WING - A

FRONT ELEVATION
SCALE - 1:100

WING - B

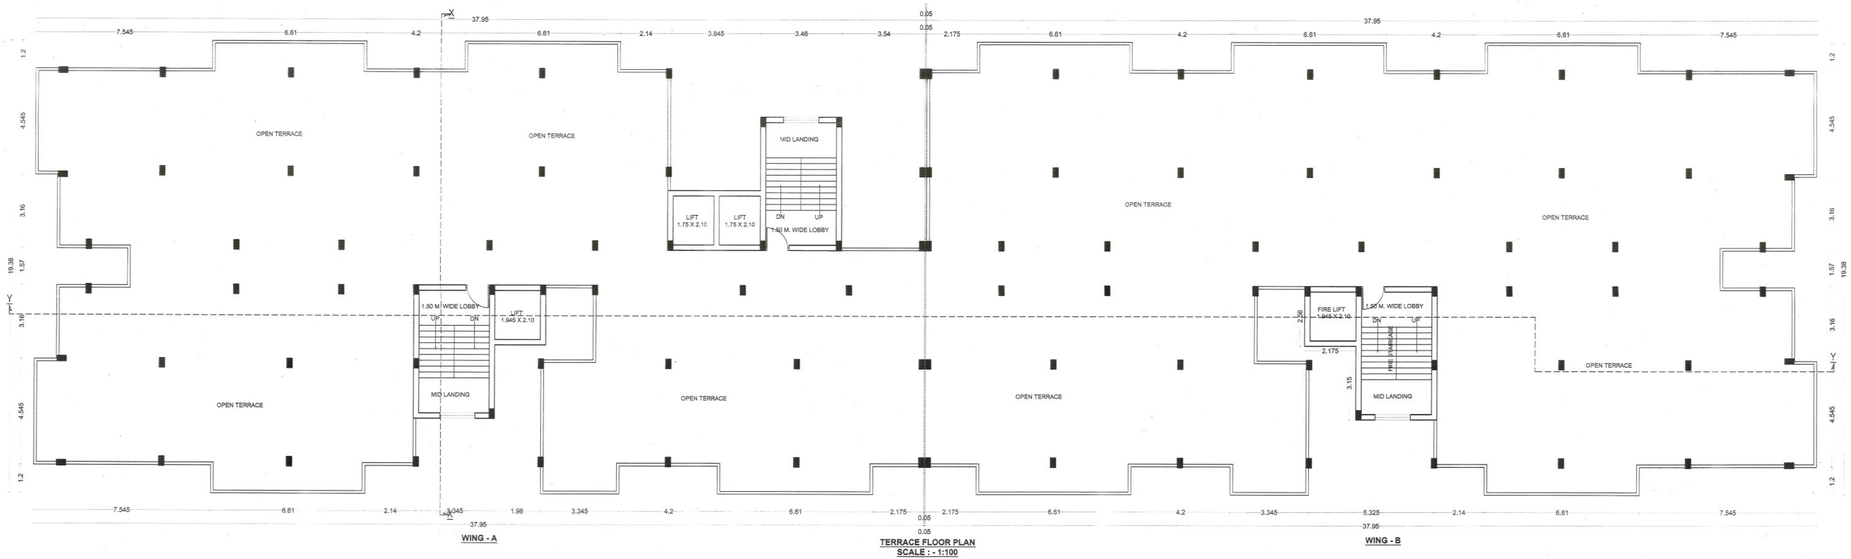

WING - A

TERRACE FLOOR PLAN
SCALE : - 1:100

WING - B

SHEET NO. - 03 / 04

WING - A & B

EACH BUILDING NO. OF TENEMENT (EWS) - 325 NOS.

04 MAY 2023
Approved subject to condition mentions in this office I.O.A. letter no. EE/BP/PMAY/MHADA/ 363 /2023 DATE 04/5/2023 & Plinth C.C. to be issued.
Ex. Engg/Bldg Permission Cell/ PMAY/A MHADA

PROJECT : - PROPOSED CONSTRUCTION OF RESIDENTIAL EWS -325, HOUSING SCHEME FOR AHP - PPP MODEL PMAY (PRADHAN MANTRI AWAS YOJANA) SCHEME KH. NO. :- 190, MOUZA :- BHOKARA ,TAH. :- NAGPUR (RURAL) DIST. :- NAGPUR.

NOTE - ALL DIMENSIONS AREA IN METER

N

Certificate of area :-

Certificated that the land under reference was surveyed by surveyor on dt. 11/07/2022 and the dimensions of sides etc of land stated on plan area as measured on site and the area so worked out tallies with the area stated in document of ownership / T.P. Scheme Records / Land Records Department / City Survey Records

Ar. Alok Lunia
14, Pendse Layout, Chatrapati Nagar, Reg. No: CA/99/25349

Signature
(Name of Architect/Licensed Engineer/Supervisor)

I / We undersigned hereby confirm that I / We would abide by lay-out sanctioned by Building plan sanctioned by Ex. Engineer / Building Permission / PMAY / MHADA I / We would execute the structure as per sanctioned plans. Also / We would execute the work under supervision of proper technical person so as to ensure the quality and safety at the work site

M/S. - HAKIMI CONSTRUCTION PVT. LTD.

MR. - MANSOOR SAIFUDDIN DAMA

Signature
(OWNER'S / P.A. HOLDER / DEVELOPER'S)

DEVELOPER

M/S. - HAKIMI CONSTRUCTION PVT. LTD.

ADDRESS : - SECOND FLOOR TANSEEM MANZIL, ITWARI NAGPUR 440002

ARCHITECT

Ar. ALOK LUNIA
14, PENDSE LAYOUT,
CHATRAPATI NAGAR SQ.
WARDHA ROAD, NAGPUR - 15
e-mail :- alok_lunia@rediffamil.com