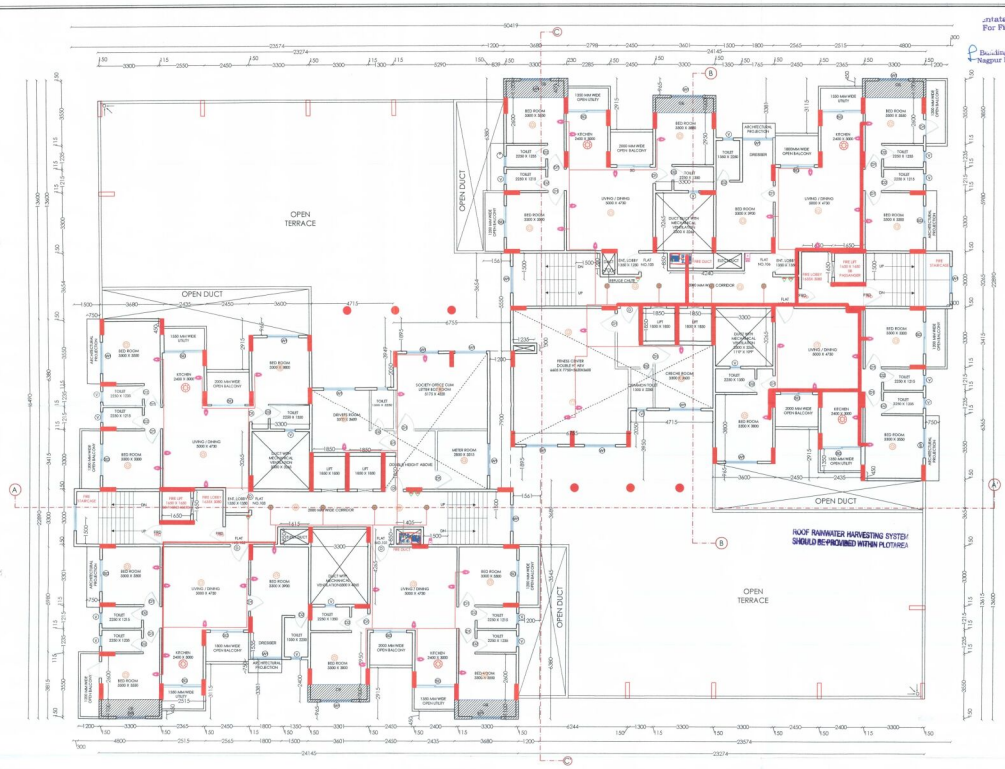

PROPOSED 1ST FLOOR PLAN

(SCALE =1:100)

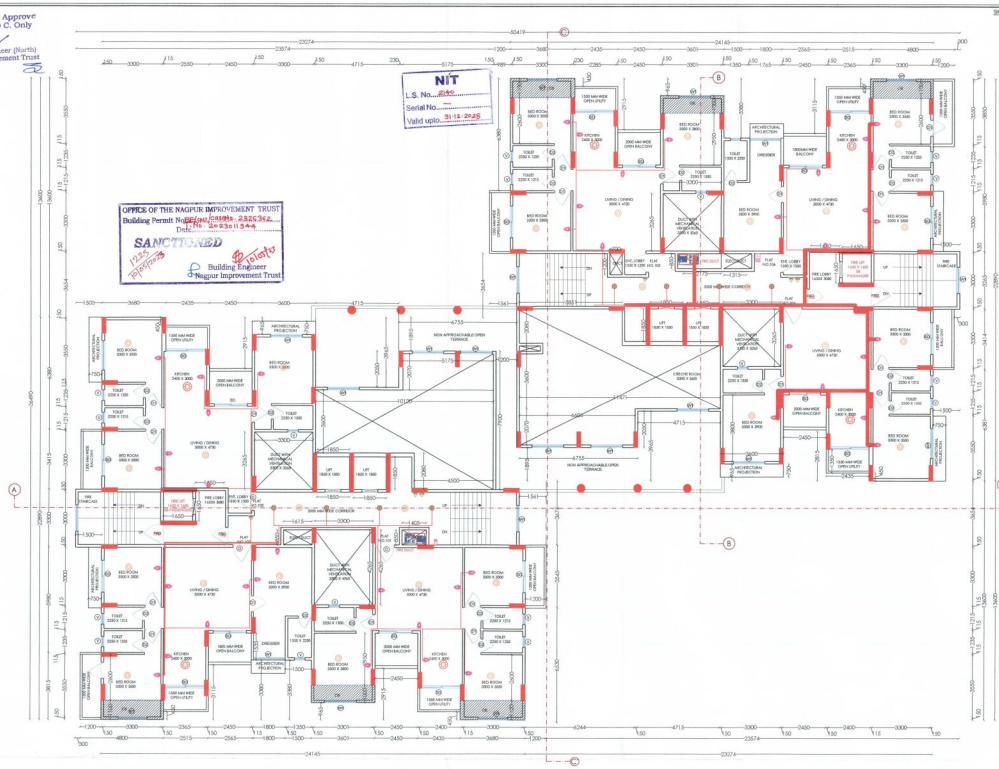

PROPOSED 2ND FLOOR PLAN

(SCALE =1:100)

LEGEND :-

- SINGLE HEADED HYDRANT VALVE
- HOSE BOX WITH CHANAS CONNECTION
- INDOOR MANUAL CALL POINT
- ELECTRONIC HOOTER
- 2C X 1.5 SQ MM ARMOURED SIGNAL LOOP CABLE
- PENDENT SPRINKLER
- FIRE ALARM CONTROL PANEL
- FIRE TELEPHONE
- AUTOMATIC AIR RELIEF VALVE (AAV)
- 4.5 KG. CO2 FIRE EXTINGUISHER
- 6 KG. ABC FIRE EXTINGUISHER
- Hydrant/ Sprinkler Pipe Line
- Side Wall Sprinkler
- 150/100mm dia GI PIPING For Sprinkler and HY
- Heat Detector
- Manual Call Point and Hooter
- Mechanical Extractor
- UPRIGHT SPRINKLER
- SMOKING DETECTOR
- ZONE CONTROL VALVE
- JET FAN

Fire Solution — Stamp/Sign

Amit Sachin Shah
Nagpur 2nd Floor
Behind Jagnaan
Sakkargarh, Mauwada
Nagpur-24
Mob.- 9423925643 / 8087778551

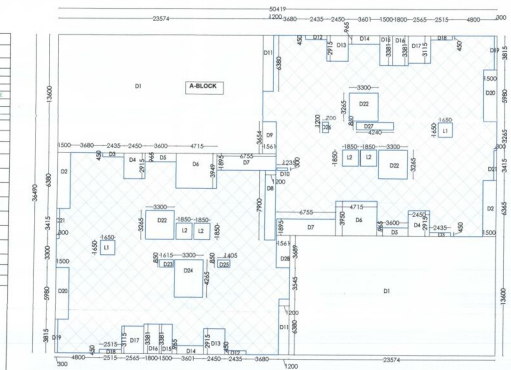

OFFICE OF THE CORPORATION OF THE CITY OF NAGPUR
(FIRE SERVICE)
No Objection Certificate hereby issued by Fire Service Deptt. for the proposed constructions.
The scope of this approval is Restricted to Fire Protection arrangements only.
Please See conditions mentioned in N.O.C. Certificate.
No. G.A. / 815 / F.B. dated 29/07/2023
Asst. Chief Fire Officer
Fire Service N.M.C. Nagpur

1ST FLOOR BLOCK PLAN (P-LINE)

(SCALE =1:200)

RESIDENTIAL BUILT UP AREA OF 1ST FLOOR

Sr.No.	Polygon	NO.		Dimensions			Area
1	A-Block	1	X	50.419	X	36.490	1839.789
2	Deduction						
3	D1	2	X	23.574	X	13.600	641.213
4	D2	2	X	1.500	X	6.380	19.140
5	D3	2	X	2.435	X	0.450	2.192
6	D4	2	X	2.450	X	2.915	14.284
7	D5	2	X	3.600	X	0.965	6.948
8	D6	2	X	4.715	X	3.949	37.239
9	D7	2	X	6.755	X	1.895	25.601
10	D8	1	X	1.200	X	7.900	9.480
11	D9	1	X	1.561	X	3.654	5.704
12	D10	1	X	1.235	X	0.300	0.371
13	D11	2	X	1.200	X	6.380	15.312
14	D12	2	X	2.435	X	0.450	2.192
15	D13	2	X	2.450	X	2.915	14.284
16	D14	2	X	3.601	X	0.965	6.950
17	D15	2	X	1.500	X	3.381	10.143
18	D16	2	X	1.800	X	3.381	12.172
19	D17	2	X	2.565	X	3.115	15.980
20	D18	2	X	2.515	X	0.450	2.264
21	D19	2	X	0.300	X	3.815	2.289
22	D20	2	X	1.500	X	5.980	17.940
23	D21	2	X	0.300	X	3.415	2.049
24	D22	3	X	3.300	X	3.265	32.324
25	D23	1	X	1.615	X	0.850	1.373
26	D24	1	X	3.300	X	4.265	14.075
27	D25	1	X	1.405	X	0.850	1.194
28	D26	1	X	0.700	X	1.200	0.840
29	D27	1	X	4.240	X	0.850	3.604
30	D28	1	X	1.561	X	3.689	5.759
31	L1	2	X	1.650	X	1.650	5.445
32	L2	4	X	1.850	X	1.850	13.690
33	Total Deduction						942.050
	Total (1-33)						897.739

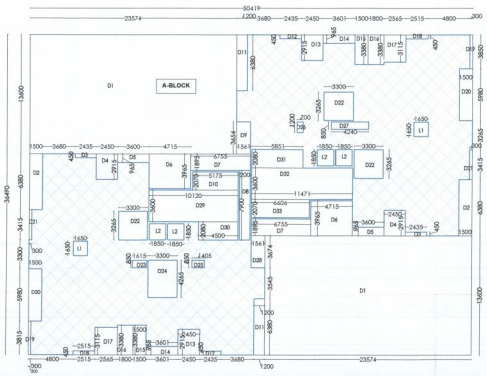

2ND FLOOR BLOCK PLAN (P-LINE)

(SCALE =1:200)

Dy. Chief Fire Officer
Fire & Emergency Services
N.M.C., Nagpur

RESIDENTIAL BUILT UP AREA OF 2ND FLOOR (P-LINE)

Sr.No.	Polygon	NO.		Dimensions			Area
1	A-Block	1	X	50.419	X	36.490	1839.789
2	Deduction						
3	D1	2	X	23.574	X	13.600	641.213
4	D2	2	X	1.500	X	6.380	19.140
5	D3	2	X	2.435	X	0.450	2.192
6	D4	2	X	2.450	X	2.915	14.284
7	D5	2	X	3.600	X	0.965	6.948
8	D6	2	X	4.715	X	3.965	37.390
9	D7	2	X	6.755	X	1.895	25.601
10	D8	1	X	1.200	X	7.900	9.480
11	D9	1	X	1.561	X	3.654	5.704
12	D10	1	X	5.175	X	2.070	10.712
13	D11	2	X	1.200	X	6.380	15.312
14	D12	2	X	2.435	X	0.450	2.192
15	D13	2	X	2.450	X	2.915	14.284
16	D14	2	X	3.601	X	0.965	6.950
17	D15	2	X	1.500	X	3.380	10.140
18	D16	2	X	1.800	X	3.380	12.168
19	D17	2	X	2.565	X	3.115	15.980
20	D18	2	X	2.515	X	0.450	2.264
21	D19	2	X	0.300	X	3.900	2.340
22	D20	2	X	1.500	X	5.980	17.940
23	D21	2	X	0.300	X	3.415	2.049
24	D22	3	X	3.300	X	3.265	32.324
25	D23	1	X	1.615	X	0.850	1.373
26	D24	1	X	3.300	X	4.265	14.075
27	D25	1	X	1.405	X	0.850	1.194
28	D26	1	X	0.700	X	1.200	0.840
29	D27	1	X	4.240	X	0.850	3.604
30	D28	1	X	1.561	X	3.674	5.735
31	D29	1	X	10.120	X	3.600	36.432
32	D30	1	X	4.500	X	2.080	9.360
33	D31	1	X	5.851	X	2.080	12.170
34	D32	1	X	11.471	X	3.600	41.296
35	D33	1	X	6.606	X	2.070	13.674
36	L1	2	X	1.650	X	1.650	5.445
37	L2	4	X	1.850	X	1.850	13.690
38	Total Deduction						1065.495
	Total (1-38)						774.294

JOB TITLE

PLAN SHOWING PROPOSED CONSTRUCTION FOR MULTI FAMILY RESIDENTIAL DWELLING UNIT ON **PLOT NO.01**,HH. NO. 209 PH NO. 11 ,CITY SURVEY NO.376., **SHEET NO. 615, MOUZA -NARA**, TAH-DIST-NAGPUR.

BELONGS TO :-

1) SHRI JAGDISH HARPALDAS MIHANI
2) SHRI SANJAY HARPALDAS MIHANI
3) SHRI SUNIL HARPALDAS MIHANI
4) SHRI ANIL KISANDAS NAGWANI

SCHEDULE OF OPENINGS

CODE	SIZE	SILL LVL	LTL LVL	REMARKS
W1	1810 x 1510	900	2100	TW.GLAZED WINDOW
W2	1210 x 1510	900	2100	TW.GLAZED WINDOW
D	1045 x 2100	------	2100	T.W. DOOR
D1	1150 x 2100	------	2100	T.W. DOOR
D2	750 x 2100	------	2100	T.W. DOOR
SD	1800 x 2100	------	2100	SLIDING DOOR
FRD	1200 x 2100	------	2100	FIRE DOOR

SUBMISSION DWG.

REFERENCE :

PLOT BOUNDRY SHOWN IN THUS:
PROPOSED CONSTRUCTION SHOWN IN THUS:
WORK TO BE DEMOLISHED SHOWN THUS:
EXISTING WORK SHOWN IN THUS:

CEA REG. NO.		ALT. REG. NO.	
DRAWING NO.	2143	SHEET NO.	
SCALE : 1 : 100 & 1 : 200		SHEET BY	NAMITA
DATE 28.09.2023		CHECKED BY	

Note - ALL DIMENSIONS ARE IN MM.

Owner's Declaration :-
I/We undersigned hereby confirm that I/We would abide by above approved by Authority / Collector. I/We would execute the structure as per approved plans. Also I/We would execute the structure under supervision of proper technical person so as to ensure the quality and safety of the work was.

1) JAGDISH H. MIHANI 2)SANJAY H. MIHANI,

3)SUNIL H. MIHANI 4)ANIL K. NAGWANI

P.O.A.

Owner (s) name and signature

Certificate of Arch:
I certified that the plan under reference was surveyed by me in ..... and the dimensions and area of plot shown on plan are as measured on site and the area statement and the calculations made by me are correct and in accordance with the relevant provisions of the Development Control Regulations for Nagpur Municipal Corporation area prepared by Survey records.

Ar. LOKESH KADU
CA/2007/30581
MCR-402, NIT-2140

Signature
Name of Architect (Licensed Engineer Supervisor)

Ar. LOKESH W. KADU
Architecture, Planning, Interiors
Block No. 11, 11A, 12, A Wing, I.D.M.Mall, Mangalwari Complex, Sadar, Nagpur-440001 (M.S.)
Cell. No. 7588031066 / 07 7378540035
Mail ID- armankadu4@gmail.com, web. www.armandesign.in