Fire Solution

Stamp/Sign

Add.:- 63,New Akash Nagar, 2nd Floor ,BehindGajanan Sabhagruh,Manewada, Nagpur.-24
Mob.- 9423925643 / 8087776551

TYPICAL DETAIL OF HOSE REEL & LANDING VALVE

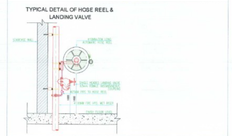

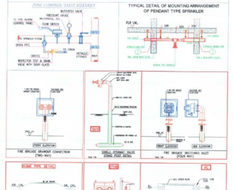

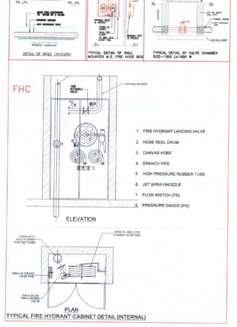

TYPICAL FIRE HYDRANT CABINET DETAIL (INTERNAL)

2 Nos Jockey Pump for Hydrant System of 180LPM
2 Nos Main Electric Hydrant Pump 2850LPM
1 No Diesel Engine Driven Pump of 2850LPM

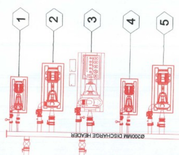

SIZE 17M(L) X 5M(W) X 2.4M(D)
CAPACITY=200 KL
U.G. FIRE WATER TANK

SECTION C-C (SCALE =1:100)

OFFICE OF THE NAGPUR IMPROVEMENT TRUST
Building Permit No. BP(W)/CAT-N1-232/362 Dtd. 20.2.2023
Date
SANCTIONED
Building Engineer
Nagpur Improvement Trust

OFFICE OF THE CORPORATION OF THE CITY OF NAGPUR.
(FIRE SERVICE)
No Objection Certificate hereby issued by Fire Service Deptt. for the proposed constructions.
The scope of this approval is Restricted to Fire Protection arrangements only.
Please See conditions mentioned in N.O.C. Certificate.
No. G. A. / 516 /F.B.dated 23/02/2023
Chief Fire Officer
Fire Service N.M.C. Nagpur

Dy. Chief Fire Officer
Fire & Emergency Services
N.M.C., Nagpur

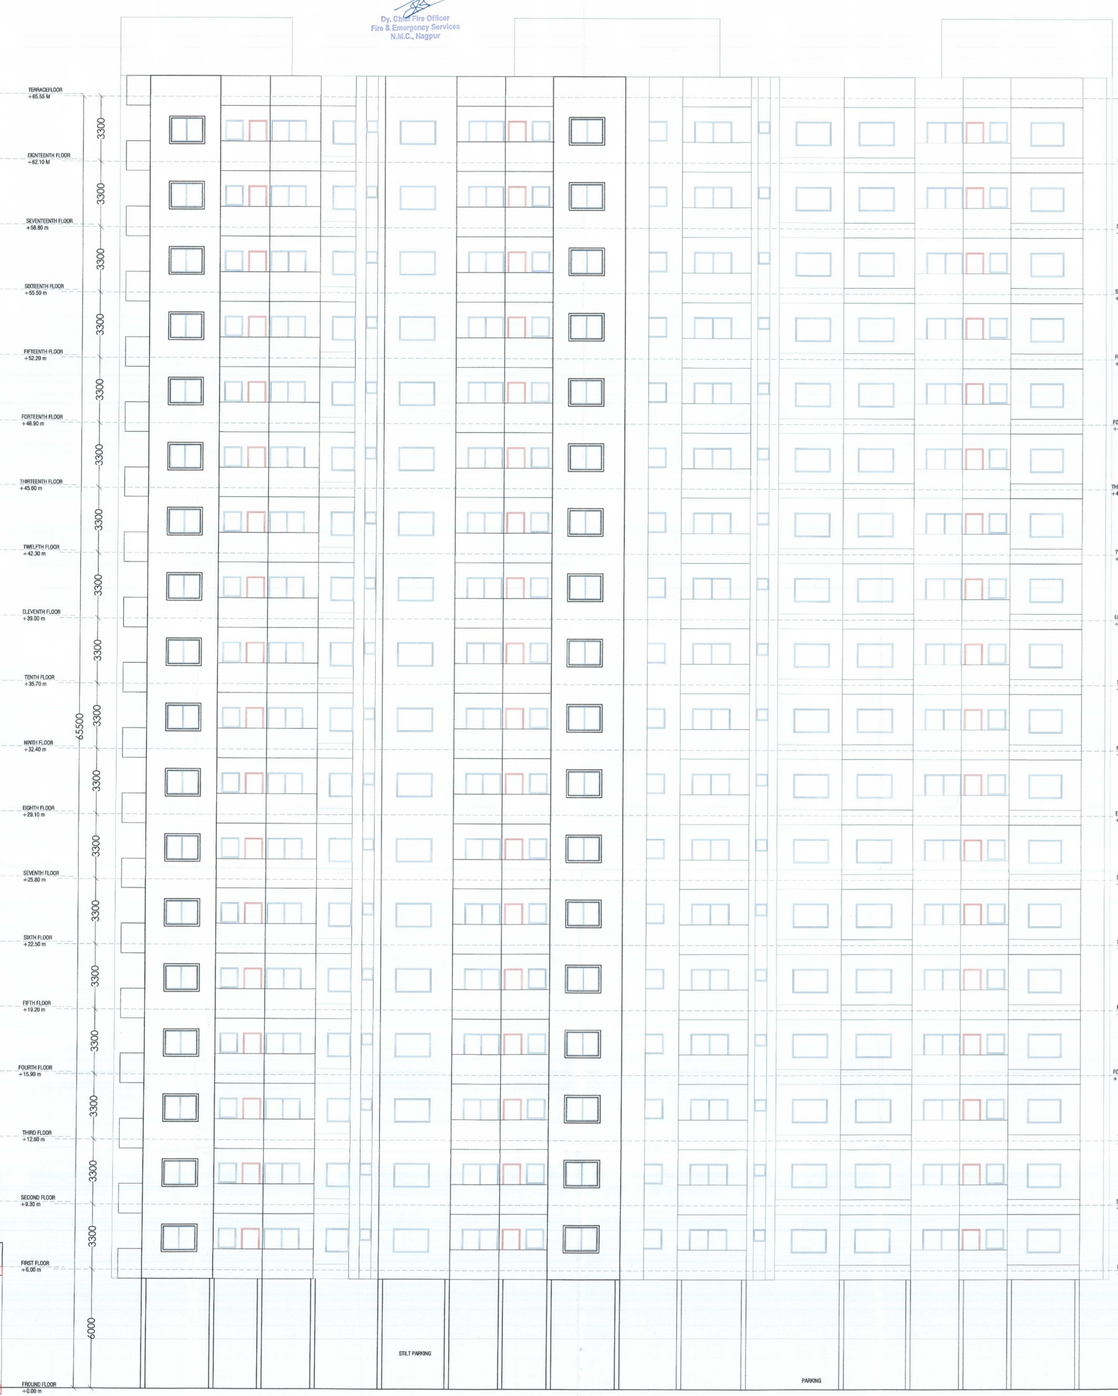

FRONT ELEVATION SCALE 1:100

Tentatively Approved For Fire N.O.C. Only
Building Engineer (North)
Nagpur Improvement Trust

NIT
L.S. No. 2140
Serial No. —
Valid upto 31-12-2028

JOB TITLE
PLAN SHOWING PROPOSED CONSTRUCTION FOR MULTI FAMILY RESIDENTIAL DWELLING UNIT ON **PLOT NO.01**,HH. NO. 209 PH NO. 11 ,CITY SURVEY NO.378., **SHEET NO. 615, MOUZA -NARA**, TAH-DIST-NAGPUR.

BELONGS TO :-
1) SHRI JAGDISH HARPALDAS MIHANI
2) SHRI SANJAY HARPALDAS MIHANI
3) SHRI SUNIL HARPALDAS MIHANI
4) SHRI ANIL KISANDAS NAGWANI

SCHEDULE OF OPENINGS :

CODE	SIZE	SILL LVL	LTL LVL	REMARKS
W1	1800 x 1200	900	2100	TW.GLAZED WINDOW
W2	1200 x 1200	900	2100	TW.GLAZED WINDOW
D	1065 x 2100	------	2100	T.W. DOOR
D1	1950 x 2100	------	2100	T.W. DOOR
D2	750 x 2100	------	2100	T.W. DOOR
SD	1800 x 2100	------	2100	SLIDING DOOR
FRD	1200 x 2400	------	2100	FIRE DOOR

DRAWING TITLE
SUBMISSION DWG.

REFERENCE :
PLOT BOUNDRY SHOWN IN THUS
PROPOSED CONSTRUCTION SHOWN IN THUS
WORK TO BE DEMOLISHED SHOWN THUS
EXISTING WORK SHOWN IN THUS

C.O.A. REG. NO CA /20037/ 39381
LIC. REG. NO 2140
MNC REG. NO N-402
SCALE 1 : 100 & 1 : 200
DRAWN BY RAMYATA
DATE 19-01-2023
CHECKED BY

Note - ALL DIMENSIONS ARE IN MM.

Owner's Declaration
I/We, the undersigned hereby confirm that I/We would abide by plans approved by Authority / Collector. I/We would execute the structure as per approved plans. Also I/We would execute the work under supervision of proper technical person so as to ensure the quality and safety at the work site.

1) JAGDISH H. MIHANI 2)SANJAY H. MIHANI,
3) SUNIL H. MIHANI , 4) ANIL K. NAGWANI
P.O.A.
Owner (s) name and signature

Certificate of Area
Certified that the plan under reference with Authority for the ne _____ and the dimensions of sides etc. of the plot shown on site as measured on site and the area so worked out tallies with the area shown in the Sale Deed / Agreement / T.P. Scheme Records/ Land Records Department of the Authority.

Ar. LOKESH KADU
CA/2007/39381
NMC/R-402, NIT-2140
Ar. LOKESH W. KADU
Signature C.O.A. No. (CA / 20037/ 39381
Name of Architect/ Licensed Engineer/ Supervisor

Ar. LOKESH W. KADU
Architecture, Planning, Interior's
Block No. 11, 11A, 12, A - Wing (LG Wing), Manglmeet Complex, Sadar, Nagpur - 440012. (M.S.) India
Cell: +91 9823921264 / +91 7276194236
Mail id: amanddesign1@gmail.com, web: www.amanddesign.in