

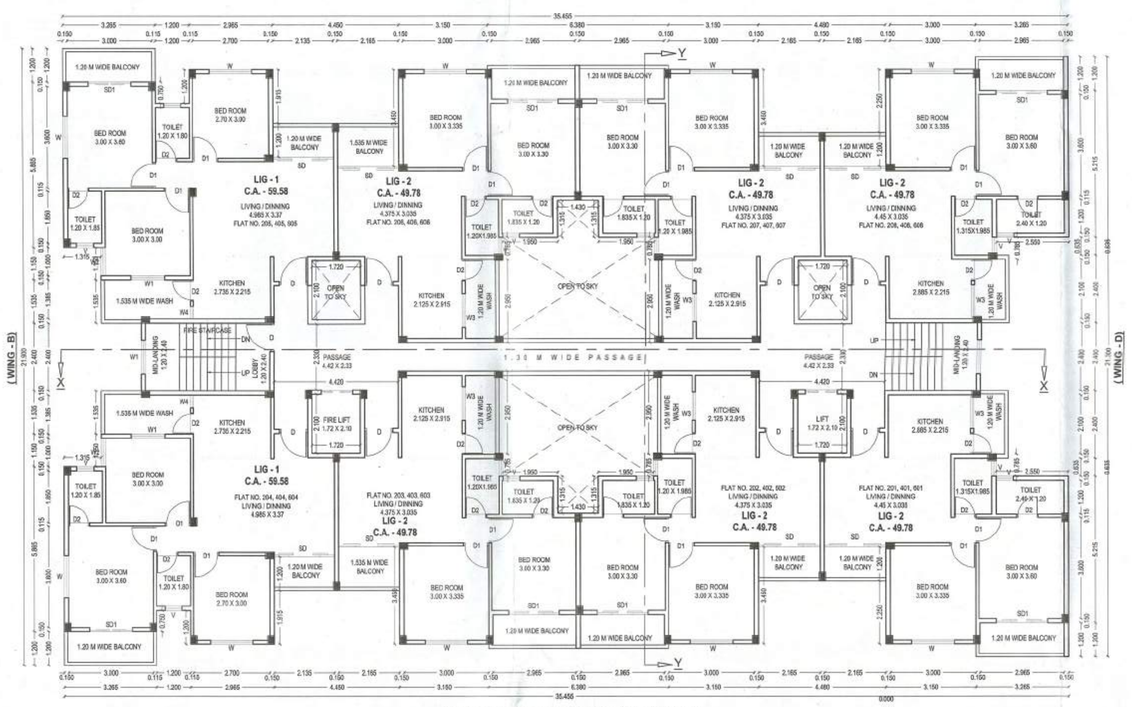



SECOND , FOURTH & SIXTH FLOOR PLAN (WNG - C)
SCALE 1:100

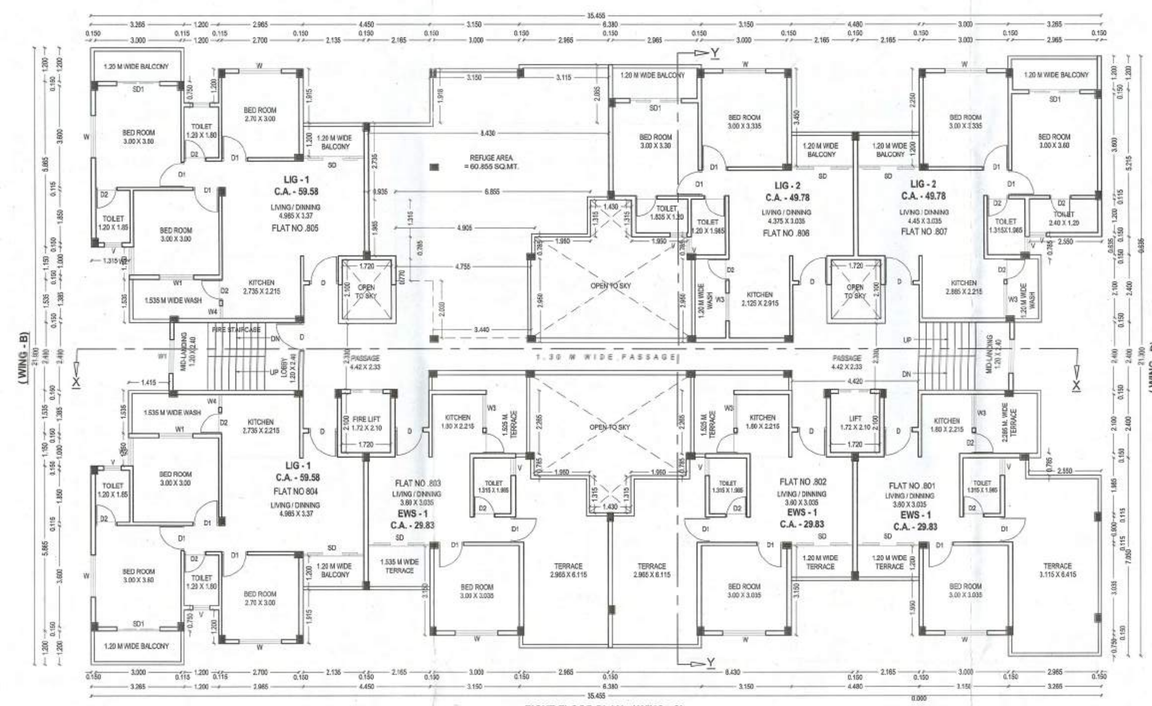


EIGHT FLOOR PLAN (WNG - C)
SCALE 1:100

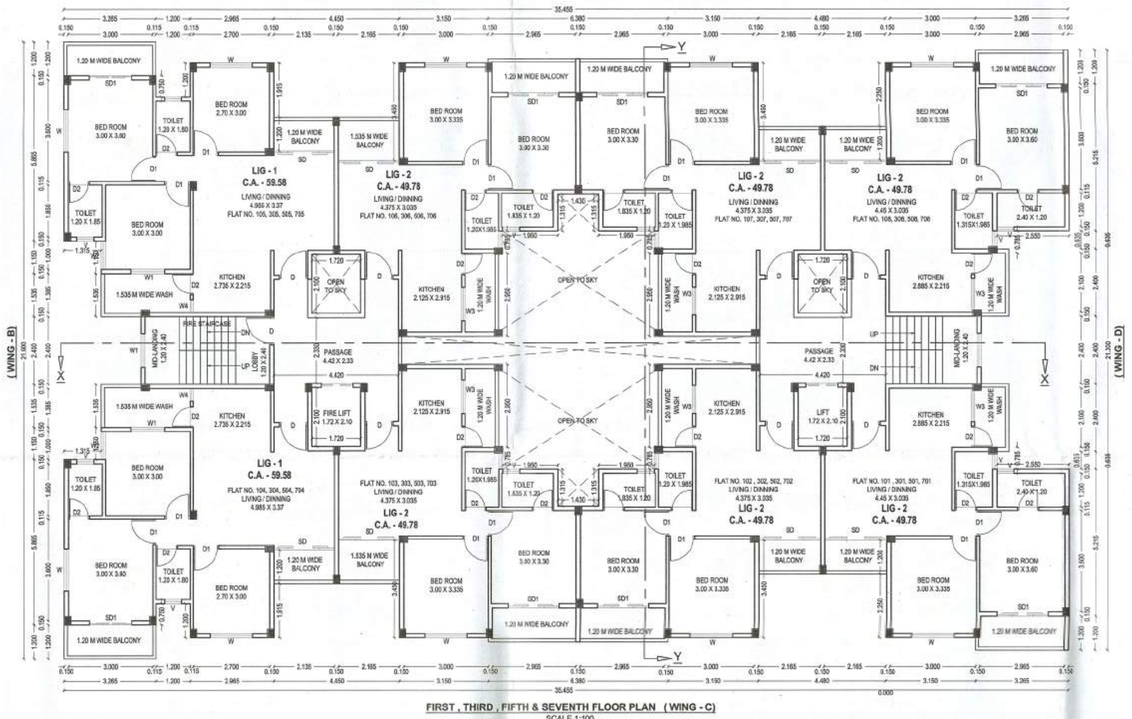


FIRST , THIRD , FIFTH & SEVENTH FLOOR PLAN (WING - C)
SCALE 1:100

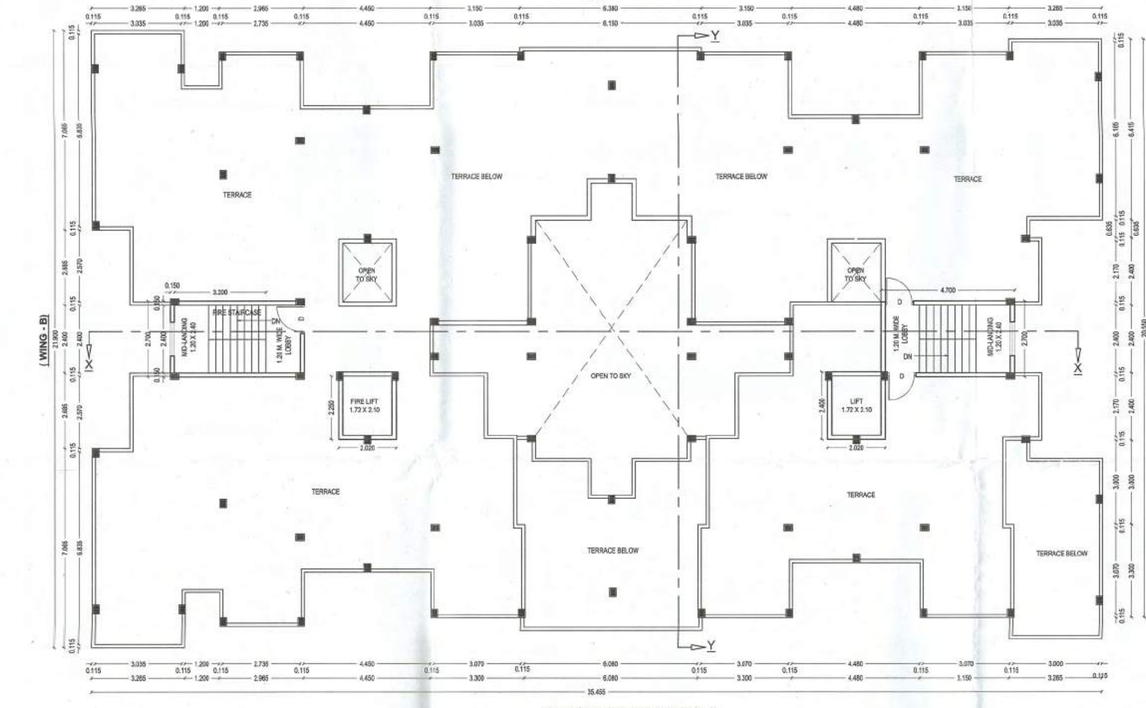


TERRACE FLOOR PLAN (WING - C)
SCALE 1:100

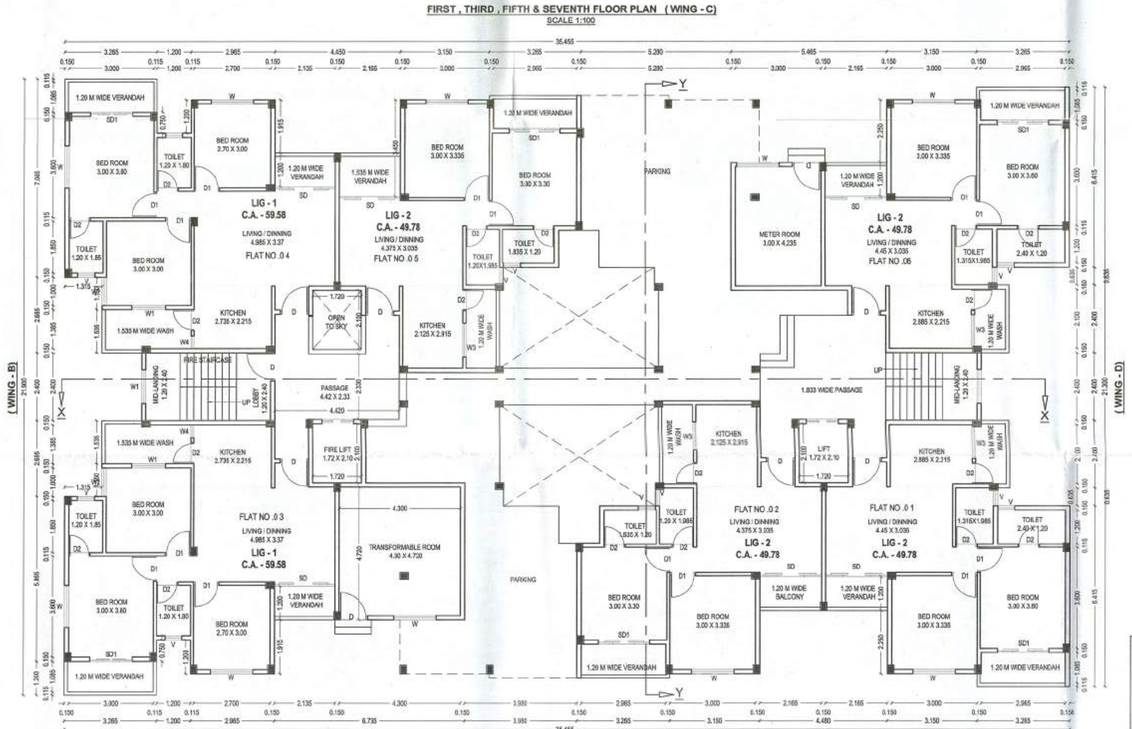

GROUTH FLOOR PLAN (WING - C)
SCALE 1:100

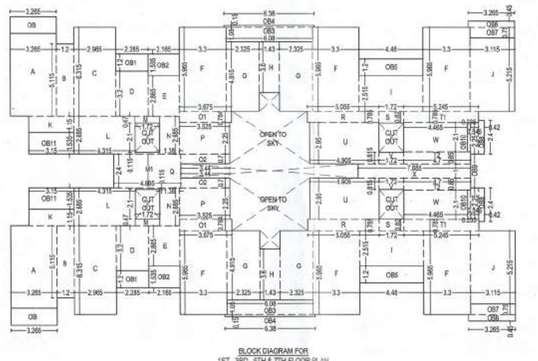


BLOCK DIAGRAM FOR 1ST, 3RD, 5TH & 7TH FLOOR PLAN
SCALE 1:200

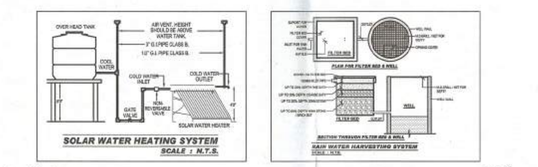


SOLAR WATER HEATING SYSTEM
SCALE 1, N.T.S.


RAIN WATER HARVESTING SYSTEM
SCALE 1:50

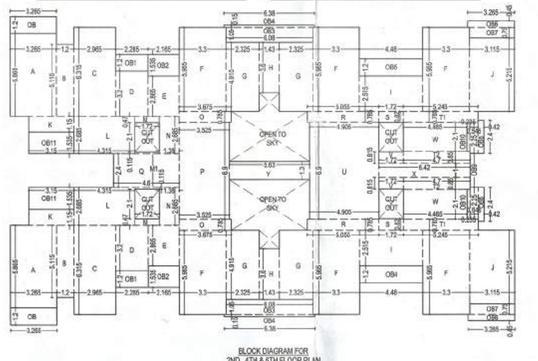


BLOCK DIAGRAM FOR 2ND, 4TH & 6TH FLOOR PLAN
SCALE 1:200

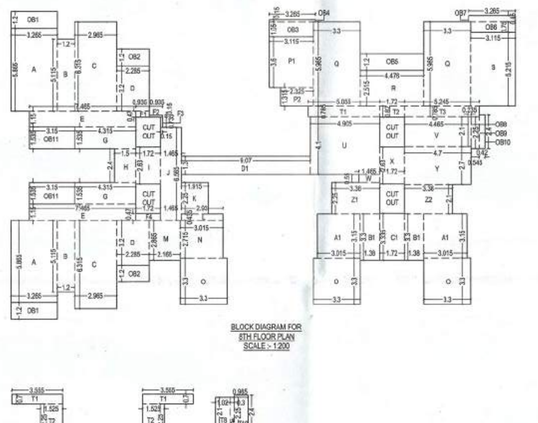


BLOCK DIAGRAM FOR 8TH FLOOR PLAN
SCALE 1:200

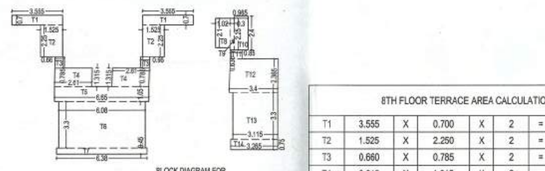


BLOCK DIAGRAM FOR 8TH FLOOR PLAN
SCALE 1:200
(WING - C)

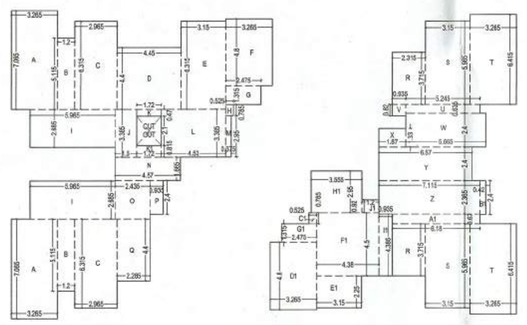

BLOCK DIAGRAM FOR GROUND FLOOR PLAN
SCALE 1:200

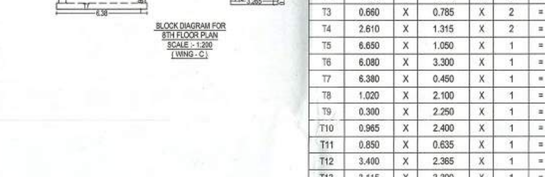


KEY BLOCK DIAGRAM FOR REFUGE AREA 8 TH FLOOR
SCALE 1:200
(WING - C)

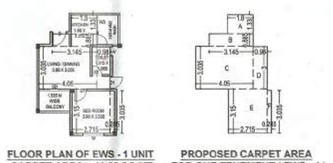


FLOOR PLAN OF EWS - 1 UNIT
CARPET AREA = 29.83 SQ.MT.

PROPOSED CARPET AREA FOR ONE TENEMENT (EWS - 1)

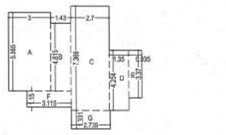

PROPOSED CARPET AREA FOR ONE TENEMENT 3 BHK (LIG - 1)

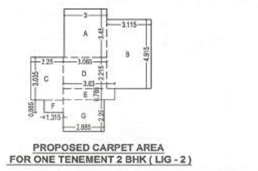

PROPOSED CARPET AREA FOR ONE TENEMENT 2 BHK (LIG - 2)

1ST, 3RD, 5TH & 7TH FLOOR BUP AREA CALCULATION

A	3.290	X	5.895	X	2	=	38.298	SQ.M.
B	1.289	X	5.115	X	2	=	13.279	SQ.M.
C	2.965	X	5.310	X	2	=	37.849	SQ.M.
D	2.280	X	3.200	X	2	=	14.54	SQ.M.
E	2.165	X	2.865	X	2	=	12.405	SQ.M.
F	3.300	X	1.965	X	6	=	116.107	SQ.M.
G	2.325	X	4.915	X	4	=	45.710	SQ.M.
H	1.430	X	3.600	X	2	=	10.296	SQ.M.
I	4.480	X	2.915	X	2	=	22.554	SQ.M.
J	3.115	X	5.215	X	2	=	32.489	SQ.M.
K	3.150	X	1.150	X	2	=	7.245	SQ.M.
L	4.315	X	2.665	X	2	=	23.172	SQ.M.
M	1.720	X	0.475	X	2	=	1.657	SQ.M.
M1	1.720	X	5.115	X	2	=	5.398	SQ.M.
N	1.380	X	2.665	X	2	=	7.411	SQ.M.
O1	3.675	X	0.764	X	2	=	5.762	SQ.M.
O2	3.440	X	0.760	X	2	=	5.018	SQ.M.
P	3.525	X	2.350	X	2	=	16.863	SQ.M.
Q	4.665	X	2.400	X	1	=	11.244	SQ.M.
R	5.555	X	0.765	X	2	=	7.938	SQ.M.
S	1.720	X	0.825	X	2	=	2.821	SQ.M.
T1	5.245	X	0.785	X	2	=	9.235	SQ.M.
T2	4.700	X	0.850	X	2	=	7.990	SQ.M.
U	4.905	X	2.950	X	2	=	28.963	SQ.M.
V	1.720	X	0.815	X	1	=	1.564	SQ.M.
W	4.465	X	2.100	X	2	=	18.753	SQ.M.
X	7.885	X	1.005	X	1	=	7.885	SQ.M.
	NET BUP AREA					=	617.029	SQ.M.
PER	10	%	SQT.CPA			=	70.287	SQ.M.

1ST, 3RD, 5TH & 7TH FLOOR BALCONY AREA

OB	1.285	X	1.200	X	2	=	7.836	SQ.M.
OB1	2.285	X	1.200	X	2	=	5.484	SQ.M.
OB2	2.165	X	1.535	X	2	=	6.647	SQ.M.
OB3	6.080	X	0.150	X	2	=	12.78	SQ.M.
OB4	6.380	X	0.150	X	2	=	1.914	SQ.M.
OB5	4.480	X	1.200	X	2	=	10.752	SQ.M.
OB6	3.285	X	0.400	X	2	=	2.559	SQ.M.
OB7	3.115	X	0.750	X	2	=	4.673	SQ.M.
OB8	3.420	X	2.400	X	1	=	2.016	SQ.M.
OB9	5.540	X	1.200	X	2	=	13.296	SQ.M.
OB10	5.235	X	2.100	X	2	=	1.987	SQ.M.
OB11	3.150	X	1.200	X	2	=	4.455	SQ.M.
	TOTAL BALCONY					=	88.156	SQ.M.

2ND, 4TH & 6TH FLOOR BUP AREA CALCULATION

A	3.200	X	5.895	X	2	=	38.298	SQ.M.
B	1.200	X	5.115	X	2	=	12.276	SQ.M.
C	2.965	X	5.715	X	2	=	37.448	SQ.M.
D	2.205	X	3.200	X	2	=	14.624	SQ.M.
E	2.165	X	2.865	X	2	=	12.466	SQ.M.
F	3.300	X	1.965	X	6	=	116.107	SQ.M.
G	2.325	X	4.915	X	4	=	91.710	SQ.M.
H	1.430	X	3.600	X	2	=	10.296	SQ.M.
I	4.480	X	2.915	X	2	=	22.554	SQ.M.
J	3.115	X	5.215	X	2	=	32.491	SQ.M.
K	3.150	X	1.150	X	2	=	7.245	SQ.M.
L	4.315	X	2.665	X	2	=	23.172	SQ.M.
M	1.720	X	0.475	X	2	=	1.657	SQ.M.
M1	1.720	X	5.115	X	2	=	5.398	SQ.M.
N	1.380	X	2.665	X	2	=	7.411	SQ.M.
O	3.525	X	0.765	X	2	=	5.539	SQ.M.
P	3.525	X	6.900	X	1	=	24.313	SQ.M.
Q	4.800	X	2.400	X	1	=	11.040	SQ.M.
R	5.555	X	0.765	X	2	=	7.938	SQ.M.
S	1.720	X	0.825	X	2	=	2.821	SQ.M.
T1	5.245	X	0.785	X	2	=	9.235	SQ.M.
T2	4.700	X	0.850	X	2	=	7.990	SQ.M.
U	4.905	X	6.900	X	1	=	33.841	SQ.M.
V	1.720	X	0.815	X	2	=	2.804	SQ.M.
W	4.465	X	2.100	X	2	=	18.753	SQ.M.
X	5.420	X	1.590	X	1	=	8.420	SQ.M.
Y	5.630	X	1.360	X	1	=	7.719	SQ.M.
	NET BUP AREA					=	521.040	SQ.M.
PER	15	%	SQ.CAR			=	78.157	SQ.M.

2ND, 4TH & 6TH FLOOR BALCONY AREA

OB	3.285	X	1.200	X	2	=	7.836	SQ.M.
OB1	2.285	X	1.200	X	2	=	5.484	SQ.M.
OB2	2.165	X	1.535	X	2	=	6.647	SQ.M.
OB3	5.780	X	0.150	X	2	=	12.78	SQ.M.
OB4	6.380	X	0.150	X	2	=	1.914	SQ.M.
OB5	4.480	X	1.200	X	2	=	10.752	SQ.M.
OB6	3.285	X	0.400	X	2	=	2.559	SQ.M.
OB7	3.115	X	0.750	X	2	=	4.673	SQ.M.
OB8	3.420	X	2.400	X	1	=	2.016	SQ.M.
OB9	5.540	X	1.200	X	2	=	13.296	SQ.M.
OB10	5.235	X	2.100	X	2	=	1.987	SQ.M.
OB11	3.150	X	1.200	X	2	=	4.455	SQ.M.
	TOTAL BALCONY					=	88.156	SQ.M.

8TH FLOOR BUP AREA CALCULATION

A	3.290	X	5.895	X	2	=	38.298	SQ.M.
B	1.289	X	5.115	X	2	=	13.279	SQ.M.
C	2.965	X	5.310	X	2	=	37.849	SQ.M.
D	2.280	X	3.200	X	2	=	14.624	SQ.M.
E	7.465	X	1.138	X	2	=	17.006	SQ.M.
F1	5.555	X	0.765	X	2	=	8.493	SQ.M.
F2	0.835	X	0.150	X	1	=	0.125	SQ.M.
F3	0.150	X	0.750	X	1	=	0.113	SQ.M.
F4	1.720	X	0.475	X	1	=	0.817	SQ.M.
G	4.315	X	2.665	X	2	=	23.047	SQ.M.
H	1.555	X	2.400	X	1	=	3.732	SQ.M.
I	1.720	X	2.665	X	2	=	9.165	SQ.M.
J	1.465	X	6.560	X	1	=	9.610	SQ.M.
K	1.915	X	2.230	X	2	=	8.538	SQ.M.
L	2.690	X	0.445	X	1	=	1.275	SQ.M.
M	3.140	X	2.665	X	2	=	8.363	SQ.M.
N	3.915	X	2.715	X	2	=	9.186	SQ.M.
O	3.305	X	3.305	X	1	=	10.923	SQ.M.
P1	3.115	X	3.600	X	1	=	11.214	SQ.M.
P2	2.525	X	1.314	X	1	=	3.653	SQ.M.
Q	2.825	X	3.600	X	2	=	20.340	SQ.M.
R	4.475	X	2.015	X	1	=	11.257	SQ.M.
S	3.115	X	5.215	X	1	=	16.243	SQ.M.
T1	0.650	X	0.750	X	1	=	0.585	SQ.M.
T2	1.525	X	2.250	X	2	=	6.862	SQ.M.
T3	0.660	X	0.785	X	2	=	1.036	SQ.M.
T4	2.610	X	1.315	X	2	=	6.864	SQ.M.
T5	6.650	X	1.050	X	1	=	6.983	SQ.M.
T6	6.080	X	3.300	X	1	=	20.064	SQ.M.
T7	6.380	X	0.450	X	1	=	2.871	SQ.M.
T8	3.420	X	2.100	X	1	=	2.142	SQ.M.
T9	0.300	X	2.250	X	1	=	0.675	SQ.M.
T10	0.965	X	2.400	X	1	=	2.316	SQ.M.
T11	0.850	X	0.635	X	1	=	0.540	SQ.M.
T12	3.400	X	2.365	X	1	=	8.041	SQ.M.
T13	3.115	X	3.300	X	1	=	10.280	SQ.M.
T14	3.265	X	0.750	X	1	=	2.449	SQ.M.
	TOTAL TERRACE AREA					=	176.10	SQ.M.

8TH FLOOR TERRACE AREA CALCULATION

T1	3.555	X	0.700	X	2	=	4.977	SQ.M.
T2	1.525	X	2.250	X	2	=	6.862	SQ.M.
T3	0.660	X	0.785	X	2	=	1.036	SQ.M.
T4	2.610	X	1.315	X	2	=	6.864	SQ.M.
T5	6.650	X	1.050	X	1	=	6.983	SQ.M.
T6	6.080	X	3.300	X	1	=	20.064	SQ.M.
T7	6.380	X	0.450	X	1	=	2.871	SQ.M.
T8	3.420	X	2.100	X	1	=	2.142	SQ.M.
T9	0.300	X	2.250	X	1	=	0.675	SQ.M.
T10	0.965	X	2.400	X	1	=	2.316	SQ.M.
T11	0.850	X	0.635	X	1	=	0.540	SQ.M.
T12	3.400	X	2.365	X	1	=	8.041	SQ.M.
T13	3.115	X	3.300	X	1	=	10.280	SQ.M.
T14	3.265	X	0.750	X	1	=	2.449	SQ.M.
	TOTAL TERRACE AREA					=	76.10	SQ.M.

8TH FLOOR BUP AREA CALCULATION

A	3.290	X	5.895	X	2	=	38.298	SQ.M.
B	1.289	X	5.115	X	2	=	13.279	SQ.M.
C	2.965	X	5.310	X	2	=	37.849	SQ.M.
D	2.280	X	3.200	X	2	=	14.624	SQ.M.
E	7.465	X	1.138	X	2	=	17.006	SQ.M.
F1	5.555	X	0.765	X	2	=	8.493	SQ.M.
F2	0.835	X	0.150	X	1	=	0.125	SQ.M.
F3	0.150	X	0.750	X	1	=	0.113	SQ.M.
F4	1.720	X	0.475	X	1	=	0.817	SQ.M.
G	4.315	X	2.665	X	2	=	23.047	SQ.M.
H	1.555	X	2.400	X	1	=	3.732	SQ.M.
I	1.720	X	2.665	X	2	=	9.165	SQ.M.
J	1.465	X	6.560	X	1	=	9.610	SQ.M.
K	1.915	X	2.230	X	2	=	8.538	SQ.M.
L	2.690	X	0.445	X	1	=	1.275	SQ.M.
M	3.140	X	2.665	X	2	=	8.363	SQ.M.
N	3.915	X	2.715	X	2	=	9.186	SQ.M.
O	3.305	X	3.305	X	1	=	10.923	SQ.M.
P1	3.115	X	3.600	X	1	=	11.214	SQ.M.
P2	2.525	X	1.314	X	1	=	3.653	SQ.M.
Q	2.825	X	3.600	X	2	=	20.340	SQ.M.
R	4.475	X	2.015	X	1	=	11.257	SQ.M.
S	3.115	X	5.215	X	1	=	16.243	SQ.M.
T1	0.650	X	0.750	X	1	=	0.585	SQ.M.
T2	1.525	X	2.250	X	2	=	6.862	SQ.M.
T3	0.660	X	0.785	X	2	=	1.036	SQ.M.
T4	2.610	X	1.315	X	2	=	6.864	SQ.M.
T5	6.650	X	1.050	X	1	=	6.983	SQ.M.
T6	6.080	X	3.300	X	1	=	20.064	SQ.M.
T7	6.380	X	0.450	X	1	=	2.871	SQ.M.
T8	3.420	X	2.100	X	1	=	2.142	SQ.M.
T9	0.300	X	2.250	X	1	=	0.675	SQ.M.
T10	0.965	X	2.400	X	1	=	2.316	SQ.M.
T11	0.850	X	0.635	X	1	=	0.540	SQ.M.
T12	3.400	X	2.365	X	1	=	8.041	SQ.M.
T13	3.115	X	3.300	X	1	=	10.280	SQ.M.
T14	3.265	X	0.750	X	1	=	2.449	SQ.M.
	TOTAL TERRACE AREA					=	76.10	SQ.M.

GROUND FLOOR BUP AREA CALCULATION

A	3.200	X	7.395	X	2	=	45.104	SQ.M.
B	1.200	X	5.115	X	2	=	12.276	SQ.M.
C	2.965	X	5.715	X	2	=	37.448	SQ.M.
D	4.450	X	4.400	X	1	=	19.580	SQ.M.
E	3.150	X	6.315	X	1	=	19.892	SQ.M.
F	3.285	X	4.600	X	1	=	15.472	SQ.M.
G	2.475	X	1.315	X	1	=	3.255	SQ.M.
H	5.525	X	0.785	X	1	=	3.412	SQ.M.
I	3.965	X	2.665	X	2	=	21.132	SQ.M.
J	1.595	X	3.395	X	1	=	5.075	SQ.M.
K	1.720	X	0.475	X	1	=	0.803	SQ.M.
K1	1.720	X	0.815	X	1	=	1.402	SQ.M.
L	4.539	X	3.395	X	1	=	15.334	SQ.M.
M	8.575	X	2.950	X	1	=	1.109	SQ.M.
N	4.675	X	1.665	X	1	=	7.669	SQ.M.
O	3.450	X	2.665	X	1	=	6.838	SQ.M.
P	0.600	X	2.400	X	1	=	2.244	SQ.M.
Q	2.280	X	4.400	X	1	=	10.054	SQ.M.
R	2.910	X	3.715	X	2	=	17.208	SQ.M.
S	3.150	X	4.200	X	2	=	27.529	SQ.M.
T	3.260	X	6.415	X	2	=	41.880	SQ.M.
U	5.240	X	0.650	X	2	=	3.372	SQ.M.
V	0.850	X	0.520	X	1	=	0.767	SQ.M.
W	5.560	X	2.400	X	1	=	13.344	SQ.M.
X	1.970	X	1.320	X	1	=	2.487	SQ.M.
Y	6.575	X	2.400	X	1	=	15.768	SQ.M.
Z	1.110	X	2.365	X	1	=	16.627	SQ.M.
Z1	6.150	X	0.675	X	1	=	4.151	SQ.M.
B1	0.420	X	2.400	X	1	=	1.008	SQ.M.
C1	5.620	X	0.750	X	1	=	0.412	SQ.M.
D1	3.365	X	4.800	X	1	=	16.872	SQ.M.
E1	3.150	X	2.250	X	1	=	7.087	SQ.M.
F1	4.580	X	4.600	X	1	=	19.710	SQ.M.
G1	2.475	X	1.215	X	1	=	3.255	SQ.M.
H1	3.550	X	2.950	X	1	=	10.467	SQ.M.
I1	3.600	X	4.385	X	1	=	4.150	SQ.M.
J1	1.288	X	0.920	X	1	=	1.184	SQ.M.
	TOTAL BUP AREA					=	493.298	SQ.M.

PROPOSED B / UP AREA OF ONE BUILDING (WING - C)

FLOOR NO.	AREA OF	TOTAL FLOOR AREA OF PROPOSED WORK	USE / OCCUPA OF FLOOR
(1)	(2)	(3)	(4)
GTH	452.296		
1 ST	507.076		
3 RD	507.076		
4 TH	521.040		
5 TH	507.076	4446.157	RESIDENTIAL
6 TH	521.040		
7 TH	507.076		
8 TH	465.419		
TOTAL AREA	4446.157		

PROPOSED B / GP AREA OF 1 BUILDING (WING - C)

FLOOR NO.	BUP AREA OF ONE BUILDING	TOTAL PROPOSED BUP AREA ONE BUILDING	USE / OCCUPA OF FLOOR
(1)	(2)	(3)	(4)
G+8	4446.157 SQ.MT.	4446.157 SQMT.	RESIDENTIAL

PARKING AREA STATEMENT OF ONE BUILDING

DESCRIPTION	CARPET AREA	NO OF UNITS	REQUIRED PARKING			PROPOSED PARKING		
			CAR	SCOOTER	CYCLE	CAR	SCOOTER	CYCLE
RESIDENTIAL (4 TENEMENTS EACH HAVING CARPET AREA LESS THAN 40 SQ.MT.)	29.83 SQ.MT.	3	1	5	5	1	5	5
RESIDENTIAL (3 TENEMENTS EACH HAVING CARPET AREA EQUAL TO OR ABOVE 40 SQ.MT. AT UPTO 60 SQ.MT.)	59.58 & 49.78 = 1 UNIT	66	22	66	66	22	66	66
TOTAL REQUIRED PARKING		69	23	93	93	23	93	93
VISITORS' PARKING 5 % OF REQUIRED			1	5	5	1	5	5
TOTAL PARKING			24	98	98	24	98	98

STATEMENT OF CARPET AREA & NO OF TENEMENT IN BUILDING

FLOOR	FLAT TYPE	FLAT NO.	NO OF FLAT	CATEGORY	CARPET AREA IN SQ.MTR.
		WING - C			
GROUND TO 8TH FLOOR	T1	002,004 & 006 TO 054,056	18	LIG - 1	59.58
GROUND TO 8TH FLOOR	T2	001, 003, 005, 008 & 101,102,103,106,107,108 TO 701, 702, 703, 706, 707, 708 & 806,807	48	LIG - 2	49.78
8TH FLOOR	T3	801, 802, 803	03	EWS - 1	29.83

REFUGE AREA CALCULATION

NO OF TENEMENT IN WING - C ON 8 TH FLOOR	= 7 NO.
NO OF PERSONS ON 8 TH FLOOR (CLAUSE NO. 41.27)	= 7 X 5 = 35
HENCE REQUIRED REFUGE AREA AS PER CLAUSE NO. 45.4.1	= 35 X 0.3 = 10.50 SQ.MT.
MINIMUM REQUIRED REFUGE AREA AS PER CLAUSE NUMBER 45.4.1	= 10.50 SQ.MT.
PROVIDE REFUGE AREA	= 60.855 SQ.MT.

REFUGE AREA 8TH FLOOR

A	3.150	X	1.915	X	1	=	6.032	SQ.M.
B	3.115	X	2.865	X	1	=	8.432	SQ.M.
C	8.400	X	3.735	X	1	=	33.556	SQ.M.
D	0.855	X	1.985	X	1	=	1.669	SQ.M.
E	6.865	X	1.315	X	1	=	9.614	SQ.M.
F	4.865	X	0.785	X	1	=	3.819	SQ.M.
G	4.755	X	0.775	X	1	=	3.685	SQ.M.
H	3.440	X	2.650	X	1	=	9.985	SQ.M.
	8 TH FLOOR REFUGE AREA					=	80.805	SQ.M.

SCHEDULE OF OPENINGS

SR.NO.	DESCRIPTION	SIZE	REMARK
1	D	1.00 X 2.10 M	MOUL / PLUSH DOOR WITH FRAME
2	D1	0.90 X 2.10 M	MOUL / PLUSH DOOR WITH FRAME
3	D2	0.75 X 2.10 M	MOUL / PLUSH DOOR WITH FRAME
4	SD	2.10 X 2.10 M	SLIDING DOOR
5	SD1	1.80 X 2.10 M	SLIDING DOOR
6	W	1.50 X 1.50 M	ALLUMINIUM WITHOWS
7	W1	1.20 X 1.50 M	ALLUMINIUM WITHOWS
8	W2	1.00 X 1.50 M	ALLUMINIUM WITHOWS
9	W3	1.20 X 0.90 M	ALLUMINIUM WITHOWS
10	W4	0.45 X 0.90 M	ALLUMINIUM WITHOWS
11	V	0.60 X 0.60 M	VENTILATOR

NOTE - ALL DIMENSIONS AREA IN METER

DRG. NO. - 05 / 08

EWS & LIG BUILDING WING - C
EACH BUILDING NO. OF TENEMENT (LIG) - 66 NOS & (EWS) - 3 NOS

(TOTAL BUILDING NO .- 1)

TOTAL NOS. OF TENEMENT (LIG) - 66 NOS. & (EWS) - 3 NOS.

AREA CALCULATION OF CARPET AREA ONE TENEMENT (LIG - 1)

A	3.000	X	5.565	X	1	=	16.695	SQ.M.
B	1.430	X	4.815	X	1	=	6.885	SQ.M.
C	2.700	X	7.369	X	1	=	19.896	SQ.M.
D	1.350	X	4.264	X	1	=	5.743	SQ.M.
E	0.935	X	3.370	X	1	=	3.151	SQ.M.
F	3.115	X	1.150	X	1	=	3.582	SQ.M.
G	2.735	X	1.331	X	1	=	3.640	SQ.M.
	TOTAL CARPET AREA					=	59.590	SQ.M.

AREA CALCULATION OF CARPET AREA ONE TENEMENT (LIG - 2)

A	3.000	X	3.450	X	1	=	10.350	SQ.M.
B	3.115	X	4.915	X	1	=	15.310	SQ.M.
C	2.350	X	3.035	X	1	=	8.829	SQ.M.
D	3.065	X	2.215	X	1	=	6.789	SQ.M.
E	3.630	X	0.785	X	1	=	2.850	SQ.M.
F	1.315	X	0.885	X	1	=	1.164	SQ.M.
G	2.885	X	2.250	X	1	=	6.491	SQ.M.
	TOTAL CARPET AREA					=	49.78	SQ.M.

AREA CALCULATION OF CARPET AREA ONE TENEMENT (EWS - 1)

A	1.800	X	1.330	X	1	=	2.394	SQ.M.
B	3.145	X	0.885	X	1	=	2.783	SQ.M.
C	4.050	X	3.035	X	1	=	12.292	SQ.M.
D	0.980	X	3.000	X	1	=	2.940	SQ.M.
E	2.715	X	3.150	X	1	=	8.552	SQ.M.
F	0.285	X	3.035	X	1	=	0.865	SQ.M.
	TOTAL CARPET AREA					=	29.83	SQ.M.

Certificate of area :-

Certificated that the land under reference was surveyed by surveyor on dt. 28/12/2020 and the dimensions of sides etc of land stated on plan area as measured on site and the area so worked out tallies with the area stated in document of ownership / T.P. Scheme Records / Land Records Department / City Survey Records

Ar. Alok Lunia
14, Pandse Layout,
Chatrapati Nagar,
Reg. No: CA/99/25349

Signature
(Name of Architect/Licensed Engineer/Supervisor)

I / We undersigned hereby confirm that I / We would abide by lay-out sanctioned by Building plan sanctioned by Ex. Engineer / Building Permission / PMAY / MHADA. I / We would execute the structure as per sanctioned plans. Also / We would execute the work under supervision of proper technical person so as to ensure the quality and safety at the work site

M/S. - PARADISE ASSOCITES

1) MR. - SAJID ABDUL SATTAR NEGANI

FOR PARADISE ASSOCIATES
PARTNER

Signature
(OWNER'S / P.A. HOLDER / DEVELOPER'S)

2 3 DEC 2020

Approved subject to condition mentions in this office I.O.A. letter no. EE/BP/PMAY/A/MHADA/ 283 /2020 DATE: 23 / 12 /2020 & Plinth C.C. to be issued.

Ex. Engg/Bldg Permission Cell/ PMAY/A MHADA

PROJECT : - PROPOSED CONSTRUCTION OF RESIDENTIAL LIG - 66 , EWS - 3 HOUSING SCHEME FOR AHP - PPP MODEL PMAY (PRADHAN MANTRI AWAS YOJANA) SCHEME PLOT NO.- 2, KH. NO. :- 81/1, 82, MOUZA :- WAGHDHARA, TAH. :- HINGNA, DIST. :- NAGPUR.

FOR PARADISE ASSOCIATES
PARTNER

DEVELOPER SIGNATURE

DEVELOPER

M/S. - PARADISE ASSOCITES

2nd Floor , Raj Commercial Complex , opp Azra Restaurant , Chitnis Park Square , Nagpur - 18 ph. 0712 2775252

Ar. Alok Lunia
14, Pandse Layout,
Chatrapati Nagar,
Reg. No: CA/99/25349

ARCHITECT SIGNATURE

ARCHITECT

Ar. ALOK LUNIA
14, PANDSE LAYOUT,
CHATRAPATI NAGAR SQ.
WARDHA ROAD, NAGPUR. 15
e-mail :- alok_lunia@rediffamil.com

DRG. NO. - 05 / 08