


EWS (G+7) R-3.5 BLDG. NO - 11, 12, 13 & 14
G.F. PARKING PLAN, 6TH & 7TH FLOOR PLANS

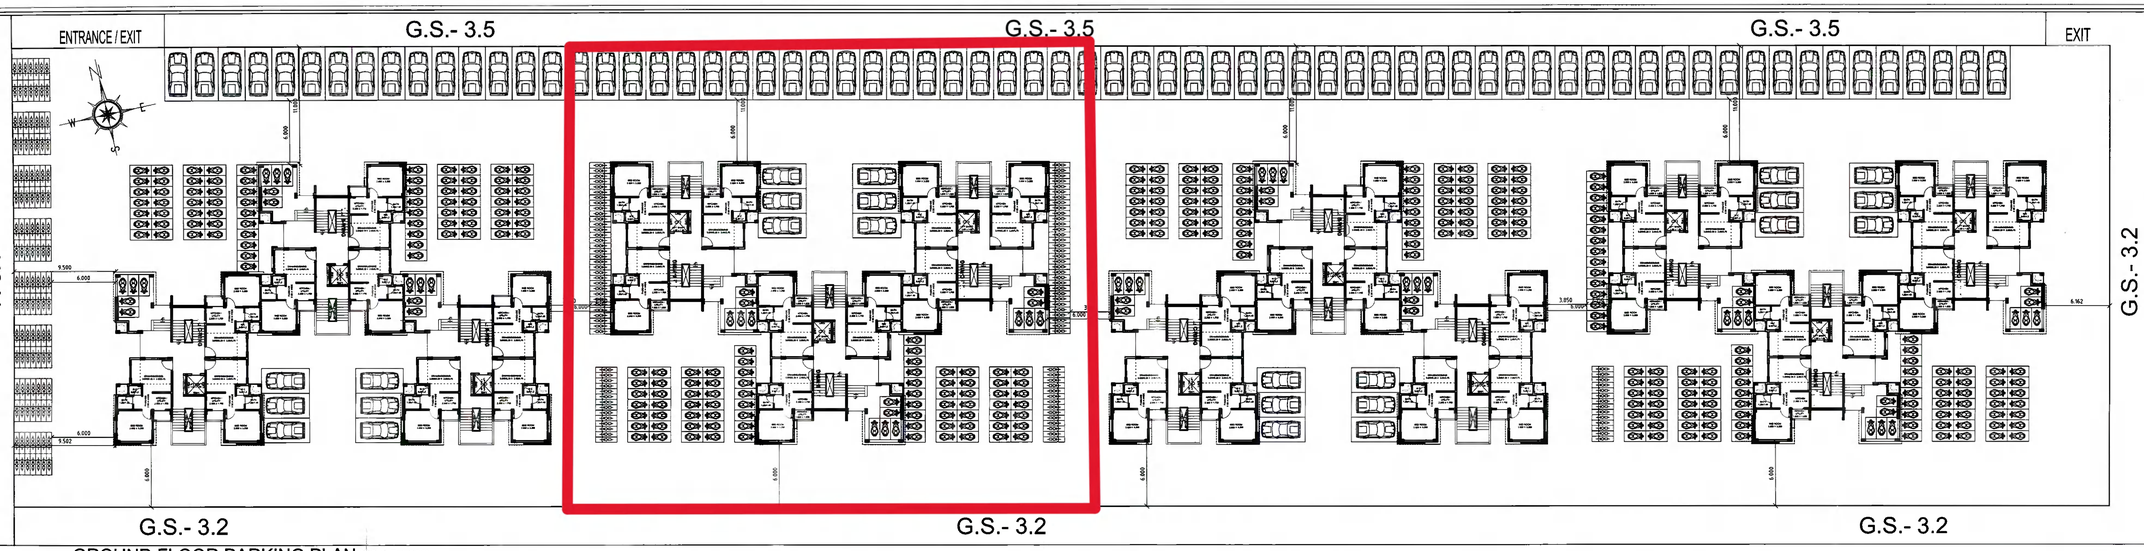

GROUND FLOOR PARKING PLAN (SCALE 1:200)

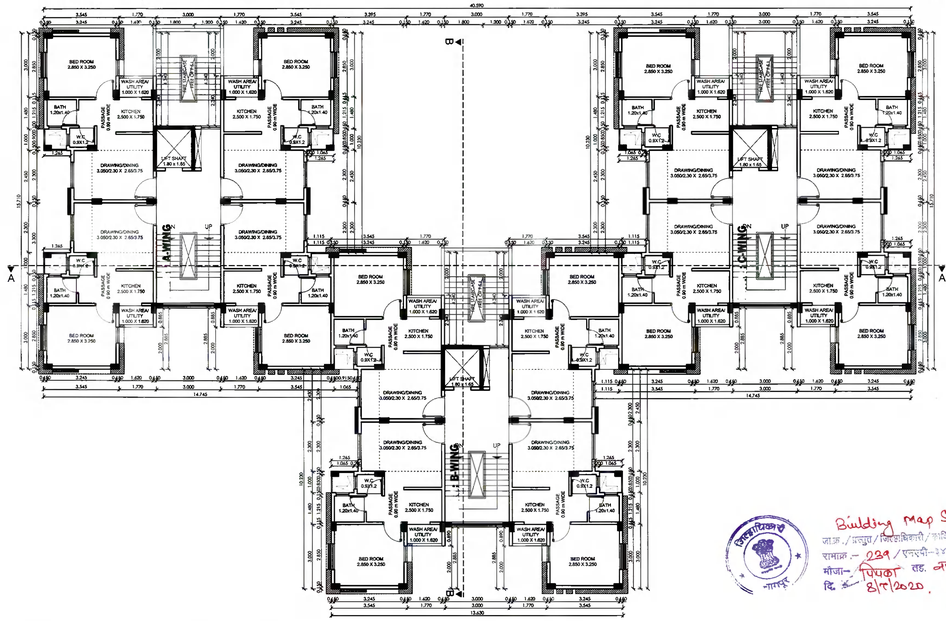

SIXTH FLOOR PLAN (SCALE 1:100)

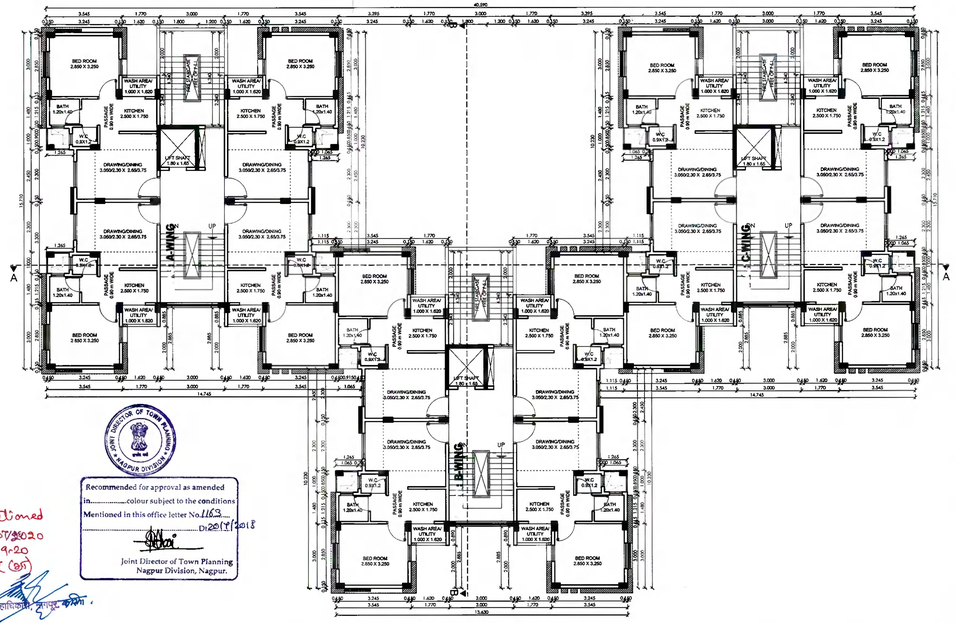

SEVENTH FLOOR PLAN (SCALE 1:100)

Building map Sanctioned
जा.क्र./मनपा/निवासिवाही/तारी- 507/2020
रामाज - 229 / एनदी-१४/२०१९-२०
मौजा- पिपळा तह. नागपूर (ग्रा)
दि. - 8/7/2020.

Recommended for approval as amended in colour subject to the conditions Mentioned in this office letter No. 1163 Dt. 20/8/2018
Joint Director of Town Planning
Nagpur Division, Nagpur.

G:\ LIPL_Essara \ SUBMISSION \ BUILDING PLANS \ JOINT DIRECTOR & COLLECTOR OFFICE.

JOB TITLE

DRAWING SHOWING PROPOSED 1BHK BUILDING LAYOUT PLAN UNDER SPECIAL TOWNSHIPS (INTEGRATED TOWNSHIP PROJECT) AT MOUZA- PIPLA , TAH.- NAGPUR (GRAMIN), DIST.- NAGPUR , ON KHASARA / SURVEY NOS. AS FOLLOWS: 49/2, 50, 51, 56/2, 63/1, 63/2, 64/1, 64/2, 65/1, 65/2, 65/4, 65/5, 66/1, 66/2, 68, 69, 70, 71, 73/1, 73/2, 74, 75/1, 75/3, 75/4, 76, 77, 78, 79, 80/1, 80/2, 80/3, 81/1, 81/2, 81-2/1, 81-2/2, 81-2/3, 81-2/4, 81-2/5, 81-2/6, 82, 83, 84/1, 84/2, 85/1, 85/2, 85/3, 86-A, 86-B/1/1 & 86-B/1/2, 86-B/2, 87, 88-1, 2, 3, 4, 90/1, 90/2, 91, 92, 93, 94, 95/A, 95/B, 96/1, 96/2, 96/3, 96/4, 97/1, 97/2, 97/3, 98, 99/1, 99/2, 100/2, 101/1, 101/2, 102, 103, 104/1, 104/2, 104/3, 105/1, 105/2, 106/1, 106/2, 107, 108/1, 108/2, 108/3, 109/3, 110/1(110/4 new), 110/2(110/5 new).

BELONGING TO

LUXORA INFRASTRUCTURE PVT. LTD.

AREA CALCULATIONS :

AREA OF POCKET No. R-3.5 = 8417.198 Sq.M

DRAWING TITLE

BUILDINGS SUBMISSION FOR CLUSTER R-3.5, 1BHK (G+7) BLDG. NOs : 11, 12, 13 & 14

Architect's Sign.	Client's Sign.
SATYENDRA GUPTA ARCHITECT N.I.T.C. Reg. No.: R-156 U.I.D. No.: 1621 AR. SATYENDRA GUPTA	Authorised Signatory, for - LUXORA INFRASTRUCTURE PVT. LTD.

ARCHITECT'S

AR. SATYENDRA GUPTA

architects • interiors • landscape designers

PLOT NO. - 08, S.B.I. COLONY, OLD SNEH NAGAR, BEHIND NAVBHARAT PRESS BUILDING, WARDHA ROAD, NAGPUR-15.

Phone : 0-9011015528, 0-9011016273 & 0712-2293834

E-Mail: arsatyengupta@gmail.com & sanrachna.ngp@gmail.com

C.O.A. REG. NO	N.I.T. REG. NO	N.M.C. REG. NO
CA / 2001 / 28453	1621	R-156
SCALE 1 : 100 / 1 : 200		DEALT BY S.G./JUTKARSHA
DATE 28/08/2017		CHECKED BY S.G.

JOB NO. SAN-LIPL-A-03-00 ARCH. DWG. NO. REV.

Note - ALL DIMENSIONS ARE IN METERS.

This drawing / design is property of SANRACHNA, No part of this may be reproduced or implemented in any form without prior permission in writing from Architects. Any person doing so, shall be liable to criminal prosecution and civil claims for damages.