


O/C

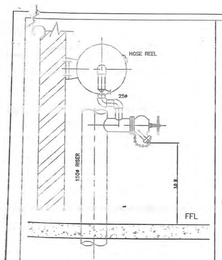


TYPICAL DETAIL OF HYDRANT & HOSE REEL

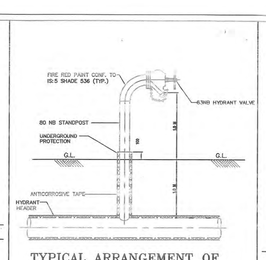


TYPICAL ARRANGEMENT OF SINGLE HEADED HYDRANT VALVE

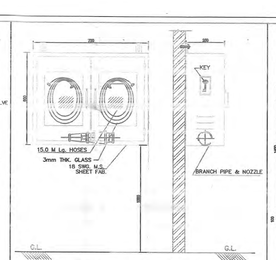

TYPICAL DETAIL OF WALL MOUNTED M. S. HOSE CABINET

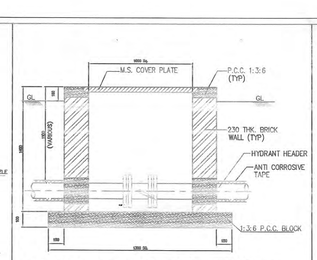

TYPICAL DETAIL OF VALVE CHAMBER SIZE – 1000 L x 1000 W

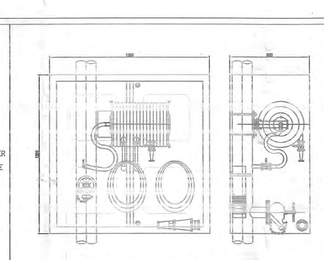

TYPICAL DETAIL OF M.S. HOSE CABINET HYDRANT (RISER)

SHEET NO.	01/04

PROPOSED BUILDING PLAN FOR MULTY FAMILY RESIDENTIAL UNIT ON PLOT NO. 3, KH. NO. 141/2, CITY SURVEY NO. 771, SHEET NO. 183/53, WARD NO. 74, P.S.K. NO. 44, MOUZA JAITALA TAH. & DIST. NAGPUR.

BELONGING TO:

KRISHNA CONSTRUCTIONS
THROUGH IT'S PARTNER
1] SHRI. ASHISH N. KASULKAR
2] SHRI. SUMEET K. KARMILKAR


NIT
Lic No. 2090
Serial No.
Valid No 31/12/2025

OFFICE OF THE NAGPUR IMPROVEMENT TRUST
Building Permit No. BE(N)CASE-NO-2546/95693/TPNO-20230302391151
Date 11/10/2023
SANCTIONED
Building Engineer (west)
Nagpur Improvement Trust


Subject to the condition as per Regularisation Letter dt.....
Release Letter dt. 23/03/2011

Subject to condition of N.O.C. from Airport Authority. Dt. 17/03/2023

ROOF RAINWATER HARVESTING SYSTEM SHOULD BE PROVIDED WITHIN PLOT AREA

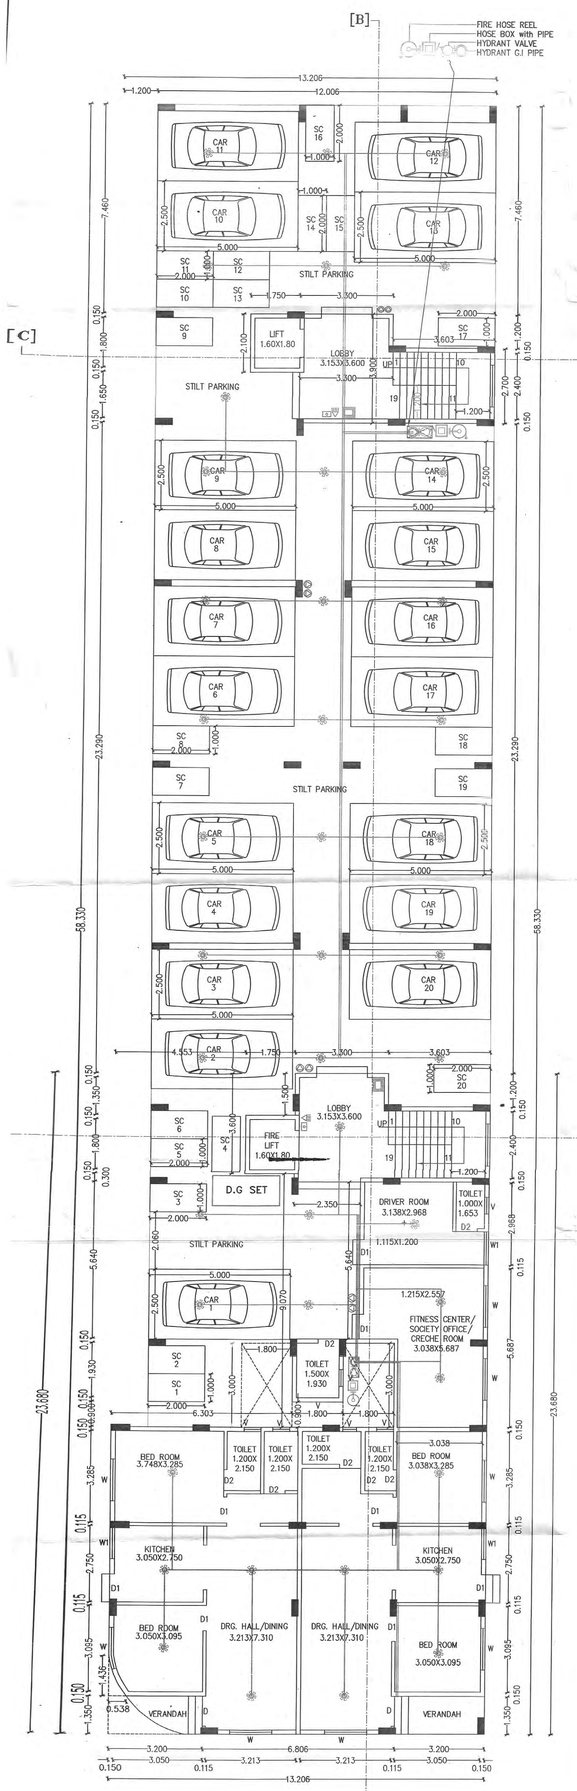

PROPOSED GROUND FLOOR PLAN
SCALE 1:100

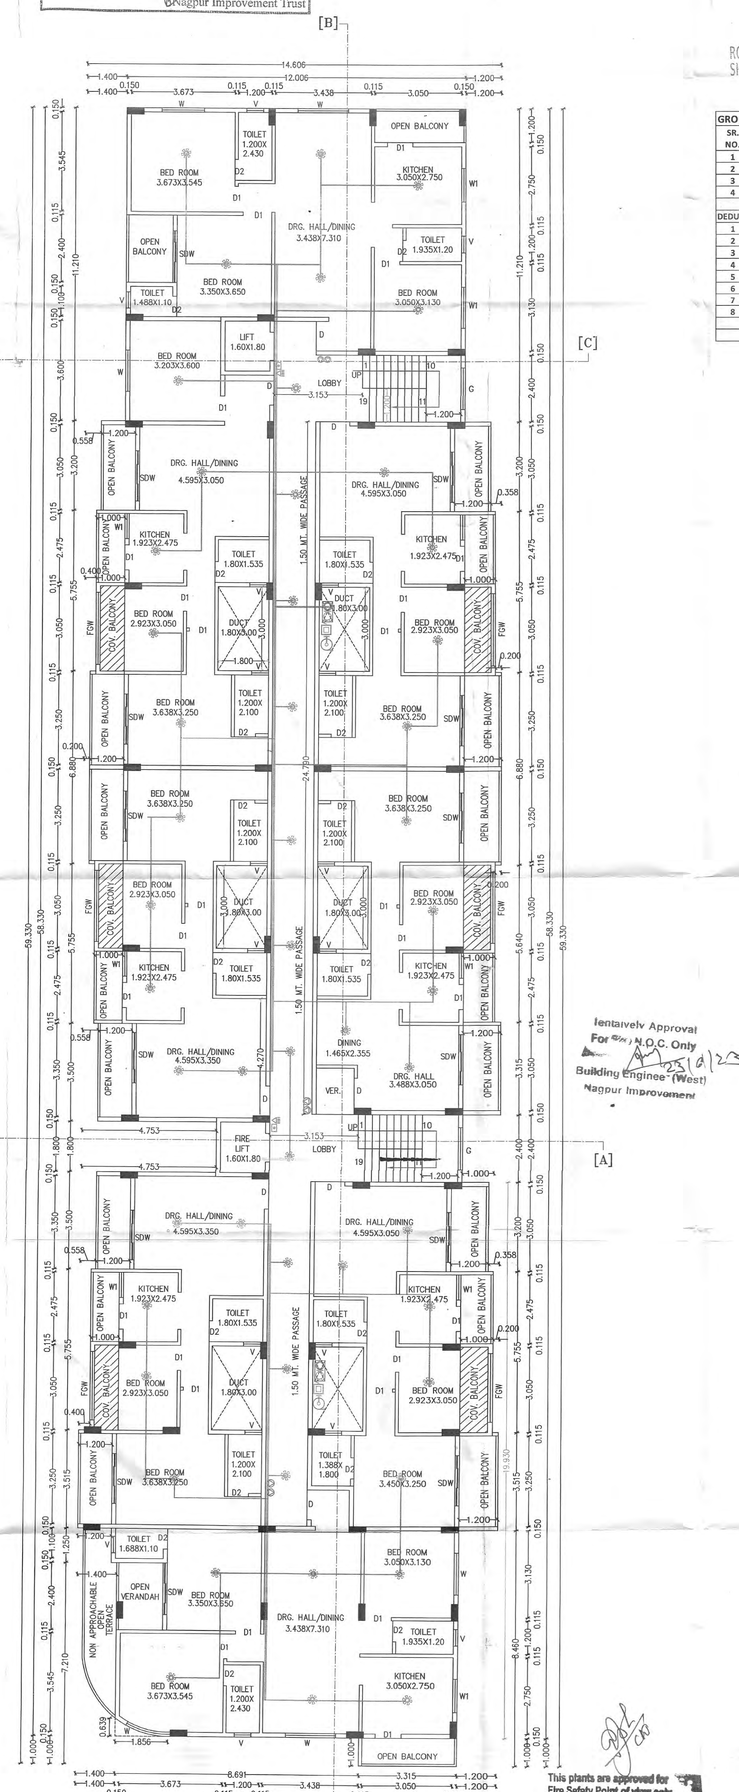


PROPOSED FIRST FLOOR PLAN
SCALE 1:100

Tentaively Approval For N.O.C. Only 25/8/23
Building Engineer (West)
Nagpur Improvement

This plants are approved for Fire Safety Point of view only, signed in token of Approved Subject to requirement u/no. .....
CFO/FES/NMRDA/42/26107123

GROUND FLOOR AREA CALCULATION					
SR. NO.	BLOCKS	LENGTH	BREADTH	NOS.	AREA (IN SQ.M.)
1	A	13.206	23.680	1	312.718
2	B	3.603	2.700	1	9.728
3	C	3.300	3.900	1	12.870
4	D	1.750	2.100	1	3.675
TOTAL AREA				=	338.991
DEDUCTION					
1	D1	3.603	1.200	1	4.324
2	D2	1.800	3.000	1	5.400
3	D3	1.800	0.900	1	1.620
4	D4	6.303	9.070	1	57.168
5	D5	2.350	5.640	1	13.254
6	D6	4.553	3.600	1	16.391
7	D7	1.750	1.500	1	2.625
8	T1	1/2(3.788X1.888)-2/3(3.788X0.612)		1	2.030
TOTAL AREA				=	102.812
TOTAL AREA GROUND FLOOR				=	236.180

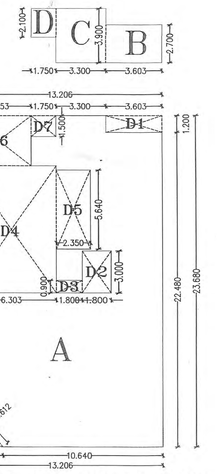

P LINE KEY PLAN-GROUND FLOOR

FIRE FIGHTING SYSTEM LEGEND

- ABC FIRE EXTINGUISERS
- FIRE PUMP
- FIRE SPRINKLER
- SMOKE DETECTOR
- FIRE CONTROL PANEL
- FIRE MANUAL CALL POINT
- FIRE HOOTER
- HB= HOSE BOX
- FIRE HYDRANT VALVE
- HP = HYDRANT PIPE
- HR = HOSE REEL
- FIRE SERVICE INLET
- BUTTERFLY VALVE
- NON RETURN VALVE
- FIRE HYDRANT STAND POST

SCALE 1:200

SPEED ENGINEERING & SAFETY SERVICES
LNO MFS/LA/RF 218.
LNO MFS/LA/RD 204

Fire Protection Consultants

SPEED ENGINEERING & SAFETY SERVICES
NGP BR. :- PLOT NO. 101, HANUMAN NAGAR NAGPUR.-440009. Mbl: 9325870777, 9823323590
H.O : FLAT NO. 401 , SAI RADHA COMPLEX , A- WING, LBS MARG , BHANDUP (W), MUMBAI. - 400078.
Speedengineering5@gmail.com

Schedule Of Opening			
Type	Size		Specifications
D	1.000	2.100	T. W. Panelled Door
D1	0.900	2.100	T. W. Panelled Door
D2	0.750	2.100	T. W. Panelled Door
W	1.500	1.800	Aluminum Fully Glazed Window
W1	1.200	1.200	Aluminum Fully Glazed Window
SDW	2.000	2.100	Aluminum Fully Glazed Window
V	0.600	0.600	Aluminum Ventilator

Idex	
1	Plot Boundary Shown By
2	Proposed Construction Shown By
3	Existing Construction Shown By
4	Existing /Old Construction To Be Demolish Shown

Certificate of Area:

Certified that the plot under reference was surveyed by me on _____ and the dimensions of sides etc. of plot stated on plan are as measured on site and the area so worked out tallies with the area stated in document of Ownership/ T.P. Scheme Records/ Land Records Department/City Survey records.

Signature

(Name of Architect/ Licensed Engineer/ Supervisor.)

Owner's Declaration –

I/We undersigned hereby confirm that I/We would abide by plans approved by Authority / Collector. I/We would execute the structure as per approved plans. Also I/We would execute the work under supervision of proper technical person so as to ensure the quality and safety at the work site.

Owner (s) name and signature

Architect/ Licensed Engineer/ Supervisor name and signature

Job No.	Drawing No.	Scale	Drawn by	Checked by	Registration No. of Architect/ License no. of Licensed Engineer/ Supervisor