




TYPICAL DETAIL OF HYDRANT & HOSE REEL

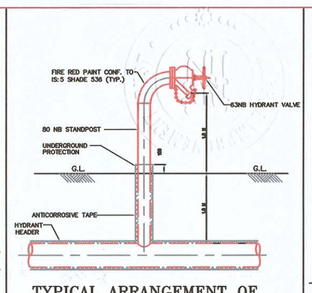


TYPICAL ARRANGEMENT OF SINGLE HEADED HYDRANT VALVE

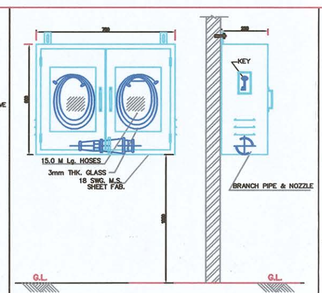

TYPICAL DETAIL OF WALL MOUNTED M. S. HOSE CABINET

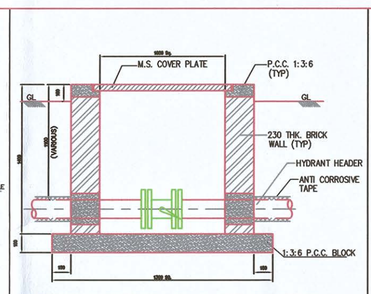

TYPICAL DETAIL OF VALVE CHAMBER SIZE 1000 L x 1000 W

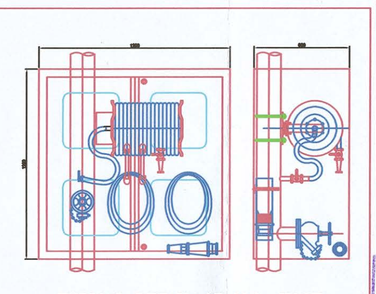

TYPICAL DETAIL OF M.S. HOSE CABINET HYDRANT (RISER)

FIRE FIGHTING SYSTEM LEGEND

- ABC FIRE EXTINGUISERS
- FIRE PUMP
- FIRE SPRINKLER
- SMOKE DETECTOR
- FIRE CONTROL PANEL
- FIRE MANUAL CALL POINT
- FIRE HOOTER
- HB= HOSE BOX
- FIRE HYDRANT VALVE
- HP = HYDRANT PIPE
- HR = HOSE REEL
- FIRE SERVICE INLET
- BUTTERFLY VALVE
- NON RETURN VALVE
- FIRE HYDRANT STAND POST

NIT
Lis No. 2090
Serial No.
Valid No. 31/12/2025


OFFICE OF THE NAGPUR IMPROVEMENT TRUST
Building Permit No. BE(W)Case-NO-A-622/TNIT-20231108 39/570
Date 02/08/2024
SANCTIONED
Building Engineer (west)
Nagpur Improvement Trust

NAGPUR MUNICIPAL CORPORATION
NAGPUR
(FIRE AND EMERGENCY SERVICE)
Provisional Fire Safety Approval Certificate hereby issued by Fire & Emergency Services Deptt. for the proposed constructions. The scope of this approval is Restricted to Fire Prevention and Life Safety Measures only
Please See conditions mentioned to 2170 16
in Provisional Fire Safety Approval Certificate No. FES / 219 / CFO Dated 26/02/2024
Chief Fire Officer
Fire & Emergency Service
N.M.C. Nagpur


Subject to condition of N.O.C. from Airport Authority. Dt. 17/03/2023

Subject to the condition as per Regularisation Letter dt. 23/03/2011
Release -

ROOF RAINWATER HARVESTING SYSTEM SHOULD BE PROVIDED WITHIN PLOT AREA

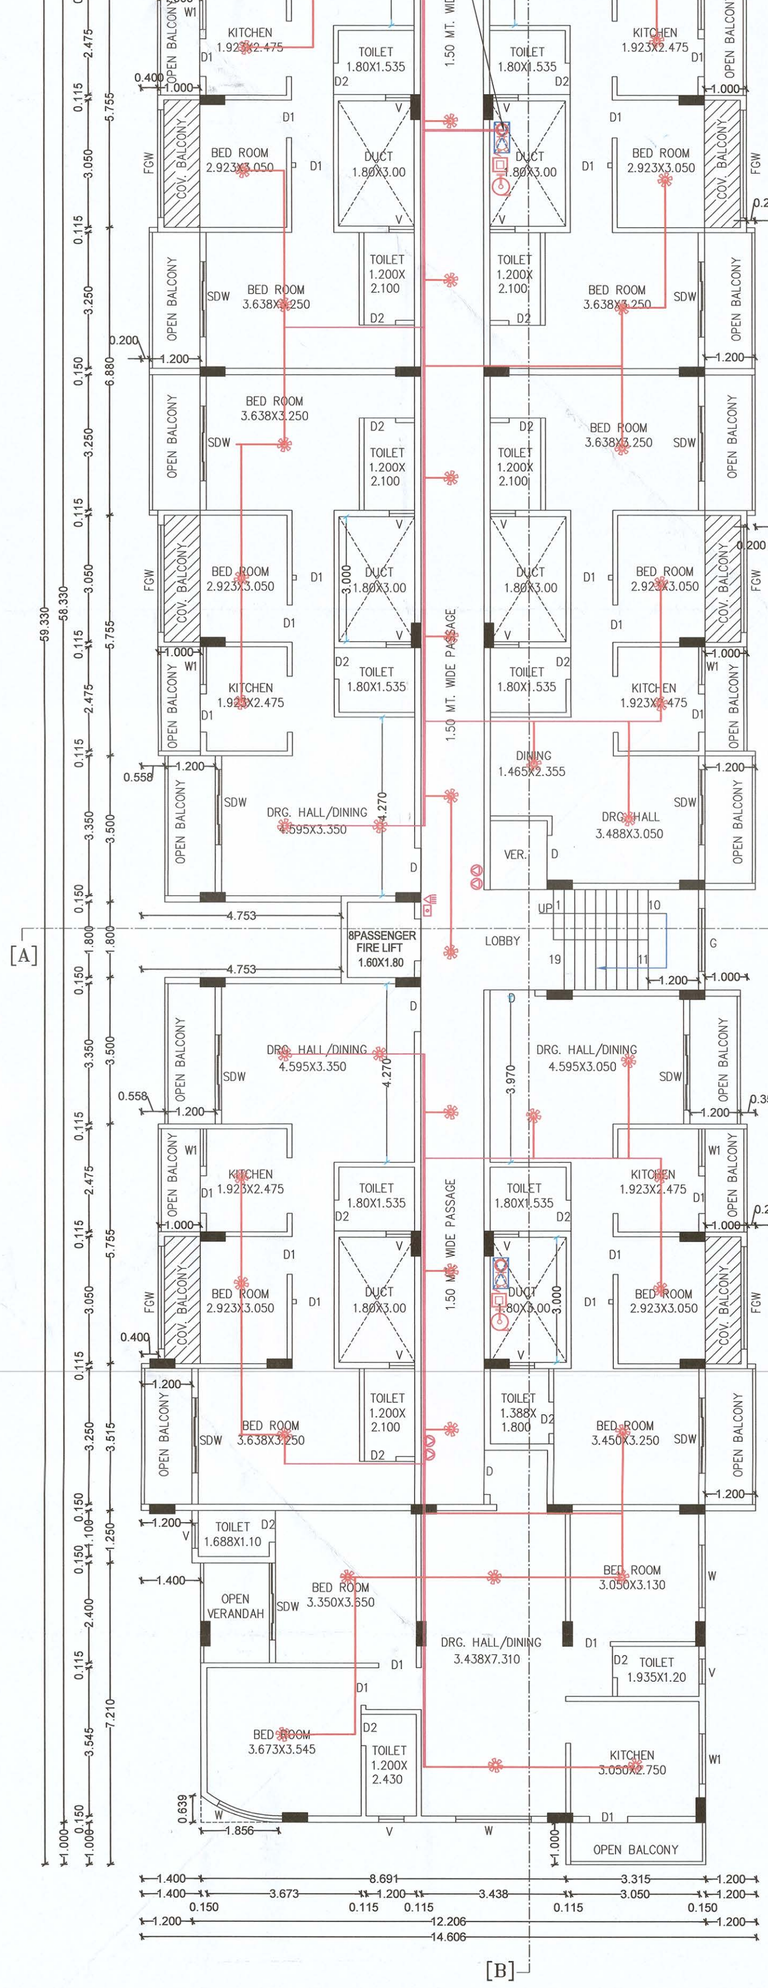

PROPOSED TYPICAL 2ND & 3RD FLOOR PLAN (BUILDING-A)
SCALE 1:100

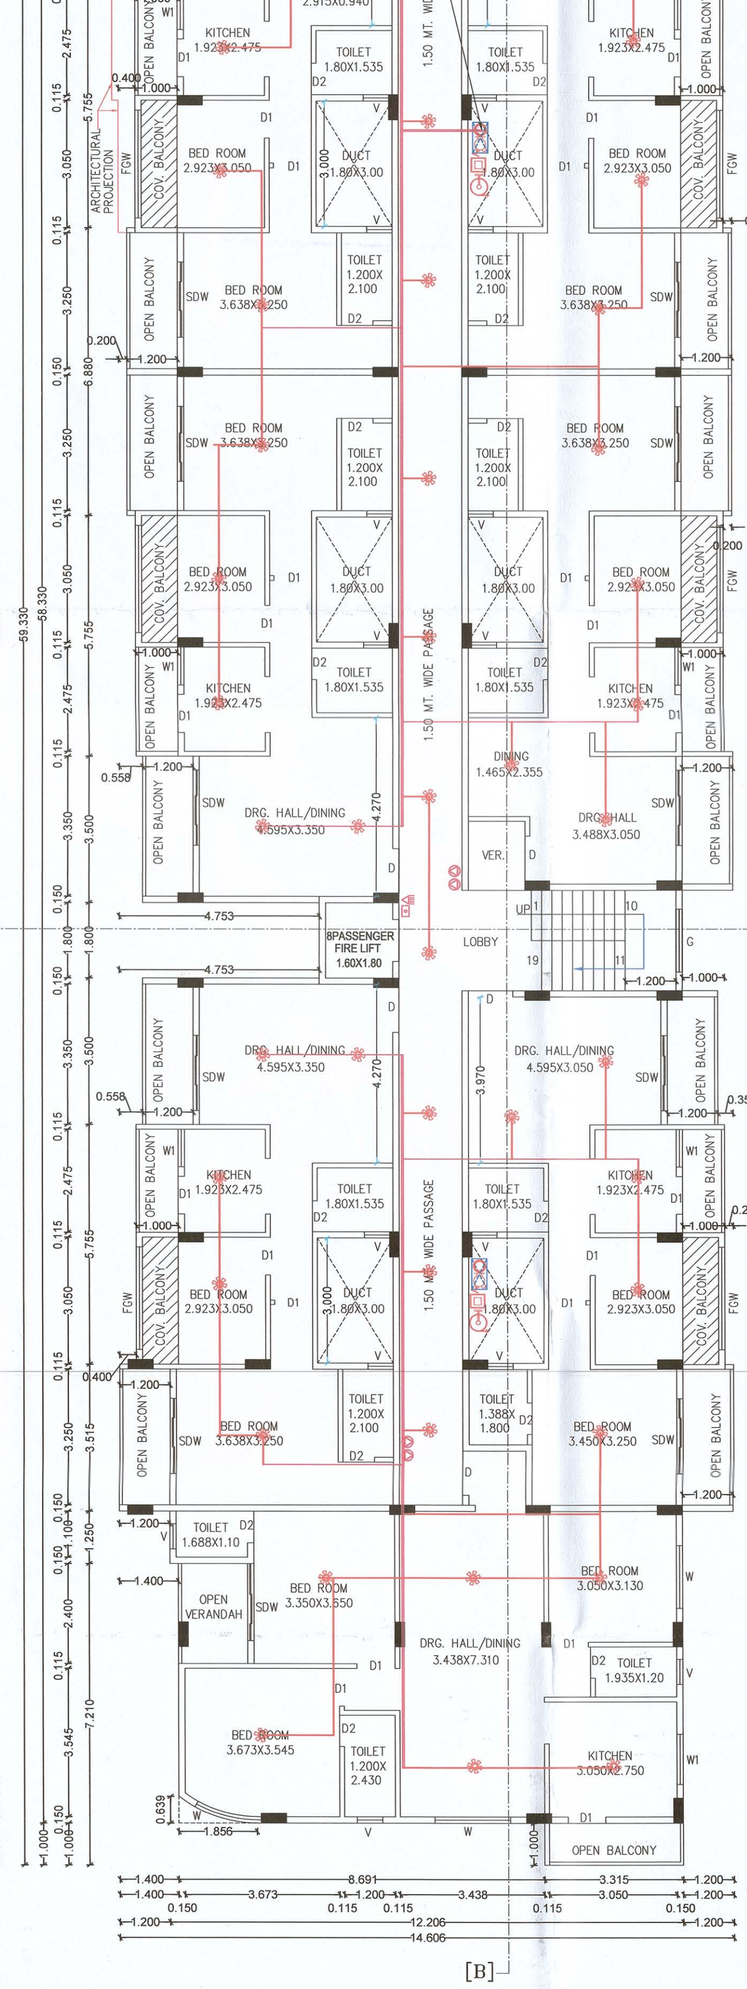

PROPOSED FOURTH FLOOR PLAN (BUILDING-A)
SCALE 1:100

SHEET NO.	02/05


PROPOSED BUILDING PLAN FOR MULTY FAMILY RESIDENTIAL UNIT ON PLOT NO. 3, KH. NO. 141/2, CITY SURVEY NO. 771, SHEET NO. 183/53, WARD NO. 74, P.S.K. NO. 44, MOUZA JAITALA TAH. & DIST. NAGPUR.

BELONGING TO:

KRISHNA CONSTRUCTIONS
THROUGH IT'S PARTNER
1] SHRI. ASHISH N. KASULKAR
2] SHRI. SUMEET K. KARMILKAR

TYPICAL 1ST TO 4TH FLOOR AREA CALCULATION (BUILDING-A)

SR. NO.	BLOCKS	LENGTH	BREADTH	NOS.	AREA (IN SQ.M.)
1	A	14.606	59.330	1	866.574
		TOTAL AREA		=	866.574
DEDUCTION					
1	L1	1.600	1.800	2	5.760
2	D1	1.800	3.000	6	32.400
3	D2	1.400	11.210	1	15.694
4	D3	1.200	11.210	1	13.452
5	D4	0.358	3.200	2	2.291
6	D5	0.200	5.755	2	2.302
7	D6	0.200	5.640	1	1.128
8	D7	1.200	2.400	1	2.880
9	D8	1.200	8.460	1	10.152
10	D9	8.691	1.000	1	8.691
11	D10	1.400	7.210	1	10.094
12	D11	1.200	1.250	1	1.500
13	D12	0.400	5.755	3	6.906
14	D13	0.558	3.500	2	3.906
15	D14	4.753	1.800	1	8.555
16	D15	0.200	6.880	1	1.376
17	D16	0.558	3.200	1	1.786
18	T1	1/2(1.963X0.604)-2/3(1.963X0.164)		1	0.378
TOTAL AREA				=	129.251
TOTAL AREA FIRST FLOOR				=	737.323
TOTAL TYPICAL 1ST TO 4TH FLOOR AREA				=	2949.292

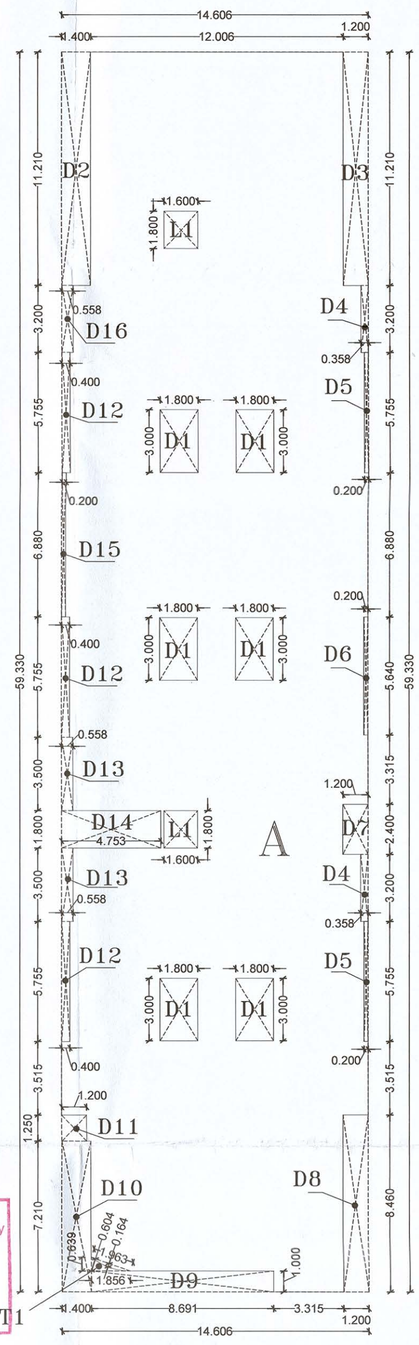

P LINE KEY PLAN-TYPICAL 1ST TO 4TH FLOOR (BUILDING-A)
SCALE 1:200

Tentatively Approved
For Fire & M.M.R.C.L. NOC only
Building Engineer (West)
Nagpur Improvement Trust
Nagpur.

Schedule Of Opening

Type	Size		Specifications
D	1.000	2.100	T. W. Panelled Door
D1	0.900	2.100	T. W. Panelled Door
D2	0.750	2.100	T. W. Panelled Door
W	1.500	1.800	Aluminum Fully Glazed Window
W1	1.200	1.200	Aluminum Fully Glazed Window
SDW	2.000	2.100	Aluminum Fully Glazed Window
V	0.600	0.600	Aluminum Ventilator

Idex

1	Plot Boundary Shown By
2	Proposed Construction Shown By
3	Existing Construction Shown By
4	Existing /Old Construction To Be Demolish Shown

Certificate of Area:

Certified that the plot under reference was surveyed by me on_____ and the dimensions of sides etc. of plot stated on plan are as measured on site and the area so worked out tallies with the area stated in document of Ownership/ T.P. Scheme Records/ Land Records Department/City Survey records.

MAHESH PADOLE
ARCHITECT / ENGINEER
NIT LIC-2090 NMRDA LIC-339
STATE/R/2022/APL/01546
MANEWADA-9923299718

Signature
(Name of Architect/ Licensed Engineer/ Supervisor.)

Owner's Declaration –

I/We undersigned hereby confirm that I/We would abide by plans approved by Authority / Collector. I/We would execute the structure as per approved plans. Also I/We would execute the work under supervision of proper technical person so as to ensure the quality and safety at the work site.

Owner (s) name and signature

Architect/ Licensed Engineer/ Supervisor name and signature

Job No.	Drawing No.	Scale	Drawn by	Checked by	Registration No. of Architect/ License no. of Licensed Engineer/ Supervisor
					MAHESH PADOLE ARCHITECT / ENGINEER NIT LIC-2090 NMRDA LIC-339 STATE/R/2022/APL/01546 MANEWADA-9923299718

Assist. Divisional Fire Officer
Fire and Emergency Services,
NMC, Nagpur.

Fire Protection Consultants

SPEED ENGINEERING & SAFETY SERVICES
NGP BR. :- PLOT NO. 101, HANUMAN NAGAR
NAGPUR.-440009. Mbl: 9325870777, 9823323590
H.O : FLAT NO. 401 , SAI RADHA COMPLEX , A- WING, LBS MARG , BHANDUP (W), MUMBAI. - 400078.
Speedengineering5@gmail.com

SPEED ENGINEERING & SAFETY SERVICES
L NO MFS/LA/RF 218
L NO MFS/LA/RD 204