



SECOND FLOOR PLAN (TENEMENTS 1 TO 12) BLOCK-A

SCALE :- 1:100

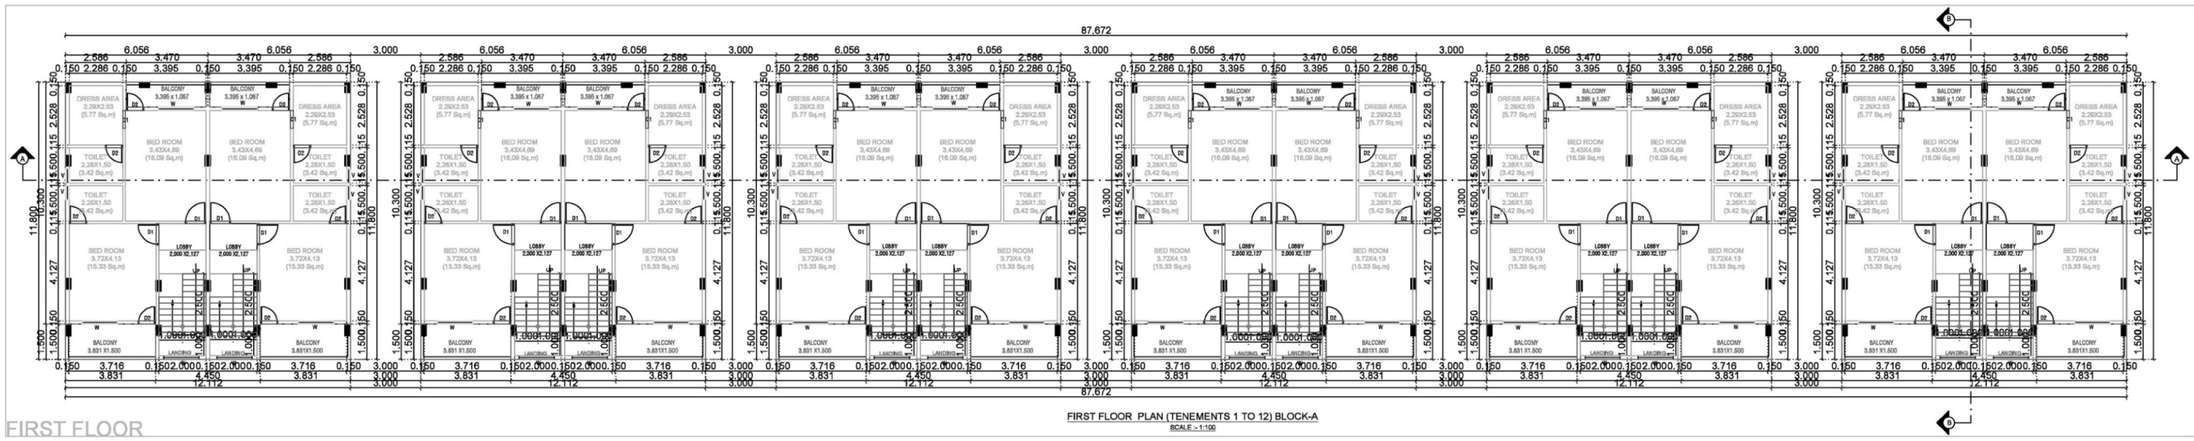

FIRST FLOOR PLAN (TENEMENTS 1 TO 12) BLOCK-A

SCALE :- 1:100

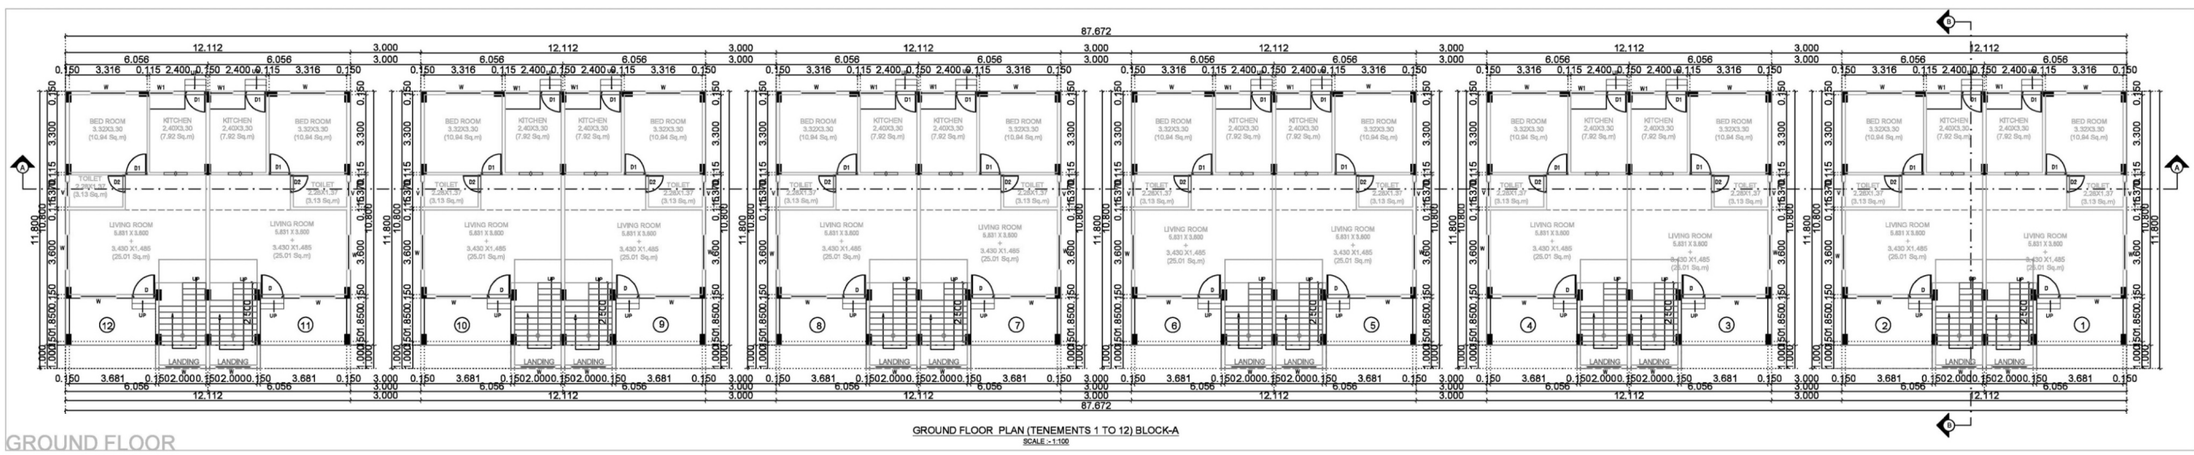

GROUND FLOOR PLAN (TENEMENTS 1 TO 12) BLOCK-A

SCALE :- 1:100

BLOCK A

Signature valid

Digitally signed by SANJAY NARAYAN CHIMURKAR
Date: 2023.11.21 13:52:28 IST
Reason: Approved Building Plan
Location: Nagpur Municipal Corporation Development Authority
Project Code : NMRDA/B/2023/APL/00617
Application Number : NMRDA/2023/00740
Proposed Number : 215511
Certificate Number : NMRDA/B/2023/APL/00617

Executive Engineer
Date: 06/10/2023

Sectional Engineer
Date: 06/10/2023

SHEET NO. - 03 OF 24

ROW HOUSE (TENAMENTS 1 TO 12) BLOCK-A

PROPOSED MULTY - FAMILY RESIDENTIAL BUILDING PLAN
ON KH. NO.- 87/4 & 87/5,P.H. NO.- 42,MOUZA- PANJARI (BU).
TAH.- NAGPUR (GRAMIN), DIST. - NAGPUR

BELONGING TO :
M/S GOLDEN LAND DEVELOPERS THROUGH PARTNER
SHRI. NITIN MAROTRAO UPARE

Postal Address : G 601,Emirus Apartment,,N.I.a.,Pune City,Pune-411045,Maharashtra,G 601,Emirus Apartment,,N.I.a.,Pune City,Pune-411045

DESCRIPTION OF PROJECT :

Type of Proposal :- Residential
BUILDING ON CTS, NO./SURVEY NO.- 87

SITE ADDRESS :
KH. NO.- 87/4 & 87/5,P.H. NO.- 42,MOUZA- PANJARI (BU), □ □ TAH.- NAGPUR (GRAMIN), DIST. - NAGPUR□ □ □ □

Name Of Architect : Chandrashekhar DEOCHAND Giripunje

LOGO

ADDRESS OF OFFICE
OFFICE:-
40,2/2 MIG COLONY, RAMBAG ROAD, MEDICAL SQUARE

OWNERS SIGN -
Verified by applicant.

TECHNICAL PERSON SIGN
Signature valid

SCALE - 1:100 | Date: 27/09/23

JOB NO - NMRDA-23-72159 | CHECK BY -

SUBMISSION DRAWING