BUILDING PLAN FOR PROPOSED CONSTRUCTION OF MULTIFAMILY RESIDENTIAL UNIT ON PLOT NO, 2, KH NO, 44/ 1, PH NO, 38, OF MOUZA- GOTALPANJARI , TALUKA- NAGPUR(GRAMIN), DIST.- NAGPUR

BELONGING TO
AAKAR CONSTRUCTION GROUP
THROUGH SHRI YUSUFBHAI NAJMUDDIN KANCHWALA &
SHRI RAHUL LAHUJI DESHMUKH

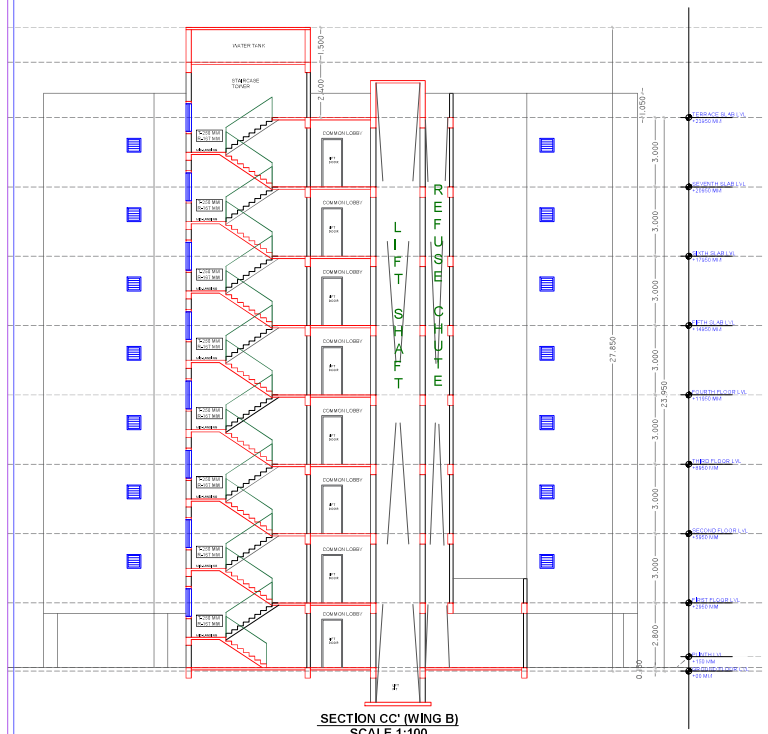

SECTION CC' (WING B)
SCALE 1:100

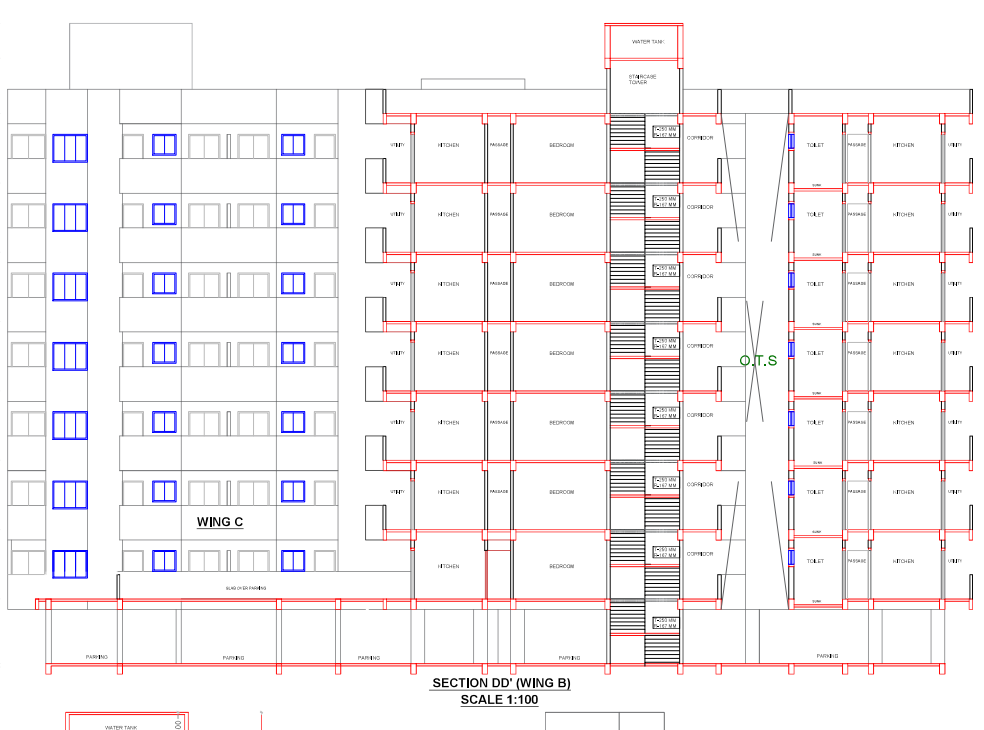

SECTION DD' (WING B)
SCALE 1:100

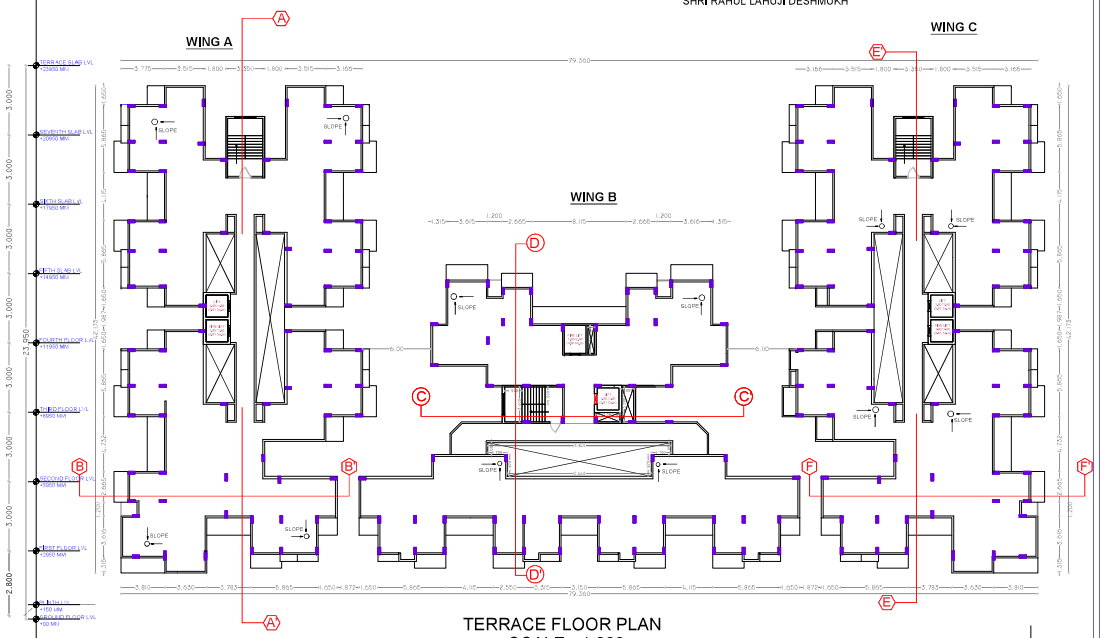

TERRACE FLOOR PLAN
SCALE :-1:200

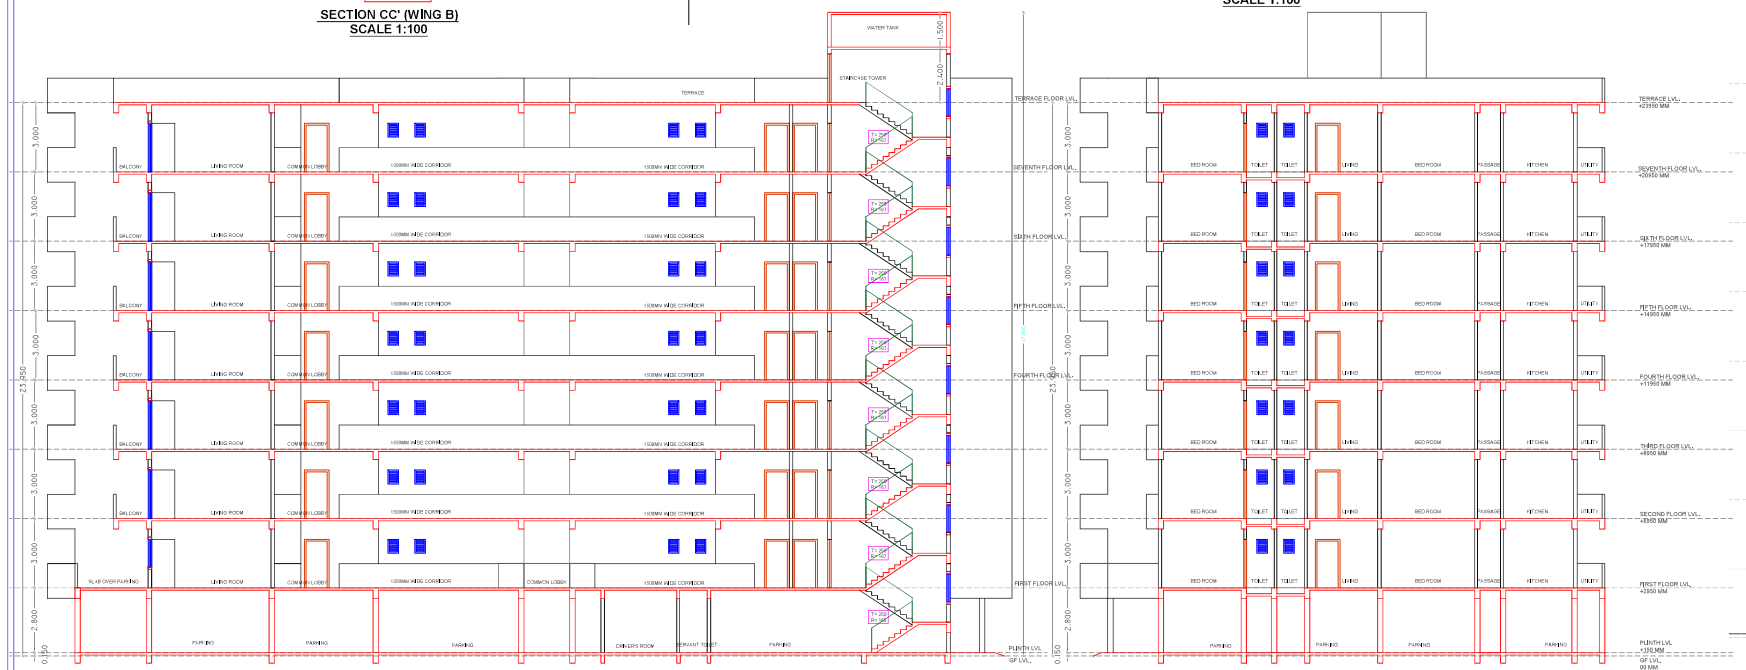

SECTION EE' WING C
SCALE 1:100

SECTION FF' WING C
SCALE 1:100

SIDE ELEVATION (SCALE 1:100)

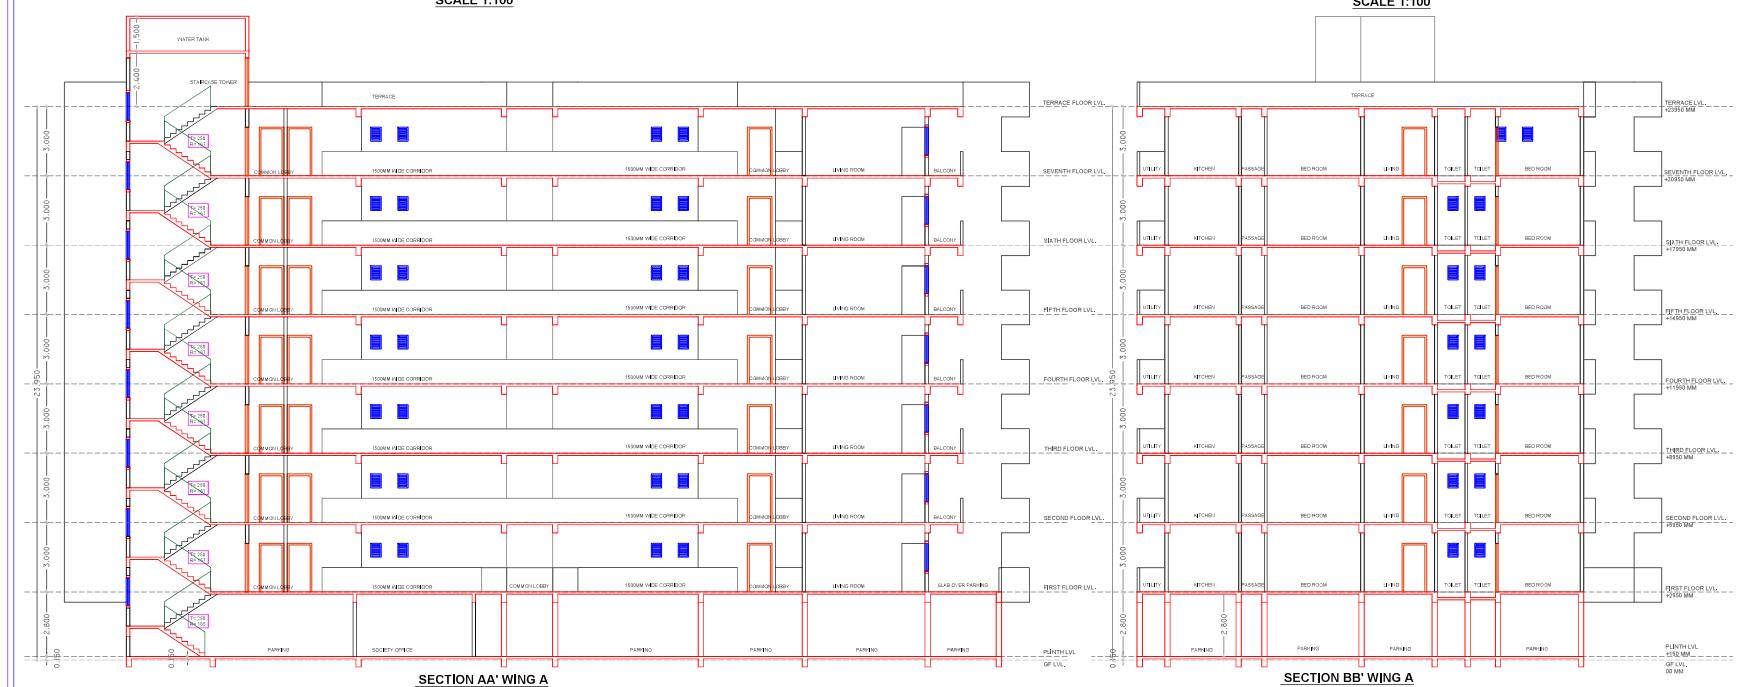

SECTION AA' WING A
SCALE 1:100

SECTION BB' WING A
SCALE 1:100

Signature valid
Digitally signed by SANJAY NARAYAN CHIMURKAR
Date: 2023.12.21 10:24:11 IST
Reason: Approved
Location: Nagpur Metropolitan Region Development Authority
Project Code: NMRDA/2023/00251
Application Number : NMRDA/2300251
Proposal Number : 1783821
Certificate Number : NMRDA/B/2023/APL/00681

Assistant Director Town Planning / Additional Director of Town Planning
Date: 06/12/2023

Executive Engineer
Date: 15/12/2023

Sectional Engineer
Date: 15/12/2023

Proforma I: Area Statement	
1, Area of plot (Minimum area of a, b, c to be considered) or area of subplot with sanctioned layout No, and subplot No.	4728.29
(a) As per ownership document (7/12, CTS extract)	4728.29
(b) as per TLR or City Survey measurement sheet	4728.29
(c) as per Demarcated drawing area	4728.29
LESS	
2,Area not in possession	0.00
3, Entire area (1-2)	4728.29
4,Deductions for	
(a) Proposed D.P./ D.P. Road widening Area /Service Road / Highway widening	0.00
(b) Any D.P. Reservation area	0.00
(Total a+b)	0.00
5,Balance area of plot (3-4)	4728.29
6, Amenity Space	0.00
(Applicable if (1) > 20000 sqmt	-
(Required -(a) Upto 20000 sqmt - Nil	-
(b) Above 20000 sqmt - (a) + 5 % of Total area	0.00
7, Net Plot Area (5-6)	4728.29
8, Recreational Open Space	-
(a) If area (6) is more than 4000 sqmt + 10 % of (6) is required.	472.82
Proposed___	0.00
(b) If area is less than 4000 sqmt -Check -	-
i) If it is full number like 1,2,125,419,etc, As per 7,12 abstract or City Survey Number - No Recreational open space is required	-
ii) If it is subdivision like 1/2, 2/5, , 125/1 419/1 etc,then recreational open space is required.	-
(A) 10 % Subject to minimum 200 sqmt	0.00
Proposed _____	0.00
(B) Exemption to leave open space subject to availing basic F.S.I of 75 %	-
(C) Exemption to leave open space subject to payment of 10 % land value of land at (7) as per annual statement of rate.	-

Certificate of Area:
Certified that the plot under reference was surveyed by me on 2022-10-03 and the dimensions of sides etc, of plot stated on plan are as measured on site and the area so worked out tallies with the area stated in document of Ownership/ T.P. Scheme Records/Land Records Department/City Survey records.
Signature
(Name of Architects/ Licensed Engineer/ Supervisor.)

Owner's Declaration -
I/We undersigned hereby confirm that I/We would abide by plans approved by Authority / Collector. I/We would execute the structure as per approved plans. Also I/We would execute the work under supervision of proper technical person so as to ensure the quality and safety at the work site.

Owner (s) name and signature

Architect/ Licensed Engineer/ Supervisor name and signature

Job No.

Postal Address : Plot No,12,Ring Road,Extreme Health Club Ayodhya Nagar,Ayodhya Nagar,Nagpur-440024,Maharashtra,NAGPUR

DESCRIPTION OF PROJECT :
Type of Proposal : Residential
BUILDING ON CTS, NO/SURVEY NO.-0

SITE ADDRESS :
KH.NO.- 44/1,P.H. NO.-38, MOUZA- GOTALPANJARI , TALUKA-NAGPUR(GRAMIN), DIST.- NAGPUR

Name Of Architect : Lokesh VIAS,DEC kadu

LOGO	ADDRESS OF OFFICE
	OFFICE - Emsante design,9A block, A wing ,3rd floor,mayaviwari complex,sadar,nagpur-440010

OWNERS SIGN - (verified by applicant)

TECHNICAL PERSON SIGN
DECLARATION: I/We hereby declare that the above information furnished is true to the best of my/our knowledge and belief. I/We undertake to abide by the provisions of the Maharashtra Regional and Town Planning Act, 1966 and the Development Control Regulations for the area.

SCALE - 1:100	Date: 26/10/23
JOB NO - NMRDA-22-95823	CHECK BY --

SUBMISSION DRAWING