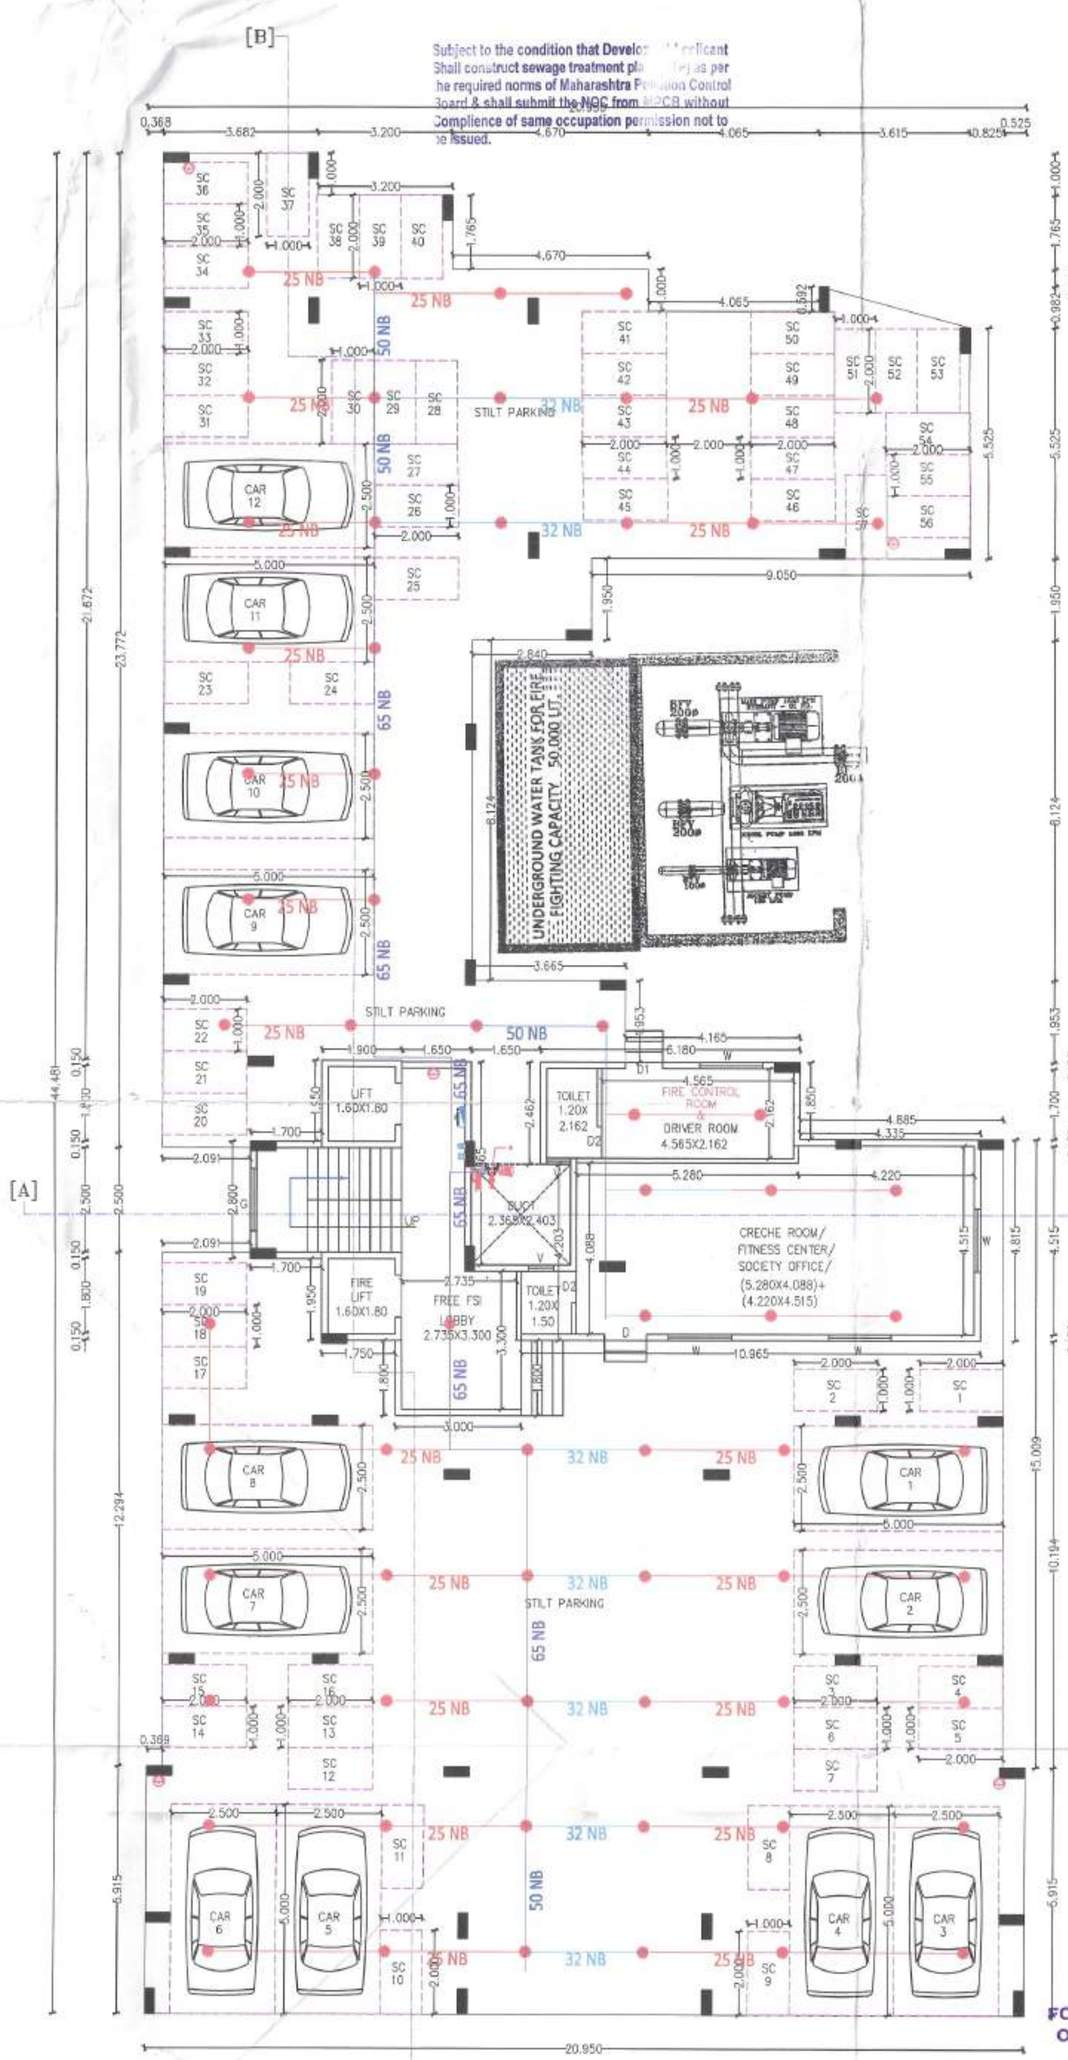

PROPOSED GROUND FLOOR PLAN
SCALE 1:100

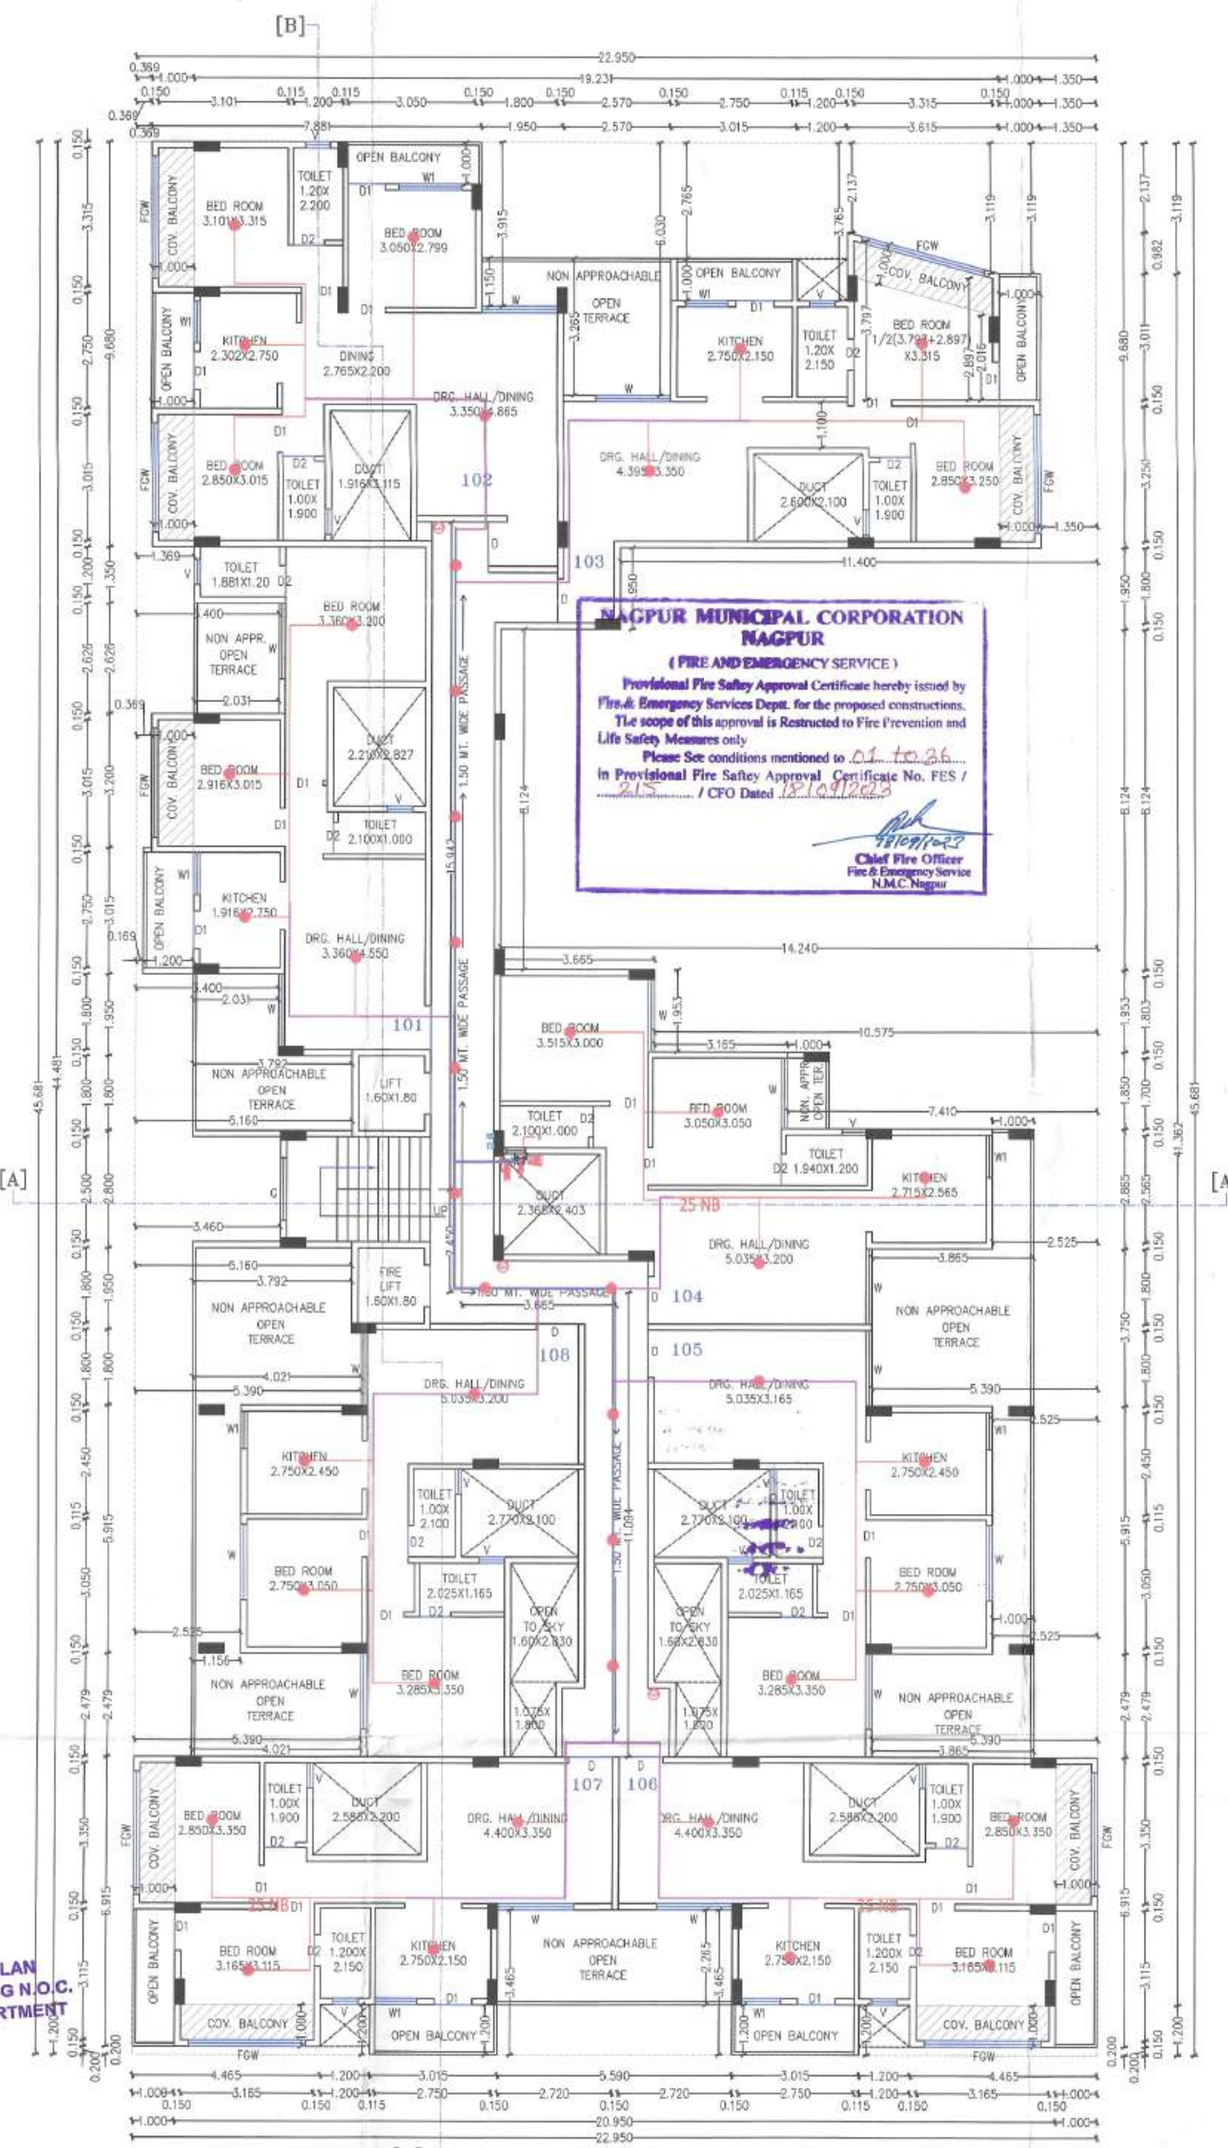

PROPOSED FIRST FLOOR PLAN
SCALE 1:100

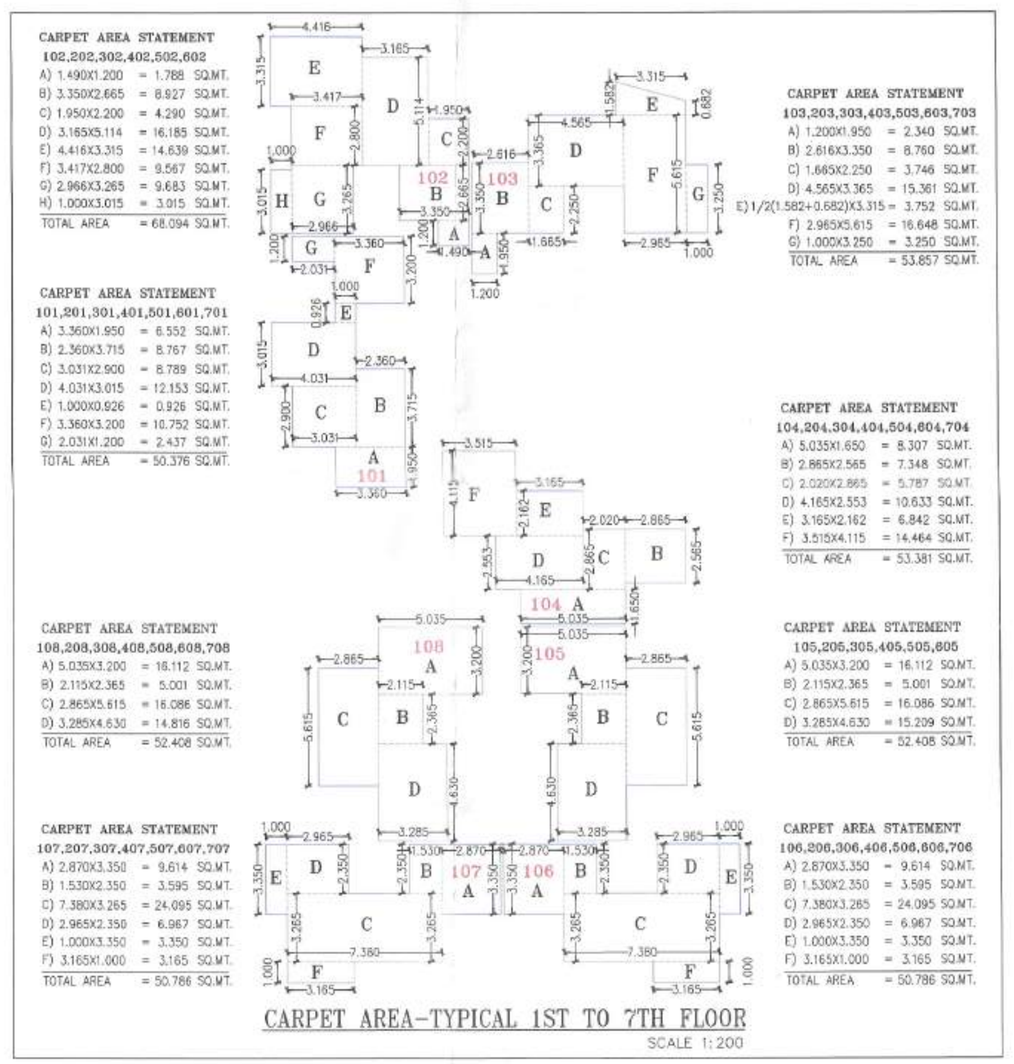

CARPET AREA-TYPICAL 1ST TO 7TH FLOOR
SCALE 1:200

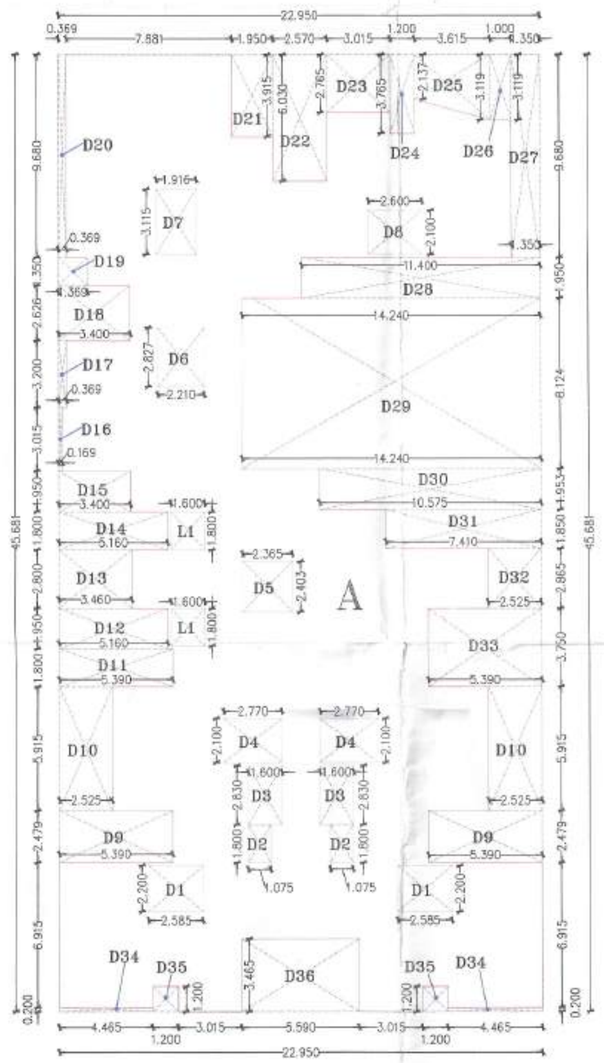

P LINE KEY PLAN- FIRST FLOOR
SCALE 1:200

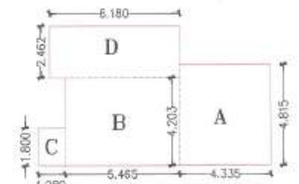

P LINE KEY PLAN- GROUND FLOOR
SCALE 1:200

| SHEET NO. | 03/01 |
|---|---|

PROPOSED BUILDING PLAN FOR MULTY FAMILY RESIDENTIAL UNIT ON KH. NO. 216/217/1/1, MOUZA PIPLA TAH. NAGPUR (RURAL)
DIST. NAGPUR
BELONGING TO:
1] SHRI. KASHINATH SHAMRAO KADASANE
2] SAU. KUSUM DAMODHAR KADASANE
3] SHRI. VISHWAS DAMODHAR KADASANE
4] SHRI. VIRAM DAMODHAR KADASANE
5] KU. KANCHAN DAMODHAR KADASANE

## LEGENDS -

- ABC FIRE EXTINGUISHER
- CO2 FIRE EXTINGUISHER
- FIRE PUMP
- FIRE ALARM CONTROL PANEL
- FIRE MANUAL CALL POINT
- FIRE HOOTER WITH PA TALK BACK
- FIRE HYDRANT VALVE
- HR-HOSE REEL
- HB-HOSE BOX
- AIR RELEASE VALVE
- BFV - BUTTERFLY VALVE
- BALL VALVE
- FIRE HYDRANT STAND POST
- FIRE SERVICE INLET
- BFV - BUTTERFLY VALVE
- NRV - NON RETURN VALVE
- 100 NB PIPE LINE - HYDRANT
- 100 NB PIPE LINE - SPRINKLER
- 80 NB PIPE LINE
- 65 NB PIPE LINE
- 50 NB PIPE LINE
- 40 NB PIPE LINE
- 32 NB PIPE LINE
- 25 NB PIPE LINE

OFFICE OF THE NAGAR PANCHAYAT BESA-PIPLA
Building Permit No. 9-9-019/2018-19/1506/2023
Date: 04/11/2023
SANCTIONED
Planning Assistant, Nagar Panchayat Besa-Pipla
Administrator, Nagar Panchayat Besa-Pipla

### GROUND FLOOR AREA CALCULATION

| SR. NO. | BLOCKS | LENGTH | BREADTH | NOS. | AREA (IN SQ.M.) |
|---|---|---|---|---|---|
| 1 | A | 4.335 | 4.815 | 1 | 20.873 |
| 2 | B | 5.465 | 4.203 | 1 | 22.969 |
| 3 | C | 1.280 | 1.800 | 1 | 2.304 |
| 4 | D | 6.180 | 2.462 | 1 | 15.215 |
| TOTAL GROUND FLOOR P-LINE AREA | | | | = | 61.362 |

### FIRST FLOOR AREA CALCULATION

| SR. NO. | BLOCKS | LENGTH | BREADTH | NOS. | AREA (IN SQ.M.) |
|---|---|---|---|---|---|
| 1 | A | 22.950 | 45.681 | 1 | 1048.379 |
| TOTAL AREA | | | | = | 1048.379 |
| DEDUCTION | | | | | |
| 1 | L1 | 1.600 | 1.800 | 2 | 5.760 |
| 2 | D1 | 2.585 | 2.200 | 2 | 11.374 |
| 3 | D2 | 1.075 | 1.800 | 2 | 3.870 |
| 4 | D3 | 1.600 | 2.830 | 2 | 9.056 |
| 5 | D4 | 2.770 | 2.100 | 2 | 11.634 |
| 6 | D5 | 2.365 | 2.403 | 1 | 5.683 |
| 7 | D6 | 2.210 | 2.827 | 1 | 6.248 |
| 8 | D7 | 1.916 | 3.115 | 1 | 5.968 |
| 9 | D8 | 2.600 | 2.100 | 1 | 5.460 |
| 10 | D9 | 5.390 | 2.479 | 2 | 26.724 |
| 11 | D10 | 2.525 | 5.915 | 2 | 29.871 |
| 12 | D11 | 5.390 | 1.800 | 1 | 9.702 |
| 13 | D12 | 5.160 | 1.950 | 1 | 10.062 |
| 14 | D13 | 3.460 | 2.800 | 1 | 9.688 |
| 15 | D14 | 5.160 | 1.800 | 1 | 9.288 |
| 16 | D15 | 3.400 | 1.950 | 1 | 6.630 |
| 17 | D16 | 0.169 | 3.015 | 1 | 0.510 |
| 18 | D17 | 0.369 | 3.200 | 1 | 1.181 |
| 19 | D18 | 3.400 | 2.626 | 1 | 8.928 |
| 20 | D19 | 1.369 | 1.350 | 1 | 1.848 |
| 21 | D20 | 0.369 | 9.680 | 1 | 3.572 |
| 23 | D21 | 1.950 | 3.915 | 1 | 7.634 |
| 24 | D22 | 2.570 | 6.030 | 1 | 15.497 |
| 25 | D23 | 3.015 | 2.765 | 1 | 8.336 |
| 26 | D24 | 1.200 | 3.765 | 1 | 4.518 |
| 27 | D25 | 1/2(2.137+3.119)X3.615 | | 1 | 9.500 |
| 28 | D26 | 1.000 | 3.119 | 1 | 3.119 |
| 29 | D27 | 1.350 | 9.680 | 1 | 13.068 |
| 30 | D28 | 11.400 | 1.950 | 1 | 22.230 |
| 31 | D29 | 14.240 | 8.124 | 1 | 115.686 |
| 32 | D30 | 10.575 | 1.953 | 1 | 20.653 |
| 33 | D31 | 7.410 | 1.850 | 1 | 13.709 |
| 34 | D32 | 2.525 | 2.865 | 1 | 7.234 |
| 35 | D33 | 5.390 | 3.750 | 1 | 20.213 |
| 36 | D34 | 3.465 | 0.200 | 2 | 1.386 |
| 37 | D35 | 1.200 | 1.200 | 2 | 2.880 |
| 38 | D36 | 5.590 | 3.465 | 1 | 19.369 |
| TOTAL AREA | | | | = | 468.088 |
| TOTAL FIRST FLOOR P-LINE AREA | | | | = | 380.291 |

### SCHEDULE OF OPENING

| TYPE | SIZE | | SPECIFICATIONS |
|---|---|---|---|
| D | 1.000 | 2.100 | T. W. PANELLED DOOR |
| D1 | 0.900 | 2.100 | T. W. PANELLED DOOR |
| D2 | 1.000 | 2.100 | T. W. PANELLED DOOR |
| W | 1.500 | 1.200 | ALUMINIUM FULLY GLAZED WINDOW |
| W1 | 1.200 | 1.200 | ALUMINIUM FULLY GLAZED WINDOW |
| FGW | 2.000 | 1.200 | FIX GLAZED WINDOW |
| V | 0.600 | 0.600 | ALUMINIUM VENTILATOR |

OWNER
STAMP & SIGNATURE :

OWNER'S DECLARATION : I/We undersigned hereby confirm that I/We would abide by the Collector. I/We would execute the structure as per approved plans. Also I/We would execute the work under supervision of proper technical person so as to ensure the quality at the work site.

L.S./ ARCHITECT
STAMP & SIGNATURE :

CERTIFICATE OF AREA : Certified that the plot under reference was surveyed by me on ..... and the dimensions of sides etc. of plot stated on plan are as measured on site and the area so worked out tallies with the area stated in document of ownership/T.P. Scheme Records/Land Records Department/City Survey record

FIRE CONSULTANT -
M/S AMEYA AGENCIES
ADD-215, CHHATRAPATI NAGAR, NEAR MSEB POWER STATION, OPP. CHHATRAPATI HALL, RING ROAD, NAGPUR
MB : 9372072043.
EMAIL : ameya.fire@yahoo.com
LICENCE NO - MFS - LA/RF-254
LICENCE NO - MFS - LA/RD-510
LICENCE NO - MFS - LA/RP-41

FIRE CONSULTANT SEAL & SIGN-

AUTHORISED SIGNATORY

| DRAWN BY - | DESIGNED BY - | SHEET - |
|---|---|---|
| DATE - 05/08/2023 | CHECKED BY - | FF-REV-0-01 OF 03 |
| SCALE - 1:100 | APPROVED BY- ARVIND K. | |

Subject to the condition that Developer / Applicant shall construct sewage treatment plant as per the required norms of Maharashtra Pollution Control board & shall submit the NOC from MPCB without compliance of same occupation permission not to be issued.

SUBJECT TO THE PROVISIONS OF STRUCTURAL DESIGN SUFFICIENCY CERTIFICATE DATED 3.11.23 OF STRUCTURAL DESIGNER AND APPLICANT

BUILDING PLAN ACCORDING N.O.C. OF FIRE DEPARTMENT

NAGPUR MUNICIPAL CORPORATION NAGPUR
( FIRE AND EMERGENCY SERVICE )
Provisional Fire Safety Approval Certificate hereby issued by Fire & Emergency Services Dept. for the proposed constructions. The scope of this approval is Restricted to Fire Prevention and Life Safety Measures only
Please See conditions mentioned to at 01 to 26 in Provisional Fire Safety Approval Certificate No. FES / 615 / CFO Dated 15/09/2023
Chief Fire Officer, Fire & Emergency Service, N.M.C. Nagpur

Administrator, Nagar Panchayat Besa - Pipla
Planning Assistant, Nagar Panchayat Besa-Pipla
STATION OFFICER (HQ), FIRE & EMERGENCY SERVICE, N.M.C. NAGPUR

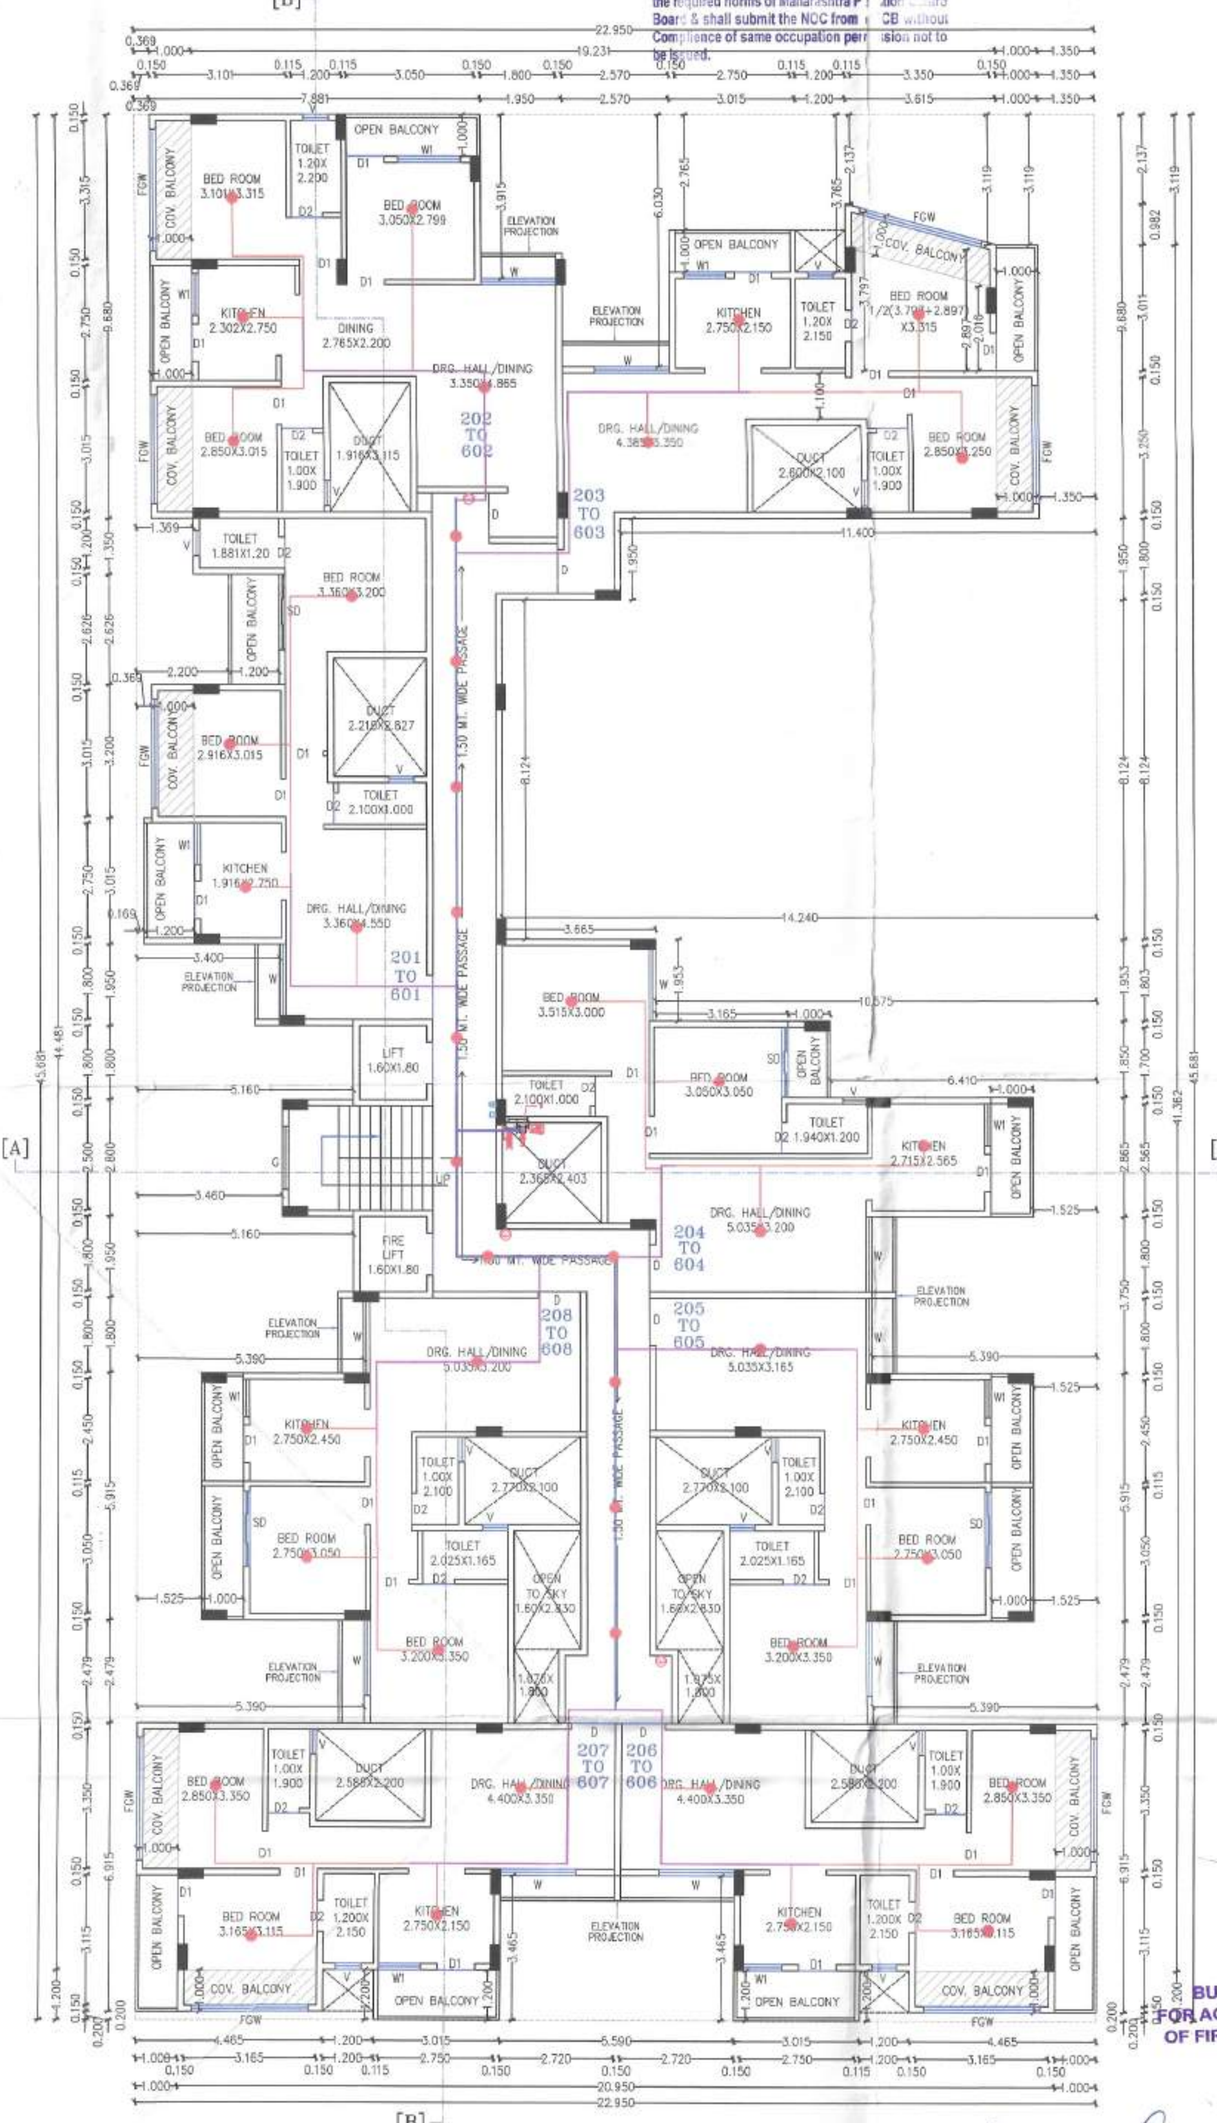

PROPOSED TYPICAL 2ND TO 6TH FLOOR PLAN
SCALE 1:100

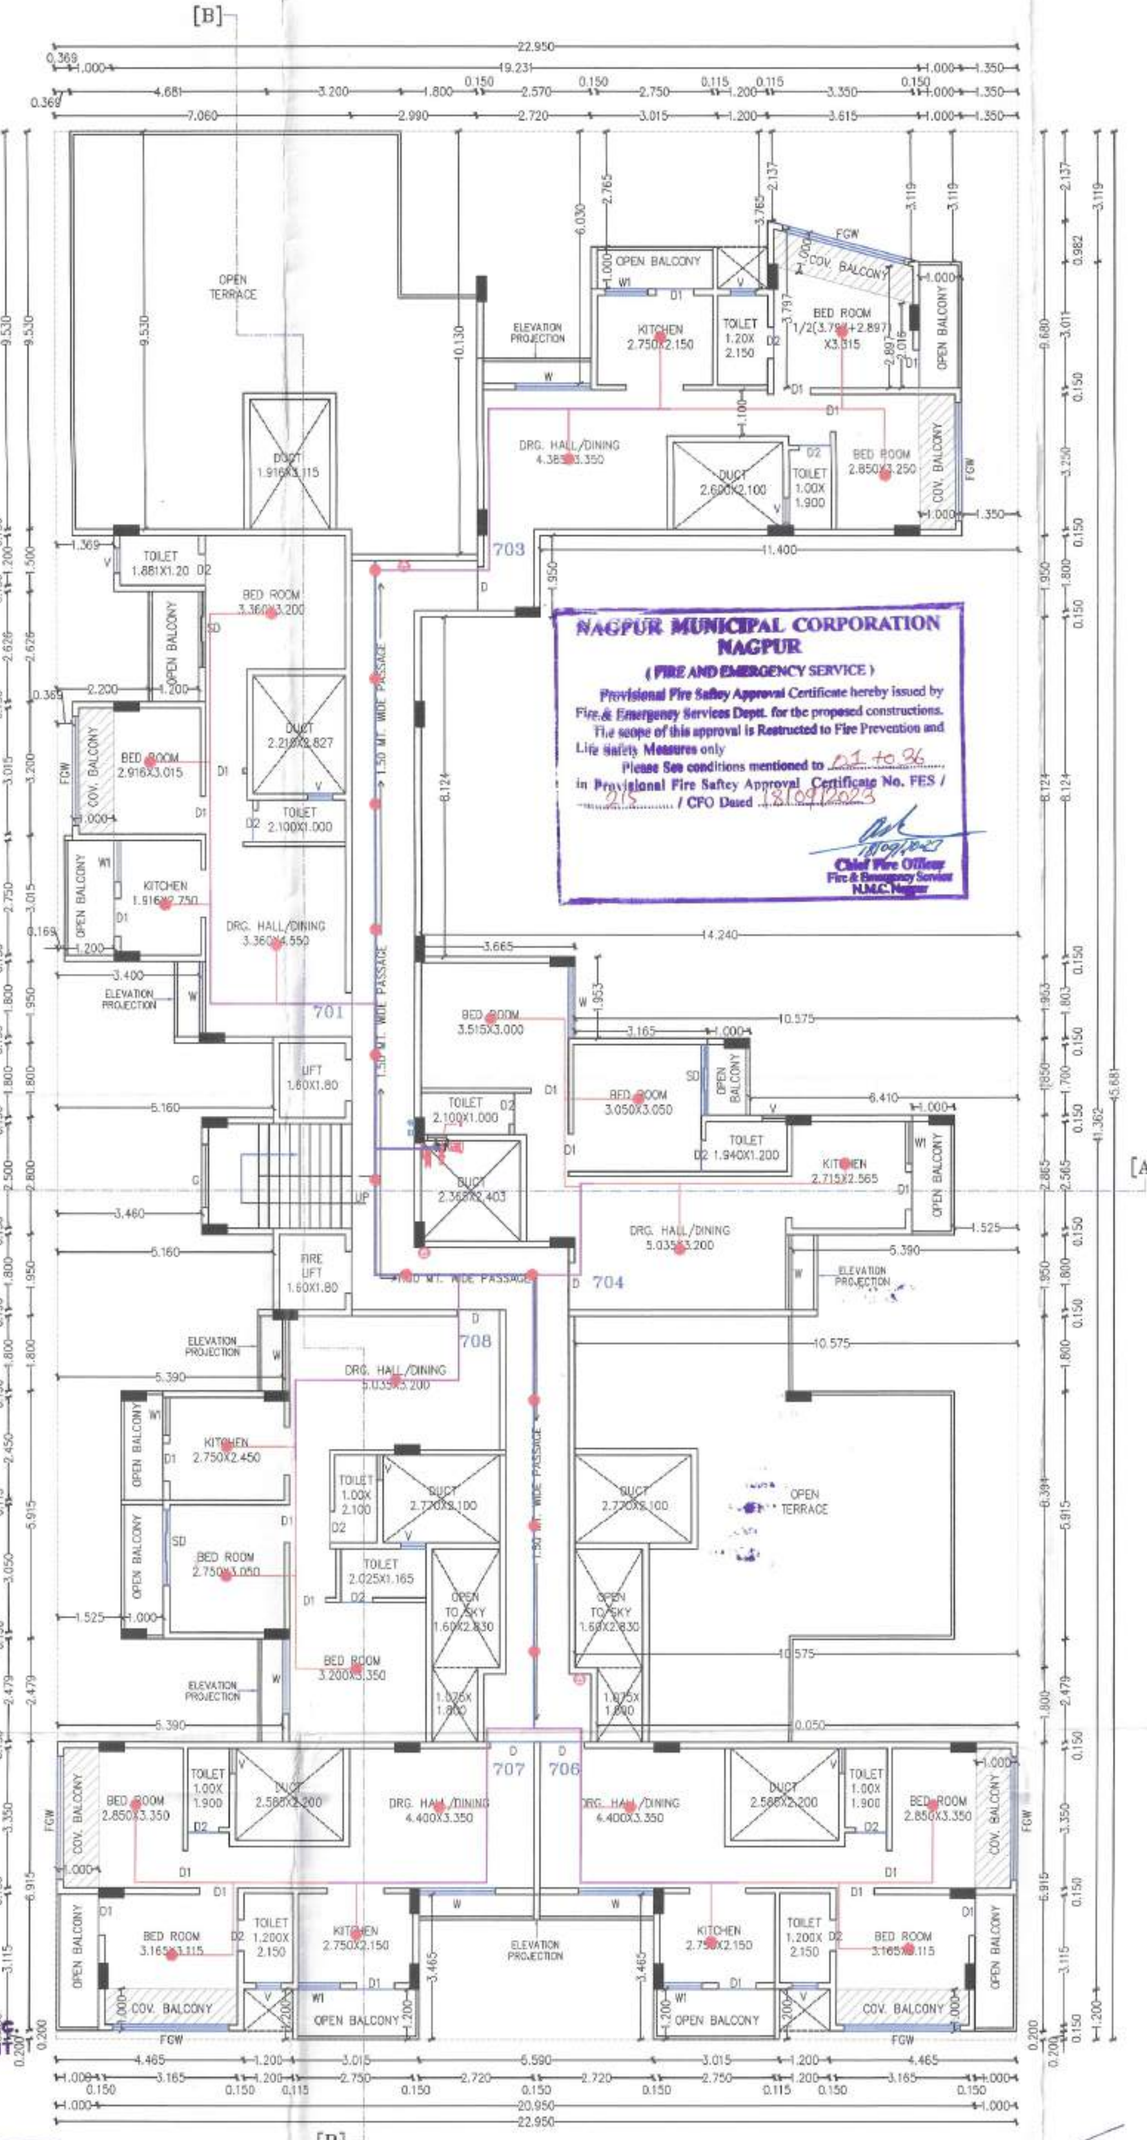

PROPOSED SEVENTH FLOOR PLAN
SCALE 1:100

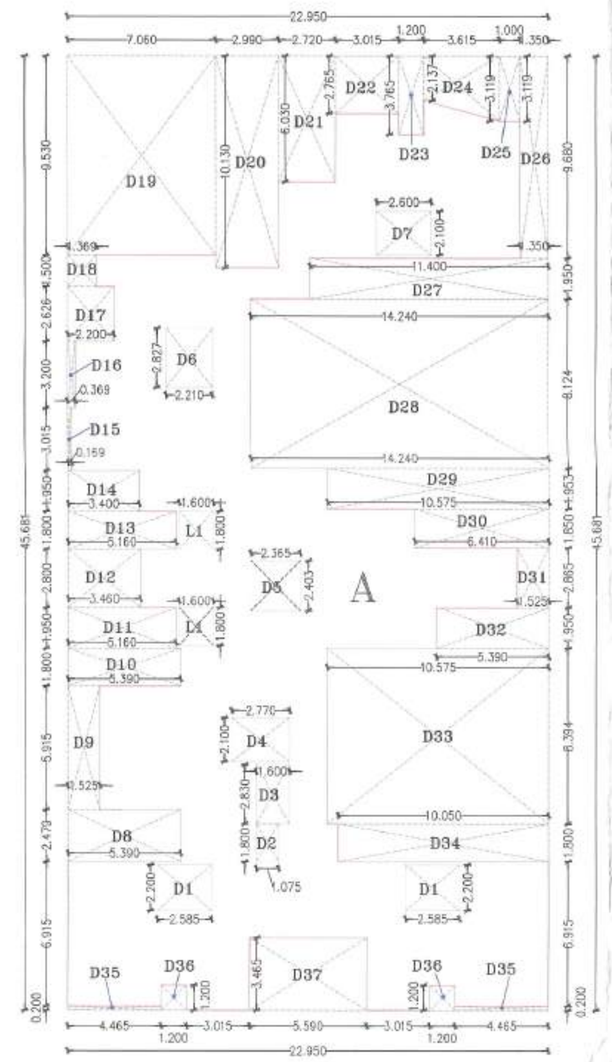

P LINE KEY PLAN– SEVENTH FLOOR
SCALE 1:200

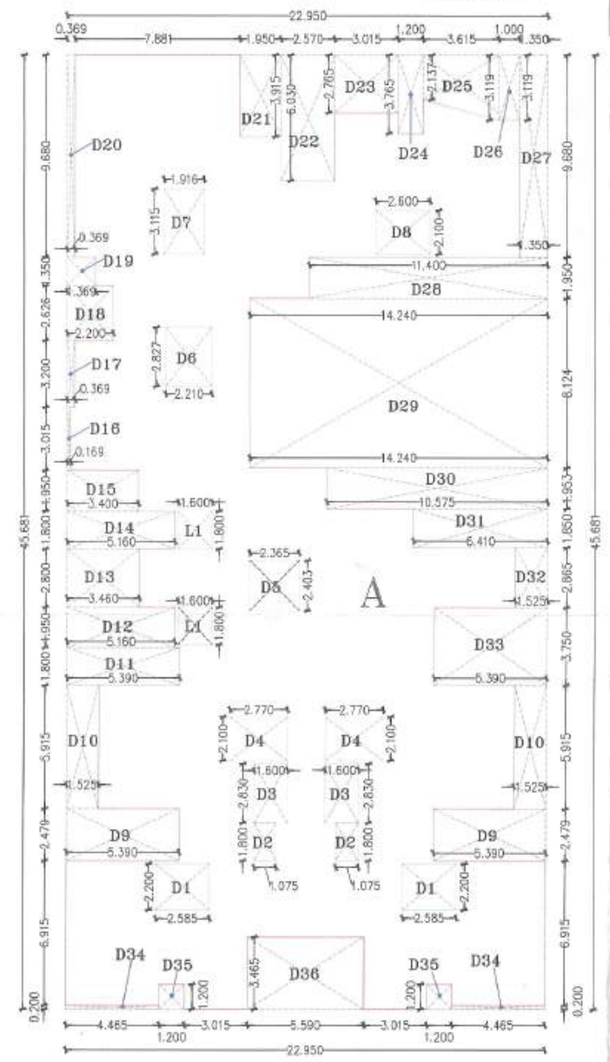

P LINE KEY PLAN–TYPICAL 2ND TO 6TH FLOOR
SCALE 1:200

| SEVENTH FLOOR AREA CALCULATION | | | | | |
|---|---|---|---|---|---|
| SR. NO. | BLOCKS | LENGTH | BREADTH | NOS. | AREA (IN SQ.M.) |
| 1 | A | 22.950 | 45.681 | 1 | 1048.379 |
| TOTAL AREA | | | | = | 1048.379 |
| DEDUCTION | | | | | |
| 1 | L1 | 1.600 | 1.800 | 2 | 5.760 |
| 2 | D1 | 2.585 | 2.200 | 2 | 11.374 |
| 3 | D2 | 1.075 | 1.800 | 1 | 1.935 |
| 4 | D3 | 1.600 | 2.830 | 1 | 4.528 |
| 5 | D4 | 2.770 | 2.100 | 1 | 5.817 |
| 6 | D5 | 2.365 | 2.403 | 1 | 5.683 |
| 7 | D6 | 2.210 | 2.827 | 1 | 6.248 |
| 8 | D7 | 2.600 | 2.100 | 1 | 5.460 |
| 9 | D8 | 5.390 | 2.479 | 1 | 13.362 |
| 10 | D9 | 1.525 | 5.915 | 1 | 9.020 |
| 11 | D10 | 5.390 | 1.800 | 1 | 9.702 |
| 12 | D11 | 5.160 | 1.950 | 1 | 10.062 |
| 13 | D12 | 3.460 | 2.800 | 1 | 9.688 |
| 14 | D13 | 5.160 | 1.800 | 1 | 9.288 |
| 15 | D14 | 3.400 | 1.950 | 1 | 6.630 |
| 16 | D15 | 0.169 | 3.015 | 1 | 0.510 |
| 17 | D16 | 0.369 | 3.200 | 1 | 1.181 |
| 18 | D17 | 2.200 | 2.626 | 1 | 5.777 |
| 19 | D18 | 1.369 | 1.500 | 1 | 2.054 |
| 20 | D19 | 7.060 | 9.590 | 1 | 67.282 |
| 21 | D20 | 2.990 | 10.130 | 1 | 30.289 |
| 22 | D21 | 2.720 | 6.030 | 1 | 16.402 |
| 23 | D22 | 3.015 | 2.765 | 1 | 8.336 |
| 24 | D23 | 1.200 | 3.765 | 1 | 4.518 |
| 25 | D24 | 1/2(2.137+3.119)X3.615 | | 1 | 9.500 |
| 26 | D25 | 1.000 | 3.119 | 1 | 3.119 |
| 27 | D26 | 1.350 | 9.680 | 1 | 13.068 |
| 28 | D27 | 11.400 | 1.950 | 1 | 22.230 |
| 29 | D28 | 14.240 | 8.124 | 1 | 115.686 |
| 30 | D29 | 10.575 | 1.953 | 1 | 20.653 |
| 31 | D30 | 6.410 | 1.850 | 1 | 11.859 |
| 32 | D31 | 1.525 | 2.865 | 1 | 4.369 |
| 33 | D32 | 5.390 | 1.950 | 1 | 10.511 |
| 34 | D33 | 10.573 | 8.394 | 1 | 88.750 |
| 35 | D34 | 10.050 | 1.800 | 1 | 18.090 |
| 36 | D35 | 3.465 | 0.200 | 2 | 1.386 |
| 37 | D36 | 1.200 | 1.200 | 2 | 2.880 |
| 38 | D37 | 5.590 | 3.465 | 1 | 19.369 |
| TOTAL AREA | | | | = | 592.374 |
| TOTAL SEVENTH FLOOR P-LINE AREA | | | | = | 456.005 |

| TYPICAL 2ND TO 6TH FLOOR AREA CALCULATION | | | | | |
|---|---|---|---|---|---|
| SR. NO. | BLOCKS | LENGTH | BREADTH | NOS. | AREA (IN SQ.M.) |
| 1 | A | 22.950 | 45.681 | 1 | 1048.379 |
| TOTAL AREA | | | | = | 1048.379 |
| DEDUCTION | | | | | |
| 1 | L1 | 1.600 | 1.800 | 2 | 5.760 |
| 2 | D1 | 2.585 | 2.200 | 2 | 11.374 |
| 3 | D2 | 1.075 | 1.800 | 2 | 3.870 |
| 4 | D3 | 1.600 | 2.830 | 2 | 9.056 |
| 5 | D4 | 2.770 | 2.100 | 2 | 11.634 |
| 6 | D5 | 2.365 | 2.403 | 1 | 5.683 |
| 7 | D6 | 2.210 | 2.827 | 1 | 6.248 |
| 8 | D7 | 1.916 | 3.115 | 1 | 5.968 |
| 9 | D8 | 2.600 | 2.100 | 1 | 5.460 |
| 10 | D9 | 5.390 | 2.479 | 2 | 26.724 |
| 11 | D10 | 1.525 | 5.915 | 2 | 18.041 |
| 12 | D11 | 5.390 | 1.800 | 1 | 9.702 |
| 13 | D12 | 5.160 | 1.950 | 1 | 10.062 |
| 14 | D13 | 3.460 | 2.800 | 1 | 9.688 |
| 15 | D14 | 5.160 | 1.800 | 1 | 9.288 |
| 16 | D15 | 3.400 | 1.950 | 1 | 6.630 |
| 17 | D16 | 0.169 | 3.015 | 1 | 0.510 |
| 18 | D17 | 0.369 | 3.200 | 1 | 1.181 |
| 19 | D18 | 2.200 | 2.626 | 1 | 5.777 |
| 20 | D19 | 1.369 | 1.350 | 1 | 1.848 |
| 21 | D20 | 0.369 | 9.680 | 1 | 3.572 |
| 22 | D21 | 1.950 | 3.915 | 1 | 7.634 |
| 23 | D22 | 2.570 | 6.030 | 1 | 15.497 |
| 24 | D23 | 3.015 | 2.765 | 1 | 8.336 |
| 25 | D24 | 1.200 | 3.765 | 1 | 4.518 |
| 26 | D25 | 1/2(2.137+3.119)X3.615 | | 1 | 9.500 |
| 27 | D26 | 1.000 | 3.119 | 1 | 3.119 |
| 28 | D27 | 1.350 | 9.680 | 1 | 13.068 |
| 29 | D28 | 11.400 | 1.950 | 1 | 22.230 |
| 30 | D29 | 14.240 | 8.124 | 1 | 115.686 |
| 31 | D30 | 10.575 | 1.953 | 1 | 20.653 |
| 32 | D31 | 6.410 | 1.850 | 1 | 11.859 |
| 33 | D32 | 1.525 | 2.865 | 1 | 4.369 |
| 34 | D33 | 5.390 | 3.750 | 1 | 20.213 |
| 35 | D34 | 3.465 | 0.200 | 2 | 1.386 |
| 36 | D35 | 1.200 | 1.200 | 2 | 2.880 |
| 37 | D36 | 5.590 | 3.465 | 1 | 19.369 |
| TOTAL AREA | | | | = | 448.392 |
| TOTAL SECOND FLOOR P-LINE AREA | | | | = | 599.987 |
| TYPICAL 2ND TO 6TH FLOOR P-LINE AREA | | | | = | 2999.934 |

SHEET NO. 03/02

PROPOSED BUILDING PLAN FOR MULTY FAMILY RESIDENTIAL UNIT ON KH. NO. 216/217/1/1, MOUZA PIPLA TAH. NAGPUR (RURAL) DIST. NAGPUR

BELONGING TO:

1] SHRI. KASHINATH SHAMRAO KADASANE
2] SAU. KUSUM DAMODHAR KADASANE
3] SHRI. VISHWAS DAMODHAR KADASANE
4] SHRI. VIRAM DAMODHAR KADASANE
5] KU. KANCHAN DAMODHAR KADASANE

OFFICE OF THE NAGAR PANCHAYAT BESA-PIPLA
Building Permit No. 7/9/0/54/2022 to 1306/2023
Date- 06/11/2023
SANCTIONED
Planning Assistant, Nagar Panchayat Besa-Pipla
Chief Officer, Nagar Panchayat Besa-Pipla

SUBJECT TO THE PROVISION OF STRUCTURAL DESIGN SUFFICIENCY CERTIFICATE DATED 31.1.23 OF STRUCTURAL CONSULTANT AND APPLICANT

| SCHEDULE OF OPENING | | | |
|---|---|---|---|
| TYPE | SIZE | | SPECIFICATIONS |
| D | 1.000 | 2.100 | T. W. PANELLED DOOR |
| D1 | 0.900 | 2.100 | T. W. PANELLED DOOR |
| D2 | 1.000 | 2.100 | T. W. PANELLED DOOR |
| W | 1.500 | 1.200 | ALUMINUM FULLY GLAZED WINDOW |
| W1 | 1.200 | 1.200 | ALUMINUM FULLY GLAZED WINDOW |
| FGW | 2.000 | 1.200 | FIX GLAZED WINDOW |
| V | 0.600 | 0.600 | ALUMINUM VENTILATOR |

OWNER
STAMP & SIGNATURE :

OWNERS DECLARATION : I/We undersigned hereby confirm that I/We would abide by the Collector. I/We would execute the structure as per approved plans. Also I/We would execute the work under supervision of proper technical person so as to ensure the quality at the work site.

L.S./ ARCHITECT
STAMP & SIGNATURE :

CERTIFICATE OF AREA : Certified that the plot under reference was surveyed by me on ..... and the dimensions of sides etc. of plot stated on plan are as measured on site and the area so worked out tallies with the area stated in document of ownership/T.P. Scheme Records/Land Records Department/City Survey record

FIRE CONSULTANT -
M/S AMEYA AGENCIES
ADD-215, CHHATRAPATI NAGAR, NEAR MSEB POWER STATION, OPP. CHHATRAPATI HALL, RING ROAD, NAGPUR
MB : 9372072043.
EMAIL : ameya.fire@yahoo.com
LICENCE NO - MFS - LA/RF-254
LICENCE NO - MFS - LA/RD-510
LICENCE NO - MFS - LA/RP-41

FIRE CONSULTANT SEAL & SIGN-

AUTHORISED SIGNATORY

| DRAWN BY - | DESIGNED BY - | SHEET - |
|---|---|---|
| DATE - 05/08/2023 | CHECKED BY - | FF-REV-0-02 OF 03 |
| SCALE - 1:100 | APPROVED BY- ARVIND K. | |

## LEGENDS -

- ABC FIRE EXTINGUISHER
- CO2 FIRE EXTINGUISHER
- FIRE PUMP
- FIRE ALARM CONTROL PANEL
- FIRE MANUAL CALL POINT
- FIRE HOOTER WITH PA TALK BACK
- FIRE HYDRANT VALVE
- HR-HOSE REEL
- HB-HOSE BOX
- AIR RELEASE VALVE
- BUTTERFLY VALVE
- BALL VALVE
- FIRE HYDRANT STAND POST
- FIRE SERVICE INLET
- BUTTERFLY VALVE
- NON RETURN VALVE
- 100 NB PIPE LINE - HYDRANT
- 100 NB PIPE LINE - SPRINKLER
- 80 NB PIPE LINE
- 65 NB PIPE LINE
- 50 NB PIPE LINE
- 40 NB PIPE LINE
- 32 NB PIPE LINE
- 25 NB PIPE LINE

Subject to the condition that Develop... / A... ment Shall construct sewage treatment plan... STP... or the required norms of Maharashtra P... ution Contro... Board. & shall submit the NOC from ... CB without Commence of same occupation per... also not to be forced.

NAGPUR MUNICIPAL CORPORATION NAGPUR
( FIRE AND EMERGENCY SERVICE )
Provisional Fire Safety Approval Certificate hereby issued by Fire & Emergency Services Dept. for the proposed constructions. The scope of this approval is Restricted to Fire Prevention and Life Safety Measures only
Please See conditions mentioned to 1 to 26
in Provisional Fire Safety Approval Certificate No. FES / ... / CFO Dated 31/08/2023
Chief Fire Officer, Fire & Emergency Service, N.M.C. Nagpur

BUILDING PLAN FOR ACCORDING N.O.C. OF FIRE DEPARTMENT

Administrator, Nagar Panchayat Besa - Pipla
Planning Assistant, Nagar Panchayat Besa-Pipla
STATION OFFICER (HQ), FIRE & EMERGENCY SERVICE, N.M.C. NAGPUR

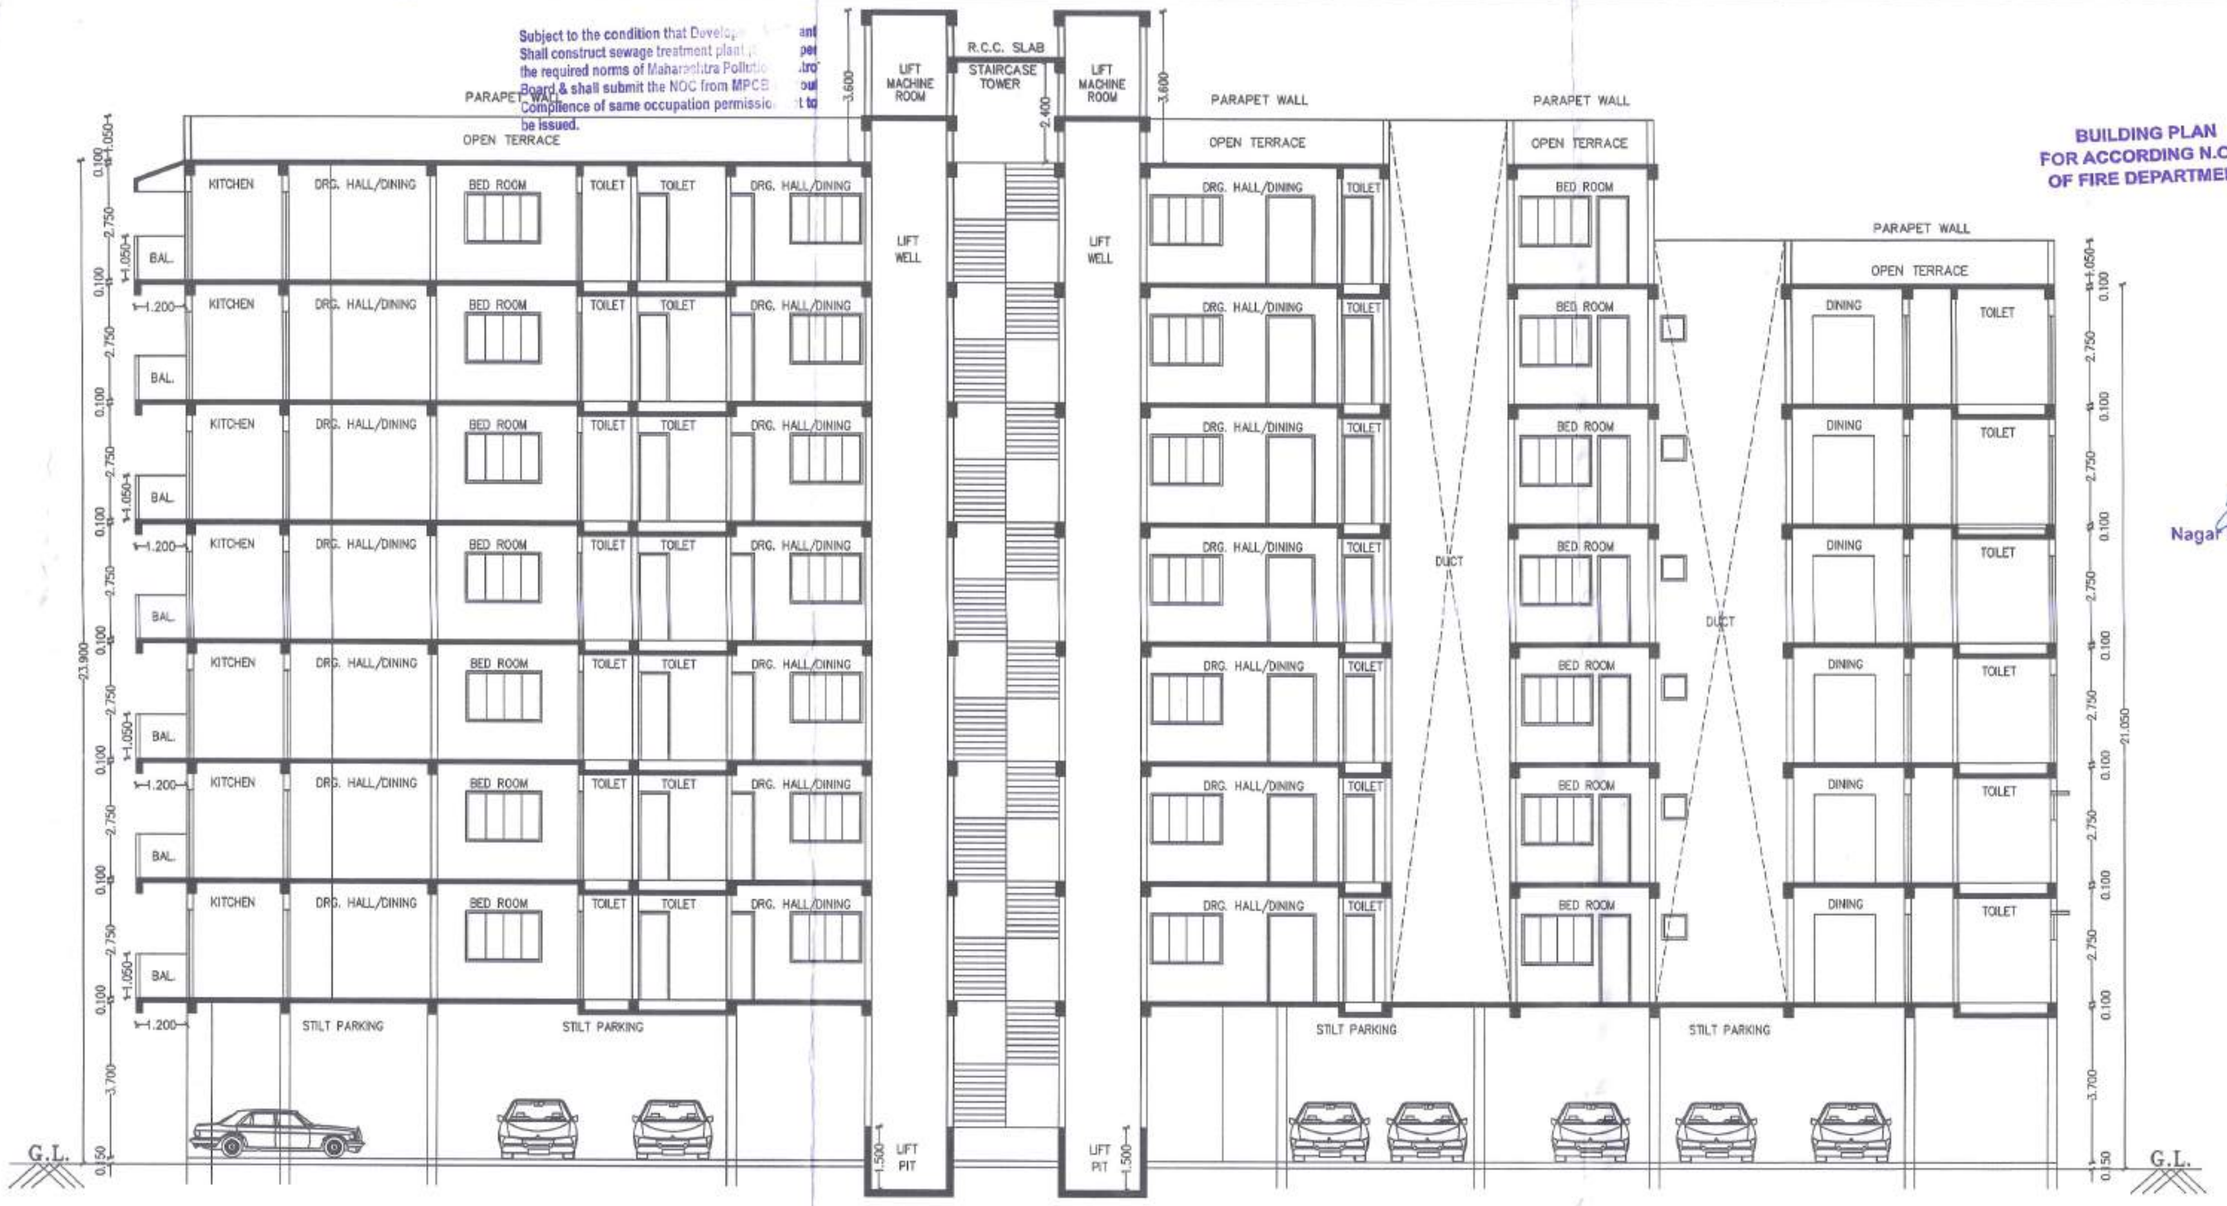


SECTION ON B-B
SCALE 1:100

BUILDING PLAN
FOR ACCORDING N.O.C.
OF FIRE DEPARTMENT

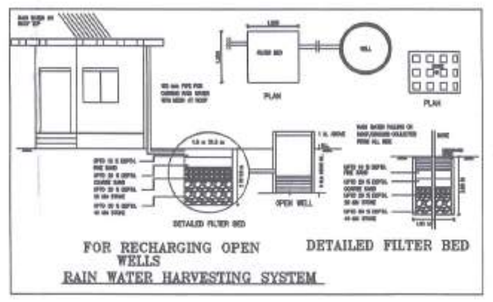


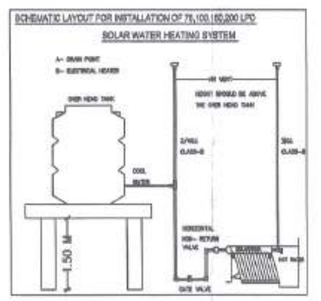


Administrator
Nagar Panchayat Besa - Pipla

Planning Assistant
Nagar Panchayat Besa-Pipla

NAGPUR MUNICIPAL CORPORATION
NAGPUR
( FIRE AND EMERGENCY SERVICE )
Provisional Fire Safety Approval Certificate hereby issued by Fire & Emergency Services Dept. for the proposed constructions. The scope of this approval is Restricted to Fire Prevention and Life Safety Measures only
Please See conditions mentioned in ot to 36
in Provisional Fire Safety Approval Certificate No. FES / 875 / CFO Dated 31/07/2023
Chief Fire Officer
Fire & Emergency Service
N.M.C. Nagpur

FRONT ELEVATION
SCALE 1:100

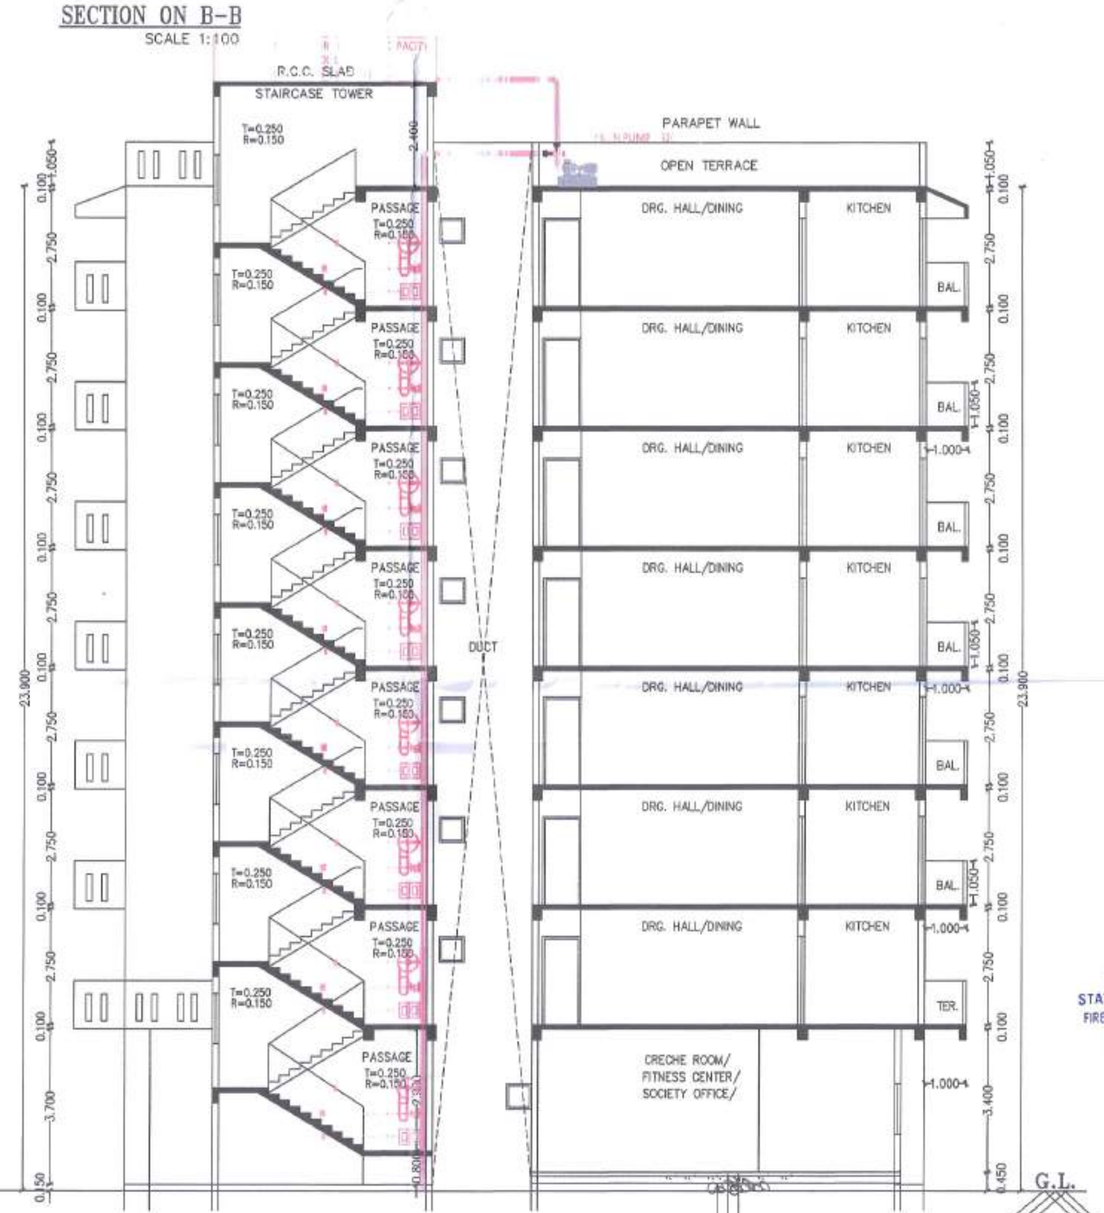


SECTION ON A-A
SCALE 1:100

BOULDER FILLING
P.C.C. 1:4:8
FLOOR FINISH

STATION OFFICER
FIRE & EMERGENCY SER
N.M.C. NAGPUR

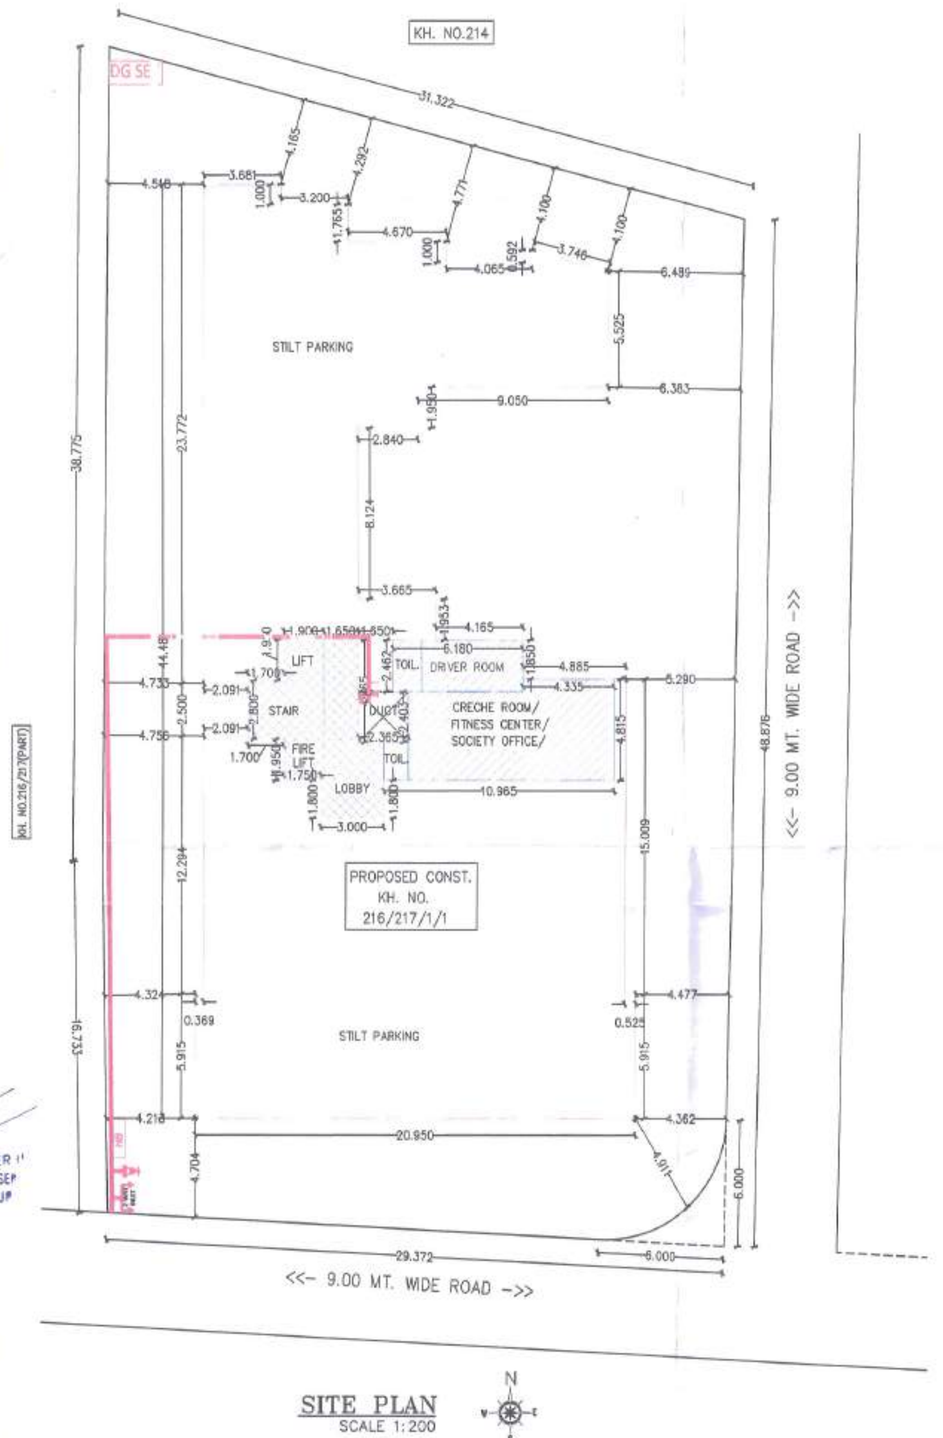


SITE PLAN
SCALE 1:200

SHEET NO. 03/03

PROPOSED BUILDING PLAN FOR MULTY FAMILY RESIDENTIAL UNIT ON KH. NO. 216/217/1/1, MOUZA PIPLA TAH. NAGPUR (RURAL)
DIST. NAGPUR
BELONGING TO:
1] SHRI. KASHINATH SHAMRAO KADASANE
2] SAU. KUSUM DAMODHAR KADASANE
3] SHRI. VISHWAS DAMODHAR KADASANE
4] SHRI. VIRAM DAMODHAR KADASANE
5] KU. KANCHAN DAMODHAR KADASANE

AREA STATEMENT

| PLOT AREA | = | 1829.751 | SQ.MT. |
|---|---|---|---|
| | PREMMISSBLE AREA | PROPOSED AREA | |
| BASIC F.S.I. (1.10) | 2012.726 | 2012.726 | SQ.MT. |
| PREMIUM F.S.I. (0.30) | 548.925 | 548.269 | SQ.MT. |
| TOTAL AREA | 2561.651 | 2560.995 | SQ.MT. |
| ANCILARY F.S.I. (0.60) | 1536.991 | 1536.598 | SQ.MT. |
| TOTAL PERMISSIBLE P LINE AREA | 4098.642 | 4097.593 | SQ.MT. |
| 1) AREA ON GROUND FLOOR | = | 61.362 | SQ.MT. |
| 2) AREA ON FIRST FLOOR | = | 580.291 | SQ.MT. |
| 3) AREA ON SECOND FLOOR | = | 599.987 | SQ.MT. |
| 4) AREA ON THIRD FLOOR | = | 599.987 | SQ.MT. |
| 5) AREA ON FOURTH FLOOR | = | 599.987 | SQ.MT. |
| 6) AREA ON FIFTH FLOOR | = | 599.987 | SQ.MT. |
| 7) AREA ON SIXTH FLOOR | = | 599.987 | SQ.MT. |
| 8) AREA ON SEVENTH FLOOR | = | 456.005 | SQ.MT. |
| 9) TOTAL AREA ON ALL FLOOR | = | 4097.593 | SQ.MT. |

OFFICE OF THE NAGAR PANCHAYAT BESA-PIPLA
Building Permit No. P-S-81-19/1415-UD/1206/2023
Date- 06/11/2023
SANCTIONED
Planning Assistant
Nagar Panchayat Besa-Pipla
Administrator
Nagar Panchayat Besa-Pipla

PARKING AREA STATEMENT
REQUIRED PARKING FOR RESIDENATIAL USES , TOTAL 54 TENEMENTS
FOR EVERY 2 TENEMENT EACH TENEMENT HAVING CARPET AREA EQUAL TO OR ABOVE 40 SQ. MT. BUT LESS THAN 80 SQ. MT. (1 CAR + 2 SCOOTER)
TOTAL (27 CAR + 54 SCOOTER)

| REQUIRED PARKING | 0.05 VISITOR PARKING | TOTAL | 0.4 MULTIPLYING | |
|---|---|---|---|---|
| CAR | 27 | 1.35 | 28.35 | 11 |
| SCOOTER | 54 | 2.7 | 56.7 | 57 |
| PARKING PROVIDED | | | | |
| CAR | 11 | 12.50 | 137.50 | SQ.M |
| CART | 0 | 55.95 | 0.00 | SQ.M |
| SCOOTER | 57 | 2.00 | 114.00 | SQ.M |
| TOTAL | | | 251.50 | SQ.M |

SCHEDULE OF OPENING

| TYPE | SIZE | | SPECIFICATIONS |
|---|---|---|---|
| D | 1.000 | 2.100 | T. W. PANELLED DOOR |
| D1 | 0.900 | 2.100 | T. W. PANELLED DOOR |
| D2 | 1.000 | 2.100 | T. W. PANELLED DOOR |
| W | 1.500 | 1.200 | ALUMINIUM FULLY GLAZED WINDOW |
| W1 | 1.200 | 1.200 | ALUMINIUM FULLY GLAZED WINDOW |
| FGW | 2.000 | 1.200 | FIX GLAZED WINDOW |
| V | 0.600 | 0.600 | ALUMINUM VENTILATOR |

OWNER
STAMP & SIGNATURE :

OWNER'S DECLARATION : I/We undersigned hereby confirm that I/We would abide by the Collector. I/We would execute the structure as per approved plans. Also I/We would execute the work under supervision of proper technical person so as to ensure the quality of the work's site.

L.S./ ARCHITECT
STAMP & SIGNATURE :

CERTIFICATE OF AREA : Certified that the plot under reference was surveyed by me on ..... and the dimensions of sides etc. of plot stated on plan are as measured on site and the area so worked out tallies with the area stated in document of ownership/T.P. Scheme Records/Land Records Department/City Survey record

LEGENDS -

- ABC FIRE EXTINGUISHER
- CO2 FIRE EXTINGUISHER
- FIRE PUMP
- FIRE ALARM CONTROL PANEL
- FIRE MANUAL CALL POINT
- FIRE HOOTER WITH PA TALK BACK
- FIRE HYDRANT VALVE
- HR-HOSE REEL
- HB-HOSE BOX
- AIR RELEASE VALVE
- BFV BUTTERFLY VALVE
- BALL VALVE
- FIRE HYDRANT STAND POST
- FIRE SERVICE INLET
- BUTTERFLY VALVE
- NON RETURN VALVE
- 100 NB PIPE LINE - HYDRANT
- 100 NB PIPE LINE - SPRINKLER
- 80 NB PIPE LINE
- 65 NB PIPE LINE
- 50 NB PIPE LINE
- 40 NB PIPE LINE
- 32 NB PIPE LINE
- 25 NB PIPE LINE

TERRACE TANK FOR FIRE FIGHTING CAPACITY
25,000 LTR
4.9 X 3.45 X 1.5 M DEEP

BOOSTER PUMP 1620 LPM - 01 NO.

SUBJECT TO THE PROVISIONS OF STRUCTURAL DESIGN SUFFICIENCY CERTIFICATE DATED 31/7/2023 OF STRUCTURAL DESIGNER AND APPLICANT

FIRE CONSULTANT -

M/S AMEYA AGENCIES
ADD-215, CHHATRAPATI NAGAR, NEAR MSEB POWER STATION, OPP. CHHATRAPATI HALL, RING ROAD, NAGPUR
MB : 9372072043.
EMAIL : ameya.fire@yahoo.com

LICENCE NO - MFS - LA/RF-254
LICENCE NO - MFS - LA/RD-510
LICENCE NO - MFS - LA/RP-41

FIRE CONSULTANT SEAL & SIGN-

AUTHORISED SIGNATORY

| DRAWN BY - | DESIGNED BY - | SHEET - |
|---|---|---|
| DATE - 5/08/2023 | CHECKED BY - | FF-REV-0-03 OF 03 |
| SCALE - 1:100 | APPROVED BY- ARVIND K. | |