

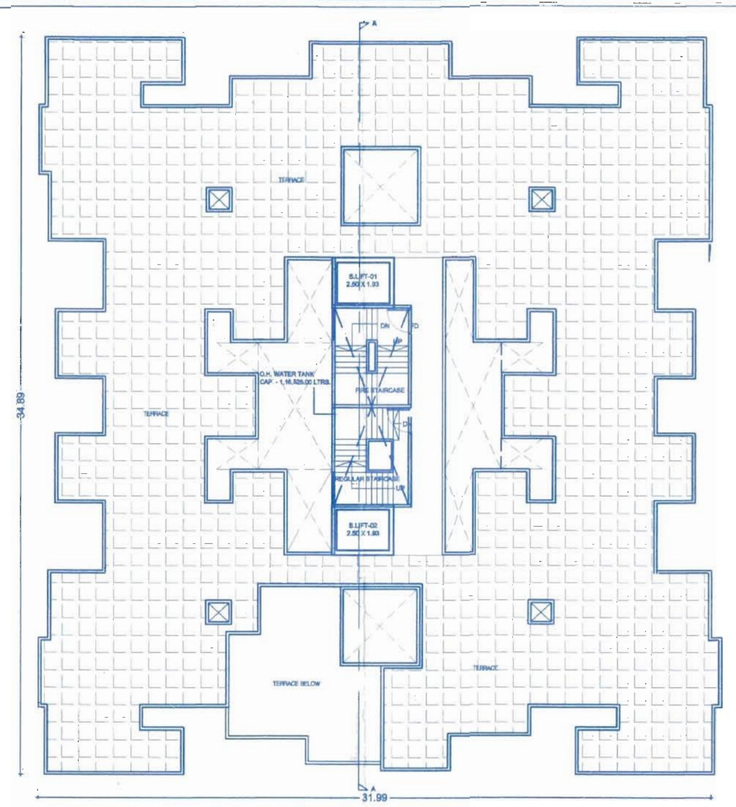


TERRACE FLOOR PLAN SCALE - 1:200

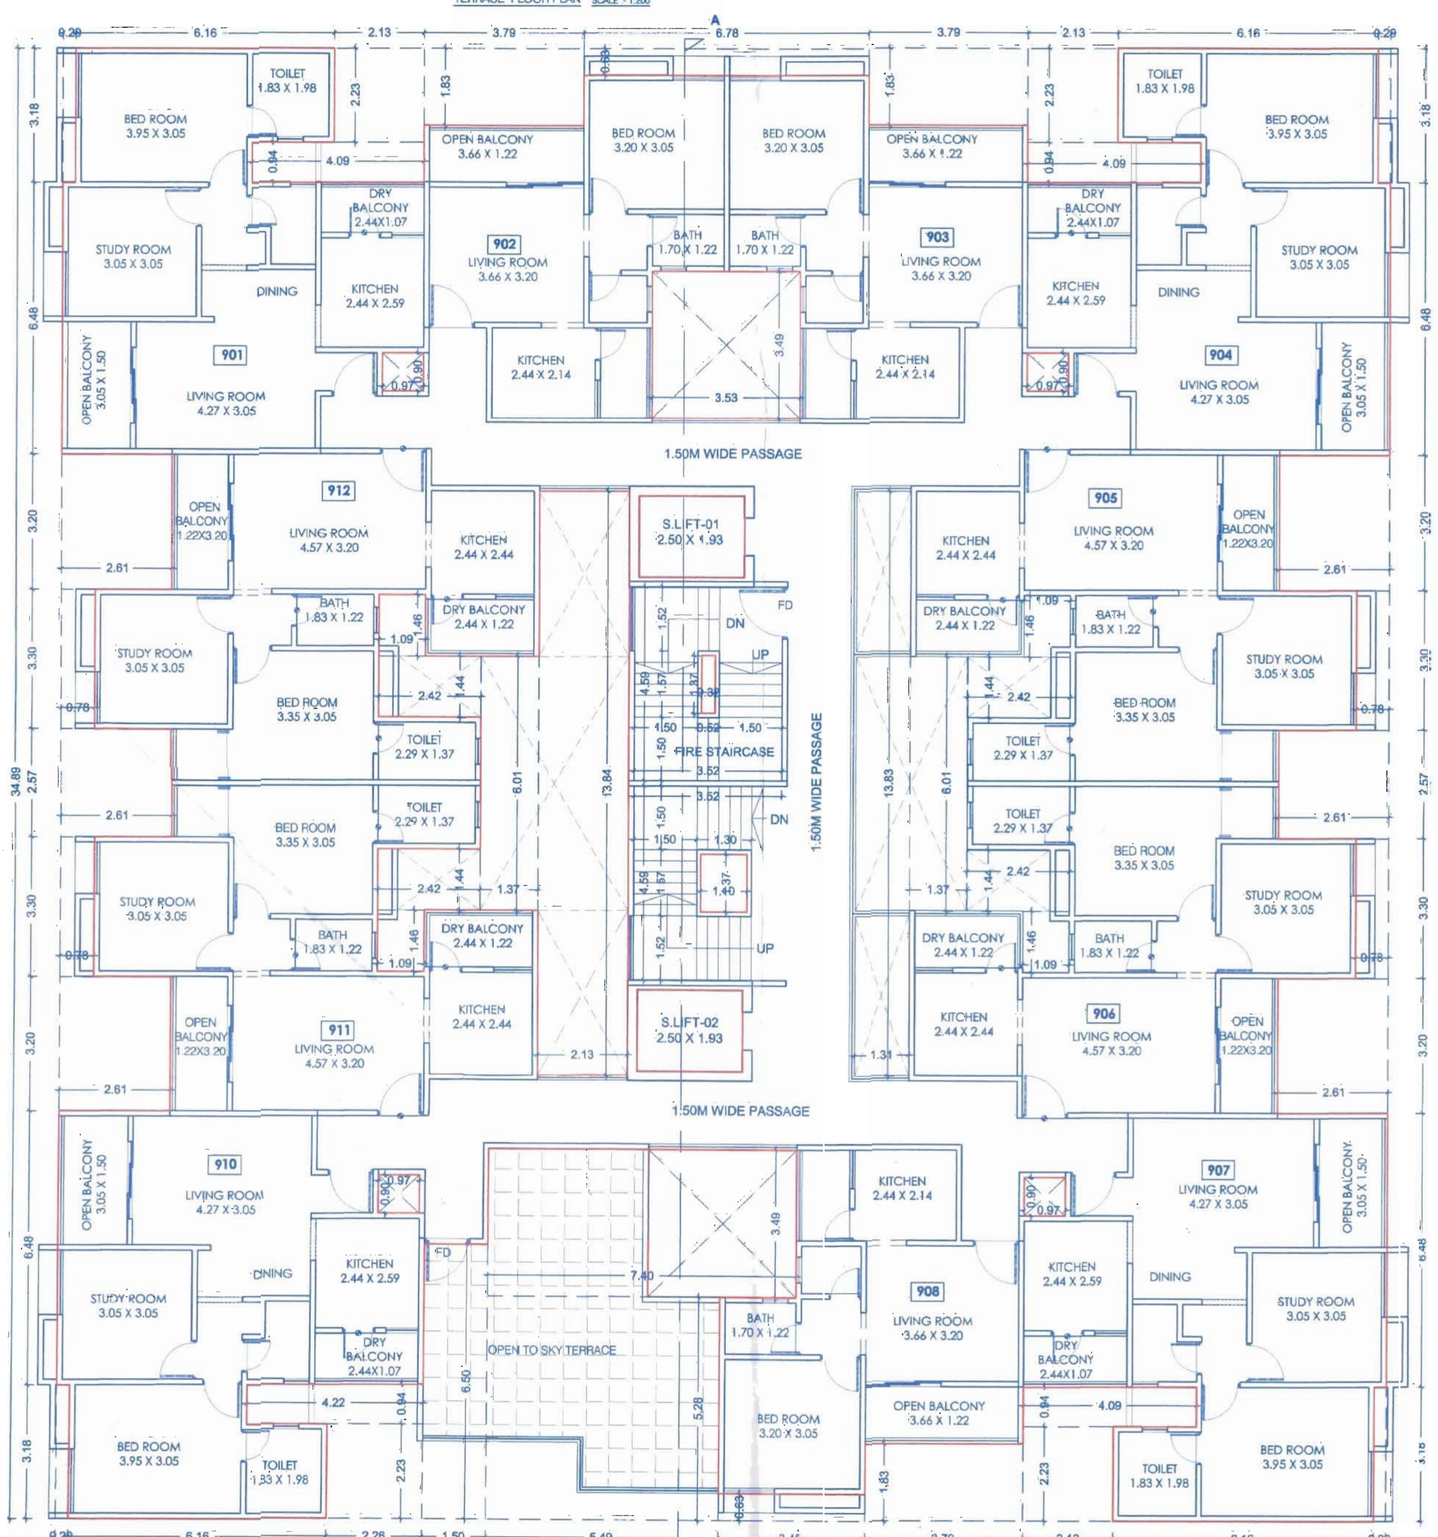

9TH FLOOR PLAN - BLDG - E SCALE :- 1:100

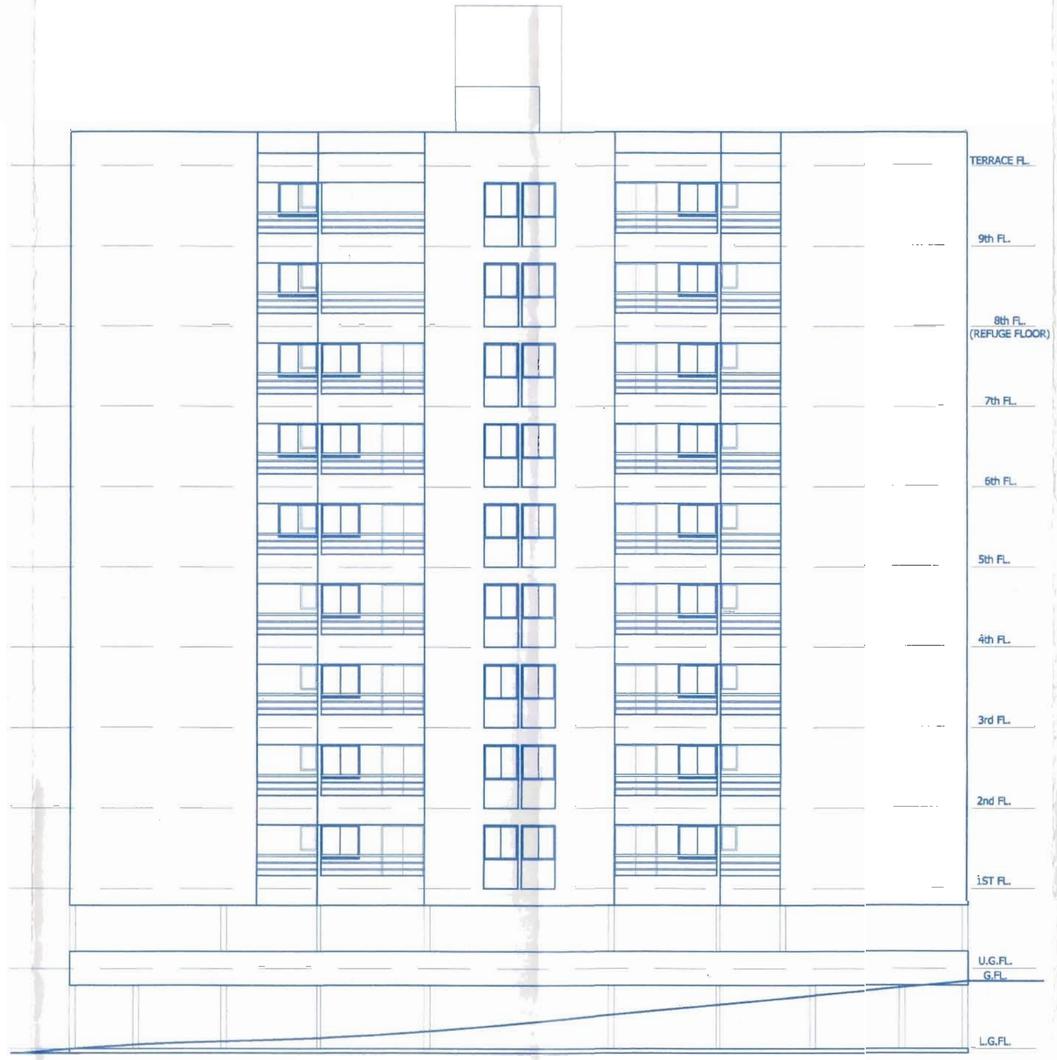

ELEVATION SCALE :- 1:150
(BLDG.E)



SECTION A-A SCALE :- 1:150
(BLDG.E)

STAMP OF APPROVAL 08/08

TYPICAL BLDG. E

इंद्रायत निवासी नकाशे दि. 03/03/2022
APPROVED SUBJECT TO CONDITION
APPROVED UNDER COMMENCEMENTS
CERTIFICATE NO. CC/3721/21

Building Inspector — Assistant Engineer P.M.C.

POONA MUNICIPAL CORPORATION * BUILDING CONTROL DEPARTMENT * APPROVED

LEGENDS :

a) PLOT BOUNDARY :---
b) PROPOSED WORK :---
c) DRAINAGE LINE ---
d) WATER LINE ---

NAME,SIGN & ADDRESS OF OWNER :-

The Municipal Drawing Is Prepared From The Instruction, Information, Specification, Papers AND Legal Documents Etc. Given Me And The Authenticity Of The Same Is My Responsibility. I The Owner / P.O.A. Holder Have Read & Studied This And All The Drawings Along With Documents For Submission And They Area As Per My Instructions & Information's Given To The Architect

MAJESTIQUE ASSOCIATES THROUGH
MR. MANISH D. MAHESHWARI

PROJECT :

REVISED LAYOUT OF BUILDING ON.
S.NO.152/4 + 5B + 9B/1 , AT PHURSUNGI,
TAL- HAVELI, DIST -PUNE.

ARCHITECT

JAY AERAM & ASSOCIATES
ARCHITECTS & PLANNERS (CA/93/19811)

JAY AERAM & ASSOCIATES
ADDRESS : 1088, SHRI SIDDESHWAR ENCLAVE, 3rd Floor, Sathe Colony, Shukrawar Peth, Pune : 411002
EMAIL : admin@jayaeram.com | arch.jayaeram@gmail.com
PHONE NO. : +91 7058884775

JOB NO.	DATE	SCALE	NORTH	DRAWN BY	CHECKED BY
54b	04.03.2022	1:100		LAXMAN	AR. JAY SIR

Z:\DATA\JOB NO. 546-MAJESTIQUE-PHURSUNGI\03 MUNICIPLE DRAWING\3RD SANCTION\PDF\R_ BLDG.-E.dst