


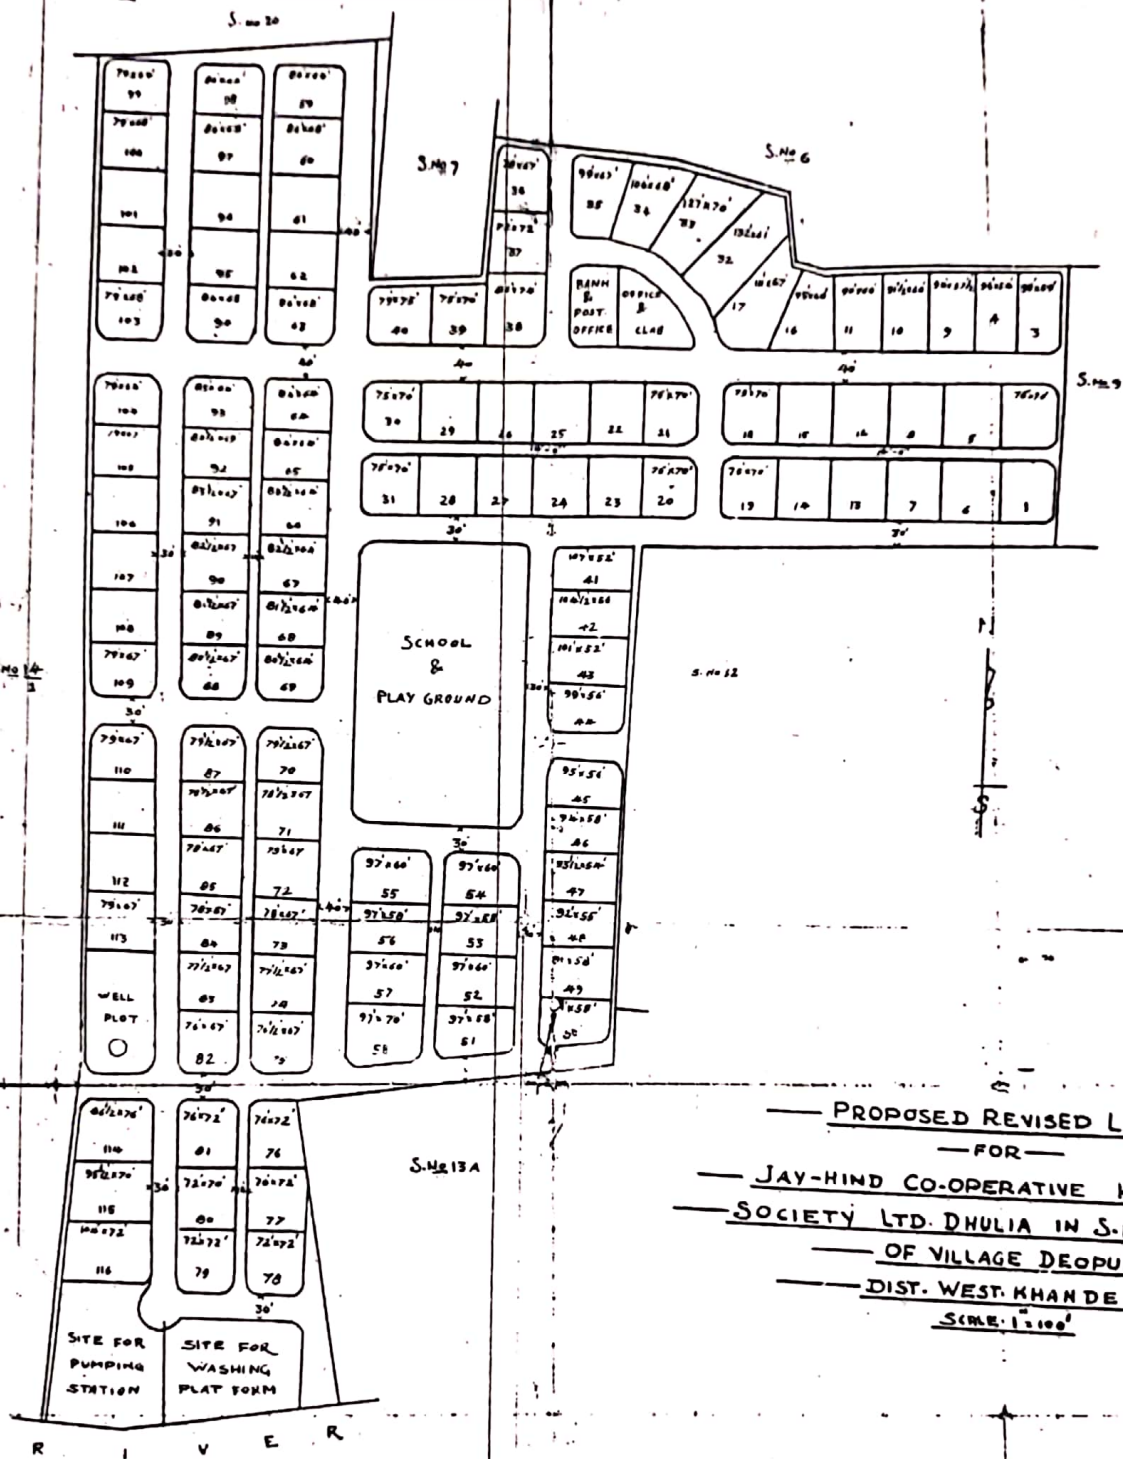

PROPOSED REVISED LAYOUT
FOR
JAY-HIND CO-OPERATIVE HOUSING
SOCIETY LTD. DHULIA IN S.NOS. 8 & 14/2
OF VILLAGE DEOPUR
DIST. WEST KHANDESH
SCALE: 1"=100'

34/XXX

CHAIRMAN
 JAY HIND CO-OP. HOUSING
 SOCIETY LTD. DHULIA

Approved as per Yellow
 subject to the conditions mentioned in the
 Consulting Surveyor to Government
 letter No. 10/11/89

Approved.

34/XXX 5.11.89

Consulting Surveyor
 to the Government of Bombay
 Form

Approved

34/XXX
 10-11-89
 COLLECTOR W.K.

PREPARED BY: 34/XXX
 RE. CO. SURVEYOR DHULIA