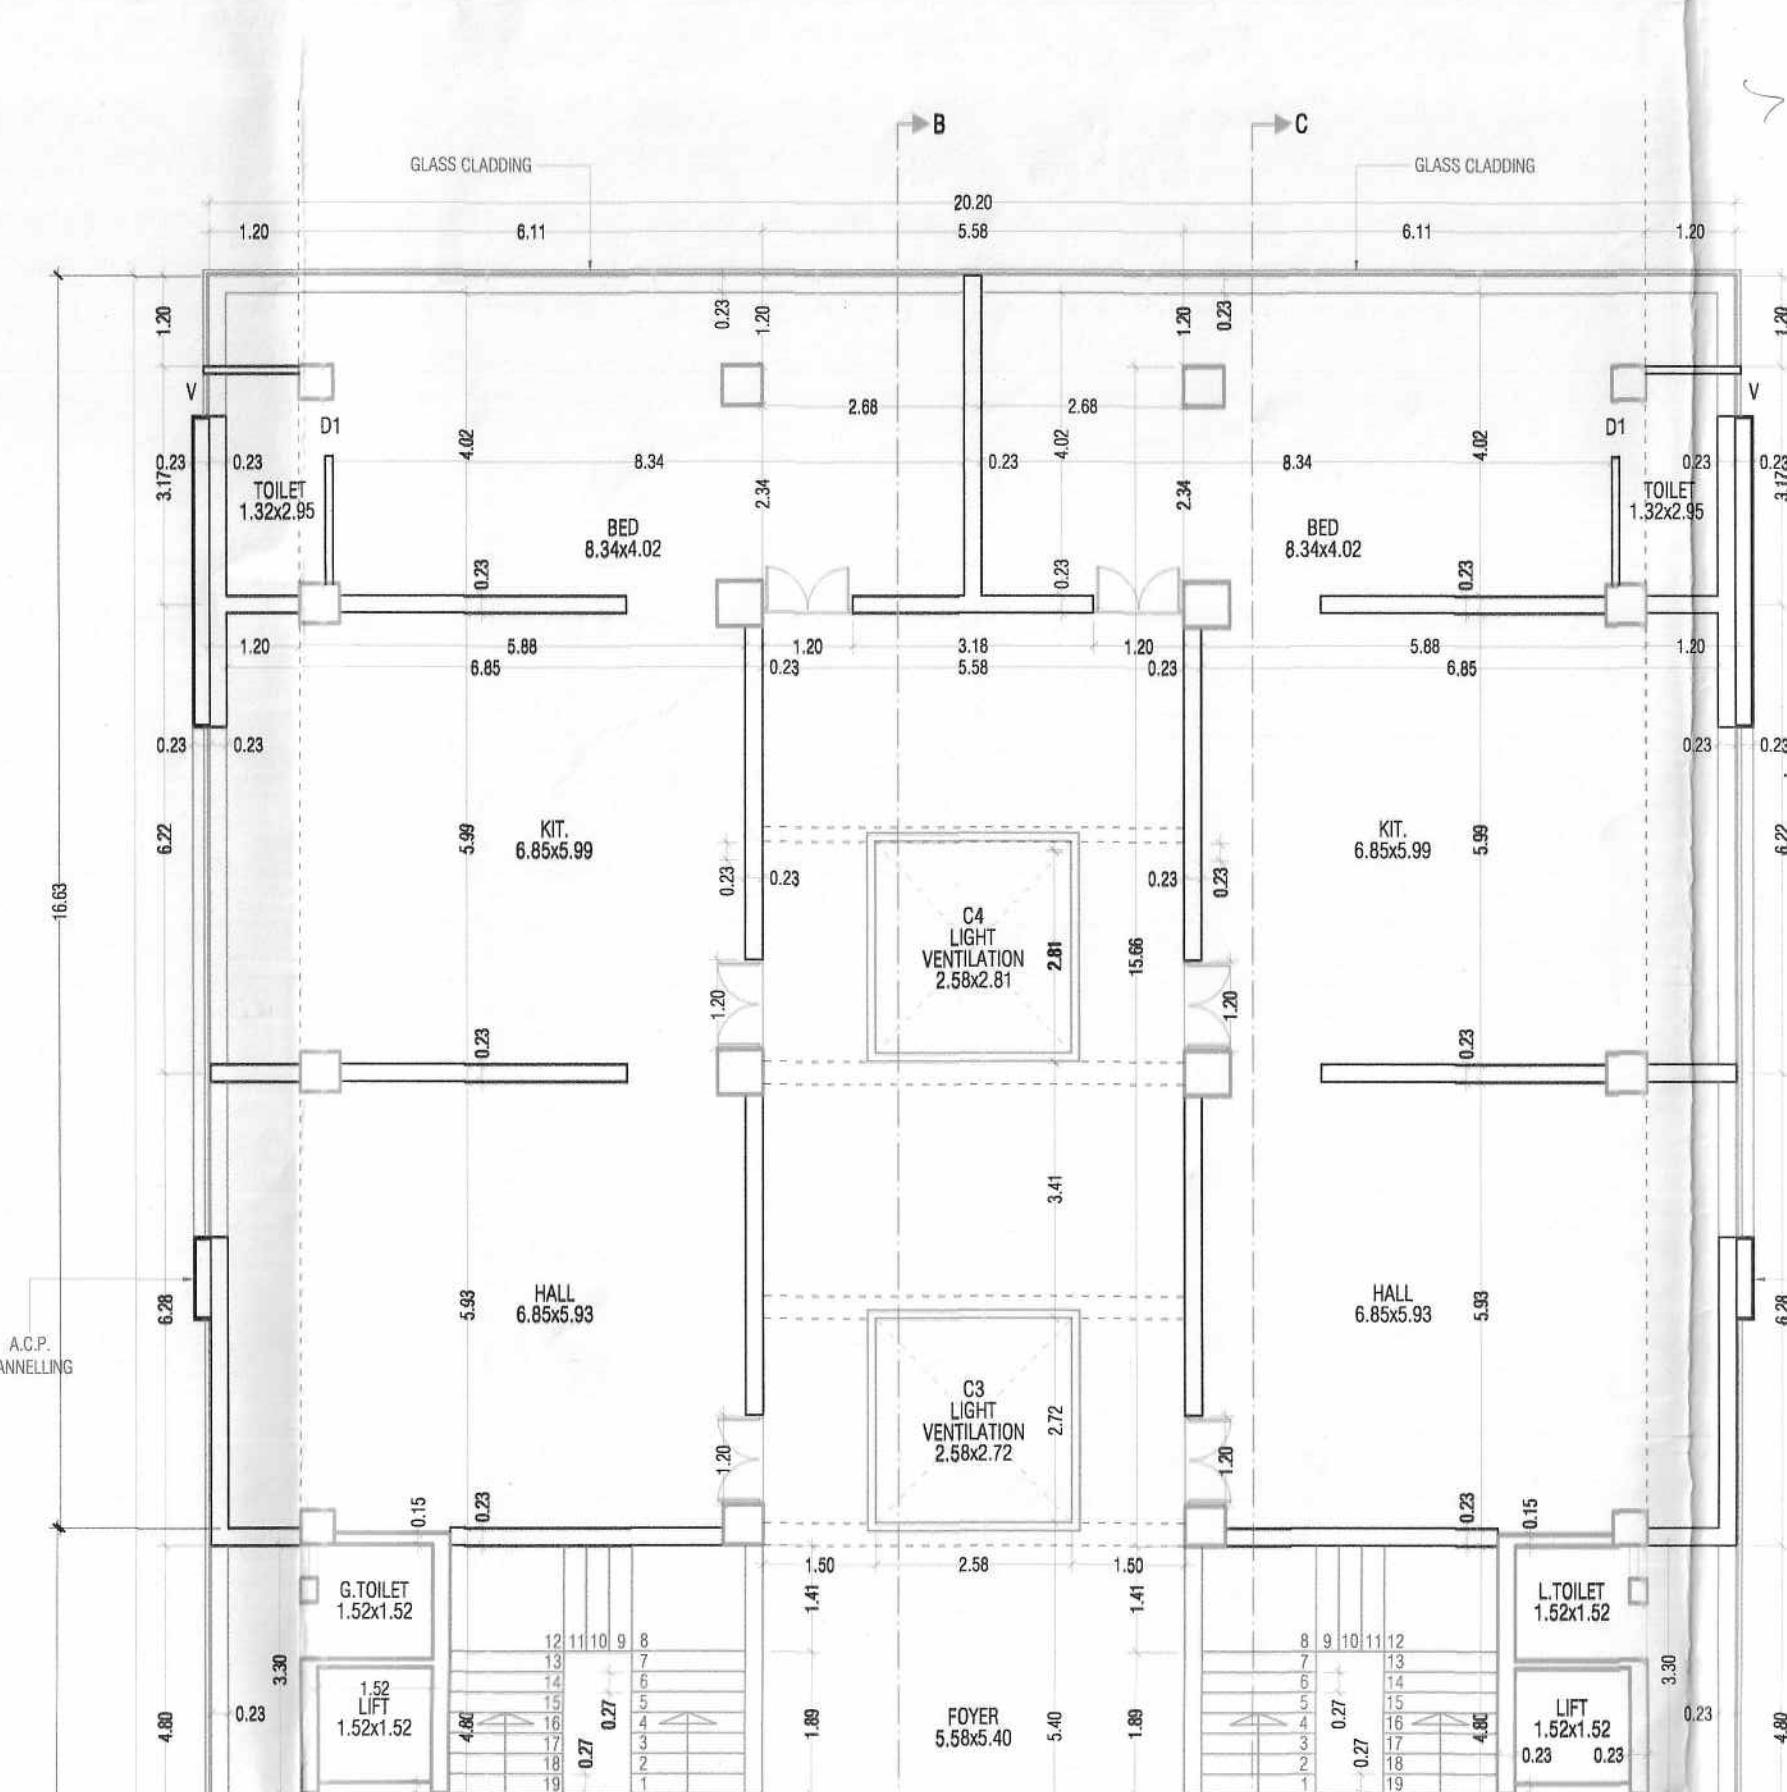
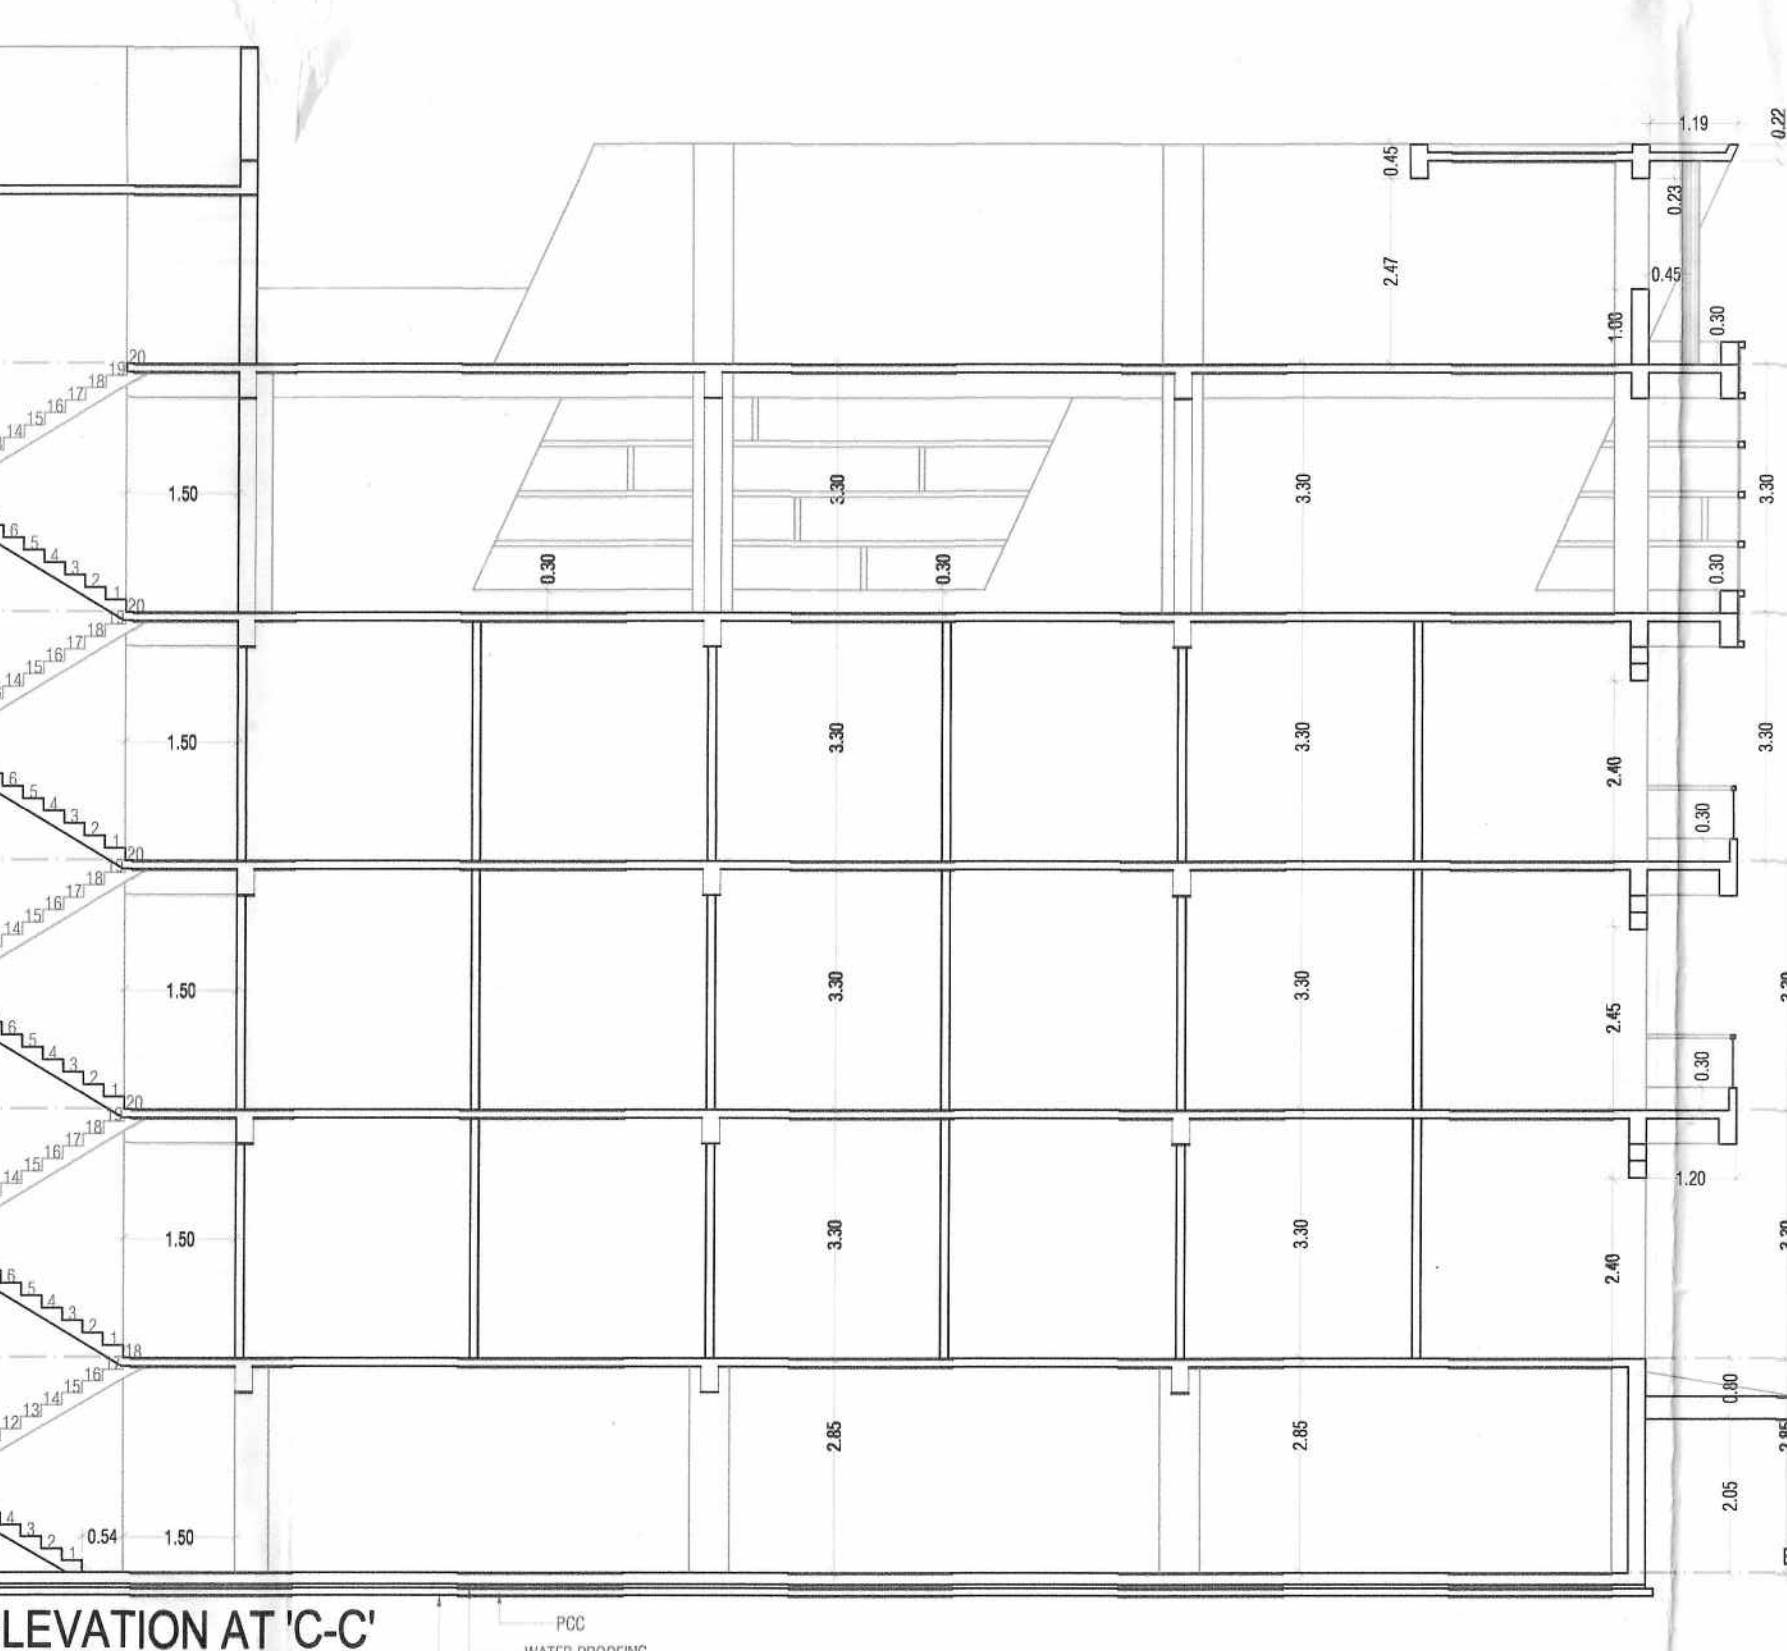
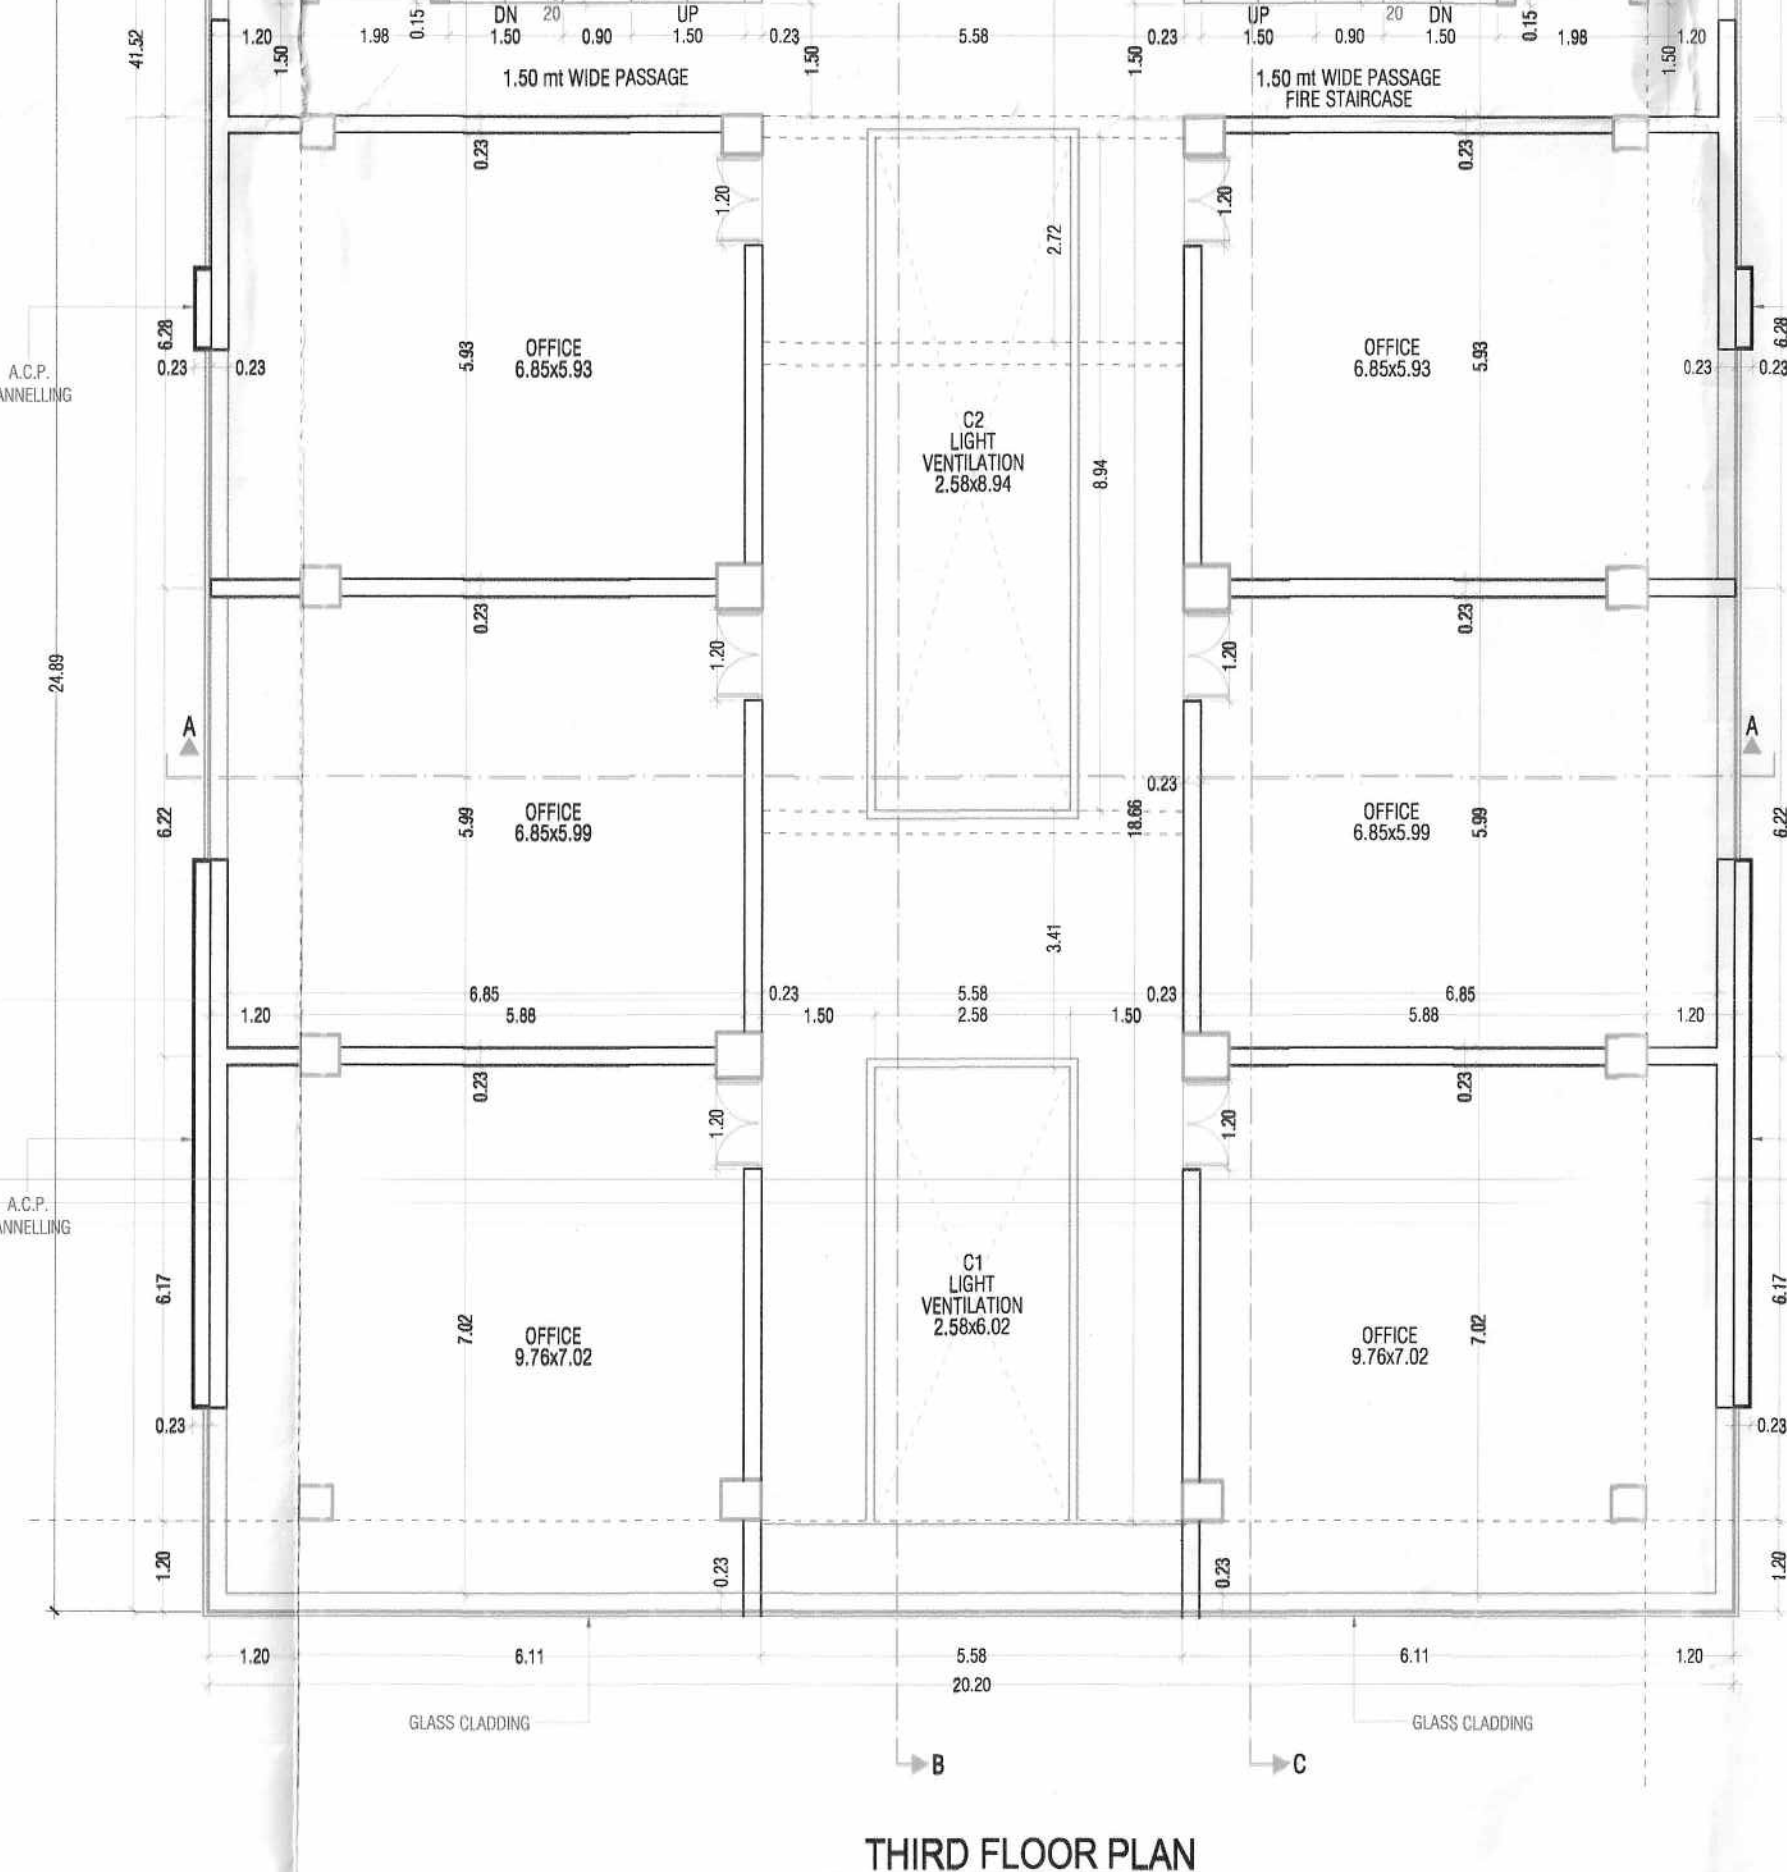


[illegible]

PLANNED BY:


SANJAY DESALE
(Consulting Civil Engineer)
37, VIRAL VIHAR
KHODA, MATTA ROAD,
NANDURBAR,
Email: sanjaydesale90@gmail.com
Mo. 94202020000