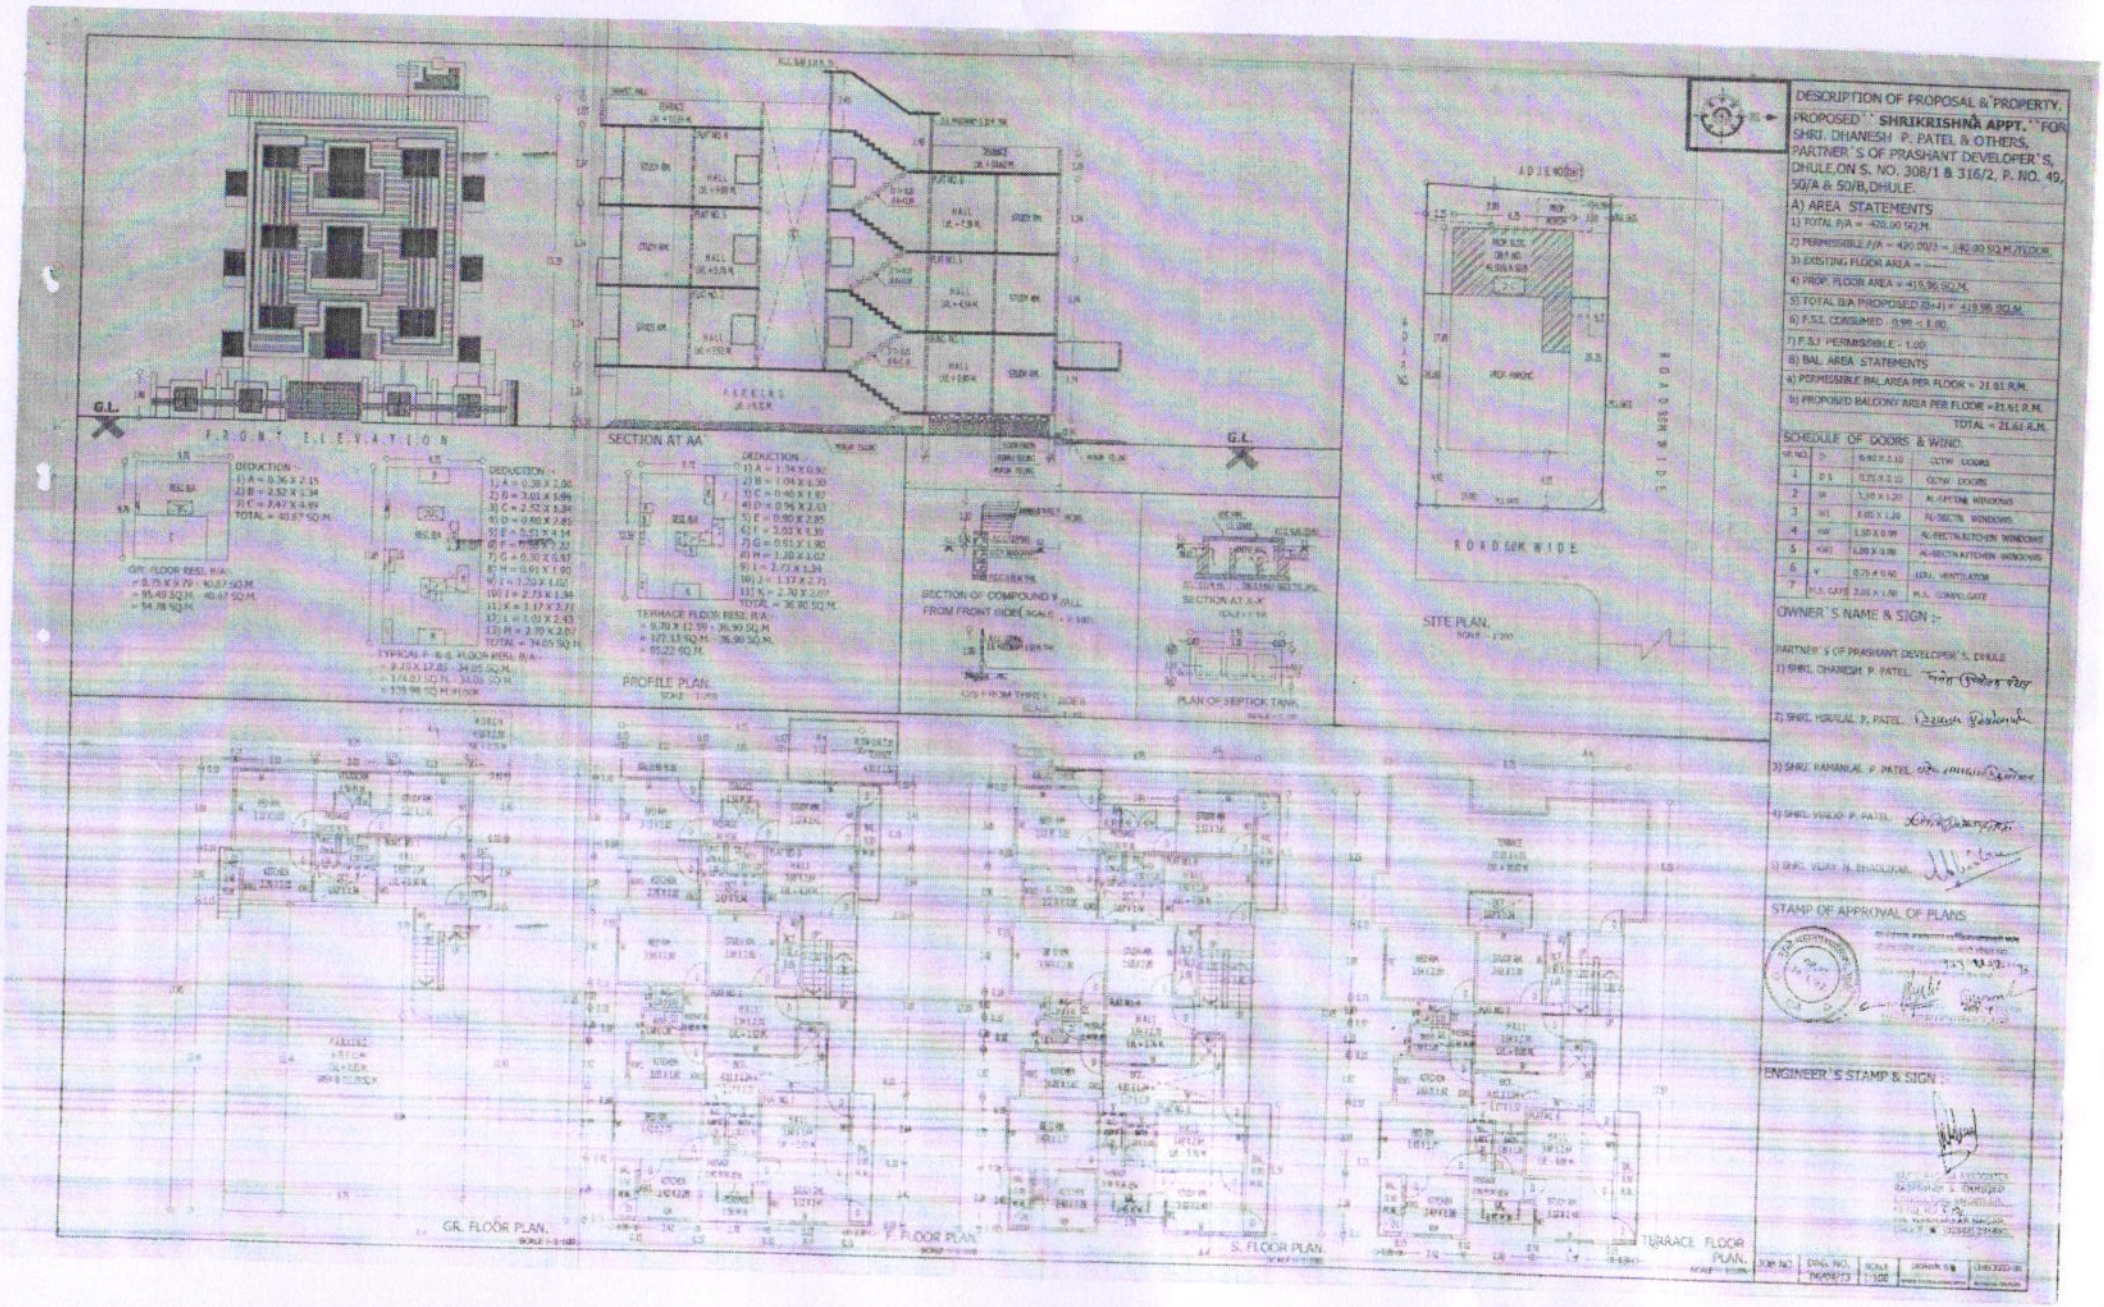
FRONT ELEVATION
SECTION AT AA
PROFILE PLAN.
SECTION OF COMPOUND WALL FROM FRONT SIDE
SECTION AT X-X
PLAN OF SEPTICK TANK
SITE PLAN.
ROAD 50K WIDE
GR. FLOOR PLAN.
1ST FLOOR PLAN.
2ND FLOOR PLAN.
TERRACE FLOOR PLAN.
DESCRIPTION OF PROPOSAL & PROPERTY.
PROPOSED "SHRIKRISHNA APPT." FOR SHRI. DHANESH P. PATEL & OTHERS, PARTNER'S OF PRASHANT DEVELOPER'S, DHULE, ON S. NO. 308/1 & 316/2, P. NO. 49, 50/A & 50/B, DHULE.
A) AREA STATEMENTS
1) TOTAL P/A = 420.00 SQ.M.
2) PERMISSIBLE F/A = 420.00/3 = 140.00 SQ.M./FLOOR
3) EXISTING FLOOR AREA = ...
4) PROP. FLOOR AREA = 419.96 SQ.M.
5) TOTAL B/A PROPOSED (3+4) = 419.96 SQ.M.
6) F.S.I. CONSUMED - 0.99 < 1.00.
7) F.S.I. PERMISSIBLE - 1.00
8) BAL. AREA STATEMENTS
a) PERMISSIBLE BAL.AREA PER FLOOR = 21.61 R.M.
b) PROPOSED BALCONY AREA PER FLOOR = 21.61 R.M.
TOTAL = 21.61 R.M.
SCHEDULE OF DOORS & WIND.
OWNER'S NAME & SIGN :-
PARTNER'S OF PRASHANT DEVELOPER'S, DHULE
1) SHRI. DHANESH P. PATEL
2) SHRI. HIRALAL P. PATEL
3) SHRI. RAMANLAL P. PATEL
4) SHRI. VIKAS P. PATEL
5) SHRI. VIJAY H. BHAVSAR
STAMP OF APPROVAL OF PLANS
ENGINEER'S STAMP & SIGN :-