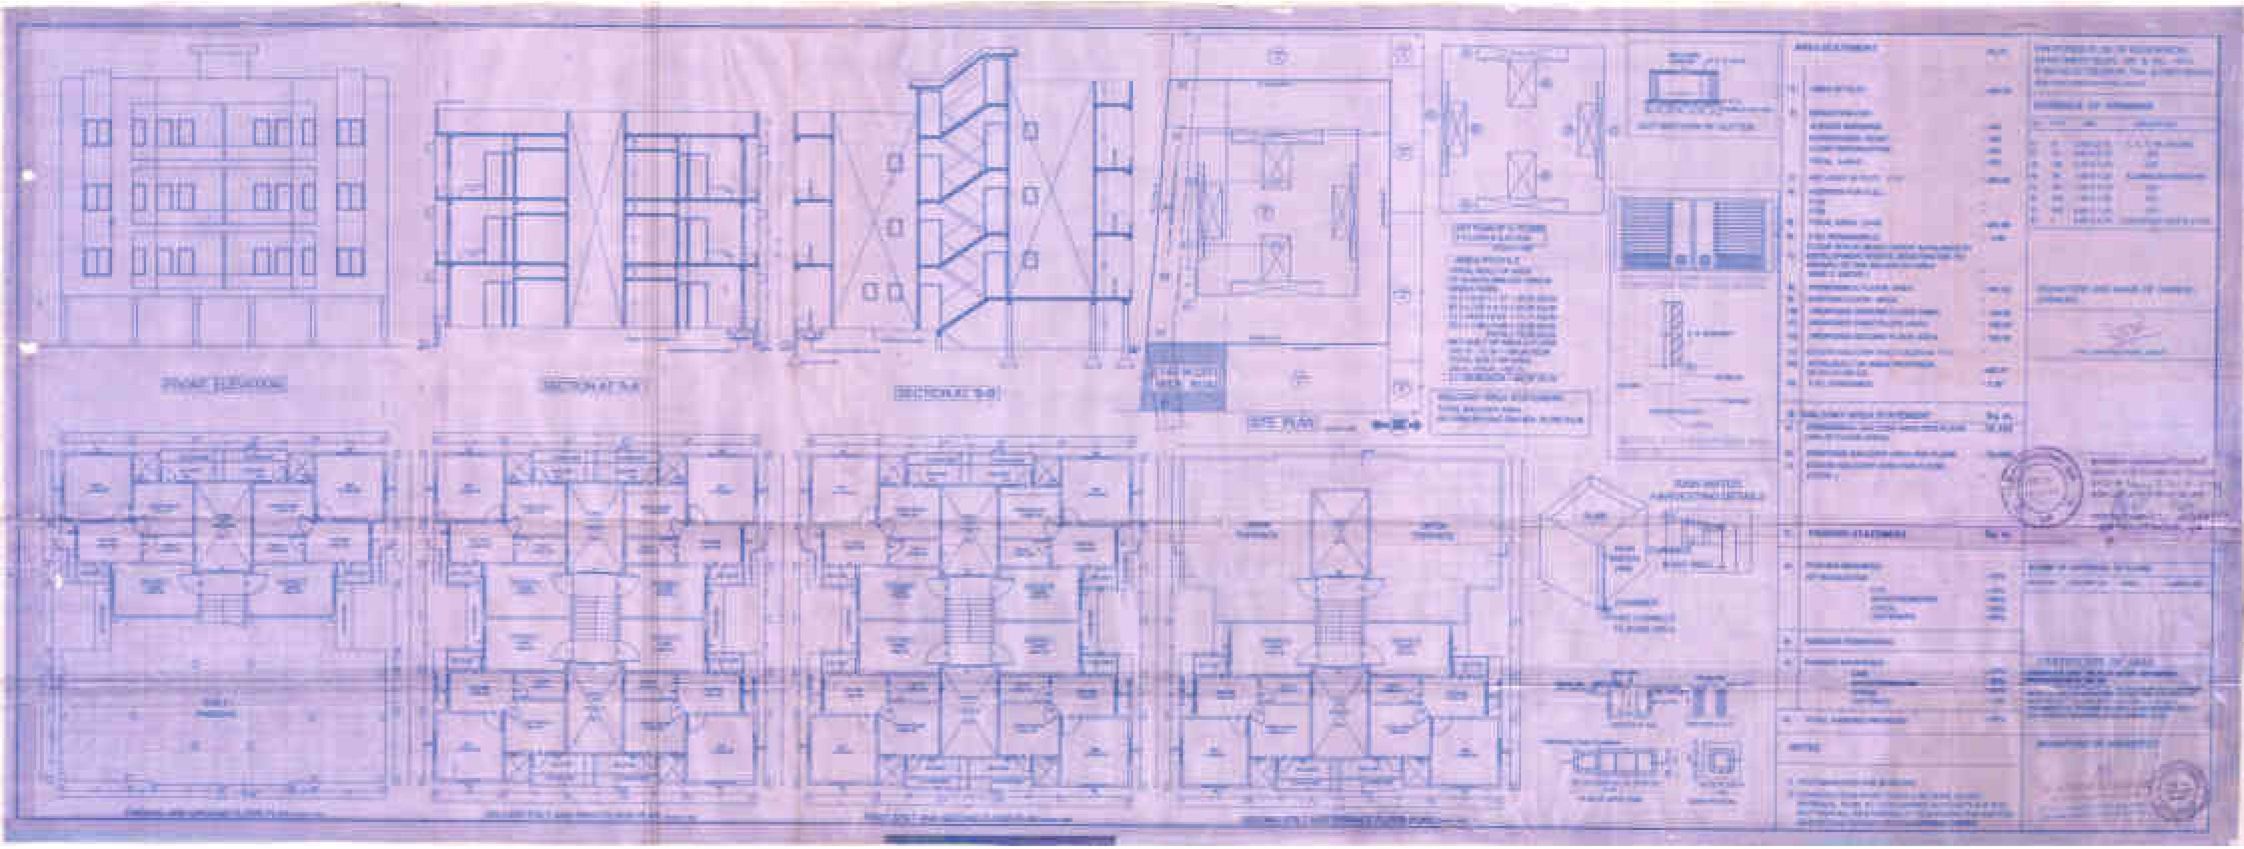
FRONT ELEVATION
SECTION AT 'A-A'
SECTION AT 'B-B'
SITE PLAN
RAIN WATER HARVESTING DETAILS
AREA STATEMENT
SCHEDULE OF OPENINGS
BALCONY AREA STATEMENT
PARKING STATEMENT
NOTES
CERTIFICATE OF AREA
SIGNATURE OF ARCHITECT