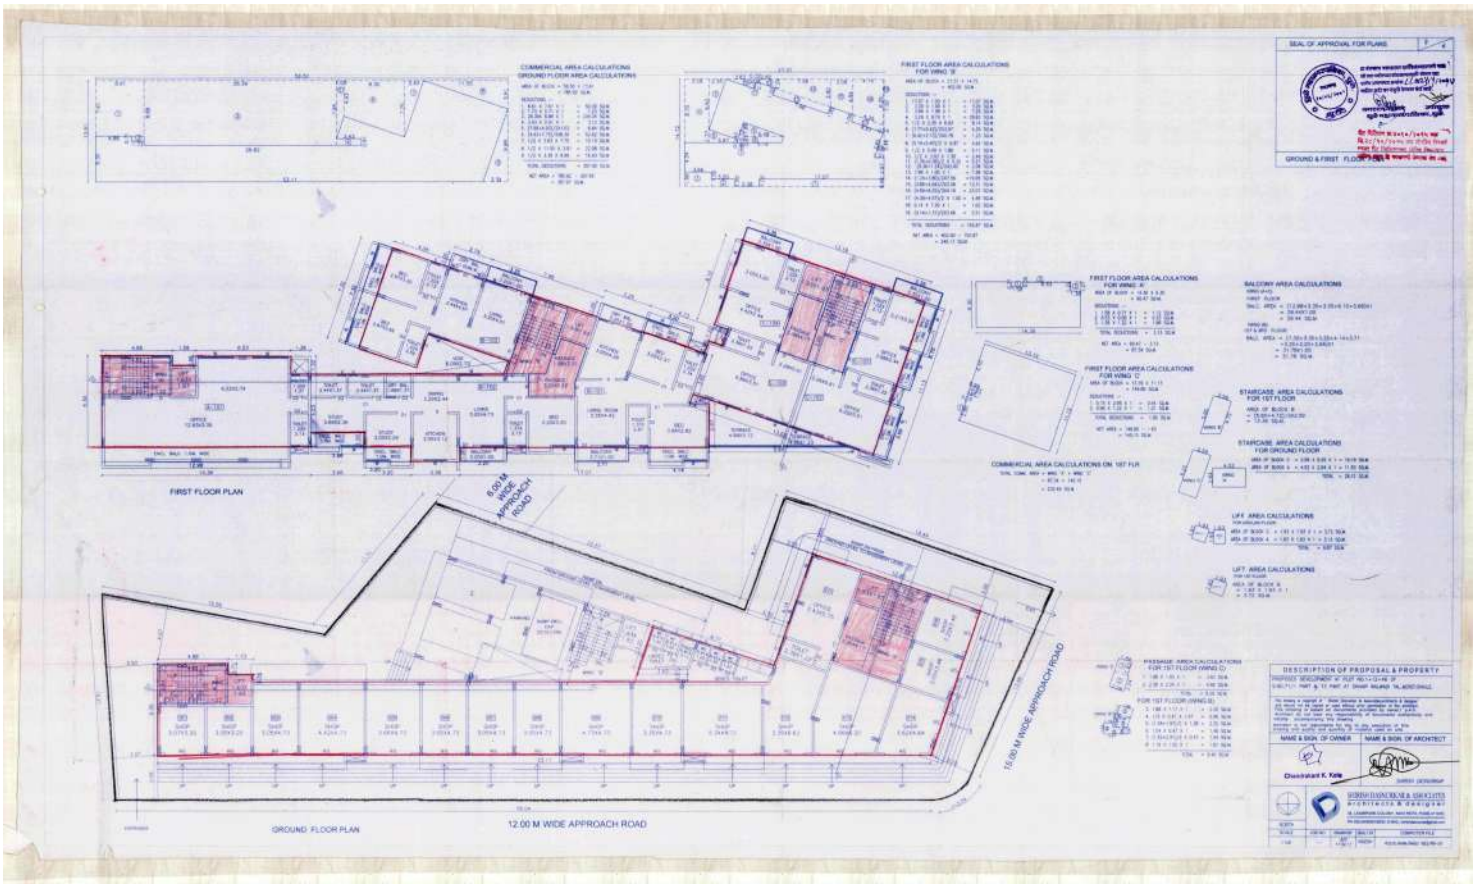
SEAL OF APPROVAL FOR PLANS
COMMERCIAL AREA CALCULATIONS
GROUND FLOOR AREA CALCULATIONS
FIRST FLOOR AREA CALCULATIONS
FOR WING 'B'
FIRST FLOOR AREA CALCULATIONS
FOR WING 'A'
FIRST FLOOR AREA CALCULATIONS
FOR WING 'C'
COMMERCIAL AREA CALCULATIONS ON 1ST FLR
BALCONY AREA CALCULATIONS
STAIRCASE AREA CALCULATIONS
FOR 1ST FLOOR
STAIRCASE AREA CALCULATIONS
FOR GROUND FLOOR
LIFT AREA CALCULATIONS
LIFT AREA CALCULATIONS
PASSAGE AREA CALCULATIONS
FOR 1ST FLOOR (WING D)
FIRST FLOOR PLAN
8.00 M WIDE APPROACH ROAD
15.00 M WIDE APPROACH ROAD
GROUND FLOOR PLAN
12.00 M WIDE APPROACH ROAD
DESCRIPTION OF PROPOSAL & PROPERTY
NAME & SIGN. OF OWNER
NAME & SIGN. OF ARCHITECT
Chandrakant K. Kale
SHIRISH DANDEKAR & ASSOCIATES
architects & designers