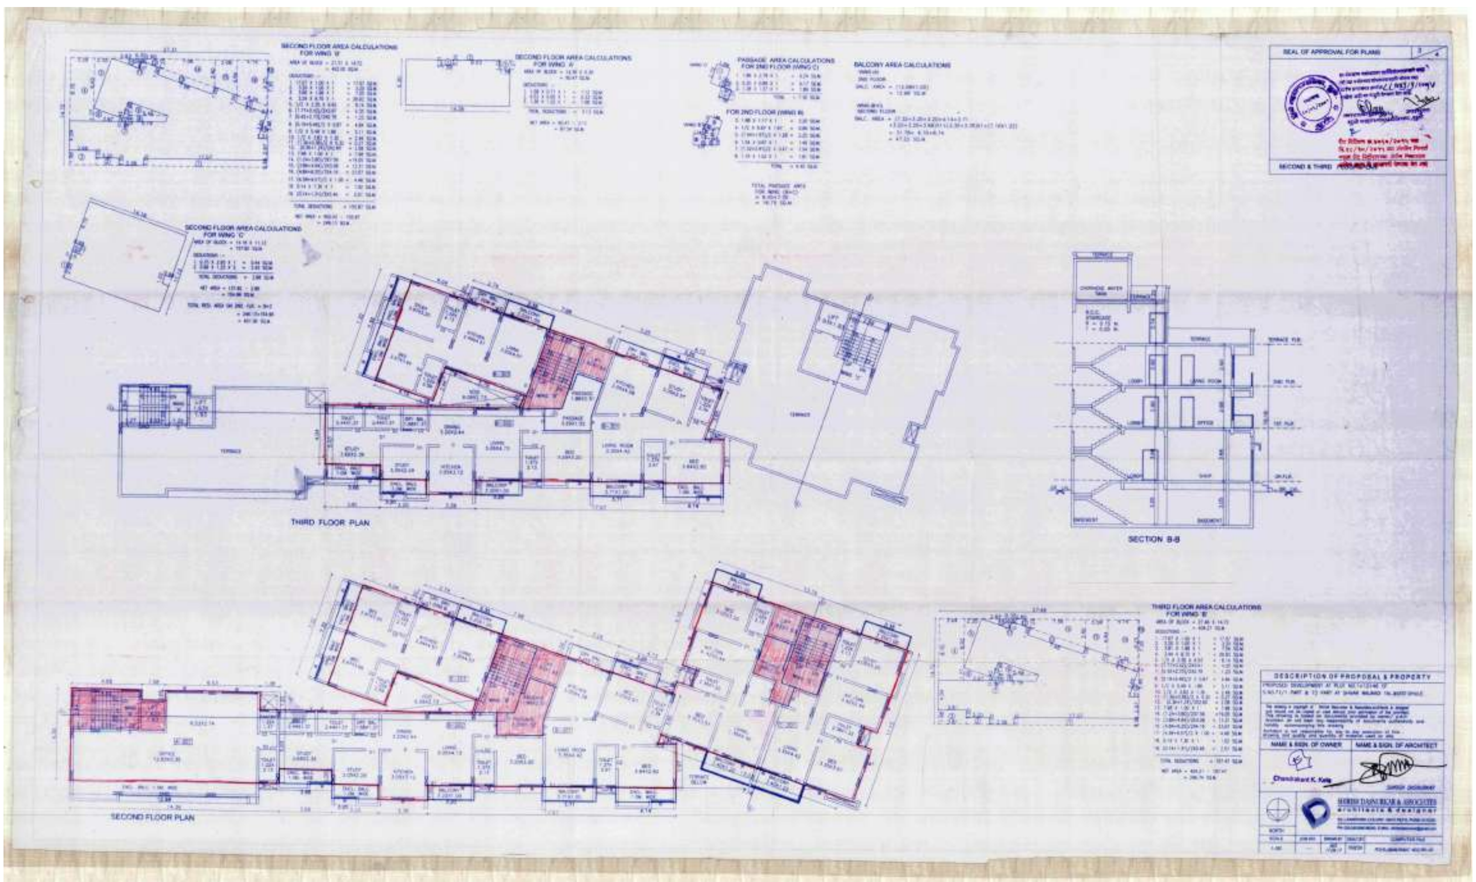
SEAL OF APPROVAL FOR PLANS
SECOND FLOOR AREA CALCULATIONS FOR WING 'B'
SECOND FLOOR AREA CALCULATIONS FOR WING 'A'
PASSAGE AREA CALCULATIONS FOR 2ND FLOOR (WING C)
FOR 2ND FLOOR (WING B)
BALCONY AREA CALCULATIONS
SECOND FLOOR AREA CALCULATIONS FOR WING 'C'
TERRACE
THIRD FLOOR PLAN
SECTION B-B
THIRD FLOOR AREA CALCULATIONS FOR WING 'B'
SECOND FLOOR PLAN
DESCRIPTION OF PROPOSAL & PROPERTY
NAME & SIGN. OF OWNER
NAME & SIGN. OF ARCHITECT
Chandrakant K. Kale
NORTH