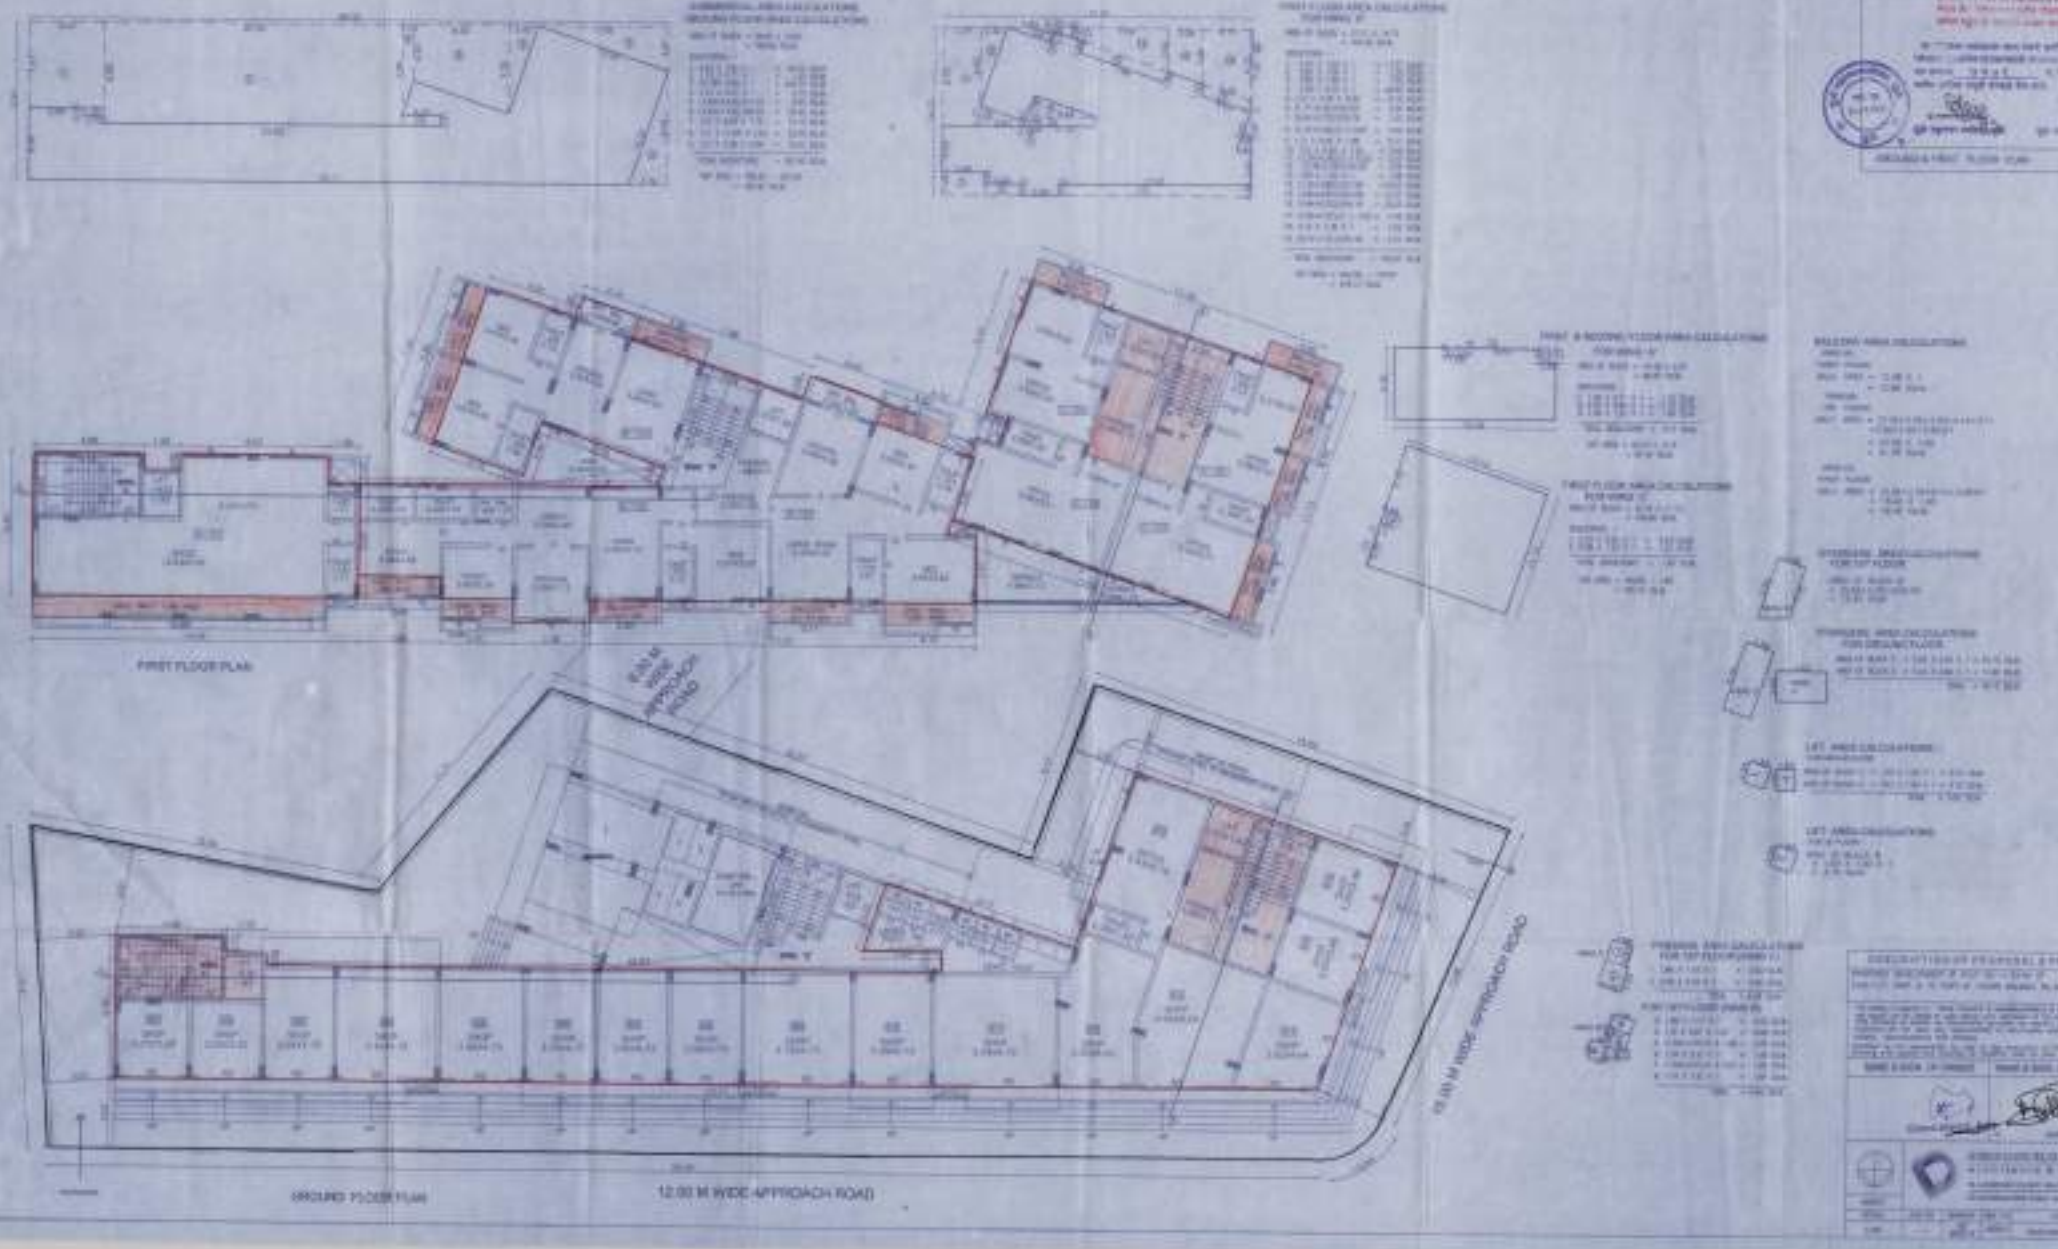
FIRST FLOOR PLAN
GROUND FLOOR PLAN
12.00 M WIDE APPROACH ROAD