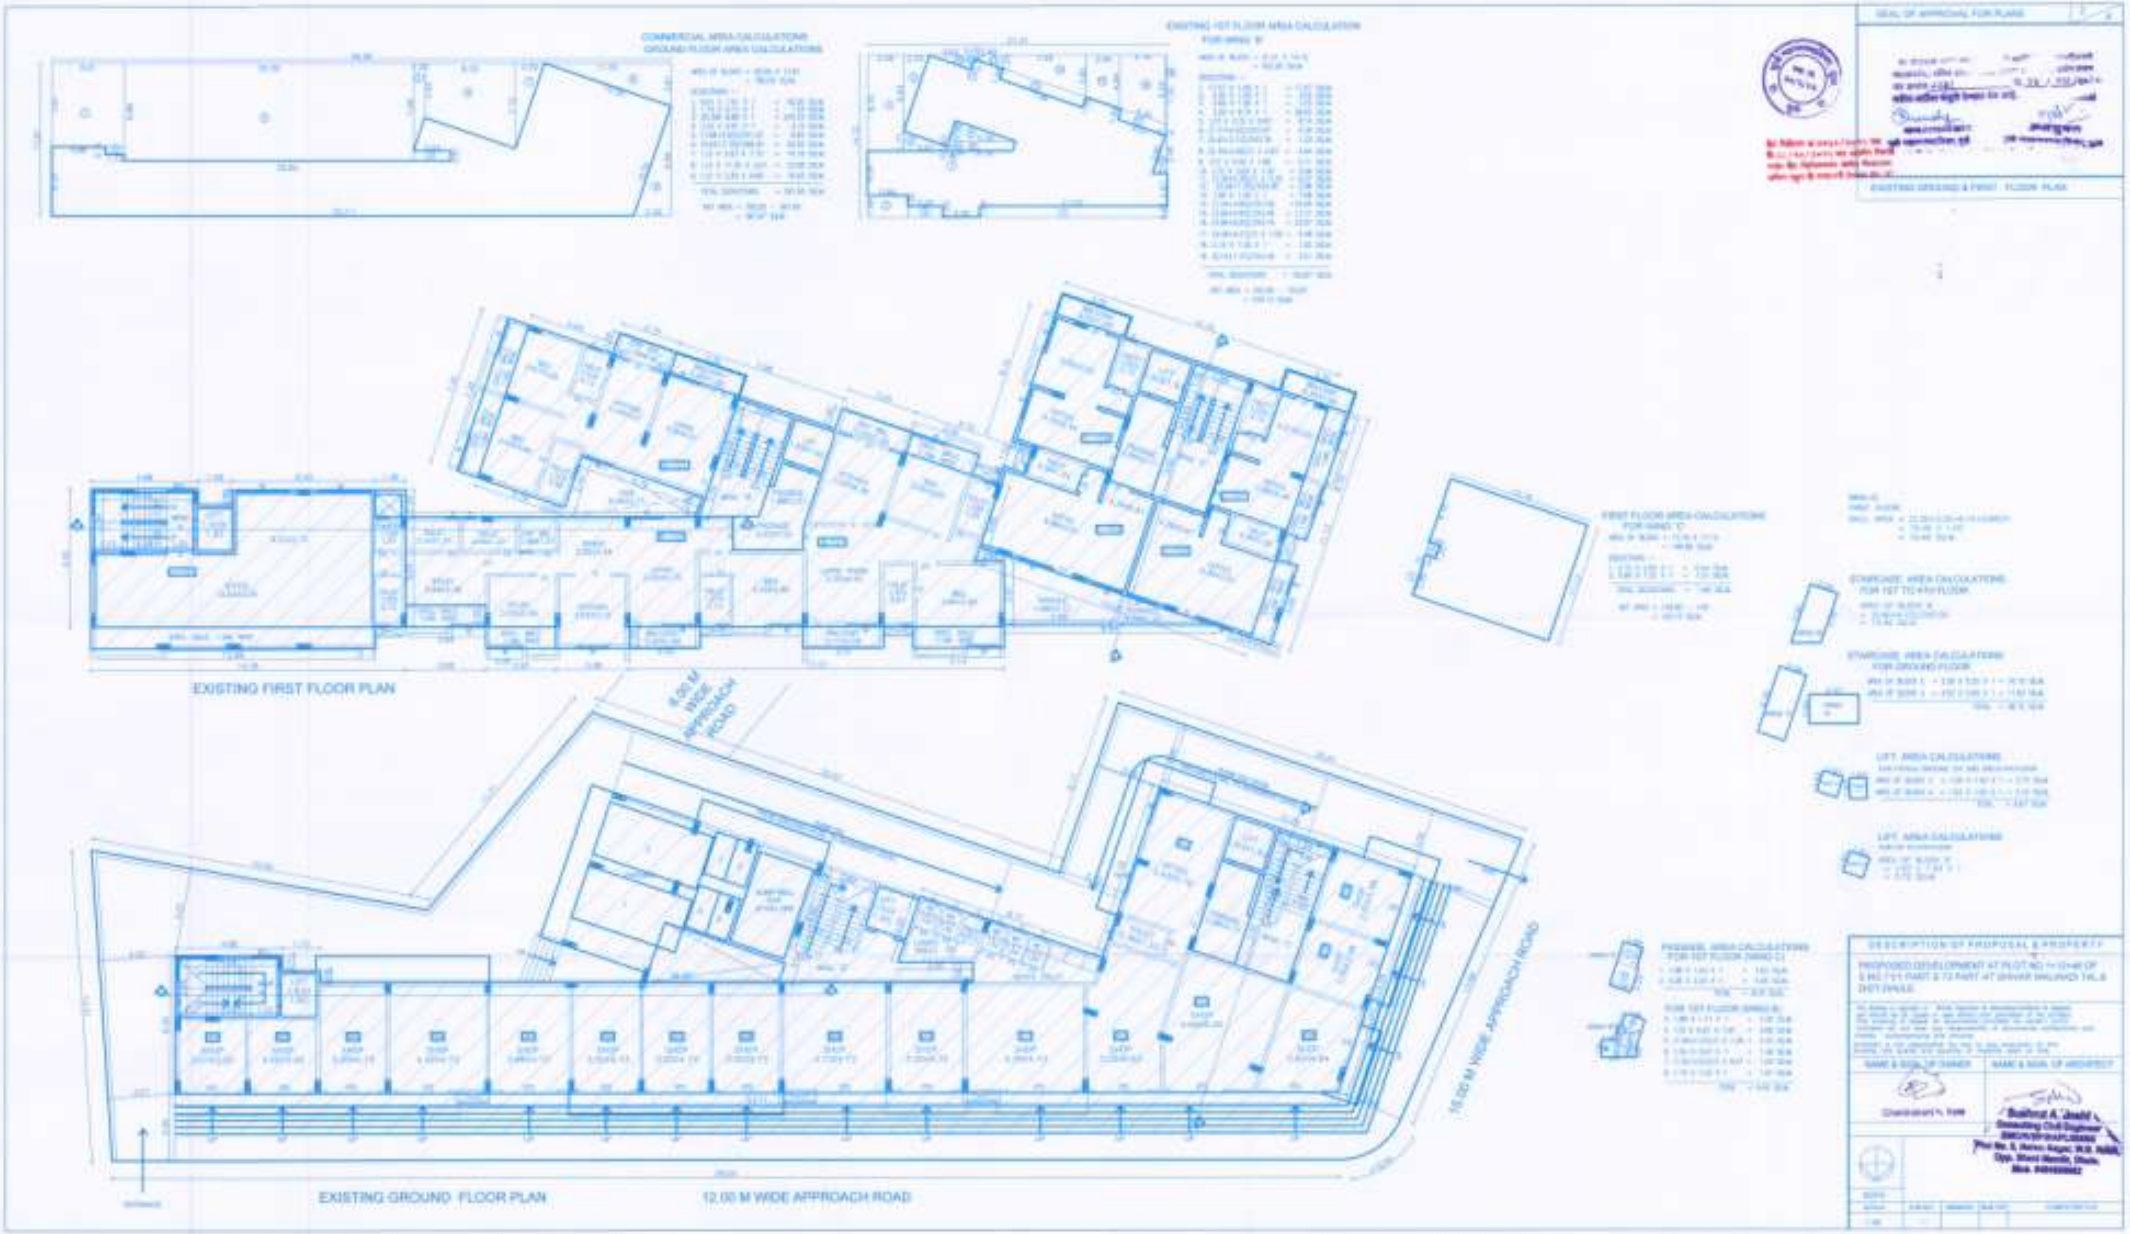

EXISTING FIRST FLOOR PLAN
EXISTING GROUND FLOOR PLAN
12.00 M WIDE APPROACH ROAD
6.00 M WIDE APPROACH ROAD