
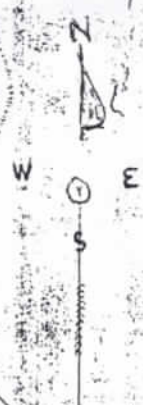


67

S. NO 575

S. NO 573

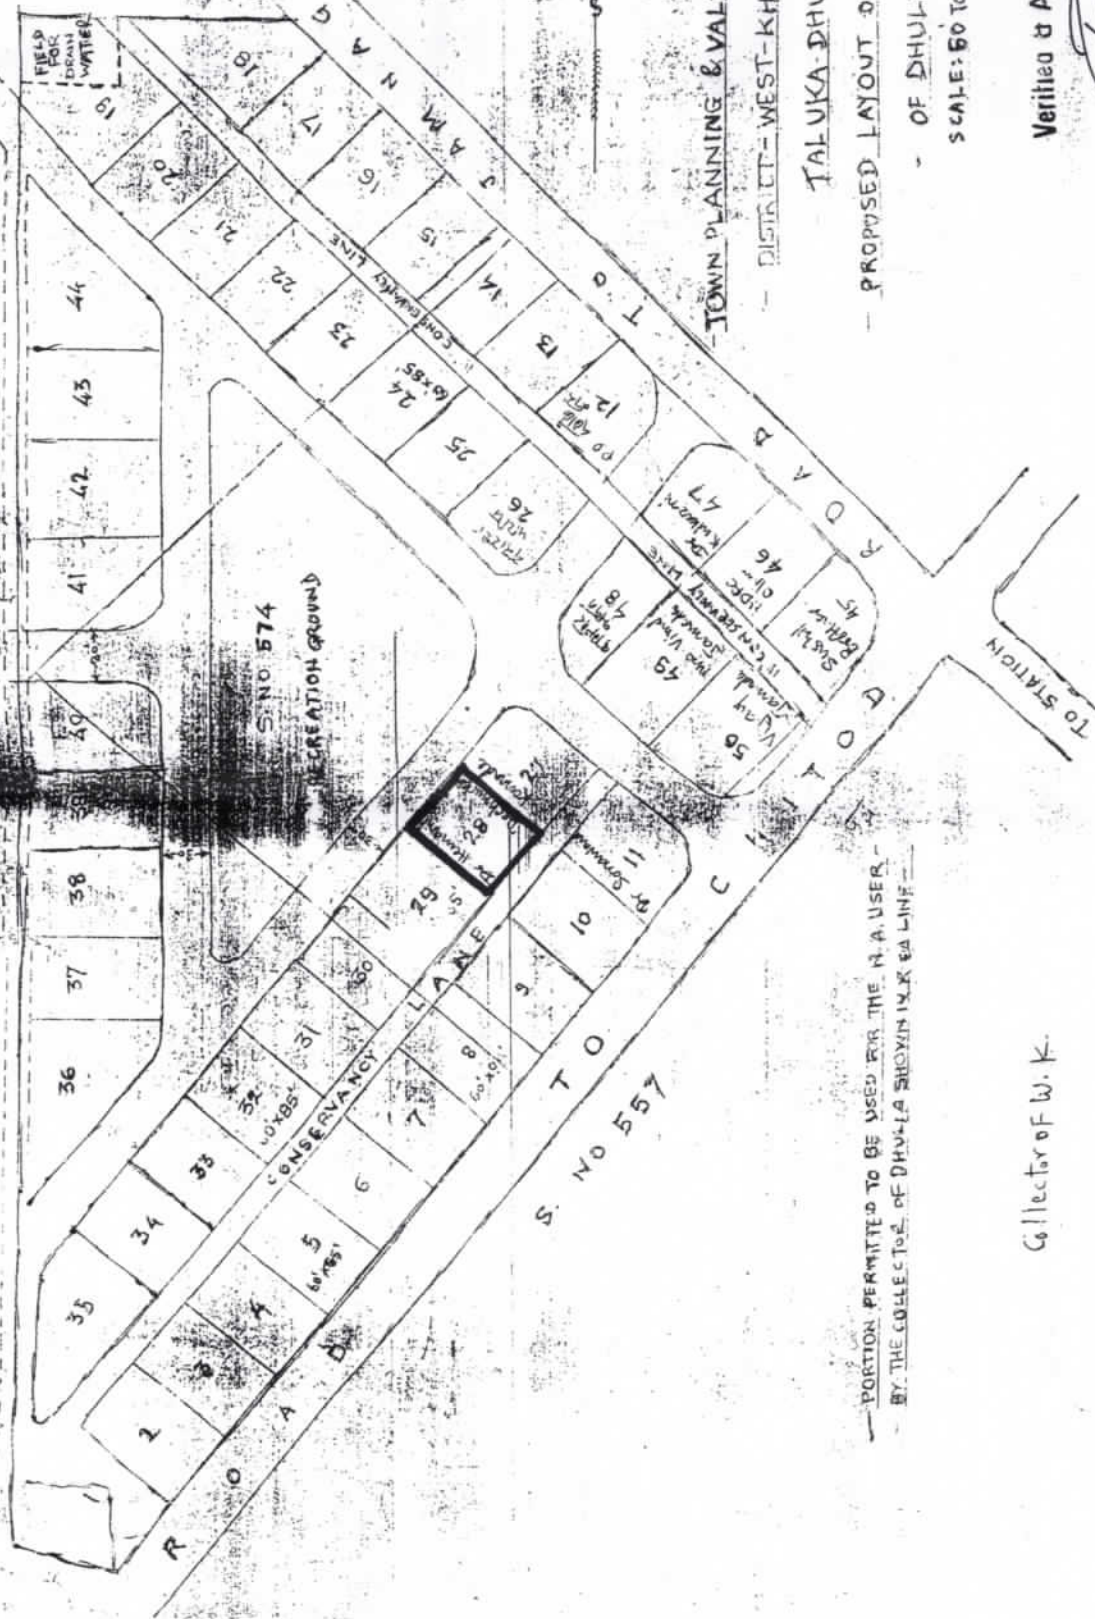

TOWN PLANNING & VALUATION DEPT -
DISTRICT - WEST-KHANDESH -
TALUKA - DHULIA -
PROPOSED LAYOUT OF S. NO. 574 -
OF DHULIA -
SCALE: 60 TO 1

Verified & Attested

Er. Pravin D. Patil
Er. Pravin D. Patil
B.E. (CIVIL) AMIE, A.I.V.
Chartered Engineer
20, Pramod Nagar,
Sector No. 2, Dhule

Collector of W. K.

Ar. Shilpa Tated
Ar. Shilpa Tated
CA/2003/3087
DEOPUR, DHULE.

PORTION PERMITTED TO BE USED FOR THE N.A. USER -
BY THE COLLECTOR OF DHULE