


OF VILLAGE: MAHINDALE TALUK

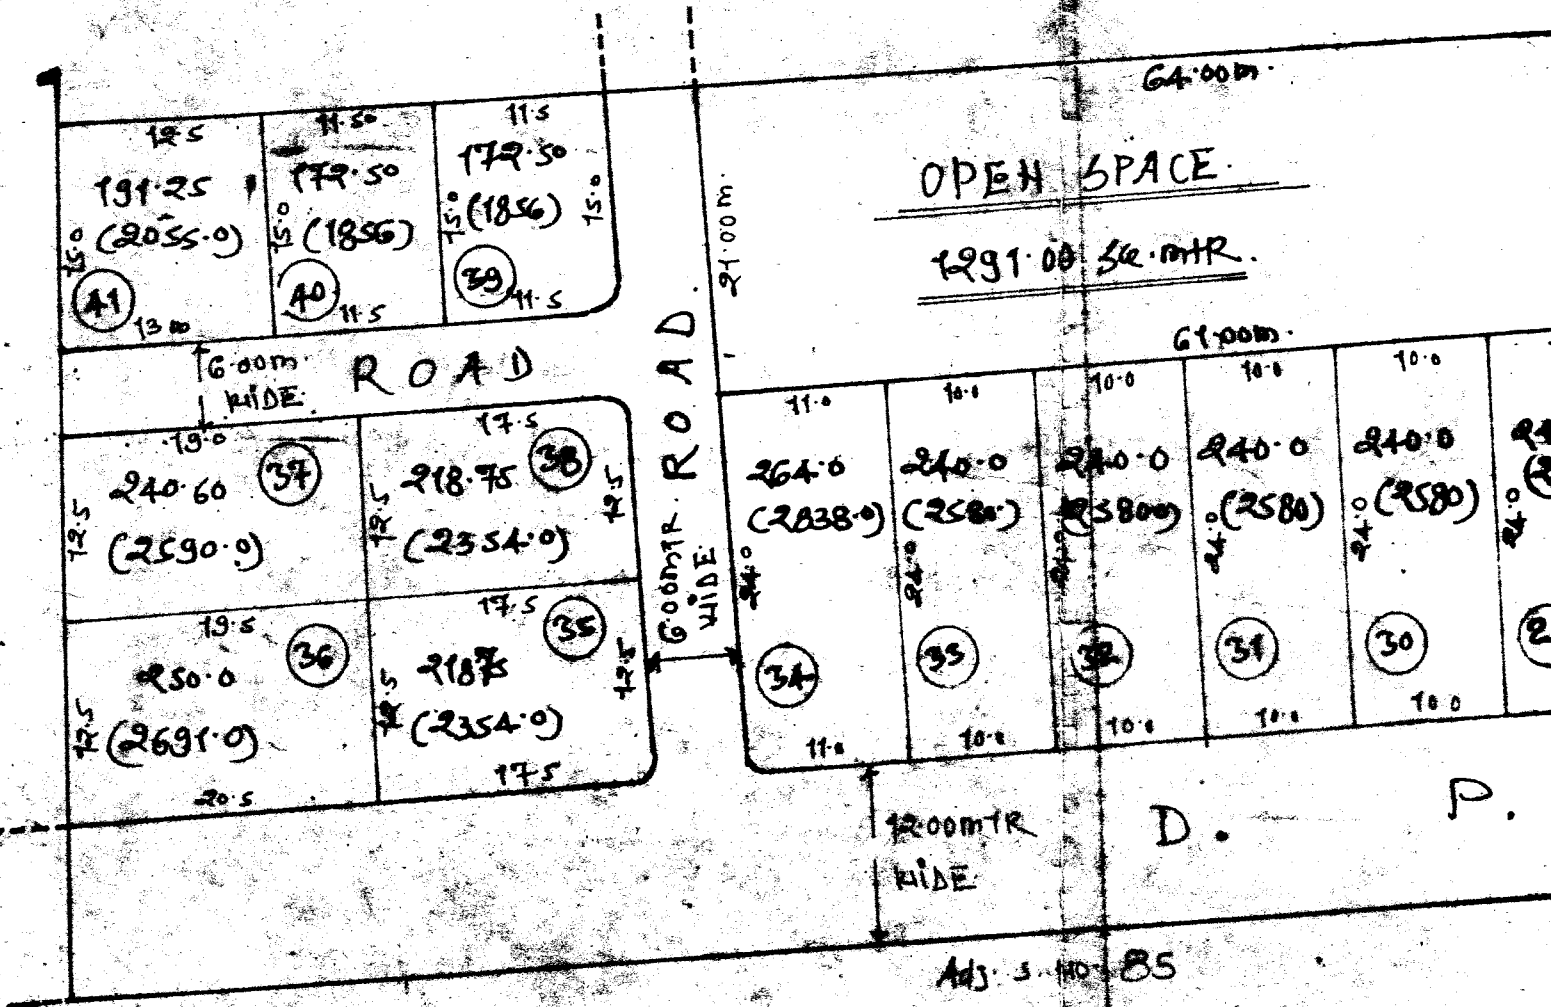

D. SAIL. LAXMIBAI W/O DAGADU MARATHE
 D. AM. DEEPA A/S SURESH DAGADU MARATHE
 D. AM. RAMESH DAGADU MARATHE
 D. AM. RAJENDRA DAGADU MARATHE
 D. AM. VIKAS DAGADU W/O LAXMIBAI
 D. AM. THE ADHICER.

TOTAL AREA
AREA I
AREA II
AREA III
AREA IV

2-2

Ad 5-10

1200 MTR
D.P. ROAD.
WIDE

24	230.0 (2472.0)	18.0	19	225.0 (2418.0)	13.0
23	220.0 (2365.0)	11.0	18	198.0 (2128.0)	11.0
22	220.0 (2365.0)	11.0	19	198.0 (2128.0)	11.0
21	240.0 (2580.0)	18.0	20	216.0 (2322.0)	18.0

1600 MTR
ROAD
WIDE

16	230.0 (2472.0)	11.0	9	220.0 (2365.0)	13.0
15	240.0 (2580.0)	12.0	10	240.0 (2580.0)	12.0
14	240.0 (2580.0)	12.0	11	240.0 (2580.0)	12.0
13	240.0 (2580.0)	12.0	12	240.0 (2580.0)	12.0

1200 MTR
ROAD.
WIDE

O A D

Ad 4-8

- 16 62. R. (16200.00 samtr)
- 9 37.00 samtr
- 3 00.00 samtr
- 1 72.00 samtr
- 2 00.00 samtr
- 1 00.00 samtr

16 62. R.

- 1) नि.डा. 20
- 2) रंगुनी मही
- 3) मराठी मही
- 4) मराठी मही
- 5) मराठी मही नि.डा. 8

62. R. 610




SCALE - 1:500

29/3 PART.

100 20.0 ⑧ 210.0 (2257.0)	11.0 20.5 ① 338.50 (3549.0)
12.0 20.0 ⑦ 240.0 (2580.0)	12.0 27.0 ② 312.0 (3558.0)
20.0 ⑥ 240.0 (2580.0)	12.0 25.0 ③ 288.0 (3100.00)
20.0 ⑤ 300.0 (3275.0) 20.0	15.0 23.0 ④ 333.25 (3581.0) 20.0

D. P. R. O. A. D.

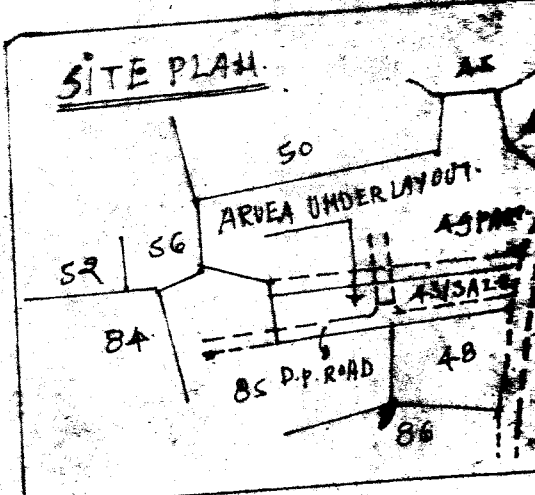

sd/xxx.
TOWN PLANNER
Dhule Municipal Council.

APPROVED SUBJECT
CONDITION MENTION
THE OFFICE ORDER
4-28/4/82...

sd
CHIE
DHULIA M

डब-~~x-x-x~~
 सी.एम. नांदोडे
 आडिबुल
 वास्तुकुल
 SIGNATURE OF
 ENGINEER

डा. अ. ग. ४.

SIGNATURE