




ADJ. G.NO. 26/ID-1

ADJ. G.NO. 25/PART APP. LYT

LAYOUT PLAN 1:500
LOCATION PLAN 1:10,000

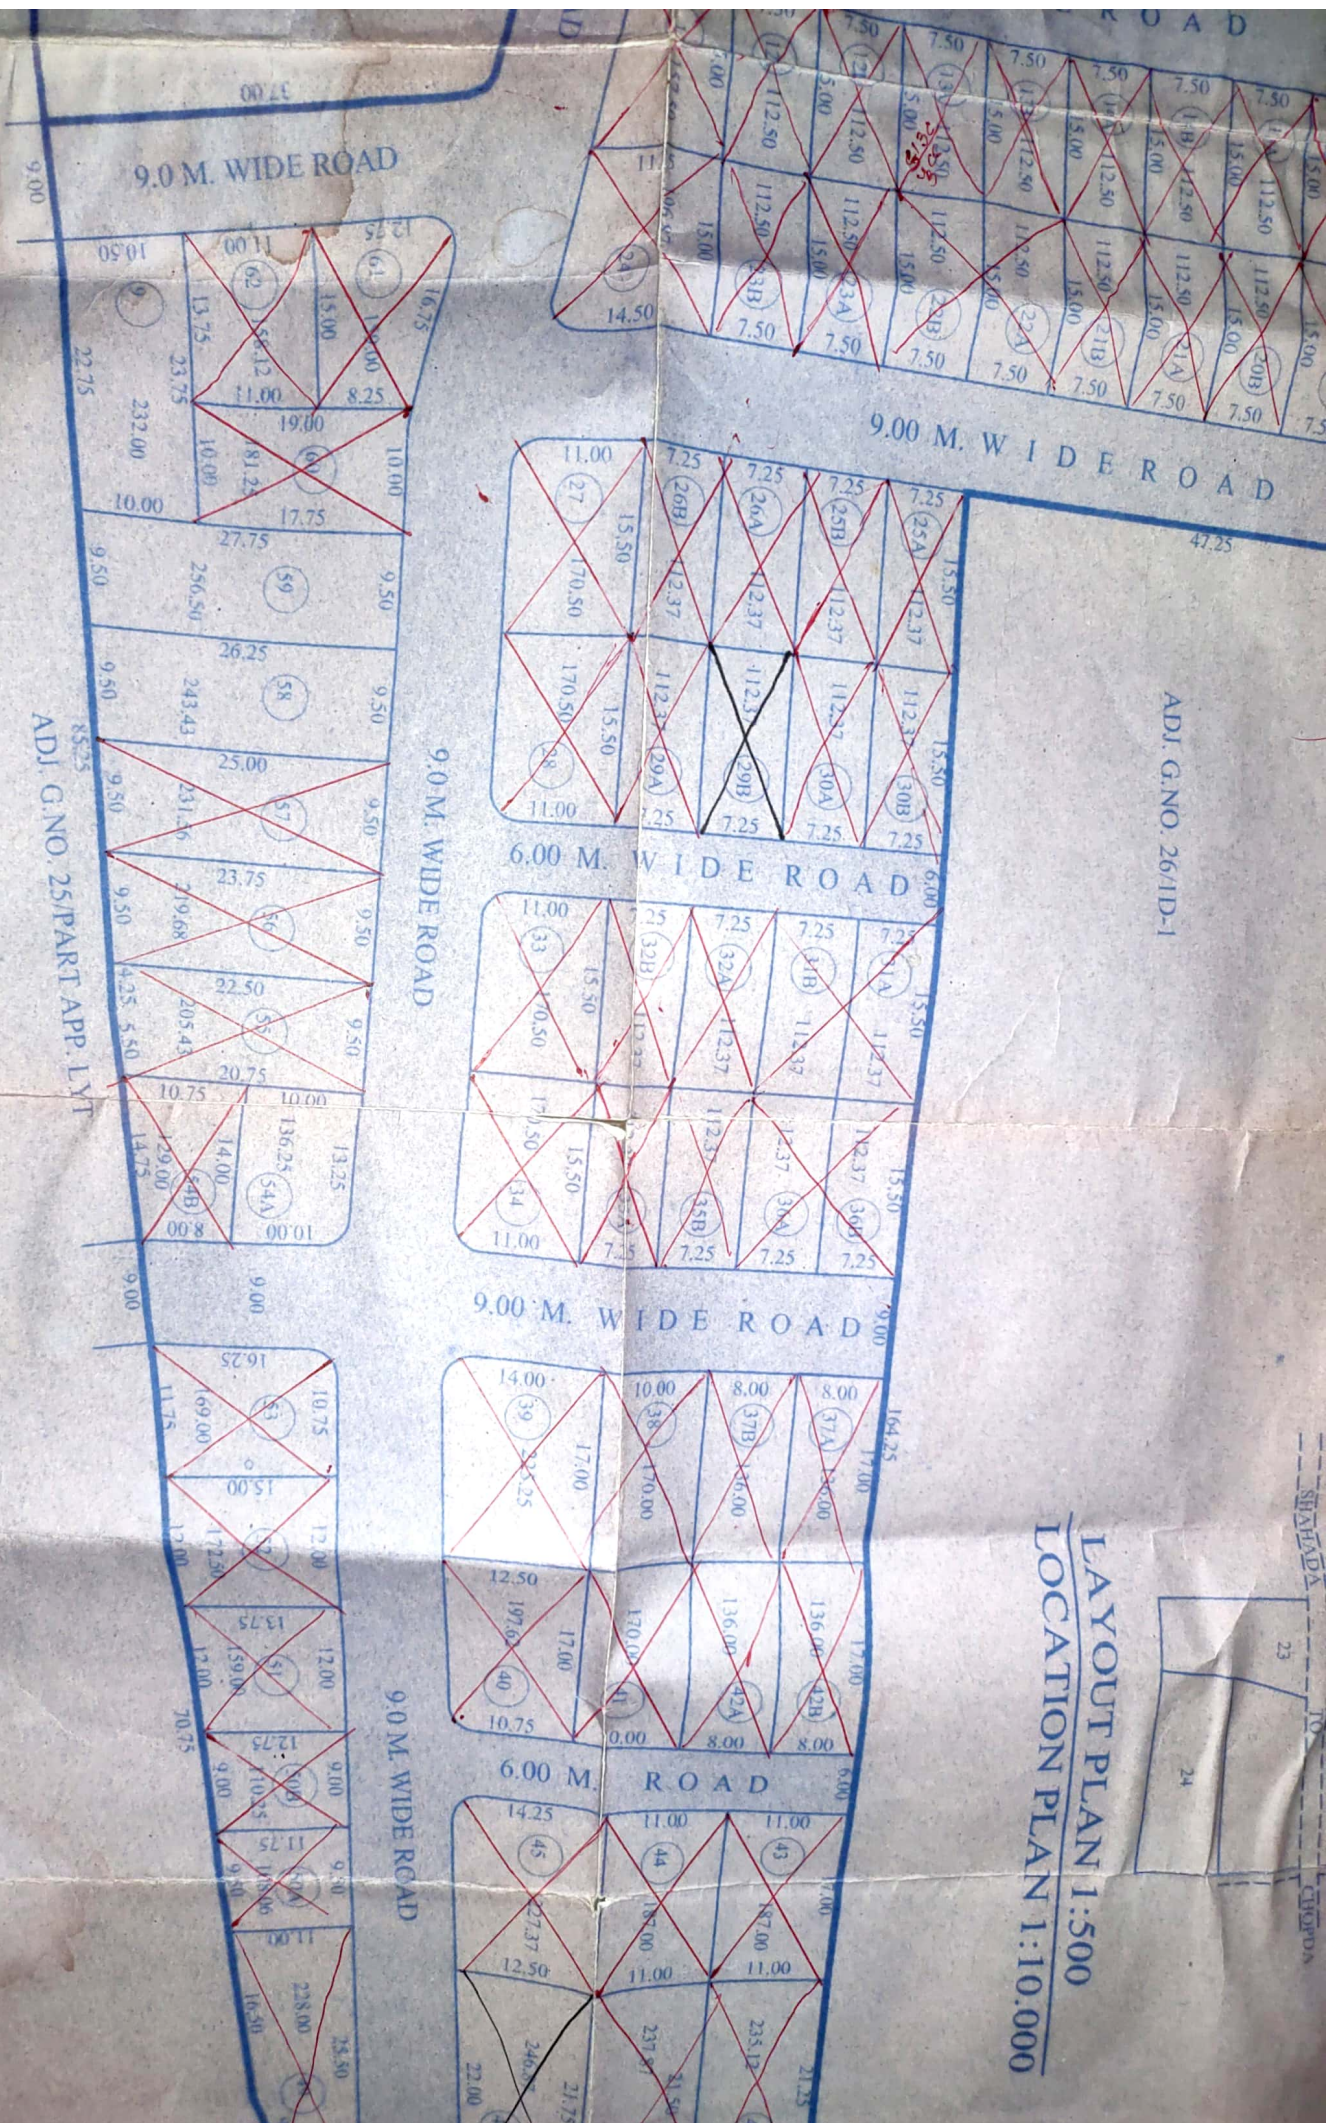