
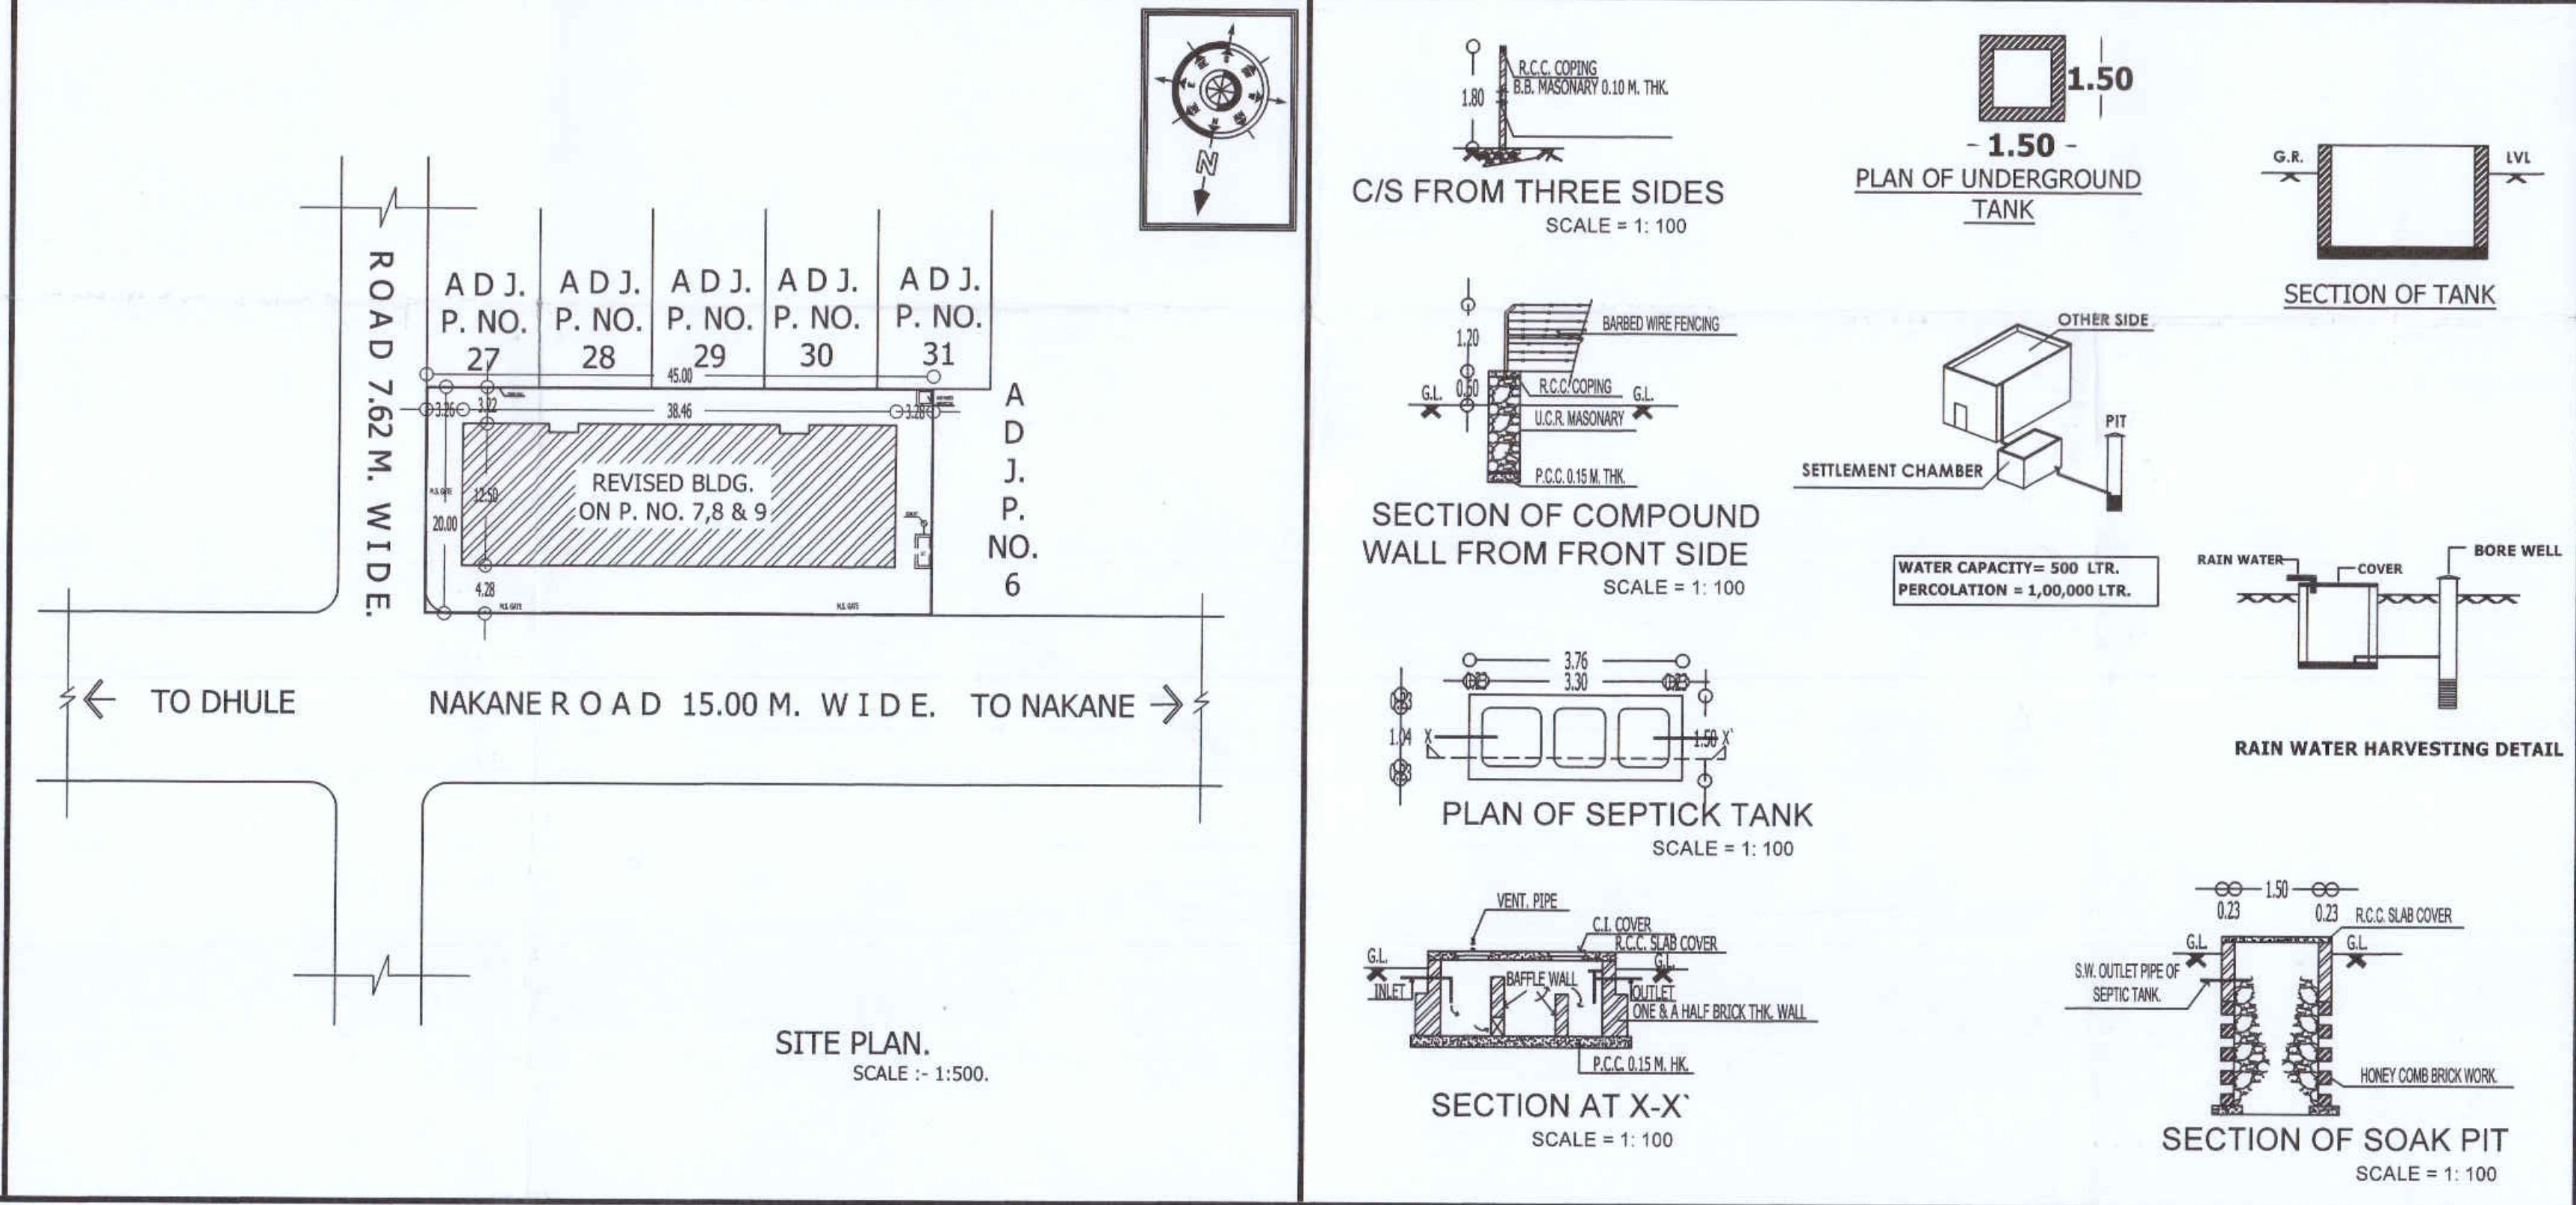
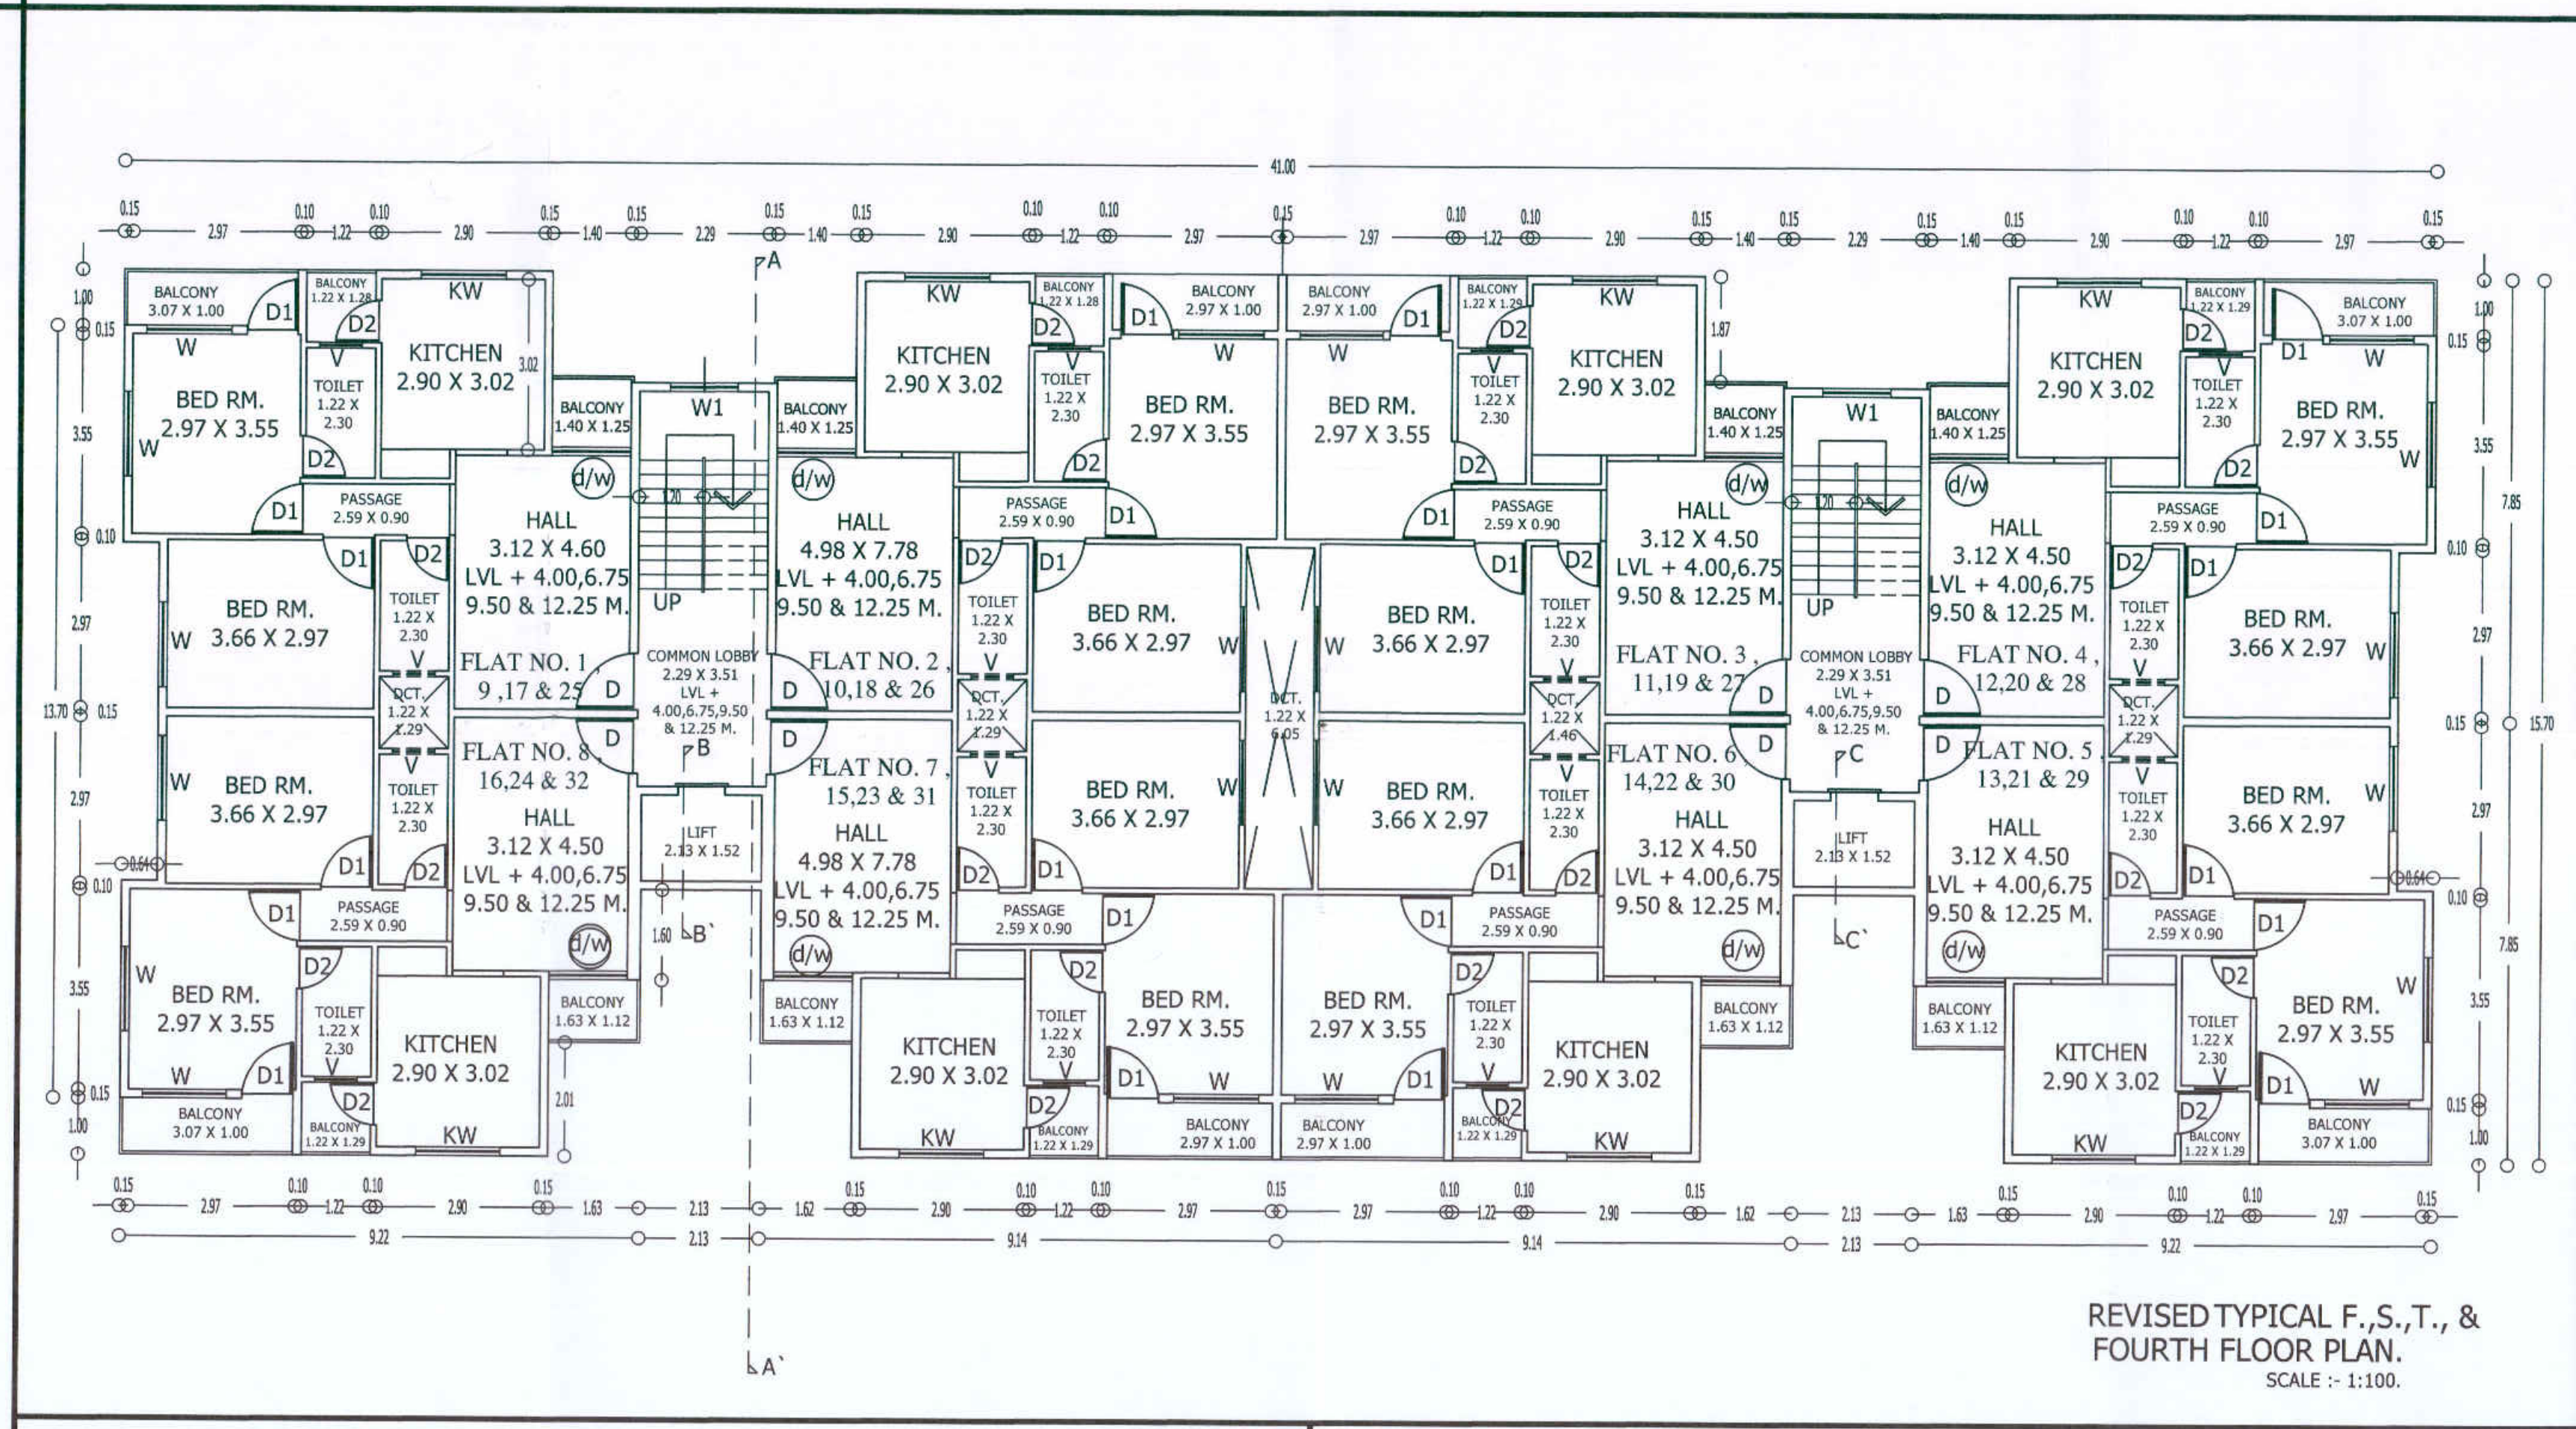
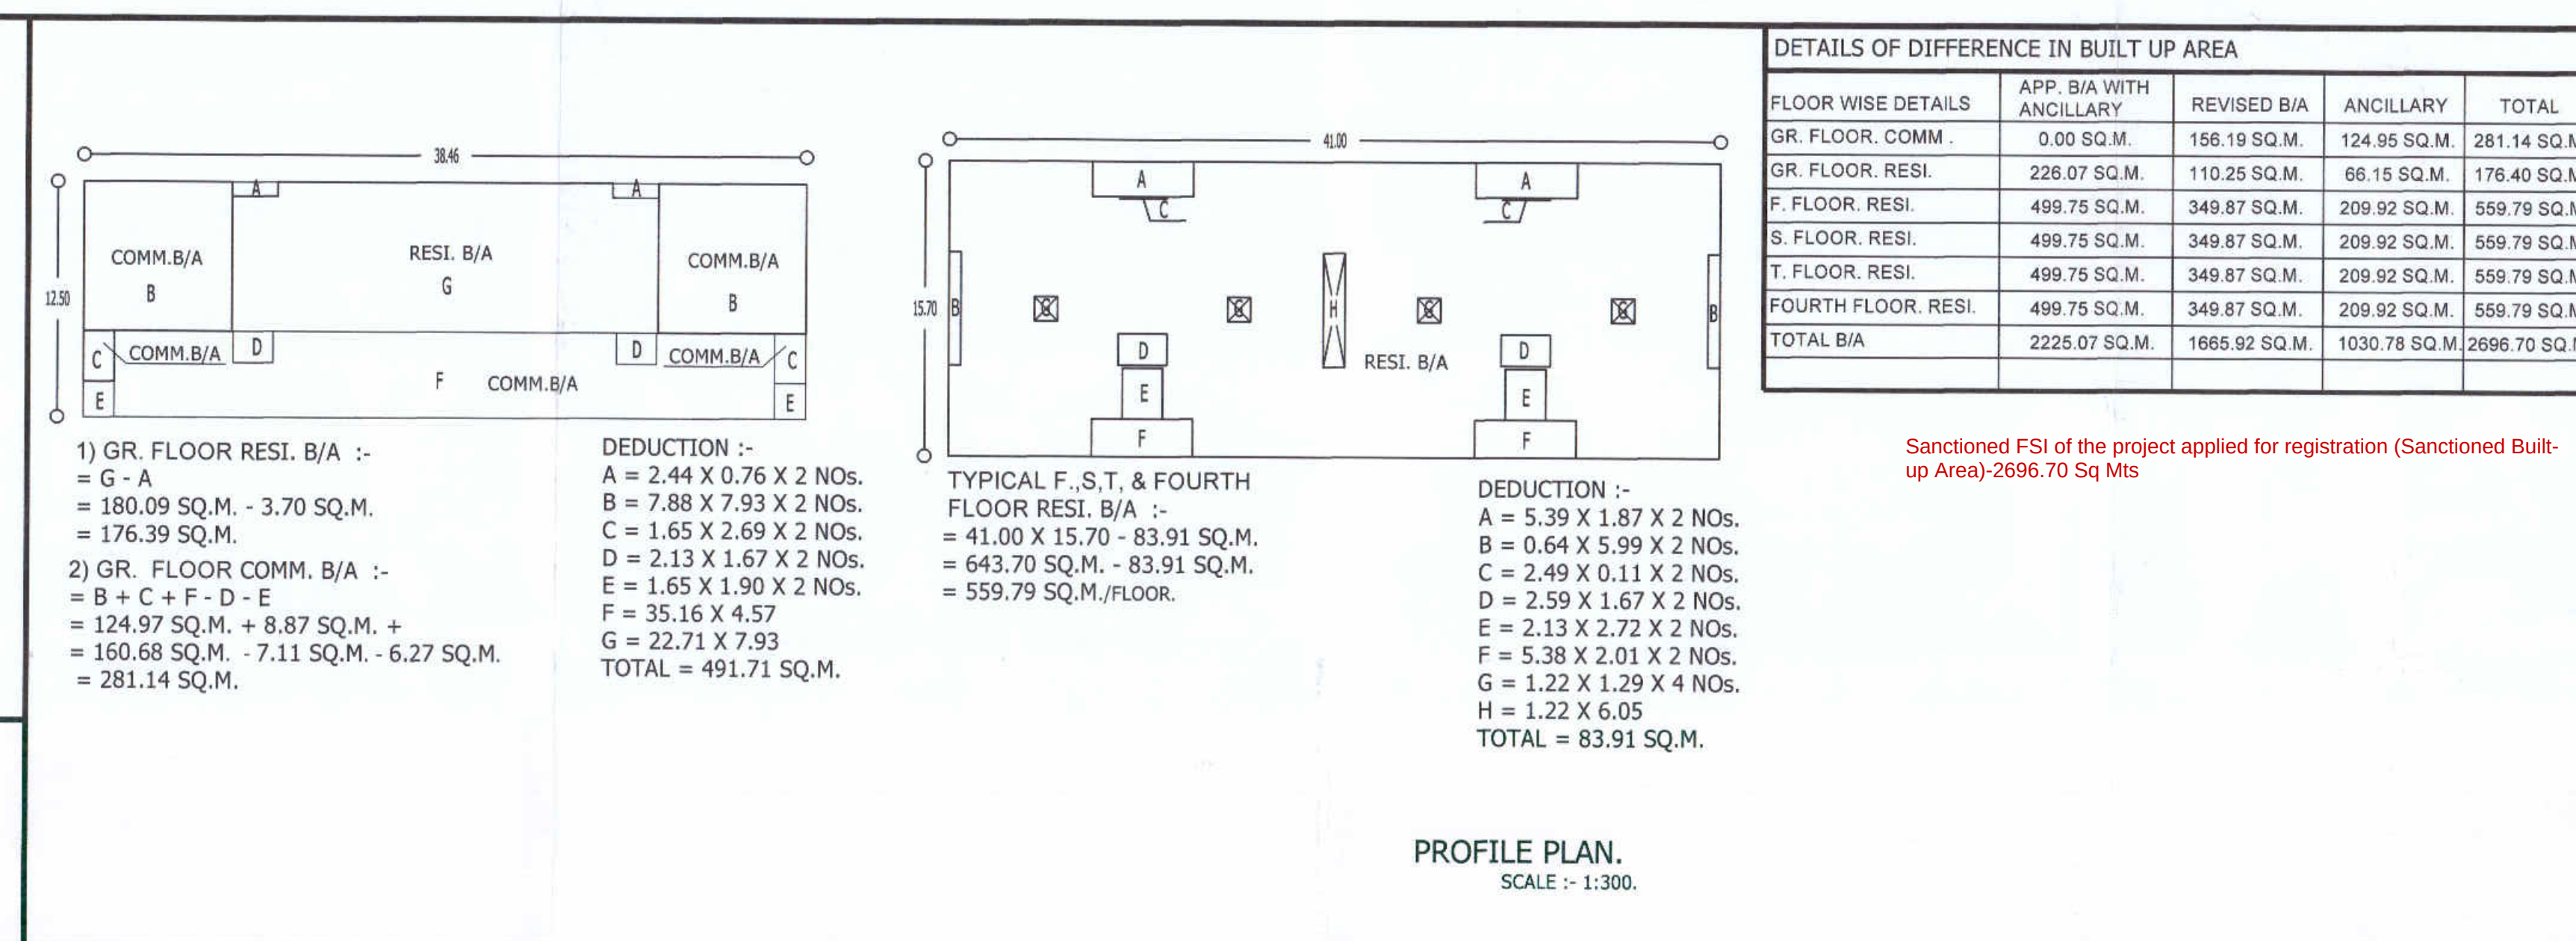
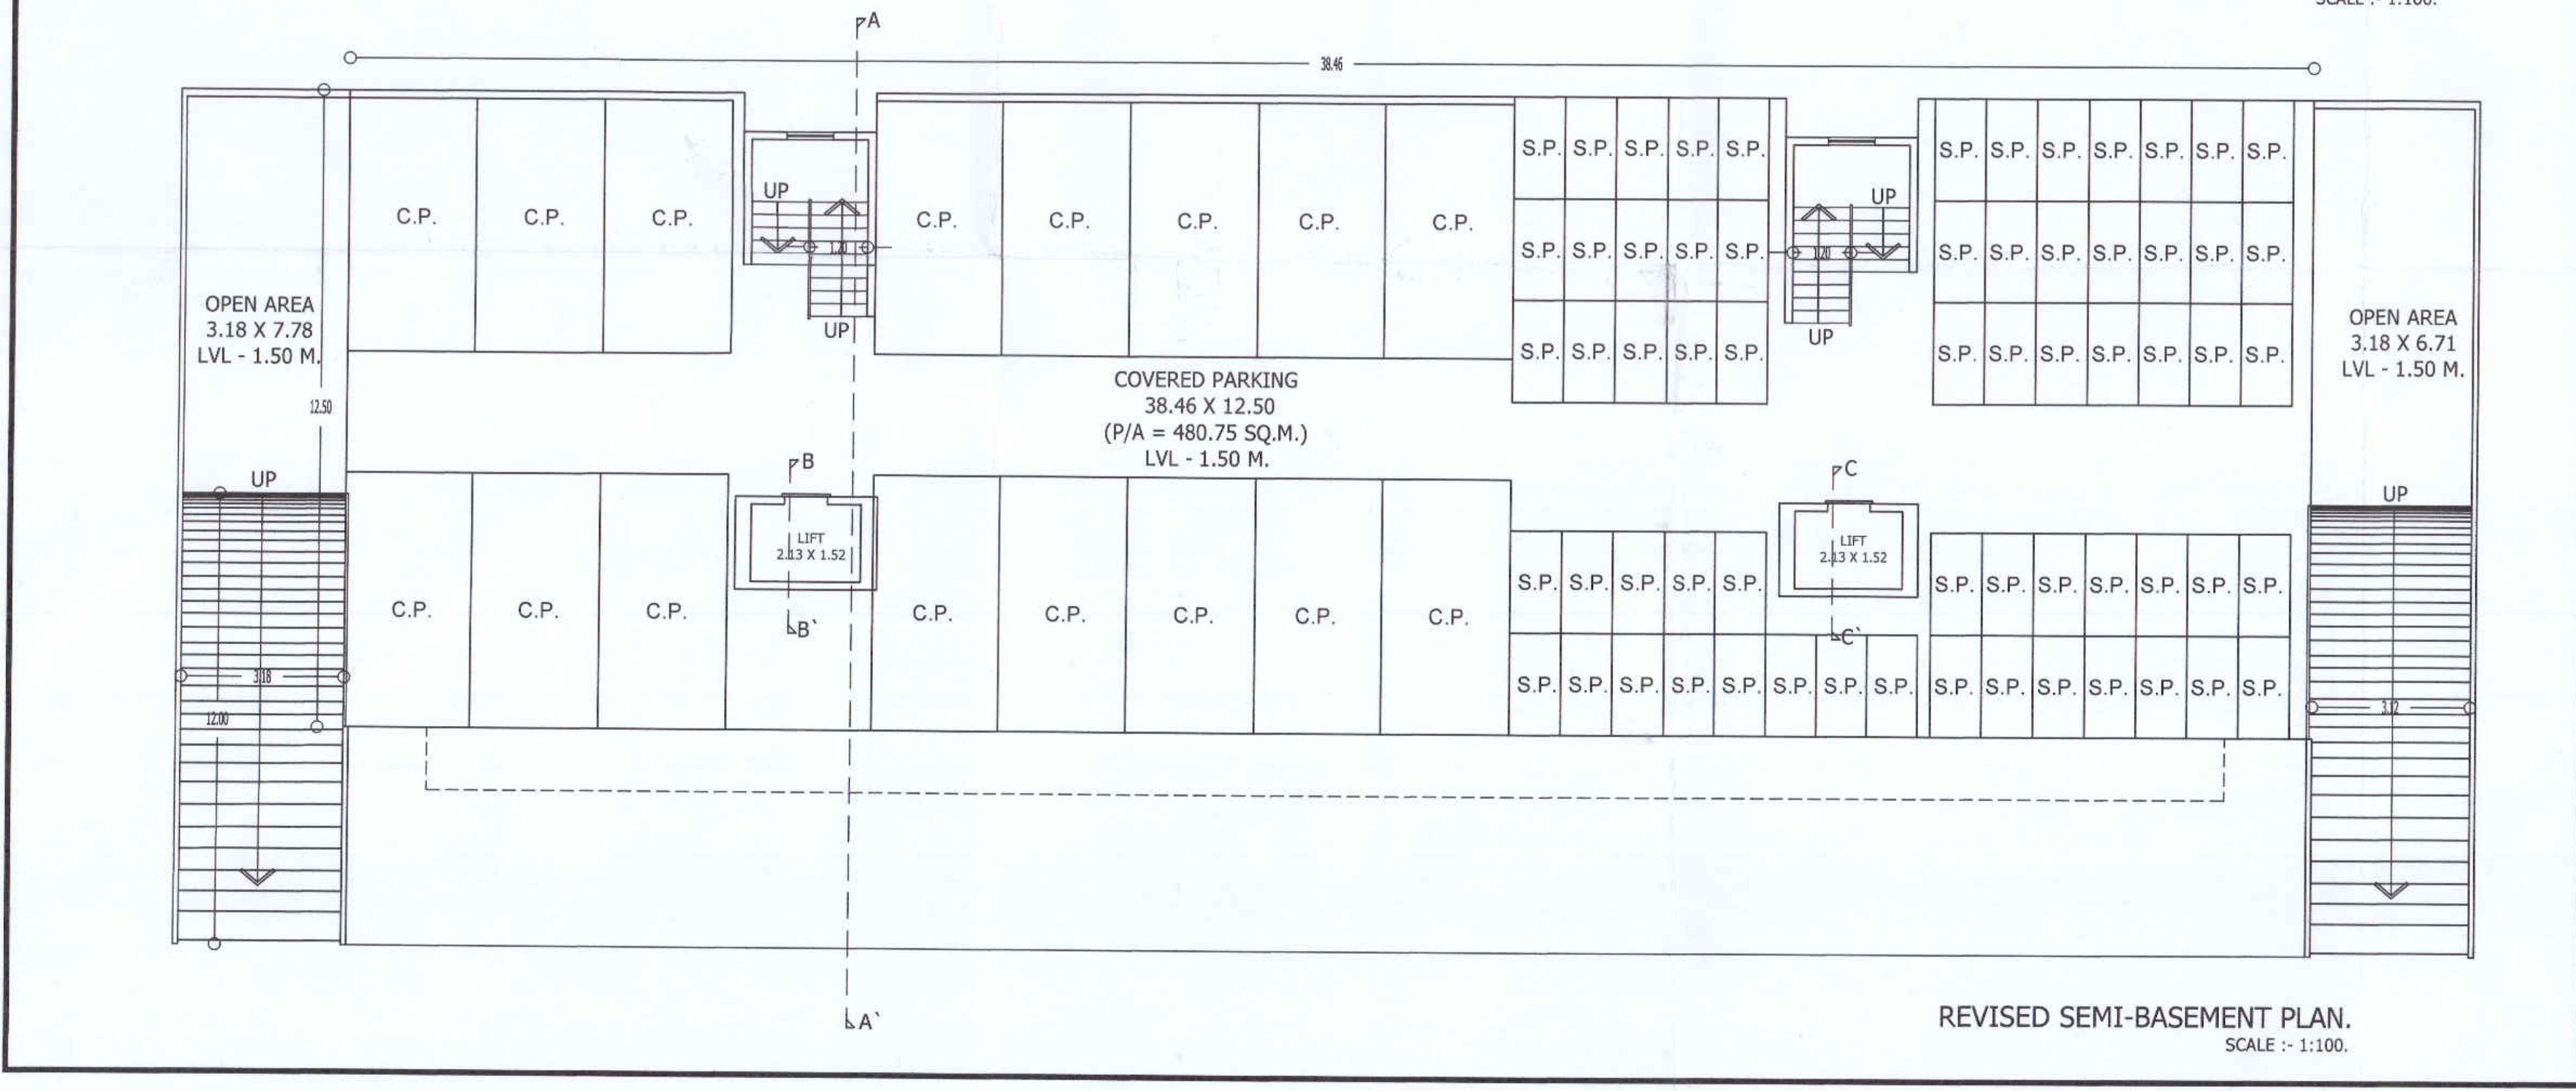
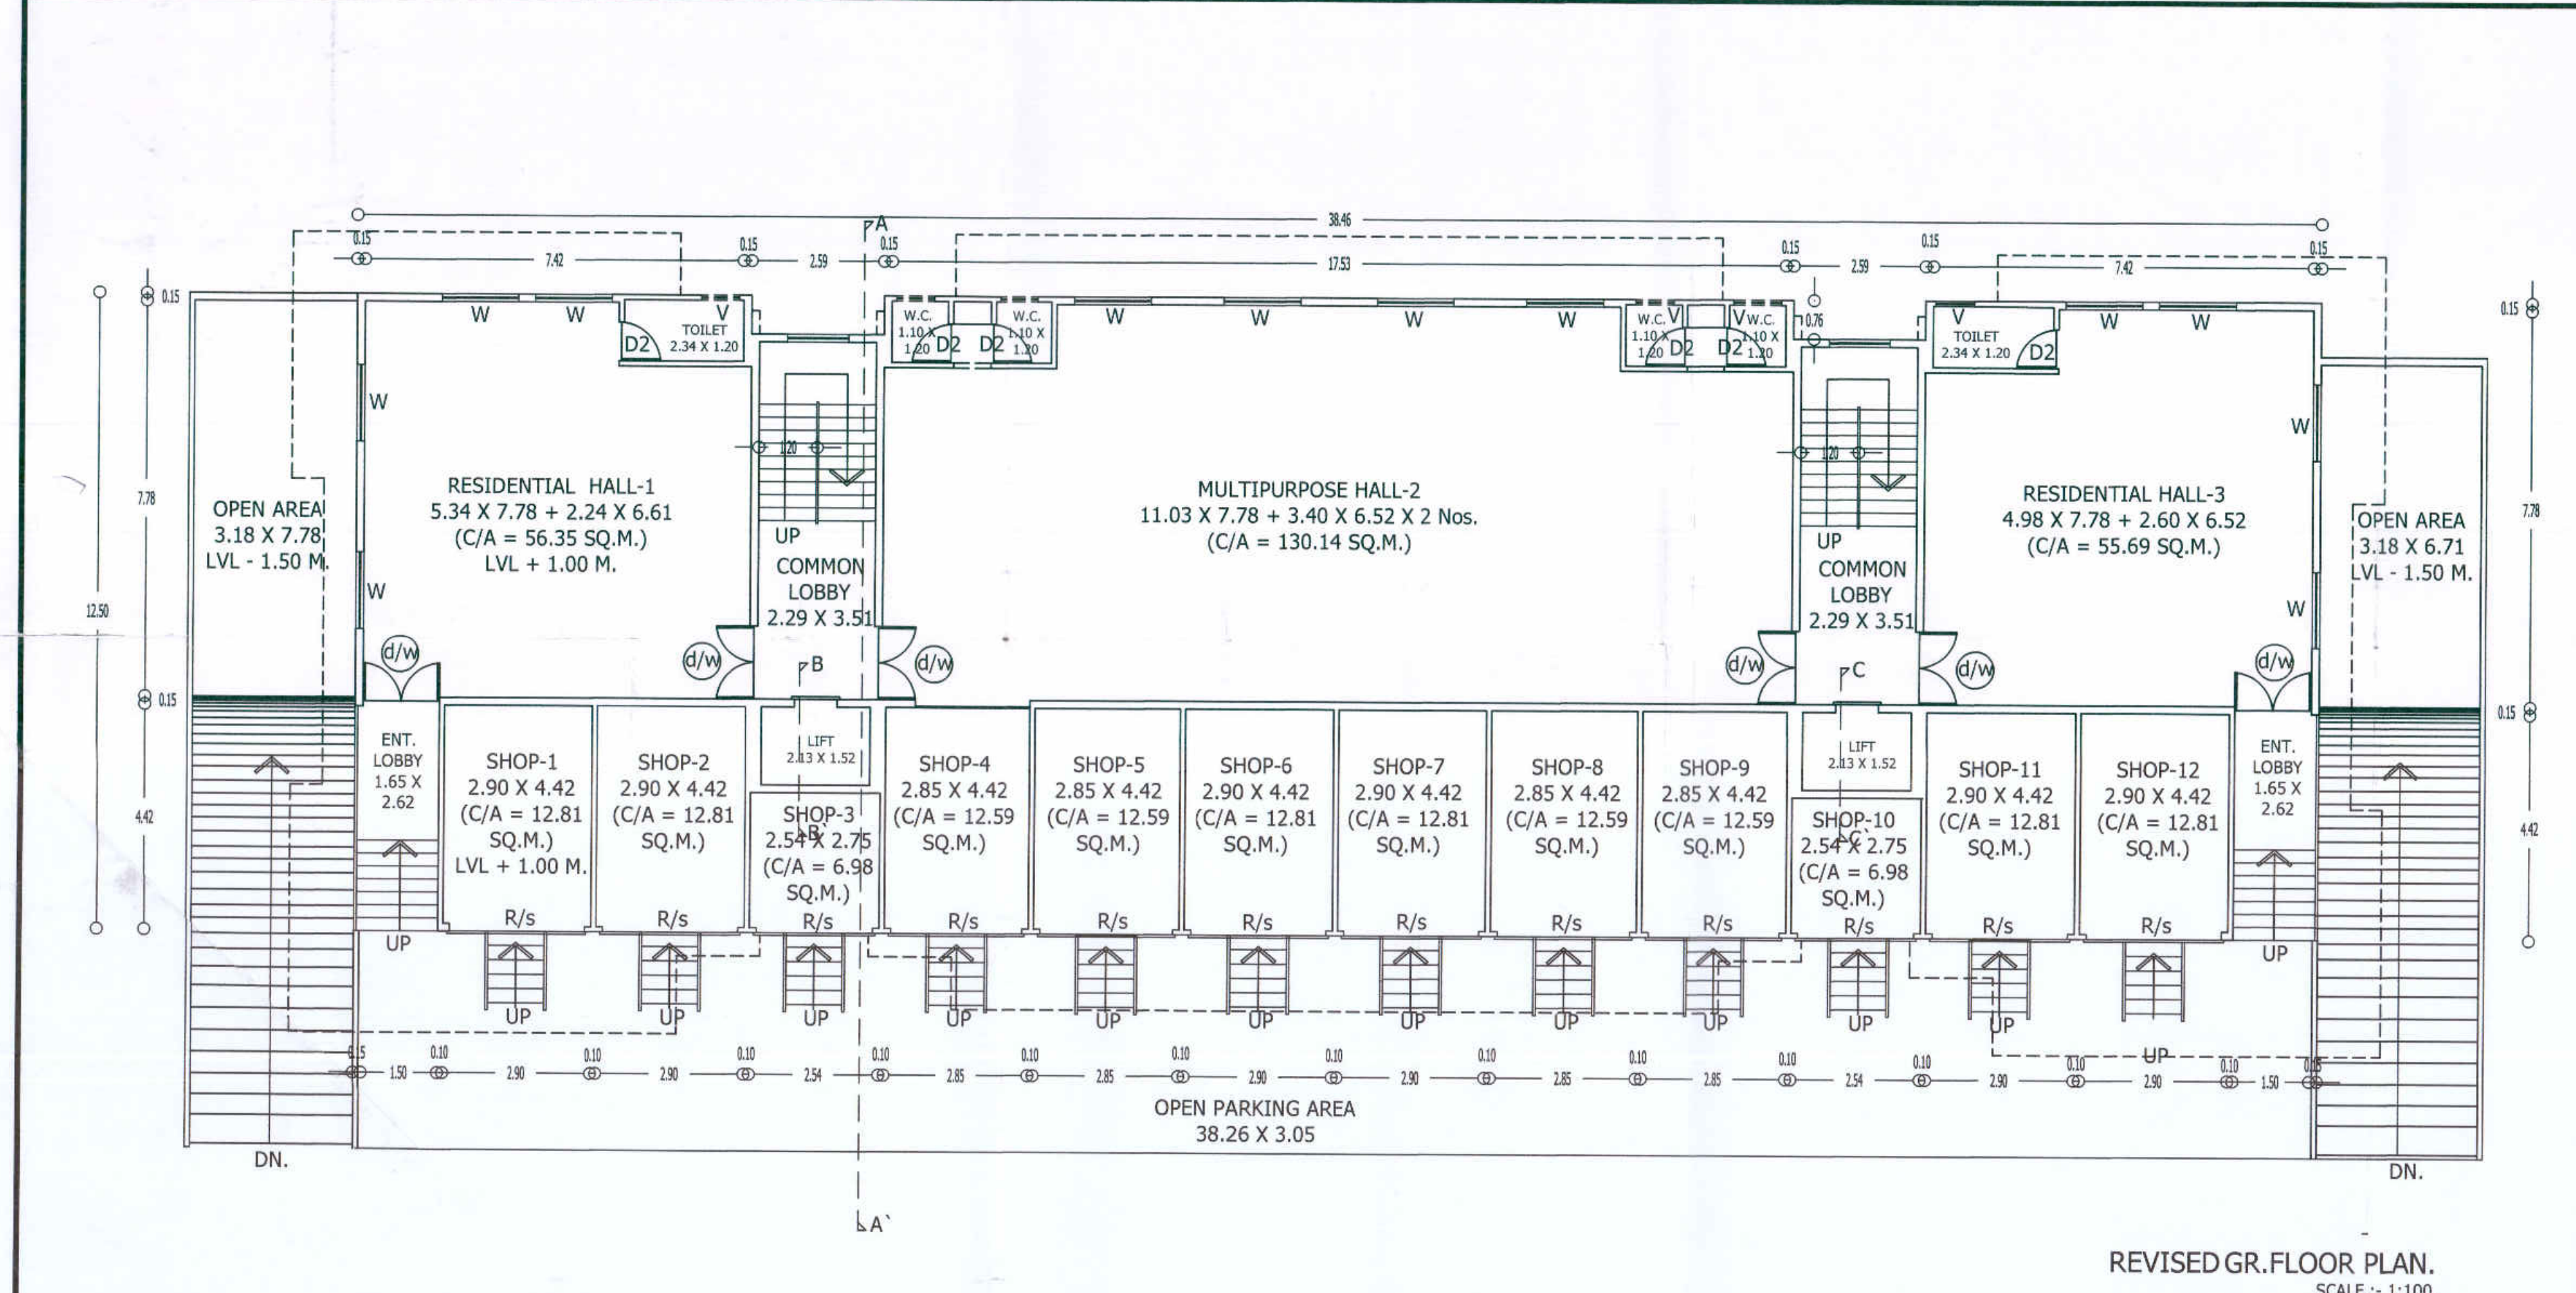


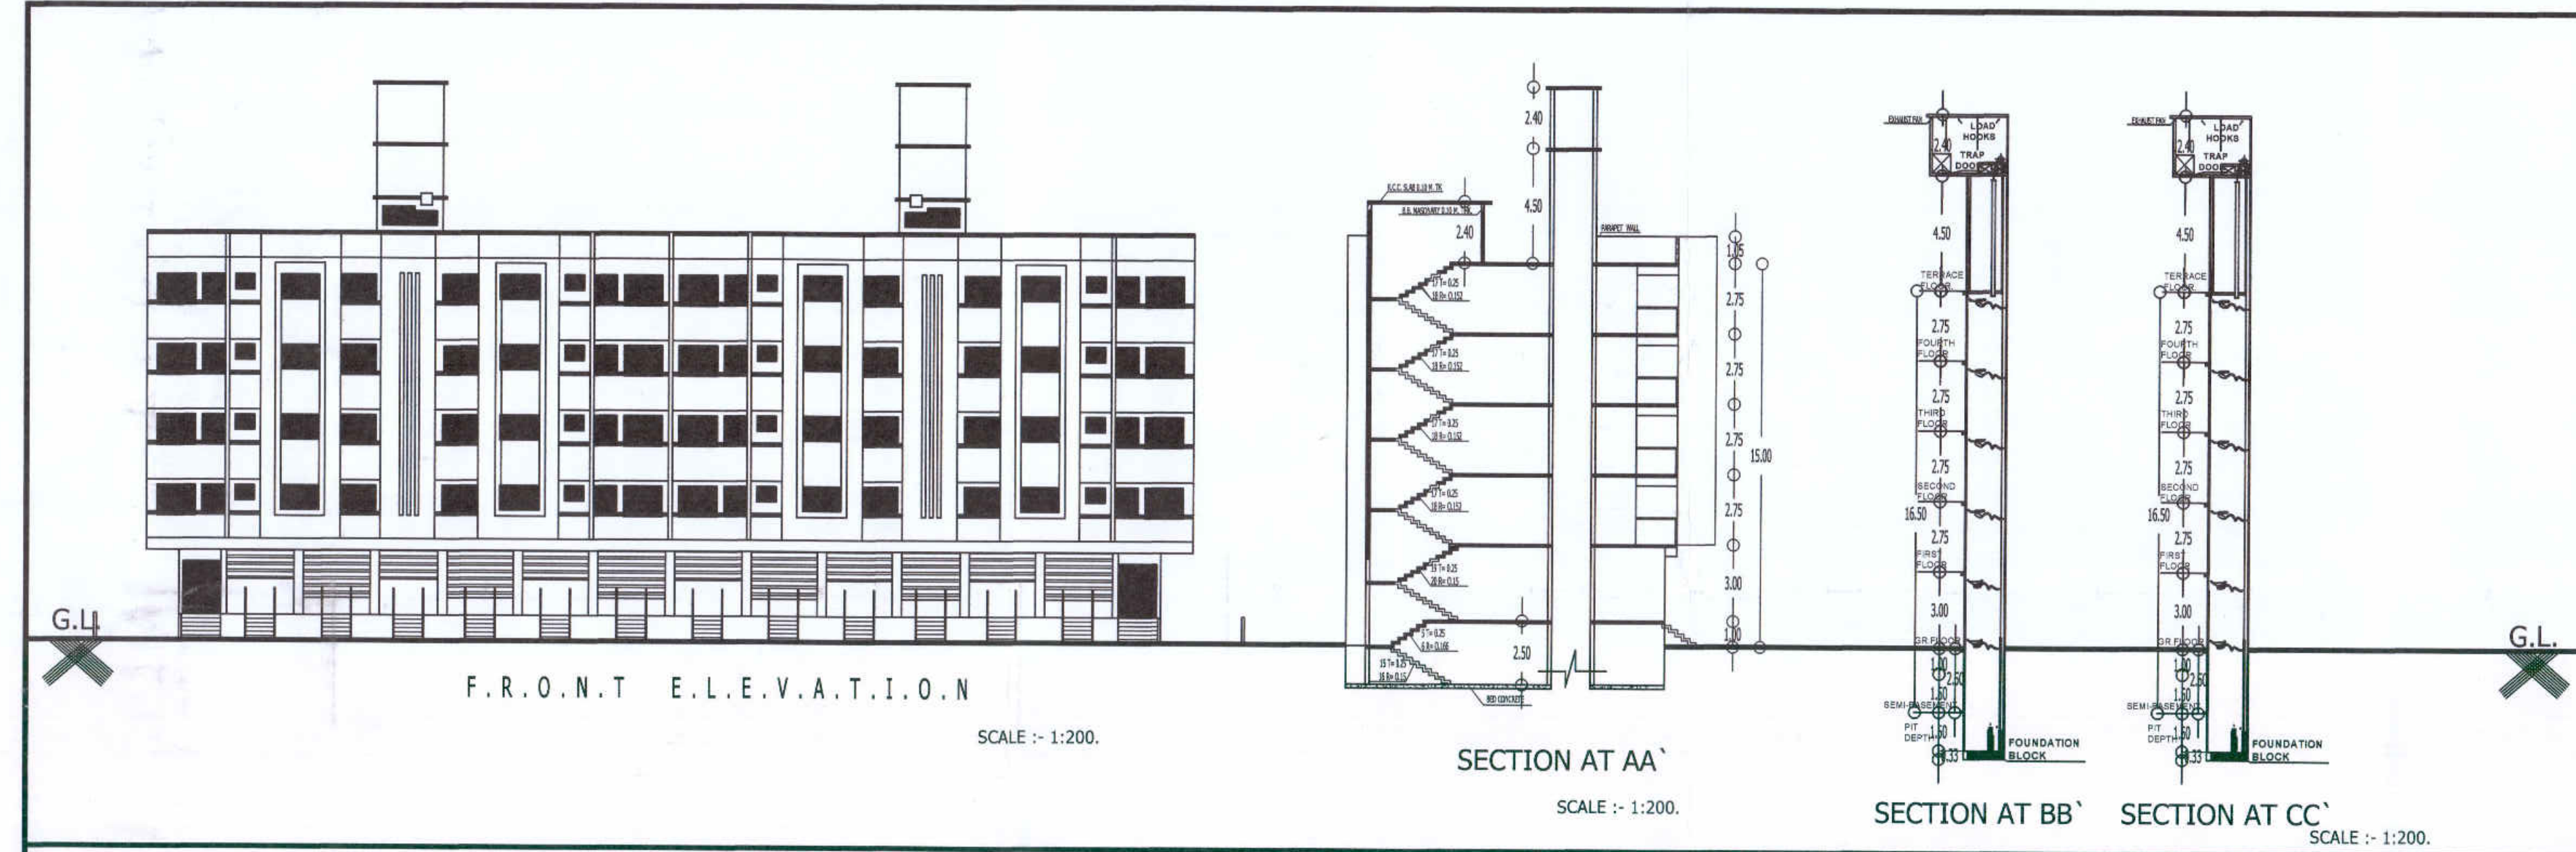

DETAILS OF FLOOR WISE BUILT UP AREA					REVISED RESI. CUM COMM. BLDG. PLAN OF "SHRIHARI HEIGHTS" APPARTMENT FOR SHRI. VINAYAK MANIKRAO KHOPDE ON S.NO.91/2, P.NO.7 & 9,SHIVAR :- VALWADI,DHULE.				
FLOOR WISE	COMM(80%)	B/AREA	ANCILLARY	TOTAL					
GR. FLOOR.	156.19 SQ.M.	124.95 SQ.M.	281.14 SQ.M.						
GR. FLOOR. RESI.(80%)	110.25 SQ.M.	66.15 SQ.M.	176.40 SQ.M.						
FIRST FLOOR RESI.(80%)	349.87 SQ.M.	209.92 SQ.M.	559.79 SQ.M.						
SECOND FL. RESI.(80%)	349.87 SQ.M.	209.92 SQ.M.	559.79 SQ.M.						
THIRD FLOOR RESI.(80%)	349.87 SQ.M.	209.92 SQ.M.	559.79 SQ.M.						
FOURTH FLOOR RESI.(80%)	349.87 SQ.M.	209.92 SQ.M.	559.79 SQ.M.						
TOTAL B/A	1665.92 SQ.M.	1030.78 SQ.M.	2696.70 SQ.M.						
TOTAL B/A PROP. = 1665.92 + 1030.78 SQ.M. = 2696.70 SQ.M.					यह दस्तावेज मालिक द्वारा तैयार किया गया है और यह सही है। यह दस्तावे				