APP. AUTHORITY

APPROVED
For Comm. + Residential purpose as amended
Date 31/05/2017
Municipal Corporation of the city of Jalgaon

PROPOSED RESIDENTIAL&COMMERCIAL ON P.NO.1+2+3+4 ,S.NO. 311/1A JALGAON SHIWAR, JALGAON.

FOR :MR.LAV.KABRA.& OTHERS

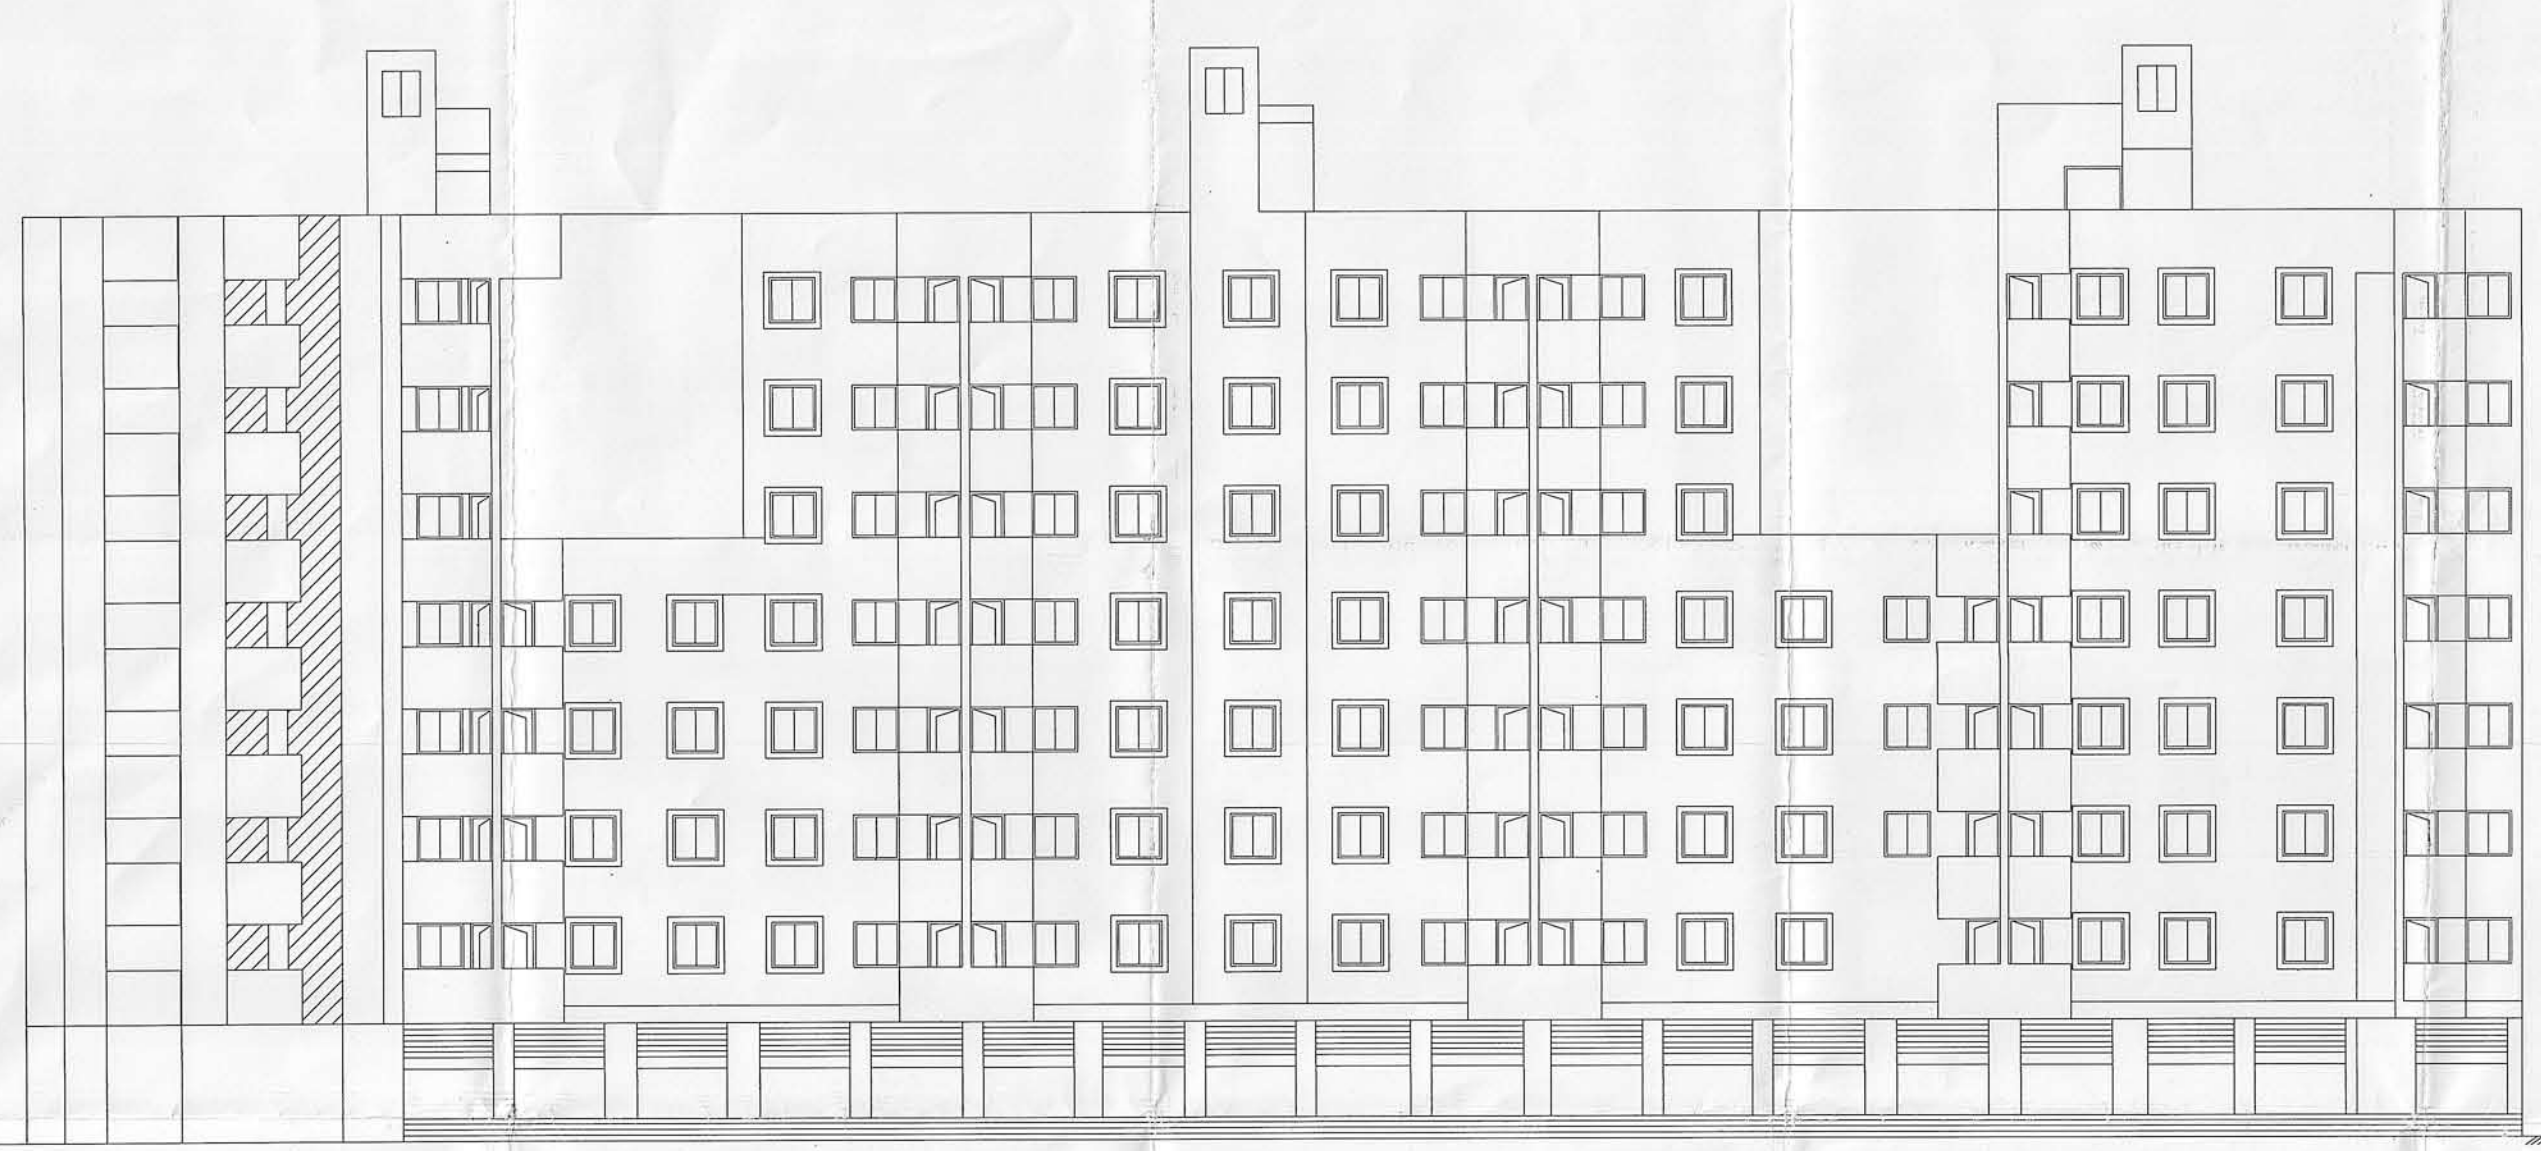

FRONT ELEVATION

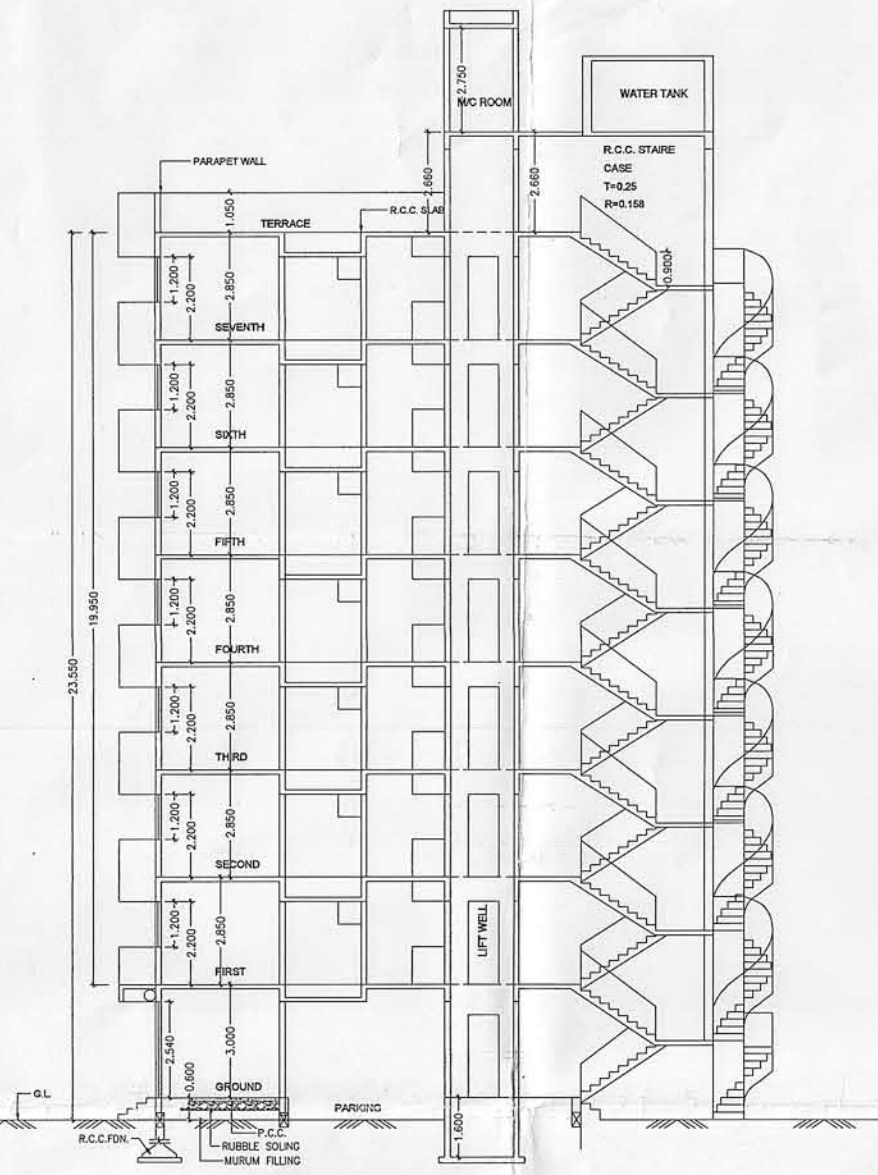

SECTION AT- A-A

TYP.FL.AREA CALCULATION

F1) 66.226X13.814 = 914.845
LESS 1) 1.615X1.751=2.827
2) 4.818+1.751/2X3.06=10.050
3) 5.359X4.818=25.819
4) 7.820X1.200=09.384
5) 4.162+2.140/2X2.027=6.387
6) 3.140X1.128=3.453
7) 1.014X1.258=1.252
8) 1.554X2.810=5.400
9) 1.735X1.370=2.363
10) 3.040X5.081=18.496
11) 2X1.875X2.662=9.992
12) 2X1.395X3.492=9.742
13) 2X2.63X4.060=21.523
14) 4X2.155X1.800=15.516
15) 4X1.359X1.015=5.517
16) 4X1.350X1.059=5.715
17) 3.040X5.161=15.689
18) 1.670X1.400=2.338
19) 1.630X1.140=1.858
20) 3.040X1.061=3.22
21) 3.040X4.277=13.002
22) 1.270X2.355= 2.990
23) 1.370X1.670= 2.287
24) 3.040X1.896= 5.763
25) 4.670X1.207= 5.636
26) 3.350X2.385= 7.775
27) 1.590X3.270= 6.526
28) 0.706X1.510= 1.066
29) 3.206X1.347= 4.318
30) 1.015X1.066= 1.081
31) 2X1.89X5.00= 18.90
32) 2X3.50X5.03= 35.21

TOTAL =224.57-914.845=634.714.SQM

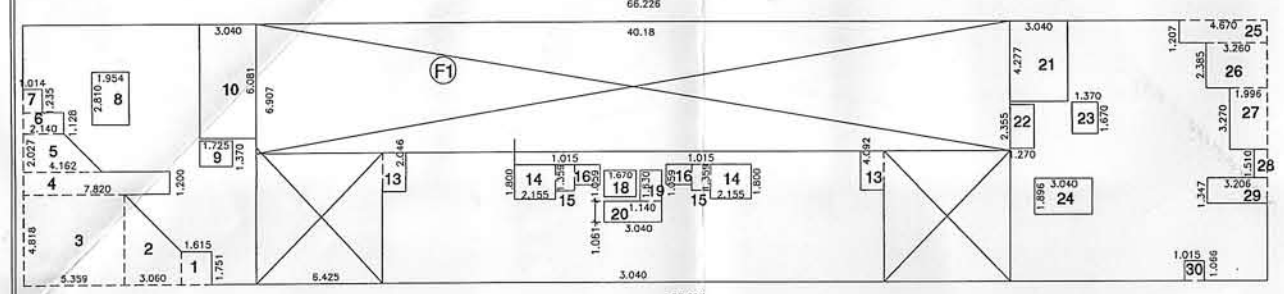

TYP.5TH,TO,7th FLOOR AREA DIA.

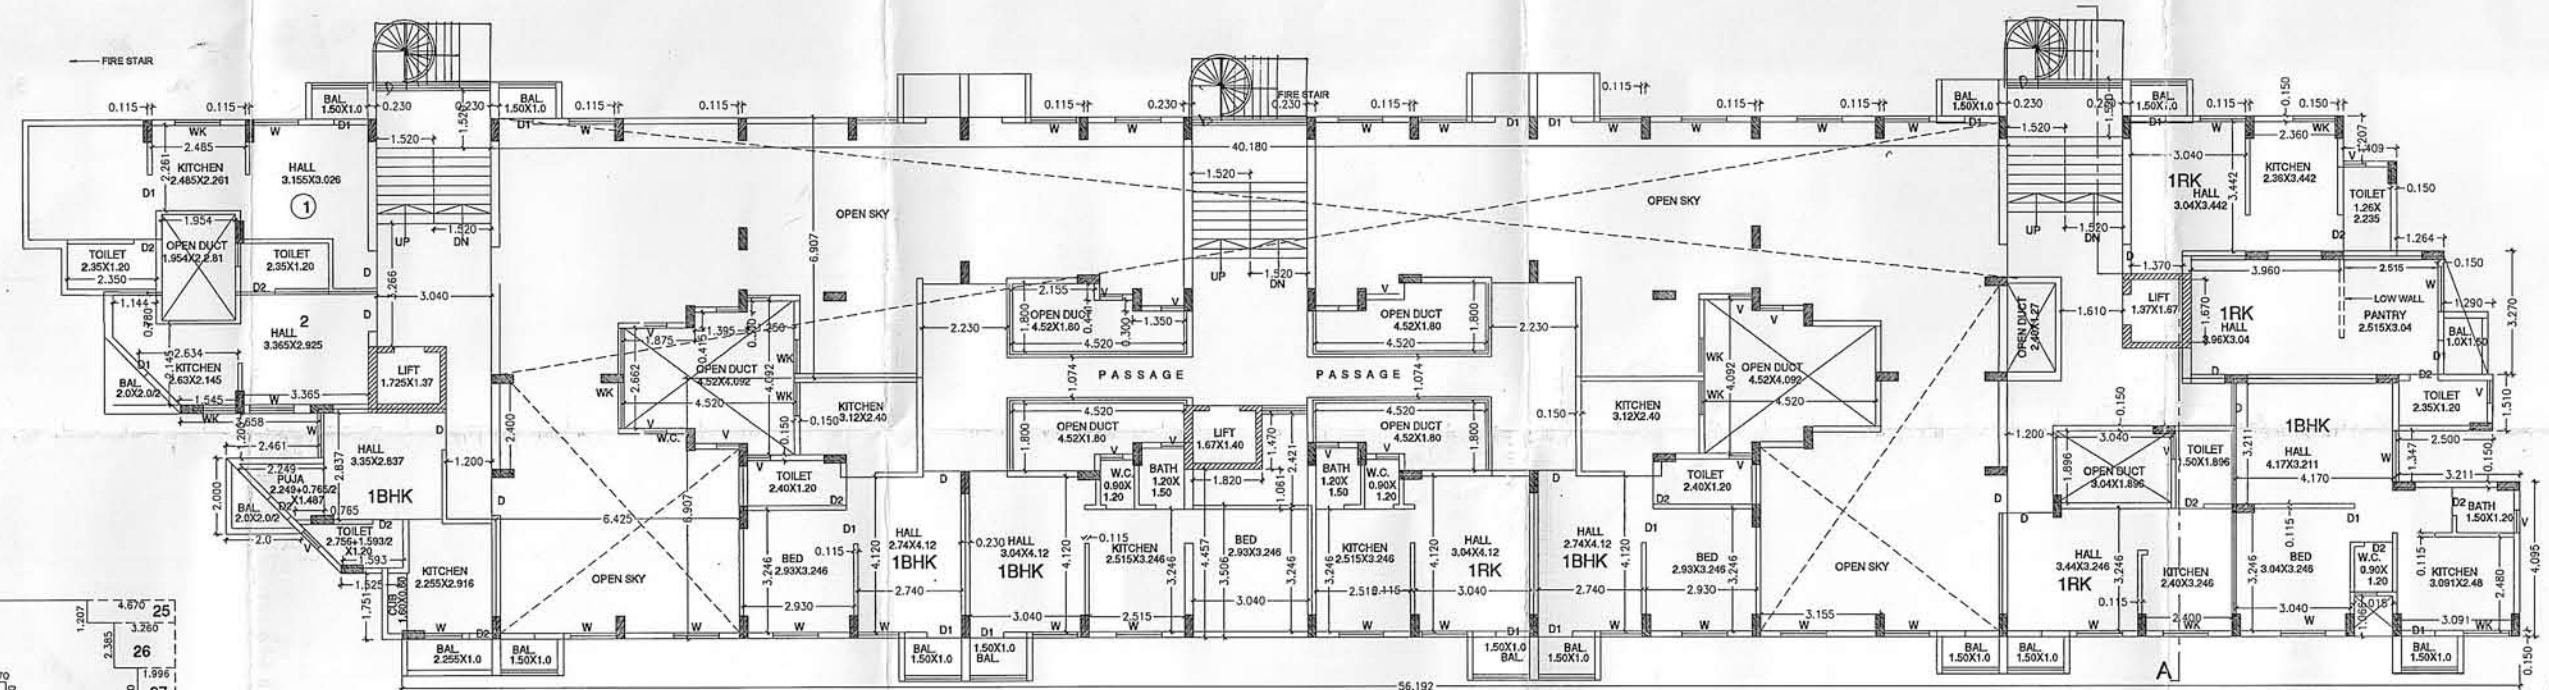

TYPICAL 5TH TO 7TH FLOOR PLAN
SCALE:-1:100

SCHEDULE OF OPENINGS

RS	2.35 X 2.54	M. S. ROLLING SHUTTR
DE	1.00 X 2.20	T. W. DOOR.
D1	0.90 X 2.20	T. W. DOOR.
D2	0.75 X 2.20	T. W. DOOR.
W	1.20 X 1.20	M.S. WINDOW.
WK	1.20 X 1.00	M.S. WINDOW.
V	0.60 X 0.90	LOV. VENTILATOR

OWNER'S SIGN

APLICANT/OWNER CONFIRMATION THE ABOVE STATEMENT IS CORRECT AND TRUE TO THE BEST OF MY KNOWLEDGE AND IT WILL BE MY RESPONSIBILITY TO CARRY OUT THE INSTRUCTION UNDER PROPER SUPERVISION AND ACCORDING TO SANCTIONED PLAN

CERTIFIED THAT THE PLOT UNDER REFERENCE WAS SURVEYED BY ME ON ——— AND THE DIMENSIONS OF SIDES ETC. OF PLOTSTATED ON PLAN AREA AS MEASURED ON SITE AND THE AREA SO WORK OUT TALLIES WITH THE AREA STATED IN DOCUMENT OF OWNERSHIPT.P.SCHEME RECORD

ARCHITECT/ENGINEER

MILIND S. RATHI M.E.(Structural)
Jalgaon City Municipal Corporation
Licenced Engineer M.L.No.002
A-17/18,Old M.I.D.C.,Ajanta Road,
Jalgaon.☎ :2210979,M.☎:9823029879

NOTE: ONLY SUBMISSION DRAWING IS PREPARED BY ENGINEER., OWNERS IS RESPONSIBLE FOR CONSTRUCTION ACTUALLY DONE ON SITE AND THE EXCESS USE OCCUPIED BY THE OWNER WHICH IS NOT INCLUDED IN SANCTIONED PLAN
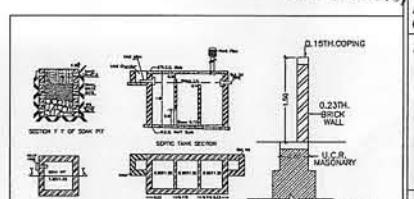
Shri.MILIND S.RATHI
Jalgaon City Municipal Corporation
Reg.Structural Engineer (L.No.002)