



[illegible]


REVISED RESIDENTIAL&COMMERCIAL
ON P.NO.1+2+3+4 ,S.NO. 311/1A
JALGAON SHIWAR, JALGAON.
FOR :

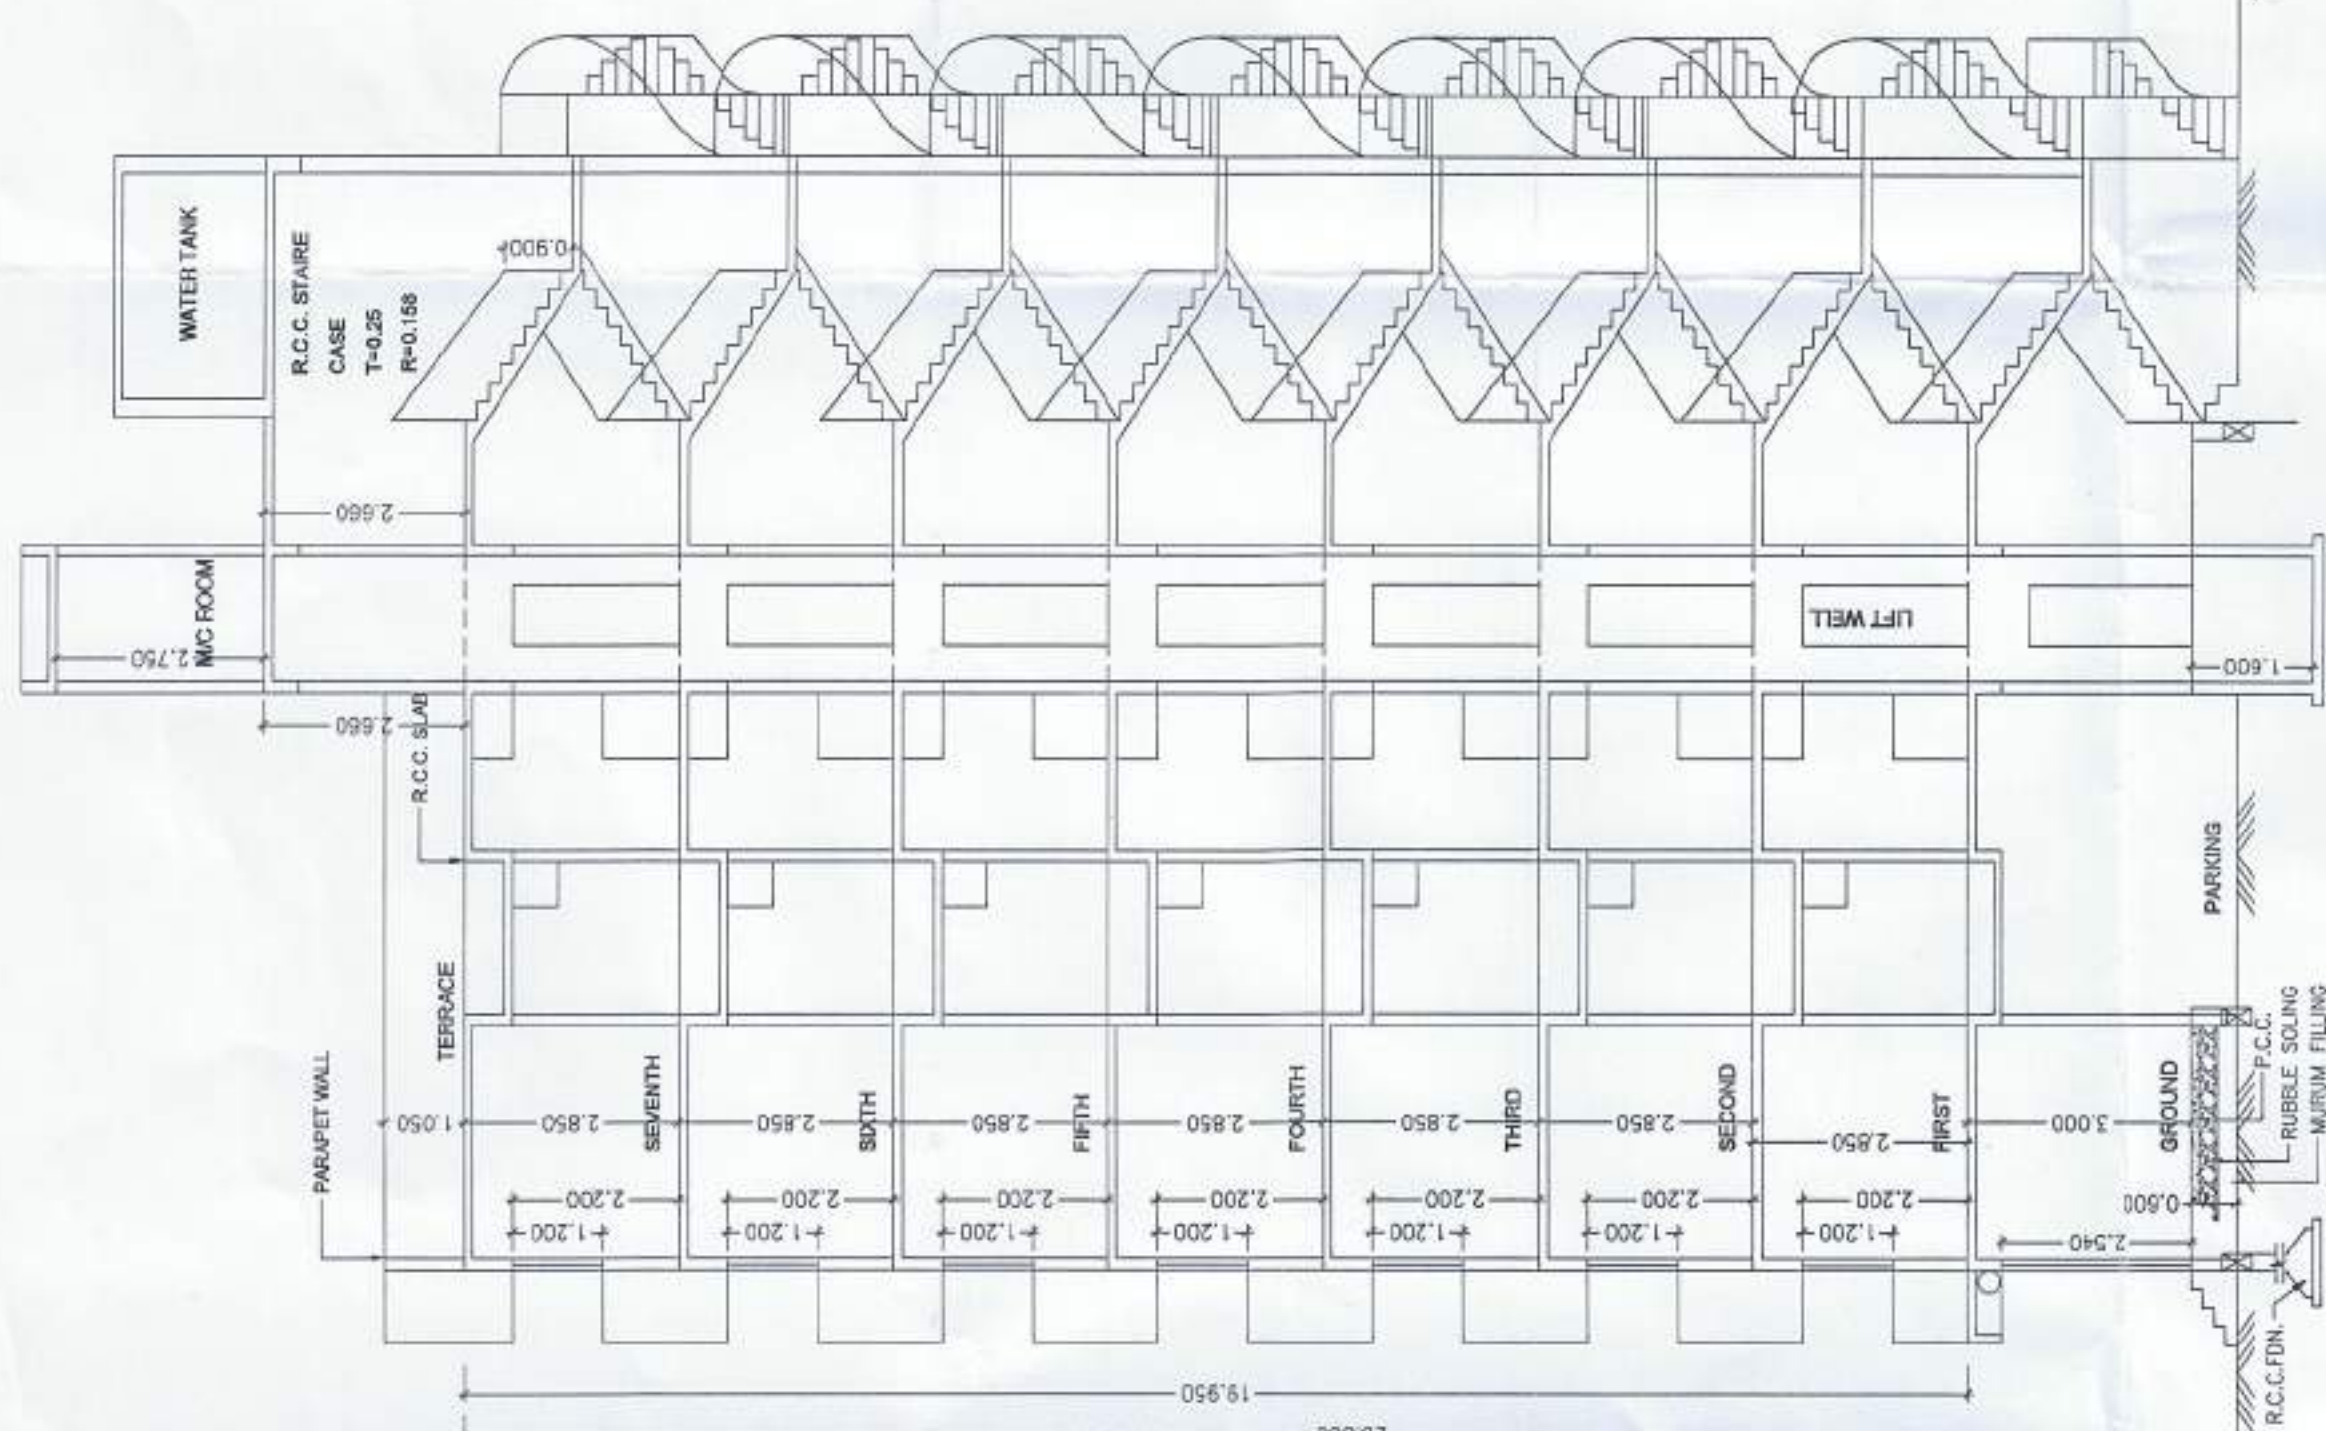


SECTION AT- A-A

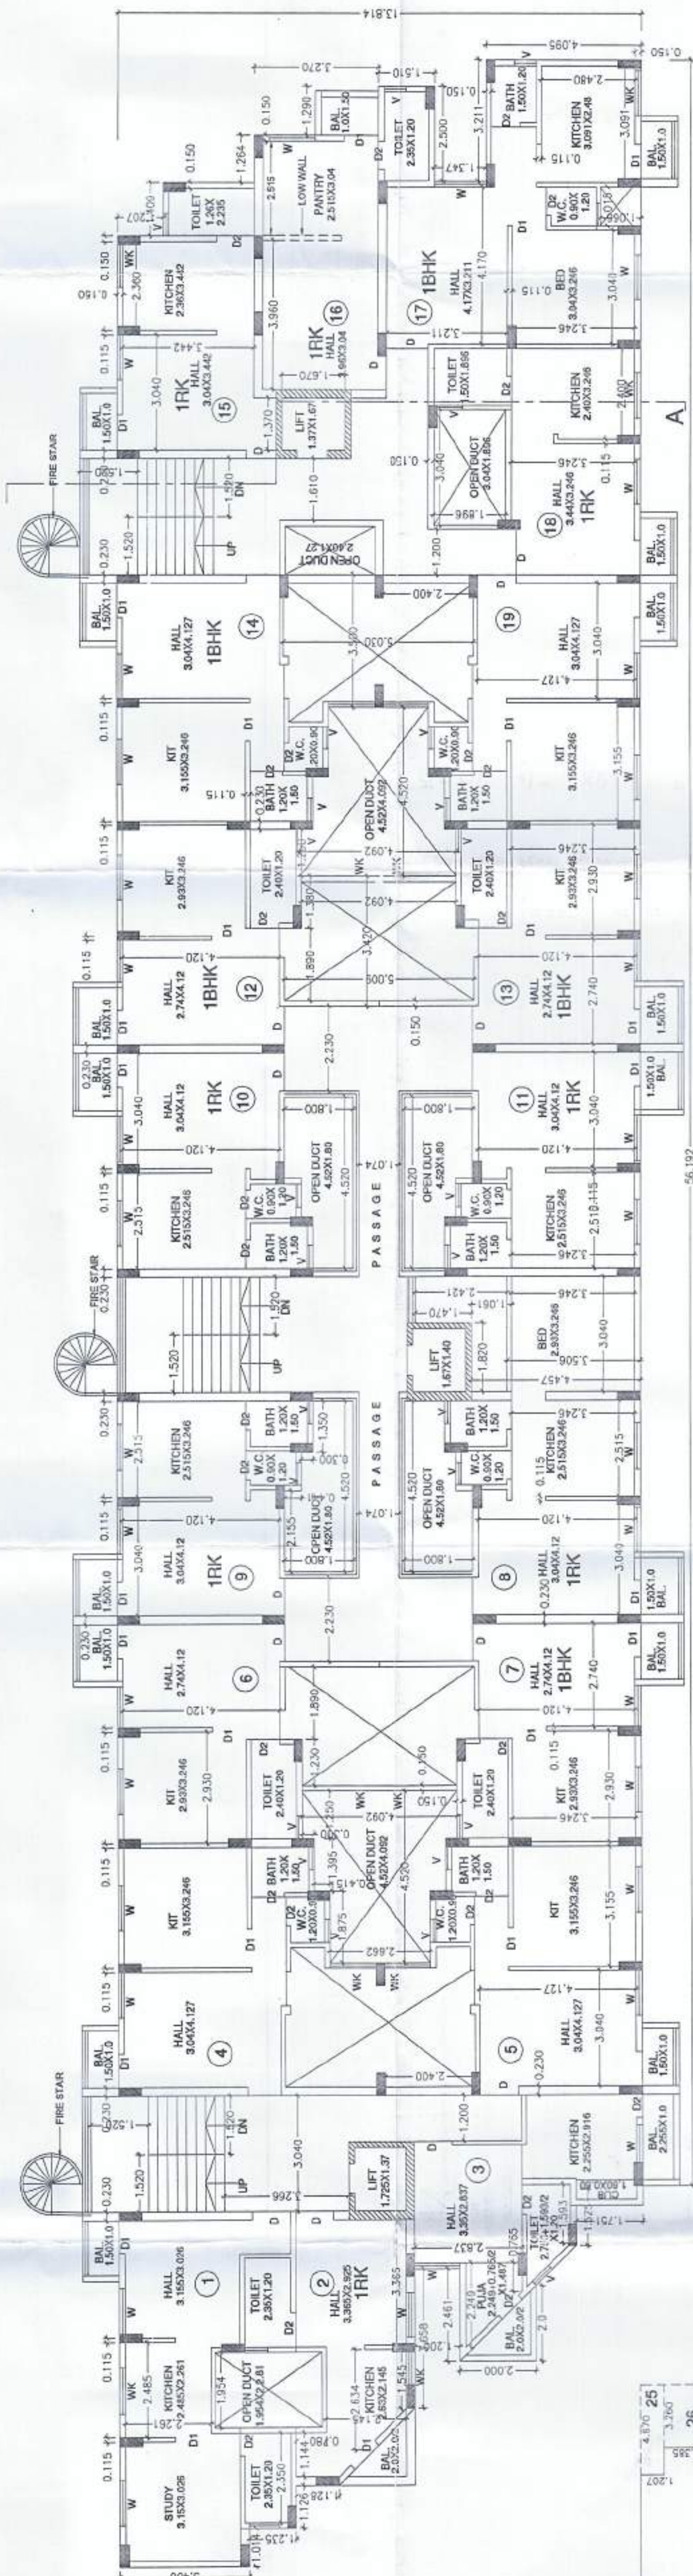

FRONT ELEVATION

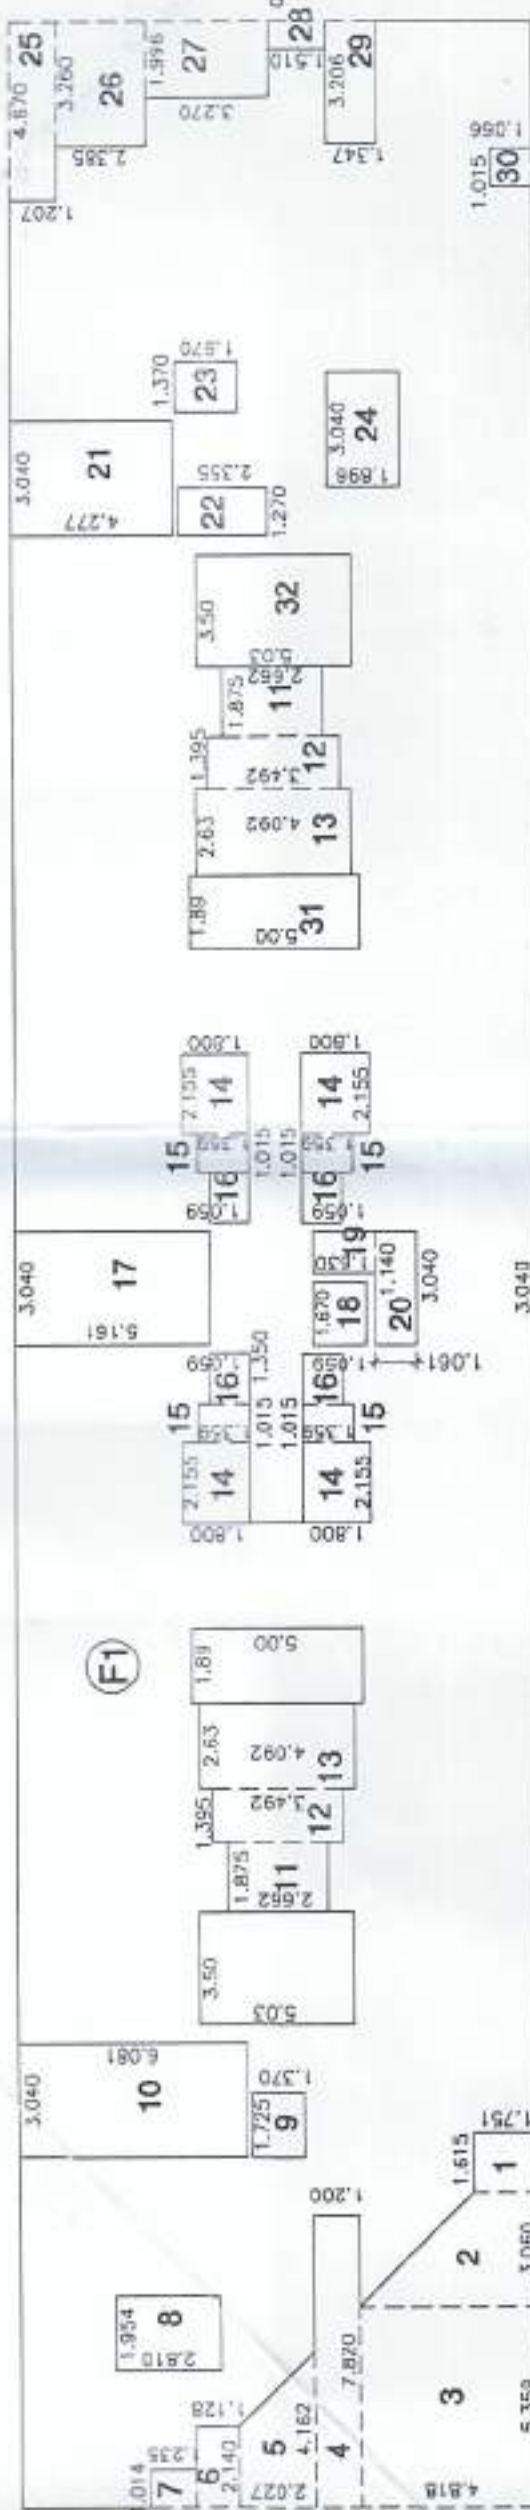[illegible]

7th FLOOR AREA DIA.

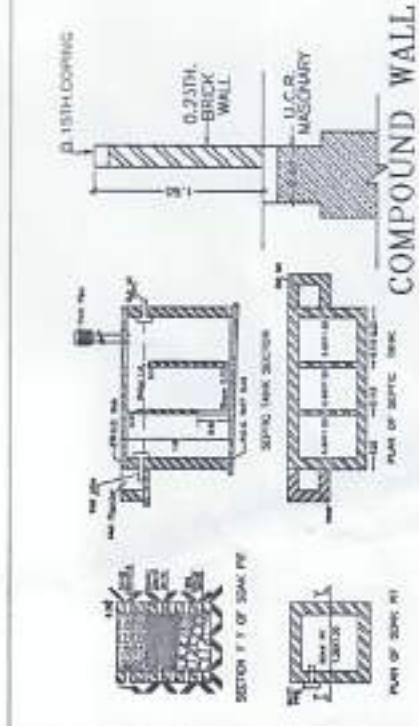

COMPOUND WALL

NOTE: ONLY SUBMISSION DRAWING IS PREPARED BY ENGINEER. OWNERS IS RESPONSIBLE FOR CONSTRUCTION ACTUALLY DONE ON SITE AND THE EXCESS USE OCCUPIED BY THE OWNER

NOTE: ONLY SUBMISSION DRAWING IS PREPARED BY ENGINEER. OWNERS IS RESPONSIBLE FOR CONSTRUCTION ACTUALLY DONE ON SITE AND THE EXCESS USE OCCUPIED BY THE OWNER