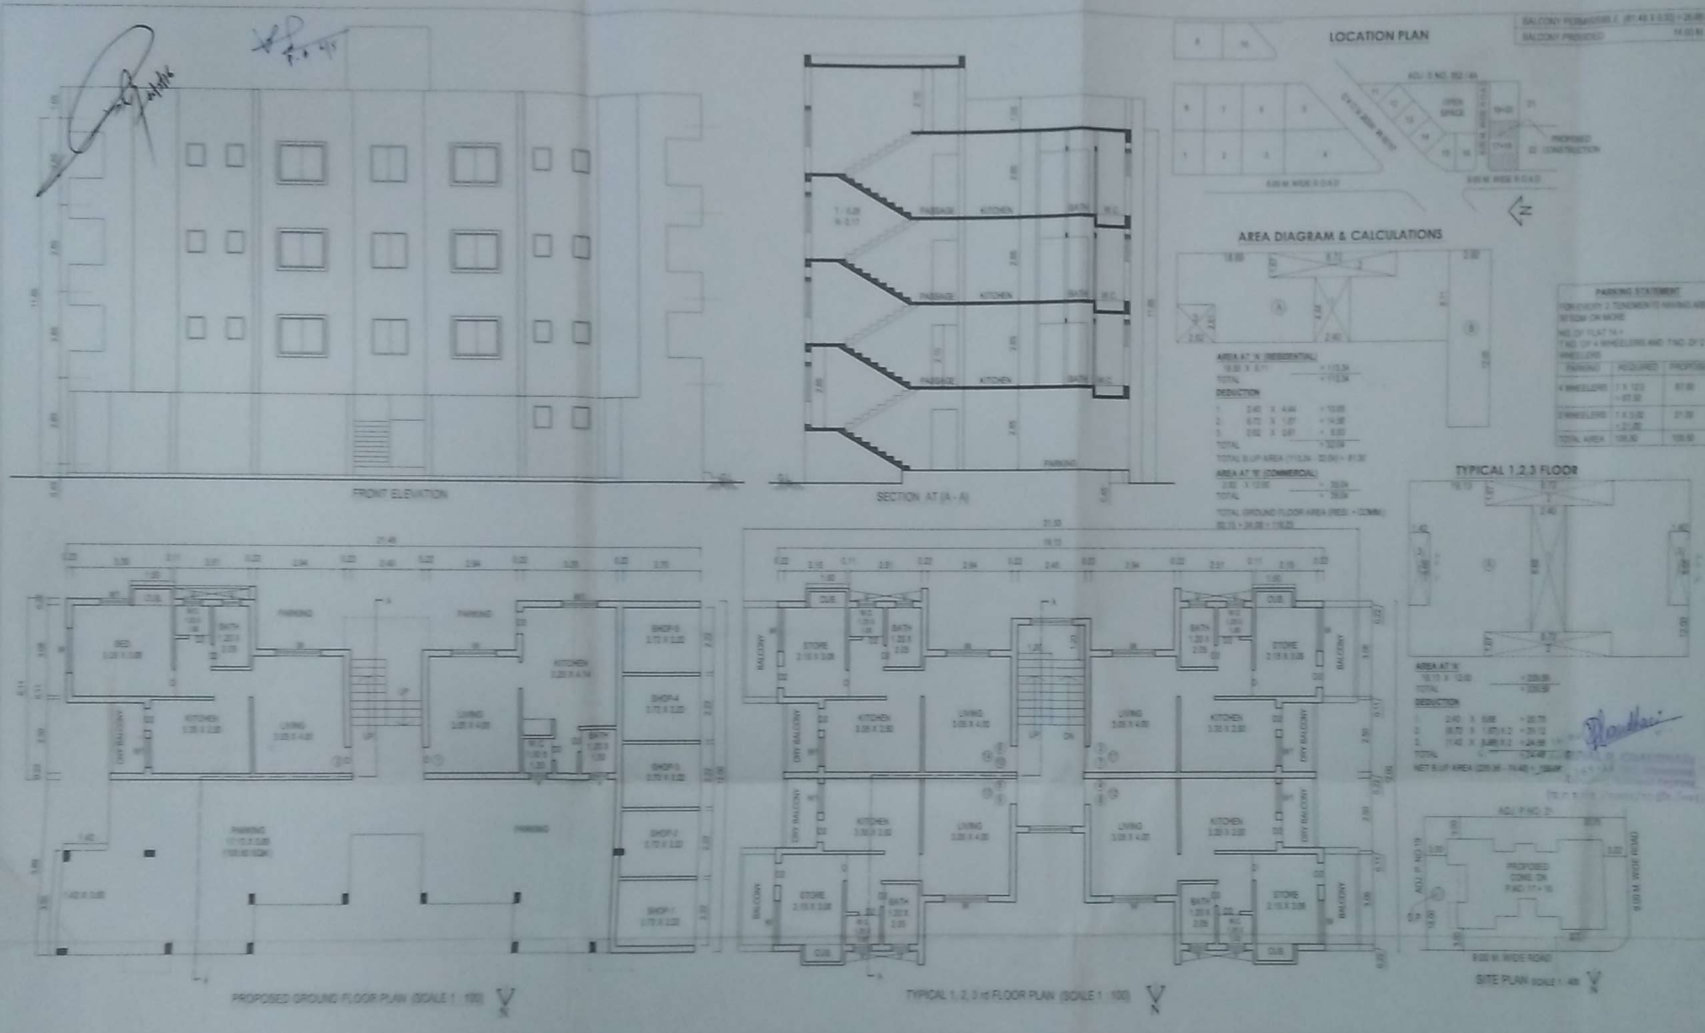

PROJECT-

PROPOSED CONSTRUCTION ON P.NO. 17 + 18
F.S. NO. 352 / 1+ 2+ 3 OF JALGAON
TAL & DIST - JALGAON

APPROVAL

APPROVED

LEGENDS-

PLOT BOUNDARY SHOWN IN THICK BLACK
PROPOSED WORK SHOWN IN RED
DRAINAGE LINE SHOWN IN DOTTED RED

SCHEDULE OF OPENINGS

AREA STATEMENT-

AREA OF PLOT NO. 17+18
ADD T.D.R. 40 %
TOTAL B.UP AREA PERMISSIBLE ON P.NO. 17+18 WITH T.D.R.
PROPOSED BUILT-UP AREA :-
PROPOSED GROUND FLR. RESID B.UP AREA
PROPOSED GROUND FLR. COMM B.UP AREA
TOTAL PROPOSED GROUND FLR. BUP AREA
PROPOSED FIRST FLR. BUP AREA
PROPOSED SECOND FLR. BUP AREA
PROPOSED THIRD FLR. BUP AREA
TOTAL PROPOSED BUP AREA
F.S.I. PERMISSIBLE
TOTAL F.S.I. CONSUMED

OWNER- SARVESHWAR ASSOCIATES
PARTNER

ARCHITECT-