

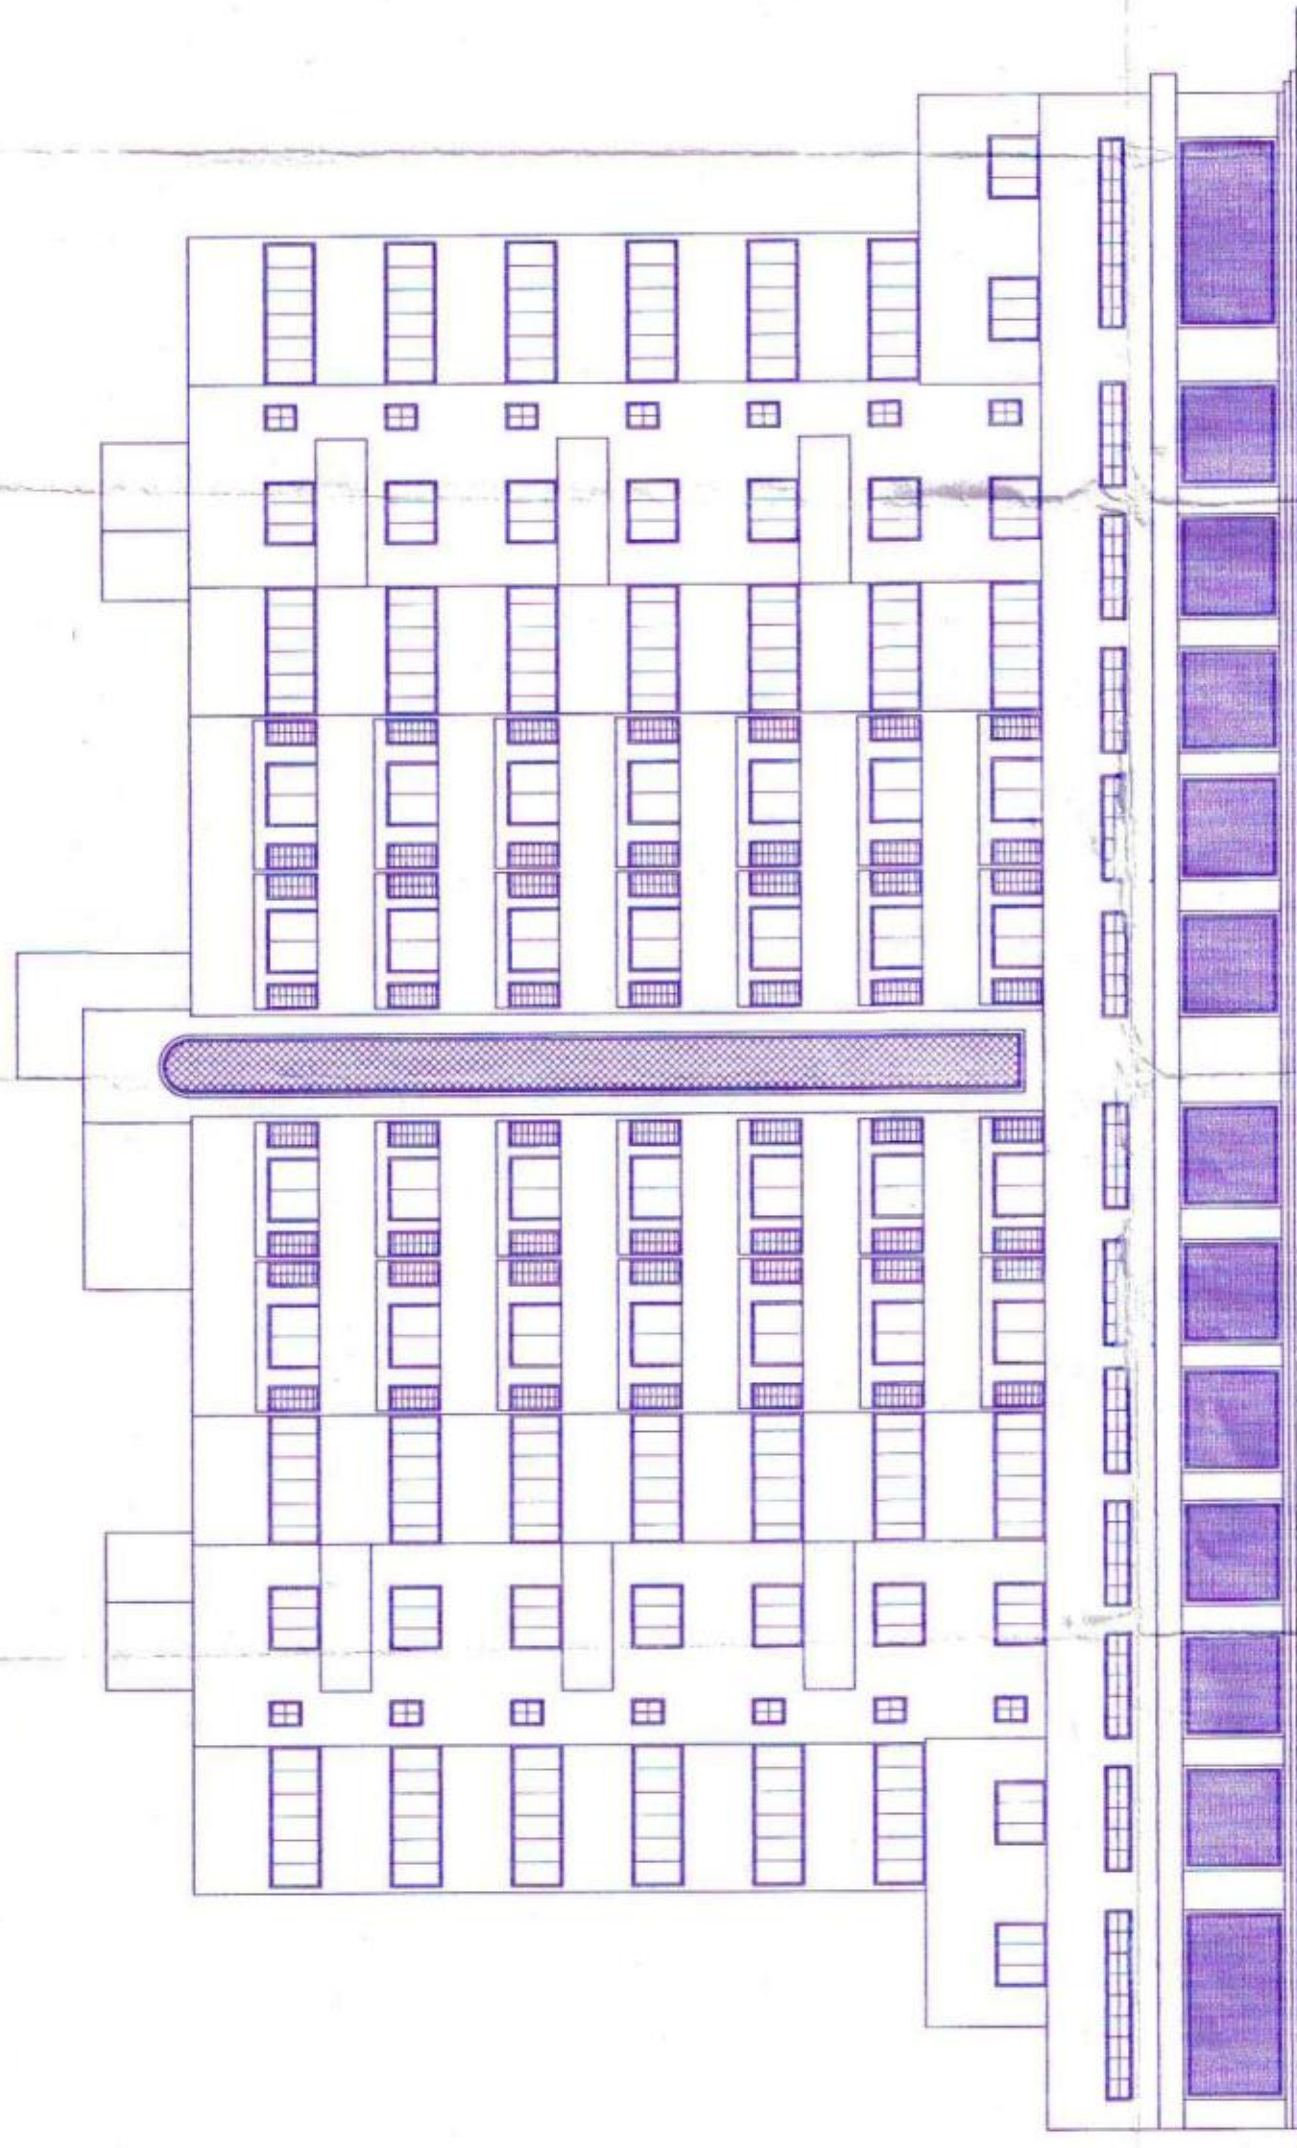
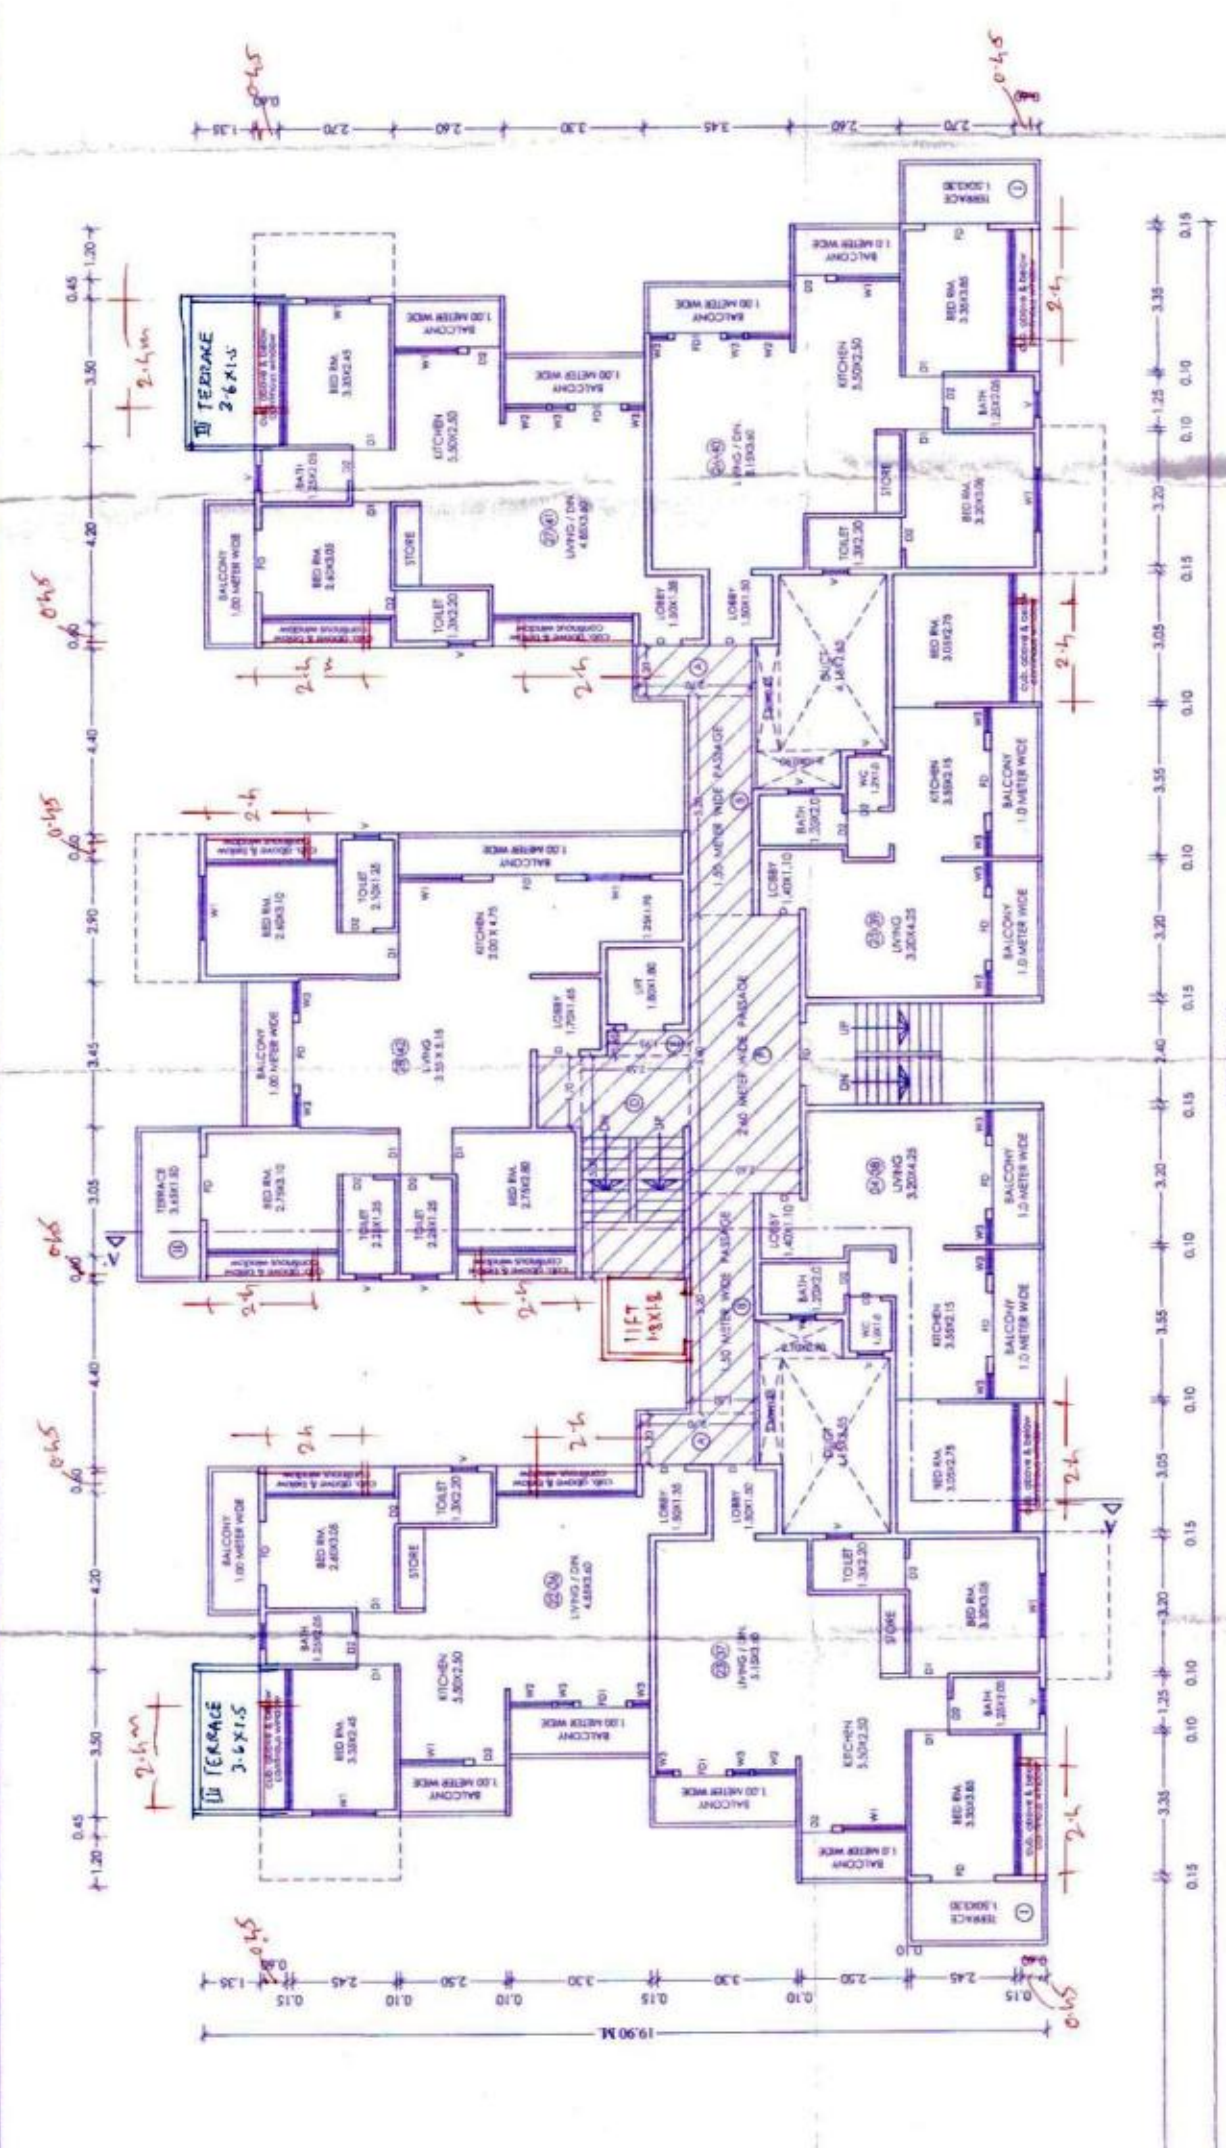
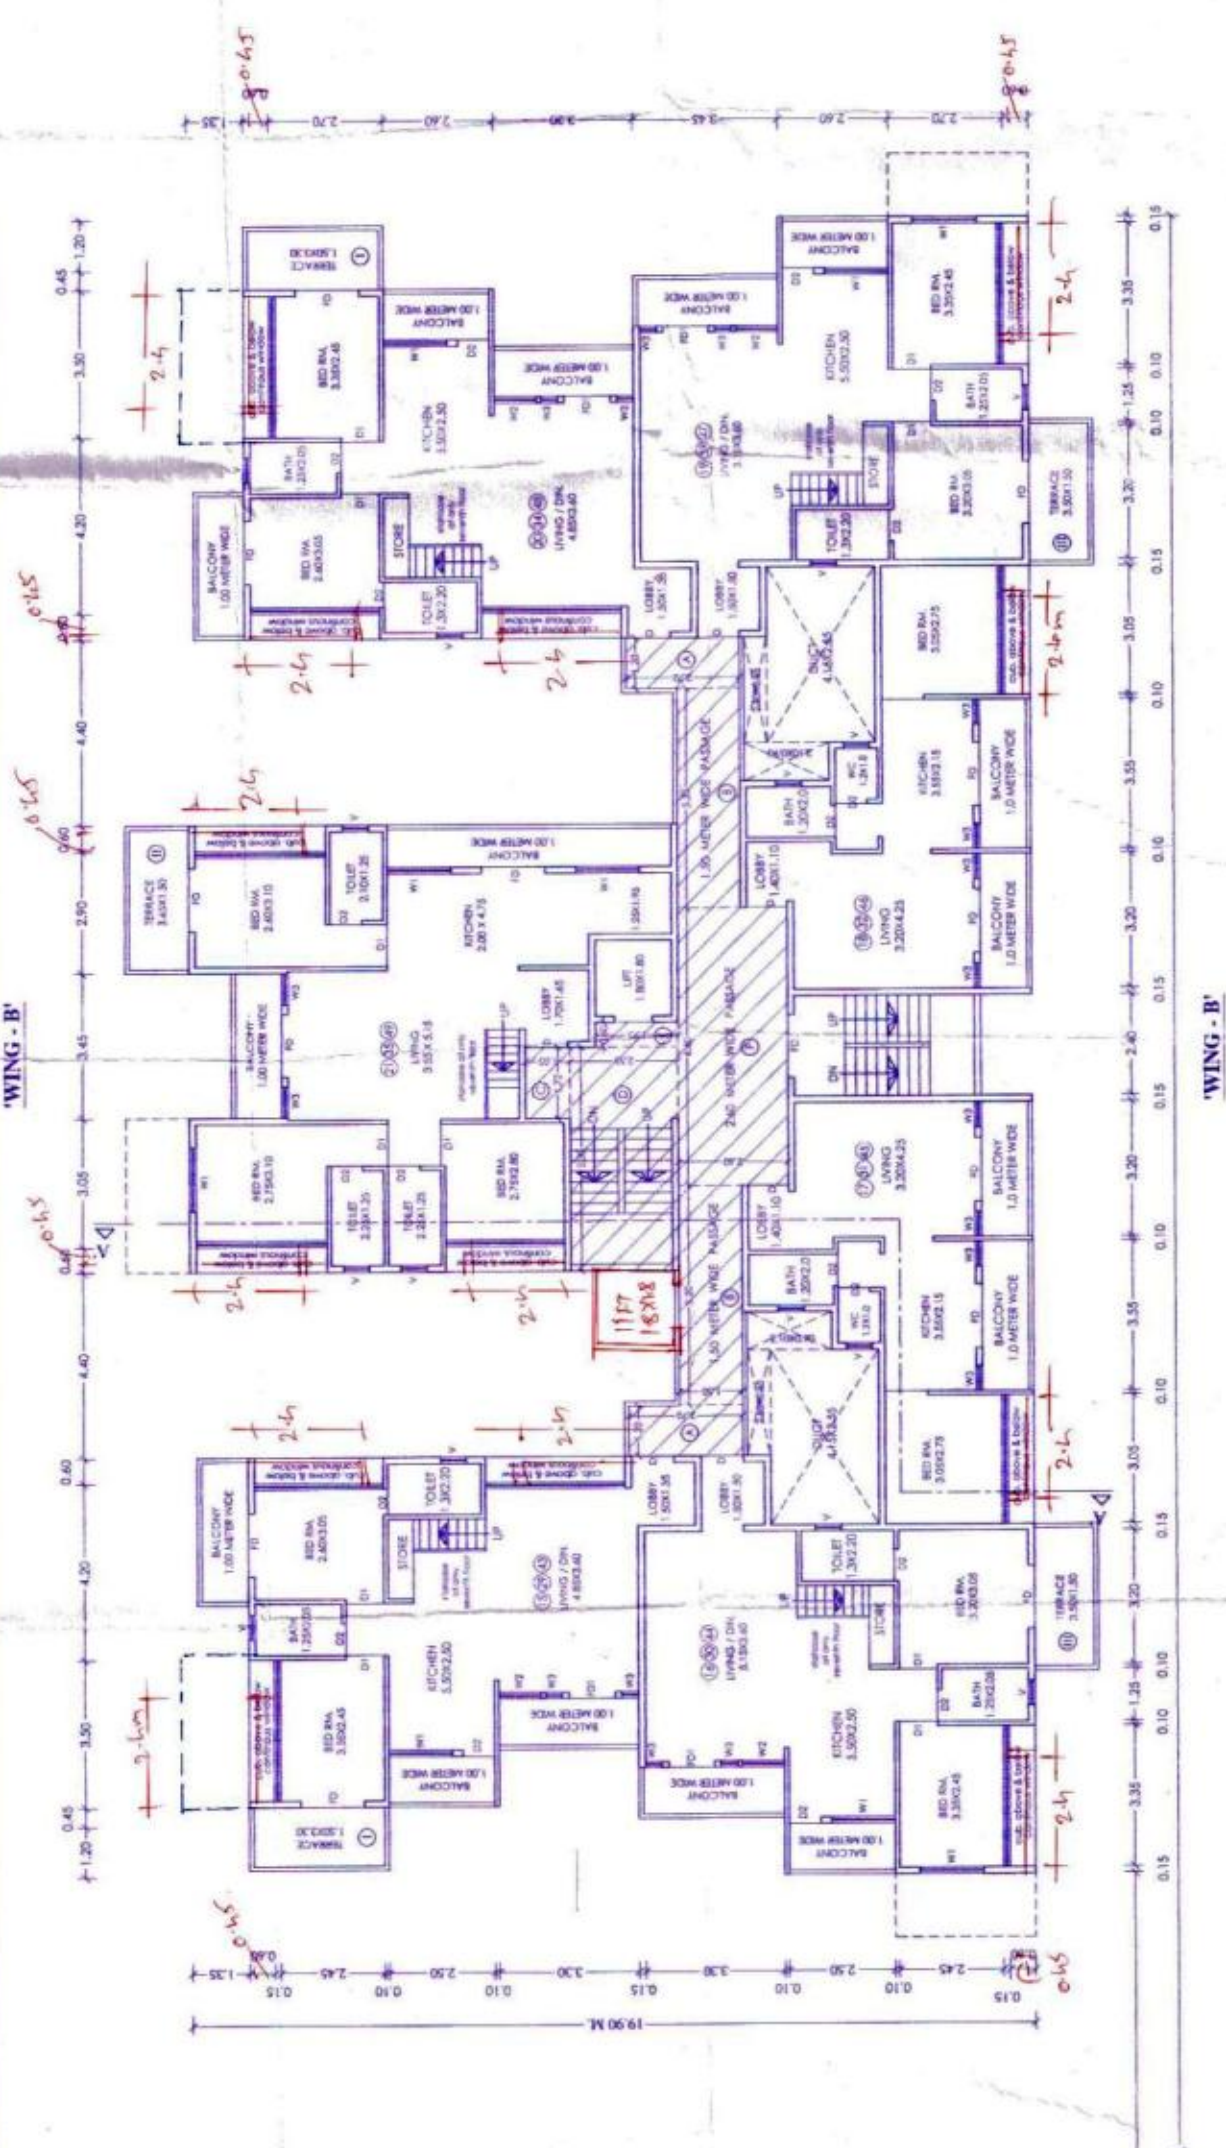
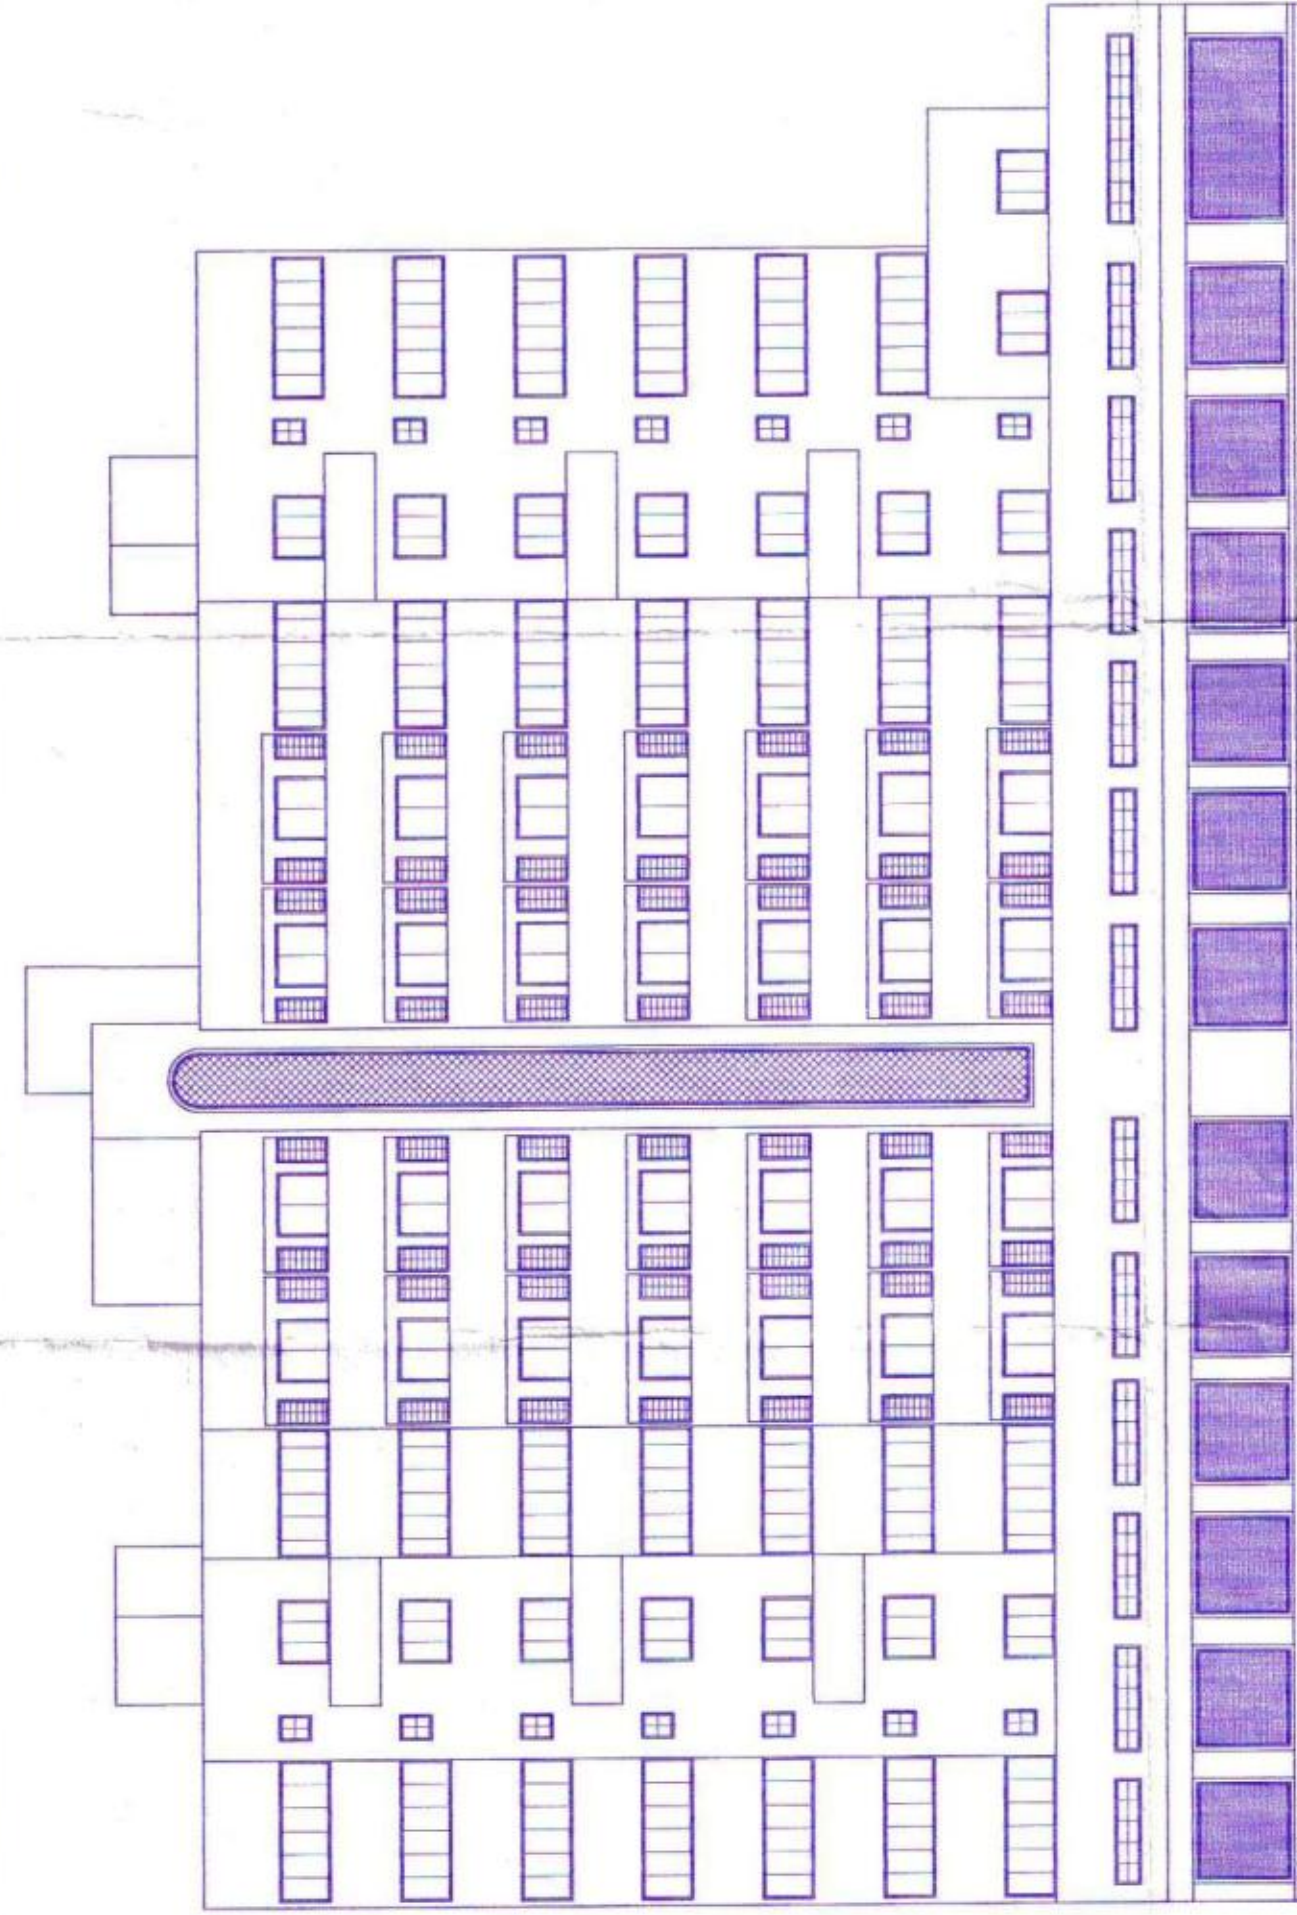


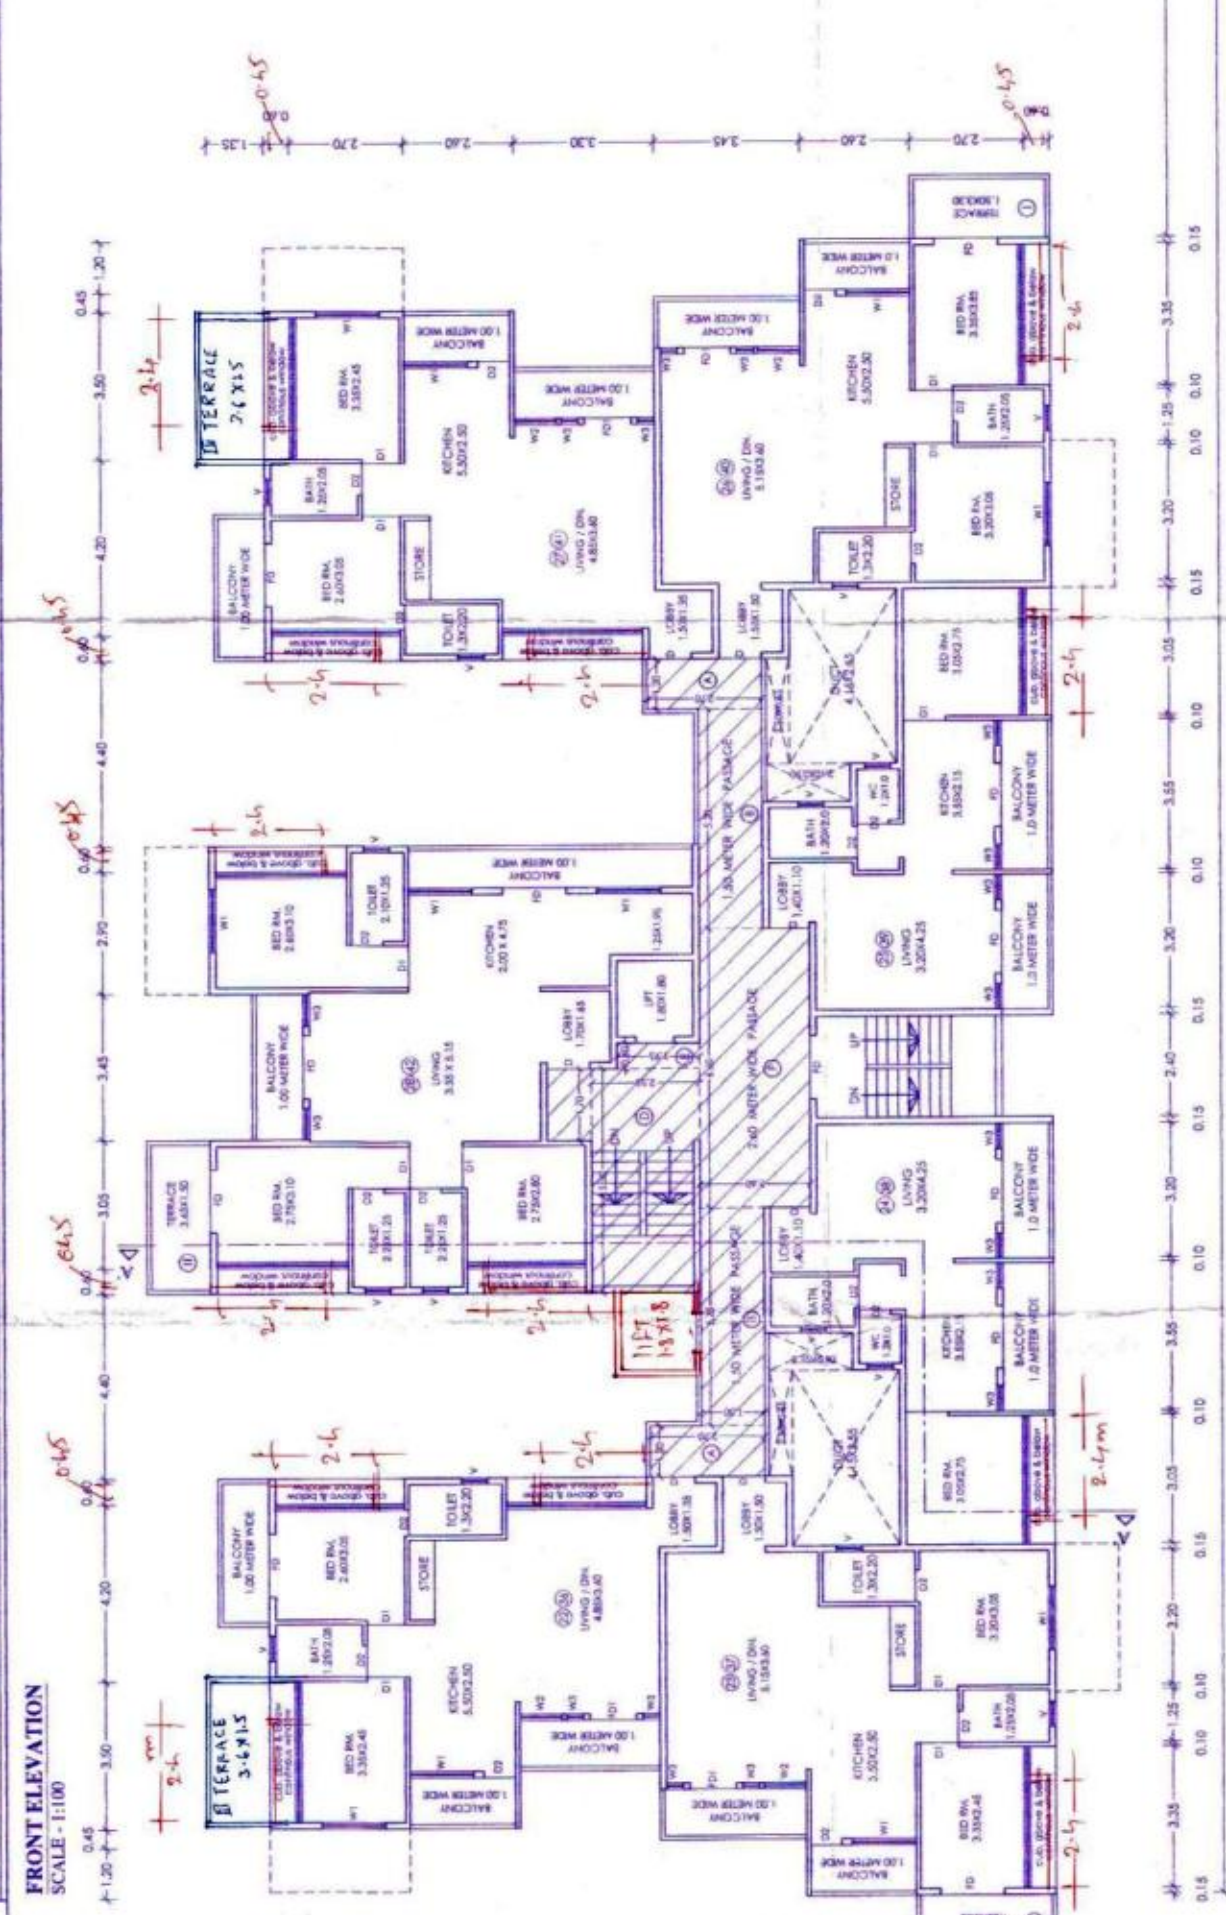

**PROPOSED RESIDENTIAL CUM COMMERCIAL
BUILDING PLAN IN G.No.1467/1468, F.P.No.149,
AT - AMALNER, TAL. AMALNER,
DIST. - JALGAON
FOR - SHRI N.P. MUNDADA PARK, THROUGH
PARTNER MR. OMPRAKASH MUNDADA**

SHRI N.P. MONDOLA PARK, THROUGH PA FATHER - MR. CHAMPASABH MUNDOLA	AR.SANJAY PABARI ARCHITECTS SIGN
OWNERS SIGN	AR.SANJAY PABARI 2 PULJA APT., M.R.THAKKER RD., CHANDRANAGAR, CHANDRANAGAR THAKKER NAGAR NASHIK-422 002 PH-231-7550,8501/93688

DOORS AND WINDOWS		
TYPE	SIZE	SPECIFICATION
S51	2.50 X 2.40	M.S. ROLLING SHUTTER
S5	4.40 X 2.40	M.S. ROLLING SHUTTER
D5	2.10 X 2.10	T.W. FOLDING DOOR
D	1.60 X 2.10	T.W. FOLDING DOOR
D1	0.90 X 2.10	T.W. PANELLED DOOR
D2	0.75 X 2.10	T.W. PANELLED DOOR
W	1.50 X 1.20	M.S. GLAZED WINDOW
W1	1.20 X 1.20	M.S. GLAZED WINDOW
W2	0.75 X 1.20	M.S. GLAZED WINDOW
U	0.60 X 0.60	M.S. GLAZED OVERHEAD

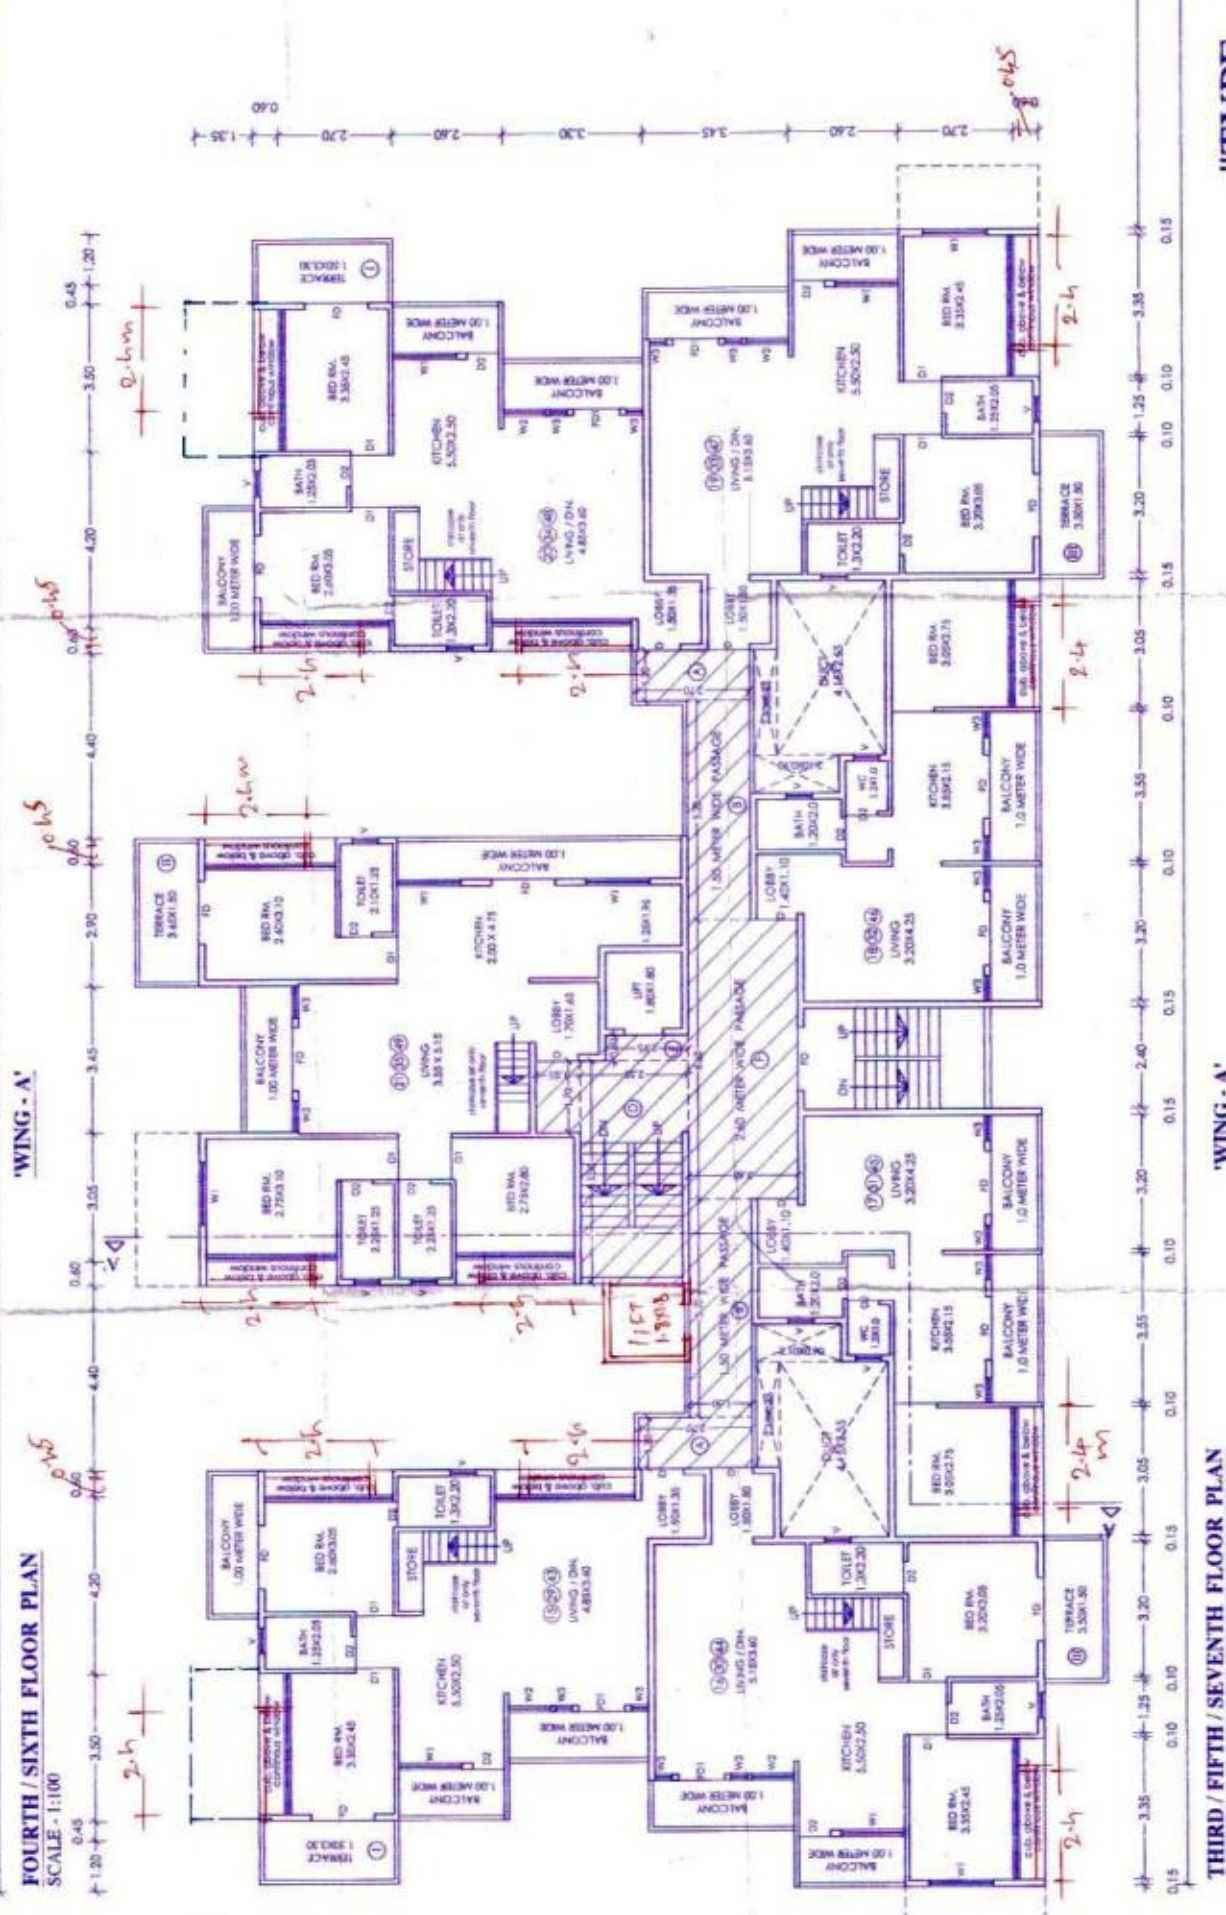

"TYPE - A"

'WING - A'

THIRD / FIFTH / SEVENTH FLOOR PLAN
SCALE - 1:100