

CONTENTS: SECTION / FRONT ELEVATION | SHEET 3/4

STAMP OF APPROVAL


APPROVED
For Comm. & Resi. purpose as amended in green subject to the Conditions of permission of Commencement Date: 21/12/2015 0905
Officer
Municipal Corporation of the city of Jalgaon

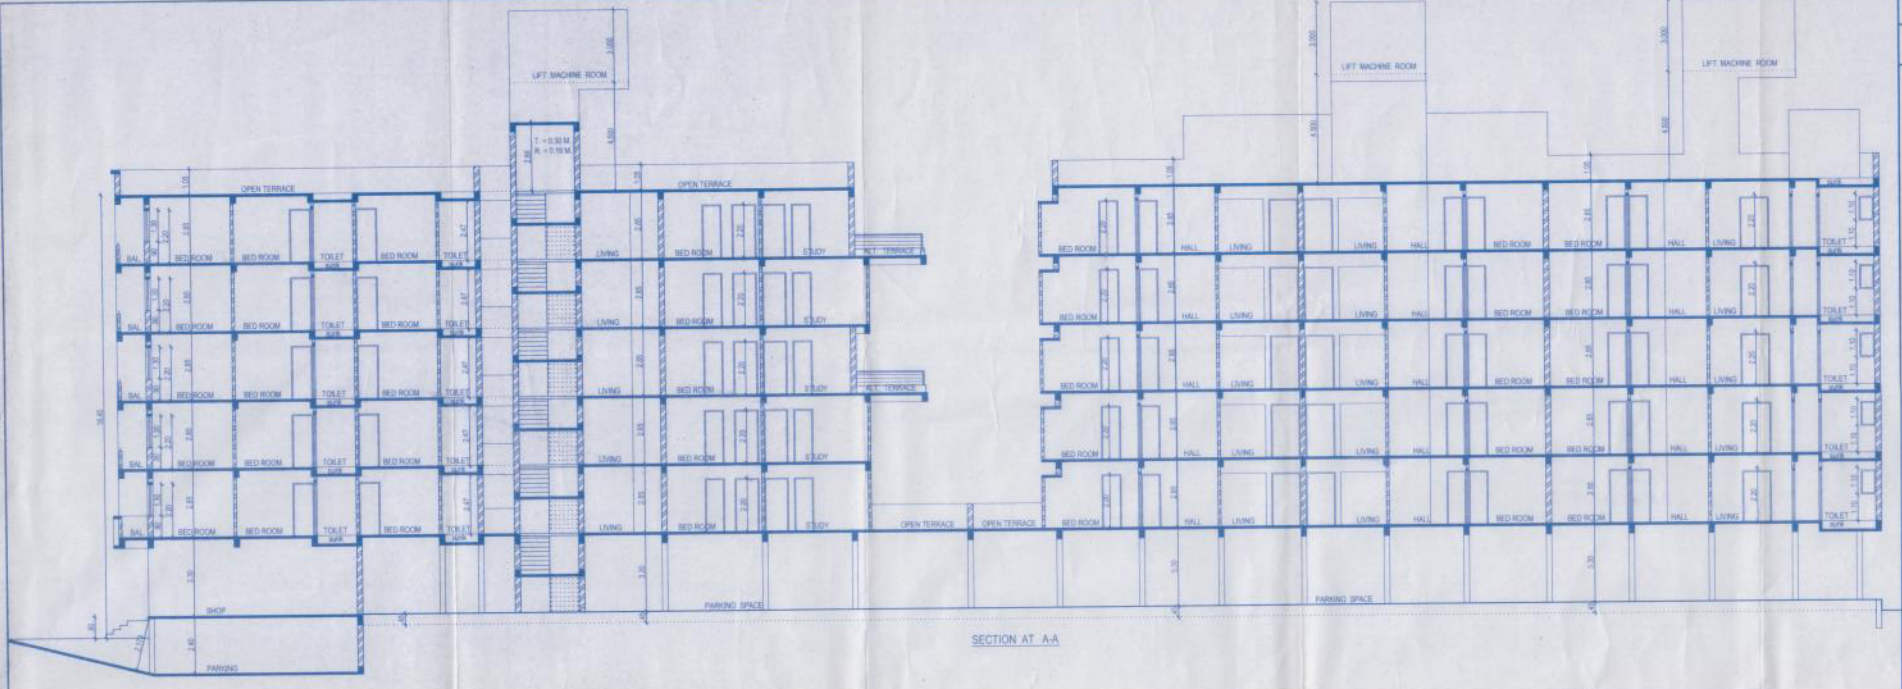


SECTION AT A-A

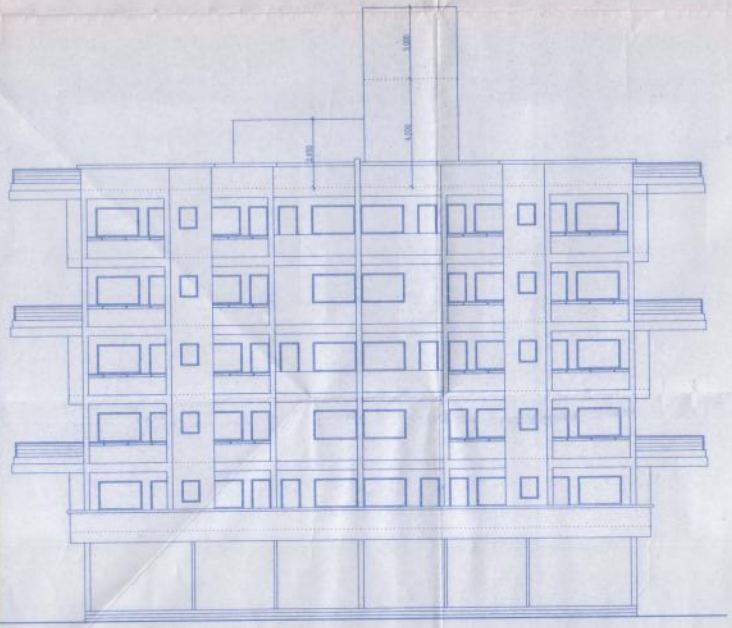

FRONT ELEVATION

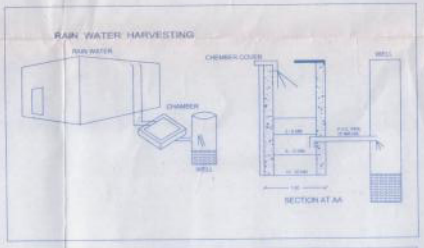

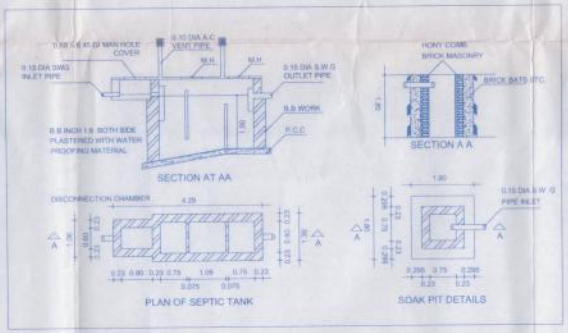

SCHEDULE OF OPENING


TYPE	SIZE	SPECIFICATION
RS	3.35 M X 2.70 M	M. S. ROLLING SHUTTERS
D	1.20 M X 2.20 M	TEAK WOOD FRAME PANELED
D1	0.90 M X 2.25 M	FLUSH DOOR AS PER DETAILS
D2	0.75 M X 2.20 M	DRAWINGS.
W	1.80 M X 1.30 M	TEAK WOOD OR MILD STEEL
W1	1.80 M X 1.00 M	OR ALUMINUM SLIDING
W2	1.50 M X 1.30 M	GLAZED WINDOW
V	0.60 M X 0.75 M	TEAK WOOD OR M.S. GLAZED VENTILATORS

BALCONY AREA STATEMENT:

FLOOR	PERIPHERY LENGTH (R. MT.)	BAL. PERMISSIBLE 1/3 OF PERIPHERY (R. MT.)	PROPOSED BALCONY (R. MT.)	EXCESS BALCONY (SQ. M.)
1ST FLOOR	271.11	90.37	73.42	NIL
2ND FLOOR	271.11	90.37	73.42	NIL
3RD FLOOR	271.11	90.37	73.42	NIL
4TH FLOOR	271.11	90.37	73.42	NIL
5TH FLOOR	271.11	90.37	73.42	NIL
		TOTAL EXCESS BALCONY =		NIL

PARKING AREA STATEMENT:
(AS PER DC RULE - TABLE NO.6, PAGE NO.55)

FOR EVERY 2 TENEMENTS HAVING AREA 50 SQ.M. OR MORE		
	4 WHEELER	2 WHEELER
PARKING REQUIRED	25 Nos.	25 Nos.
PARKING PROVIDED	39 Nos.	76 Nos.

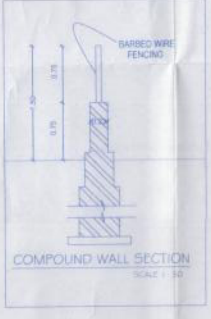

PROPOSED RESIDENTIAL & COMMERCIAL BUILDING ON
S. NO. 415/1B/1
AT- MEHRUN SHIWAR,
TAL. & DIST. JALGAON.

FOR- KMP BUILDERS

OWNER'S SIGNATURE

FOR THE ARCHITECTS | FOR STRUCTURAL DESIGNER

ARCHITECT :-

PRAKASH M. GUJARATHI.
1, TANMAYEE APPARTMENT, NEAR R.T.O. OFFICE,
AADARSH NAGAR, JALGAON.
PH. NO. - (0257) 226 2603 / 94222-77306
REG. NO. - CA/86/10178 | MUNI. LICENSE NO. - 43

F:\Prakash's Drawings\prakash\Residential\Mehrun\plot.dwg,dd.2K15(90)