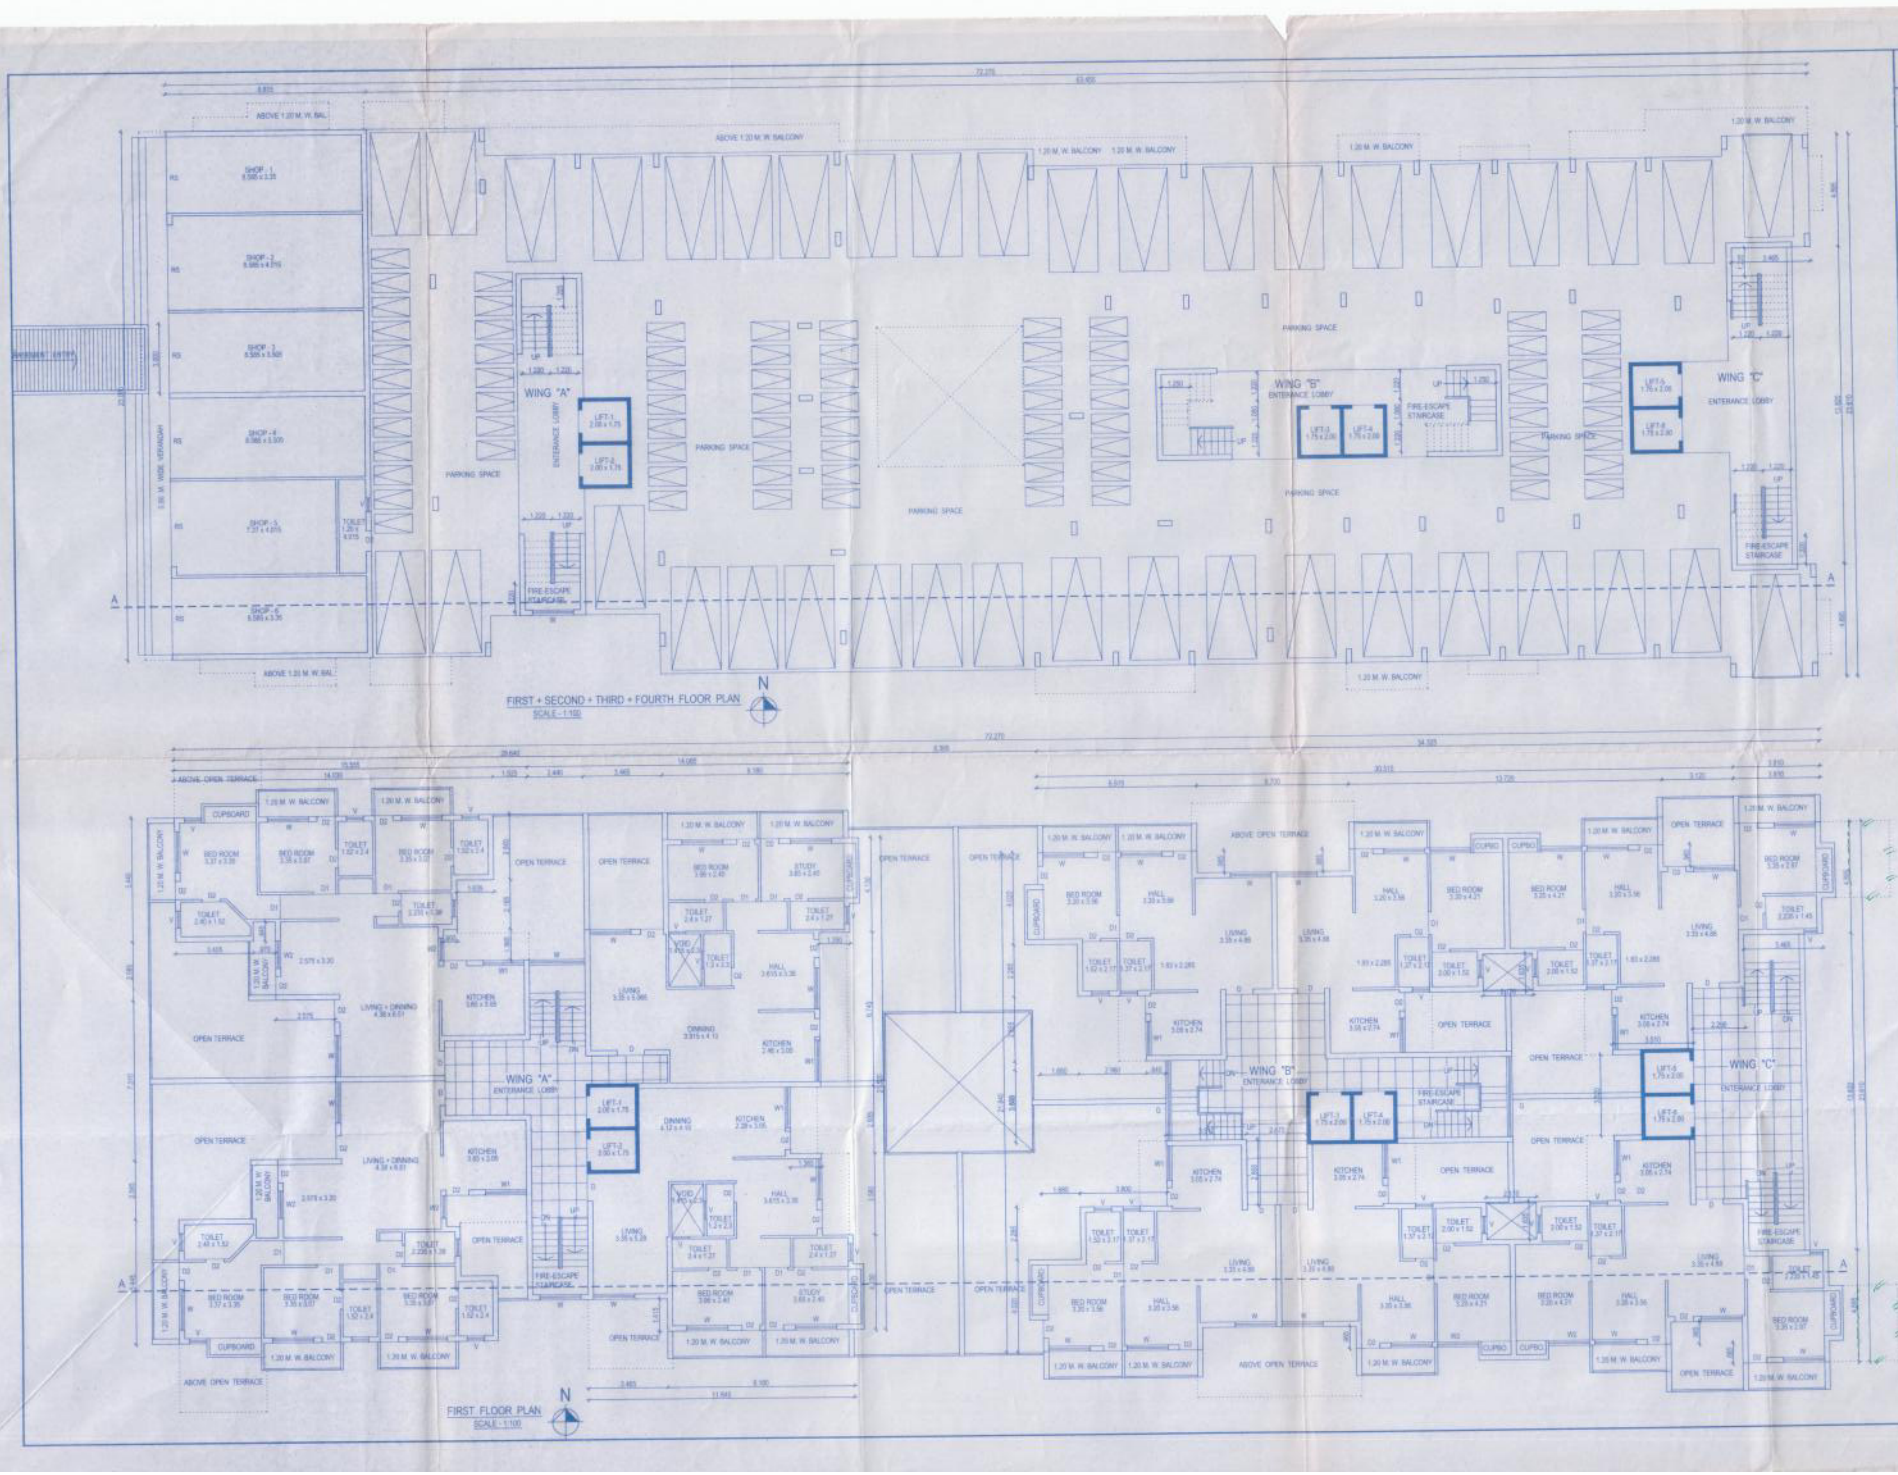


CONTENTS: GROUND / FIRST FLOOR PLAN | SHEET 1/4

STAMP OF APPROVAL

APPROVED
For Comm. & Resi. Jalgaon
Date: 23/12/2015
0903
City of Jalgaon

JALGAON MUNICIPAL CORPORATION

PROPOSED RESIDENTIAL & COMMERCIAL BUILDING ON S. NO. 415/1B/1 AT- MEHRUN SHIWAR, TAL. & DIST. JALGAON.

FOR- KMP BUILDERS

OWNER'S SIGNATURE

FOR THE ARCHITECTS | FOR STRUCTURAL DESIGNER

ARCHITECT :

PRAKASH M. GUJARATHI.
1, TANMAYEE APPARTMENT, NEAR R.T.O. OFFICE,
AADARSH NAGAR, JALGAON.
PH. NO. - (0257) 226 2623 / 94222-77300.
REG. NO. - CA/81/10316 | MUNI. LICENSE NO. - 43

© Reserved. Drawing is protected under Indian Copyright Act. (Act 24 / 1957)