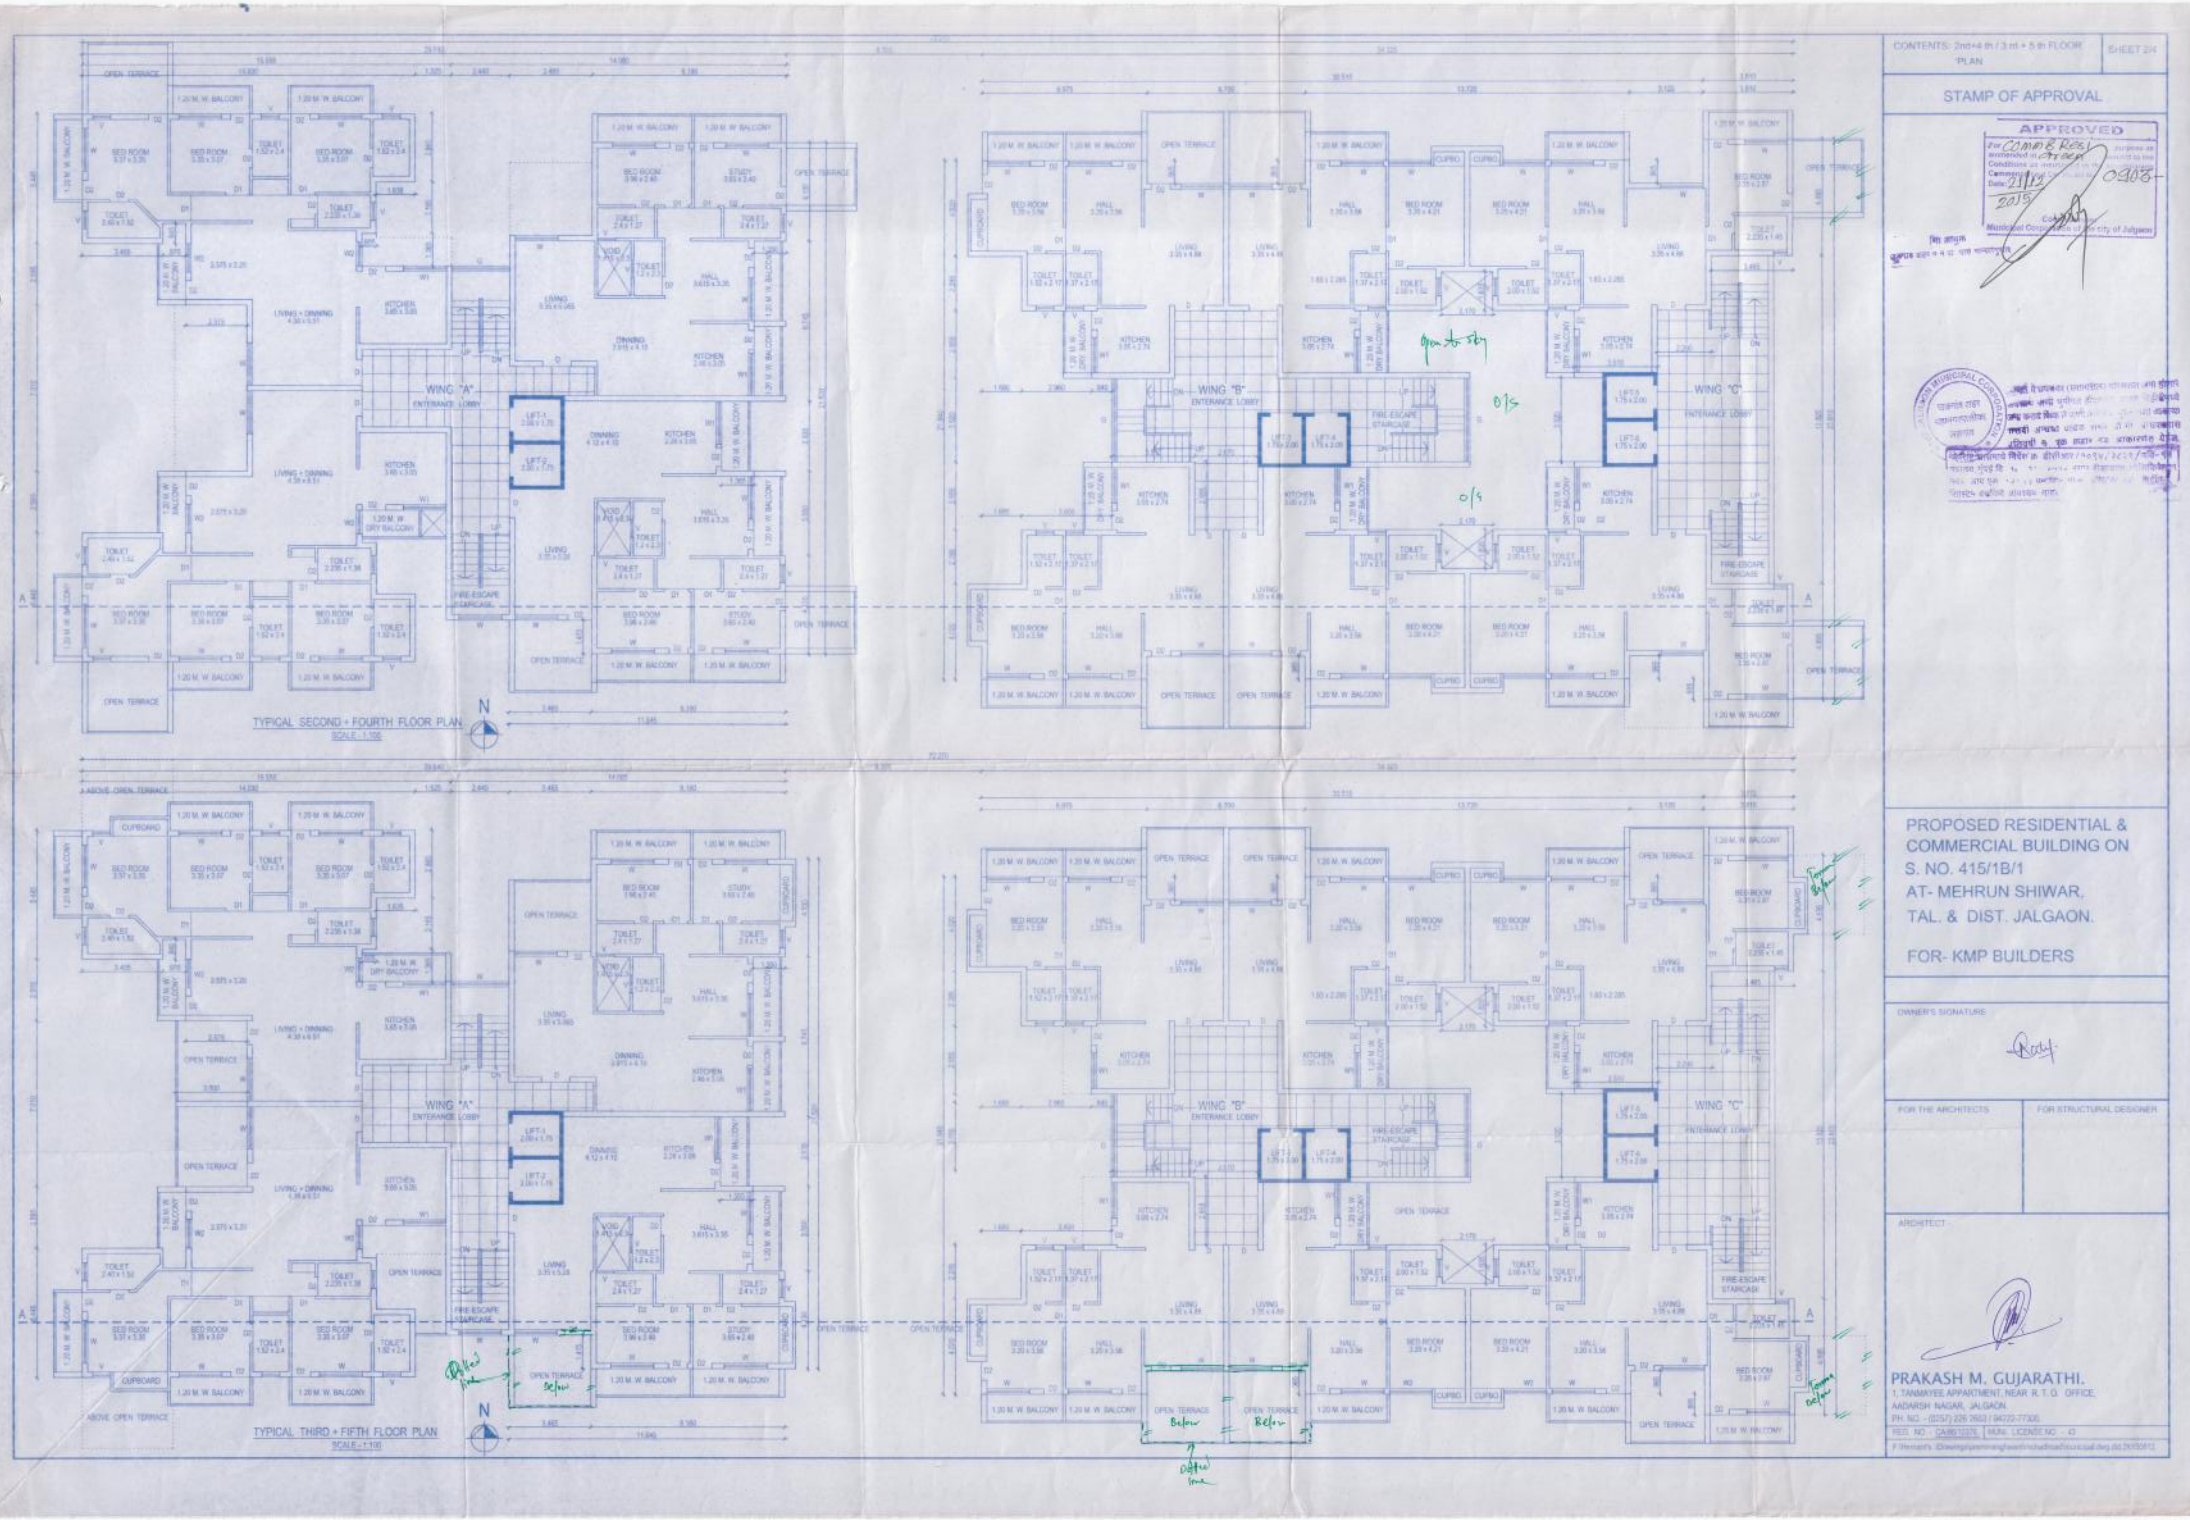


CONTENTS: 2nd+4 th / 3 rd + 5 th FLOOR PLAN

SHEET 2/4

STAMP OF APPROVED

APPROVED
For COMMERCIAL USE ONLY
Date: 21/11/2019
0903
Municipal Corporation of the city of Jalgaon

PROPOSED RESIDENTIAL & COMMERCIAL BUILDING ON S. NO. 415/1B/1 AT- MEHRUN SHIWAR, TAL. & DIST. JALGAON.

FOR- KMP BUILDERS

OWNER'S SIGNATURE

FOR THE ARCHITECTS

FOR STRUCTURAL DESIGNER

ARCHITECT

PRAKASH M. GUJARATHI.
1, TANMAYEE APPARTMENT, NEAR R.T.O. OFFICE,
AADARSH NAGAR, JALGAON.
PH. NO. - (0257) 226 2653 / 94220-77305
REG. NO. - CA/85/10276 | MUNI. LICENSE NO. - 43