




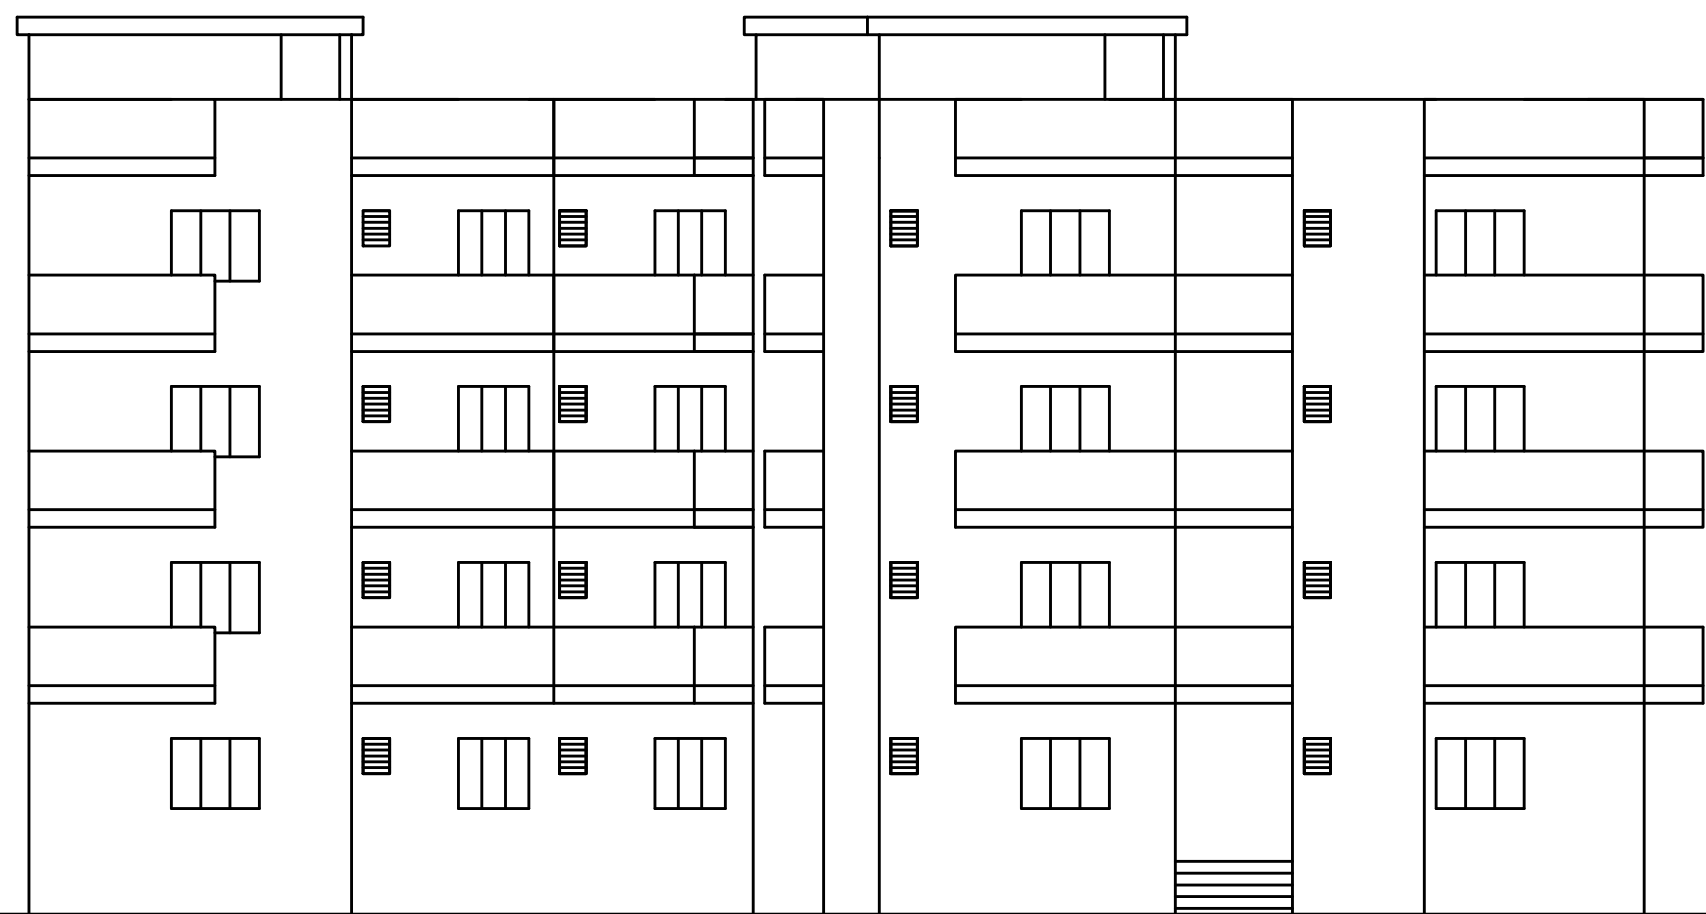

ELEVATION OF WING - A & WING - B

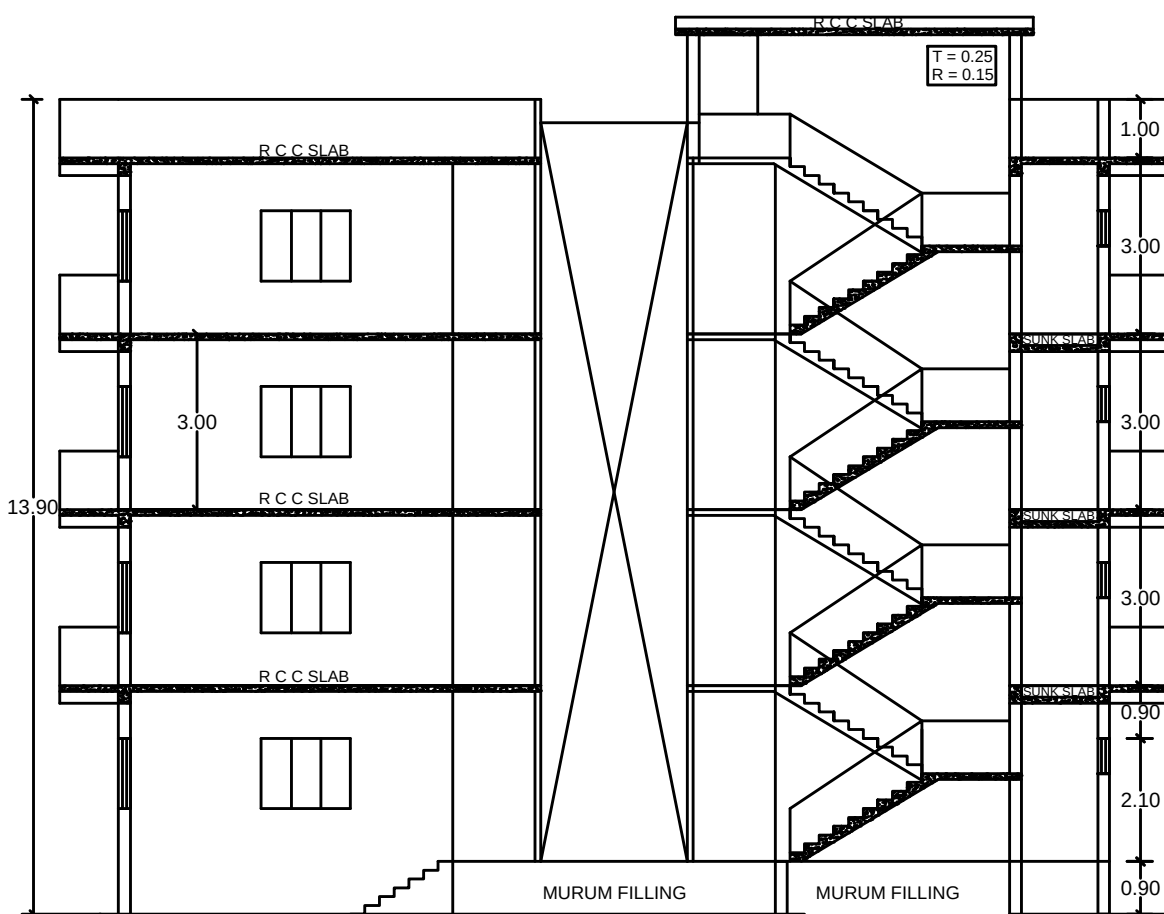


WING - A SECTION - S.P.


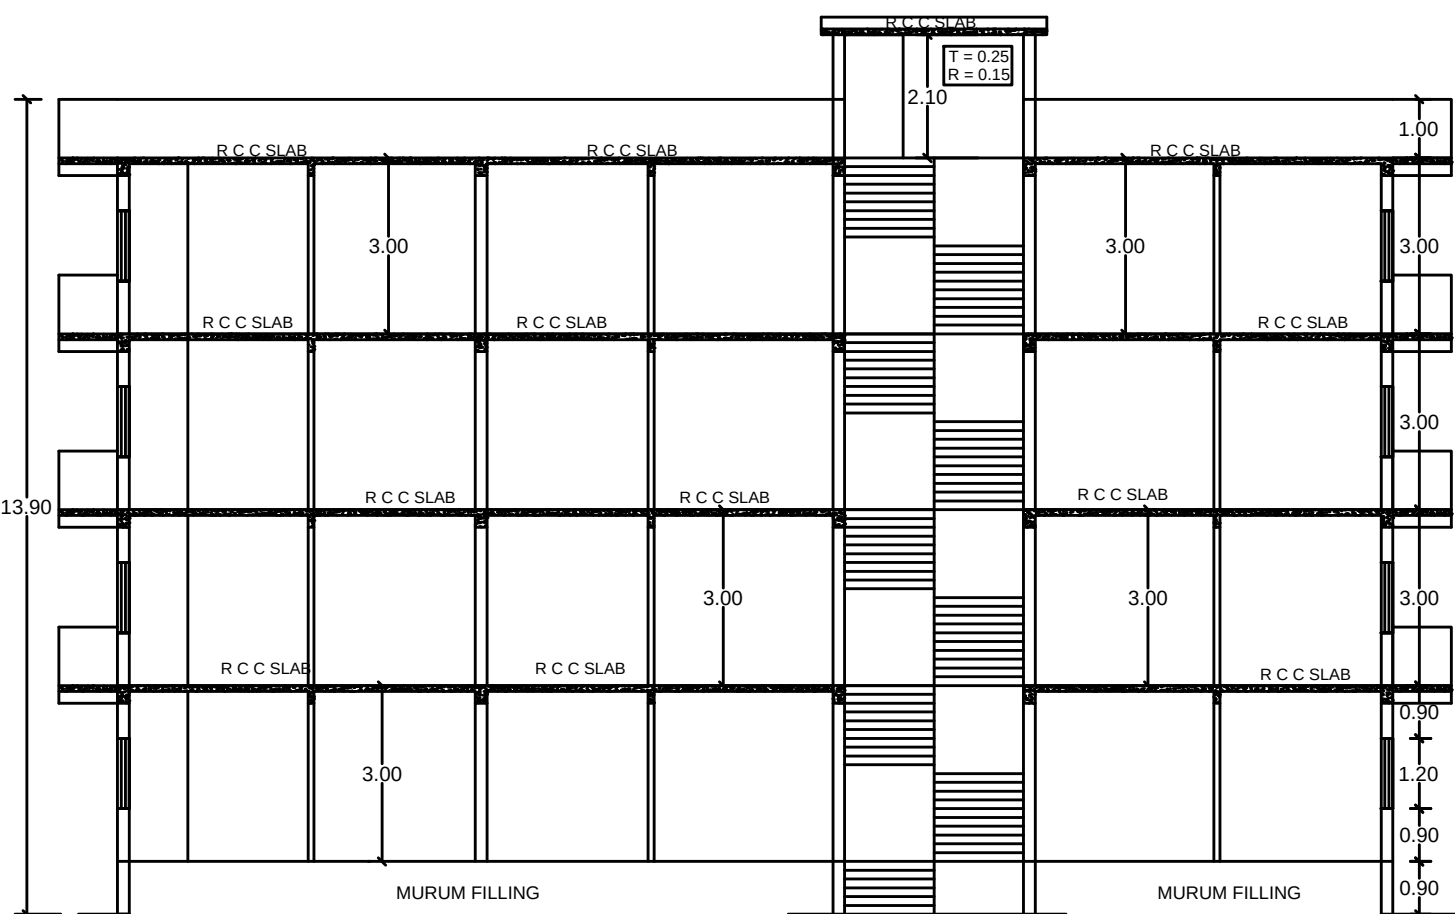


WING - B SECTION - S.P.


WING - A Gr. Fl. AREA CALCULATION.	
TOTAL WING - A B.U.P AREA	= 361.50 Sqm.
DEDUCT B.U.P AREA.	
PART (A) B.U.P AREA 4.70 X 2.50	= 11.75 Sqm.
PART (B) B.U.P AREA 4.70 X 2.50	= 11.75 Sqm.
TOTAL DEDUCT (11.75 + 11.75)	= 23.50 Sqm.
TOTAL NET B.U.P AREA GROUND FLOOR	= 338.00 Sqm.
B.U.P AREA OF (361.50 - 23.50)	= 338.00 Sqm.
NET TOTAL B.U.P AREA	= 1352.00 Sqm.
(Gr. + 1st + 2nd + 3rd Floor)	
WING - B Gr. Fl. AREA CALCULATION.	
TOTAL WING - B B.U.P AREA	= 362.09 Sqm.
DEDUCT B.U.P AREA.	
PART (A) B.U.P AREA 2.15 X 1.35	= 0.90 Sqm.
TOTAL DEDUCT	= 11.60 Sqm.
TOTAL NET B.U.P AREA GROUND FLOOR	= 350.49 Sqm.
B.U.P AREA OF (362.09 - 11.60)	= 350.49 Sqm.
NET TOTAL B.U.P AREA	= 1401.96 Sqm.
(Gr. + 1st + 2nd + 3rd Floor)	
NET TOTAL WING - A + WING - B B.U.P AREA	
(1352.00 + 1401.96)	= 2753.96 Sqm.

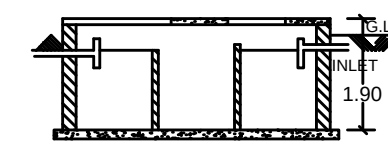


SECTION
PLAN OF SEPTIC TANK
CAPACITY OF SEPTIC

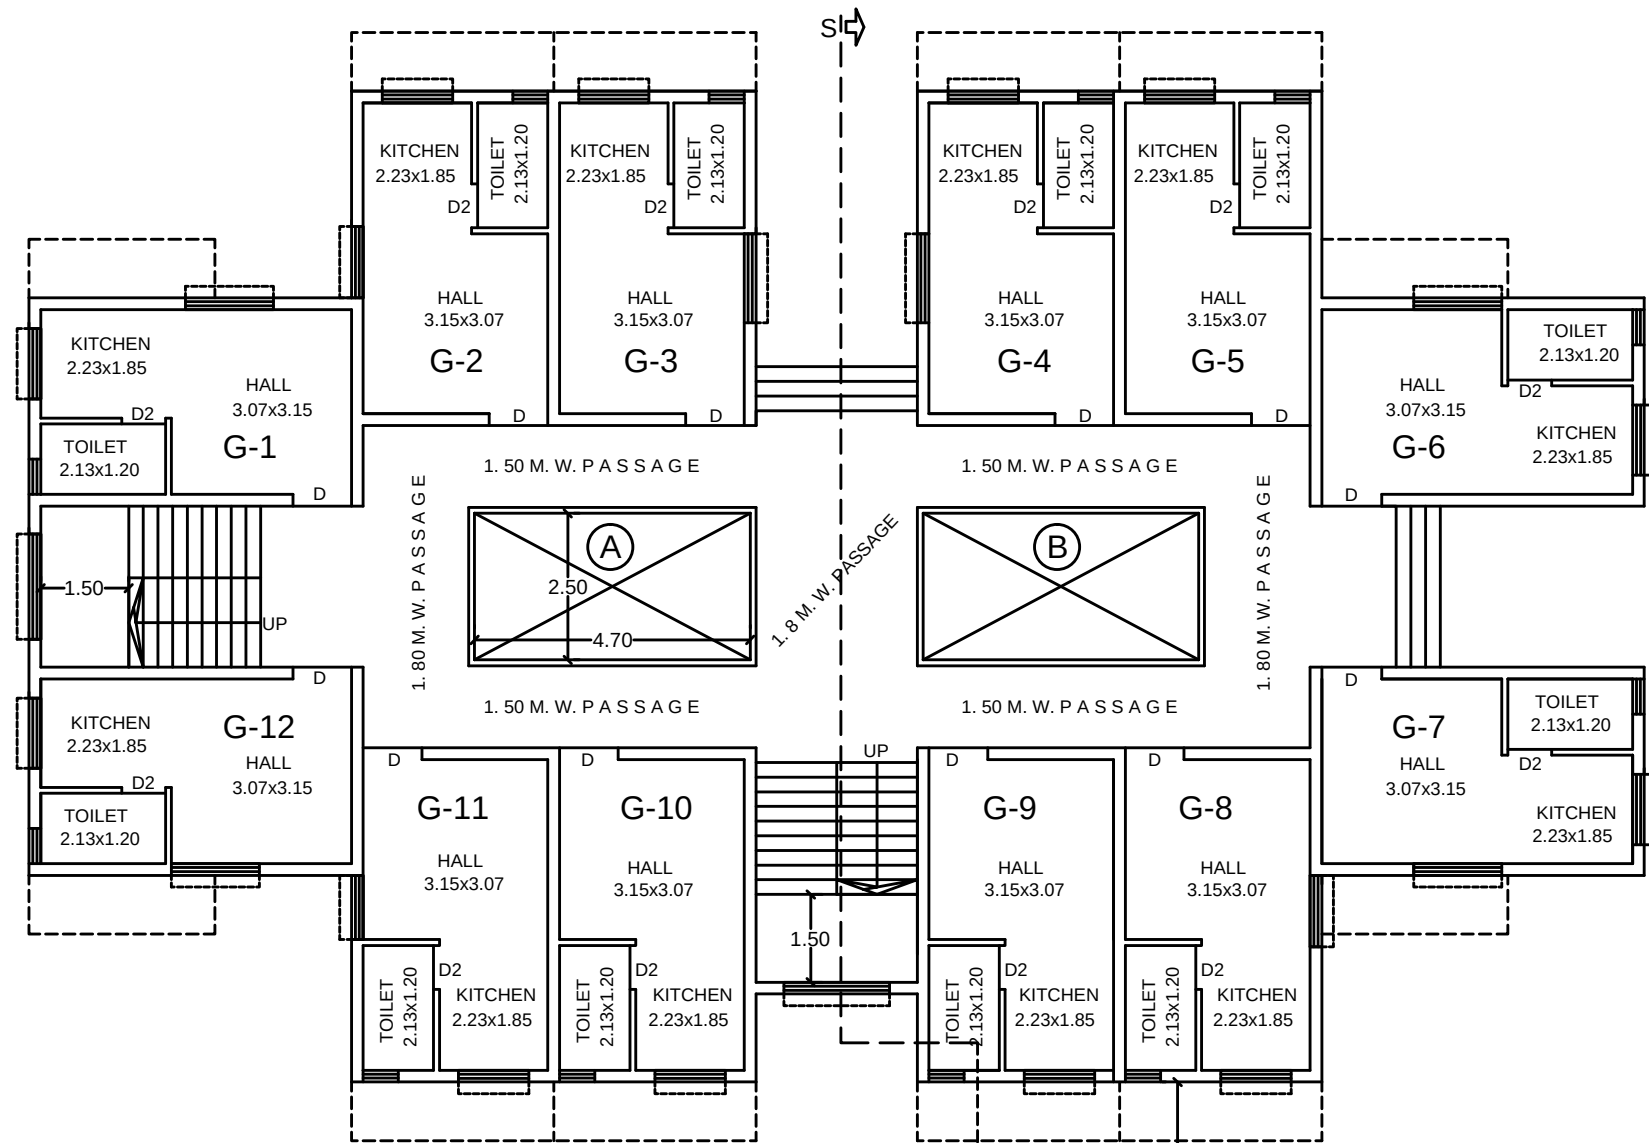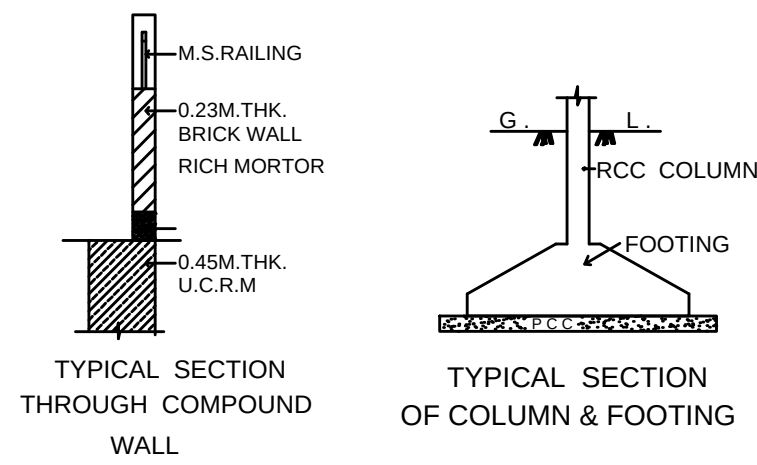


WING - A GROUND FLOOR PLAN
SC - 1:100

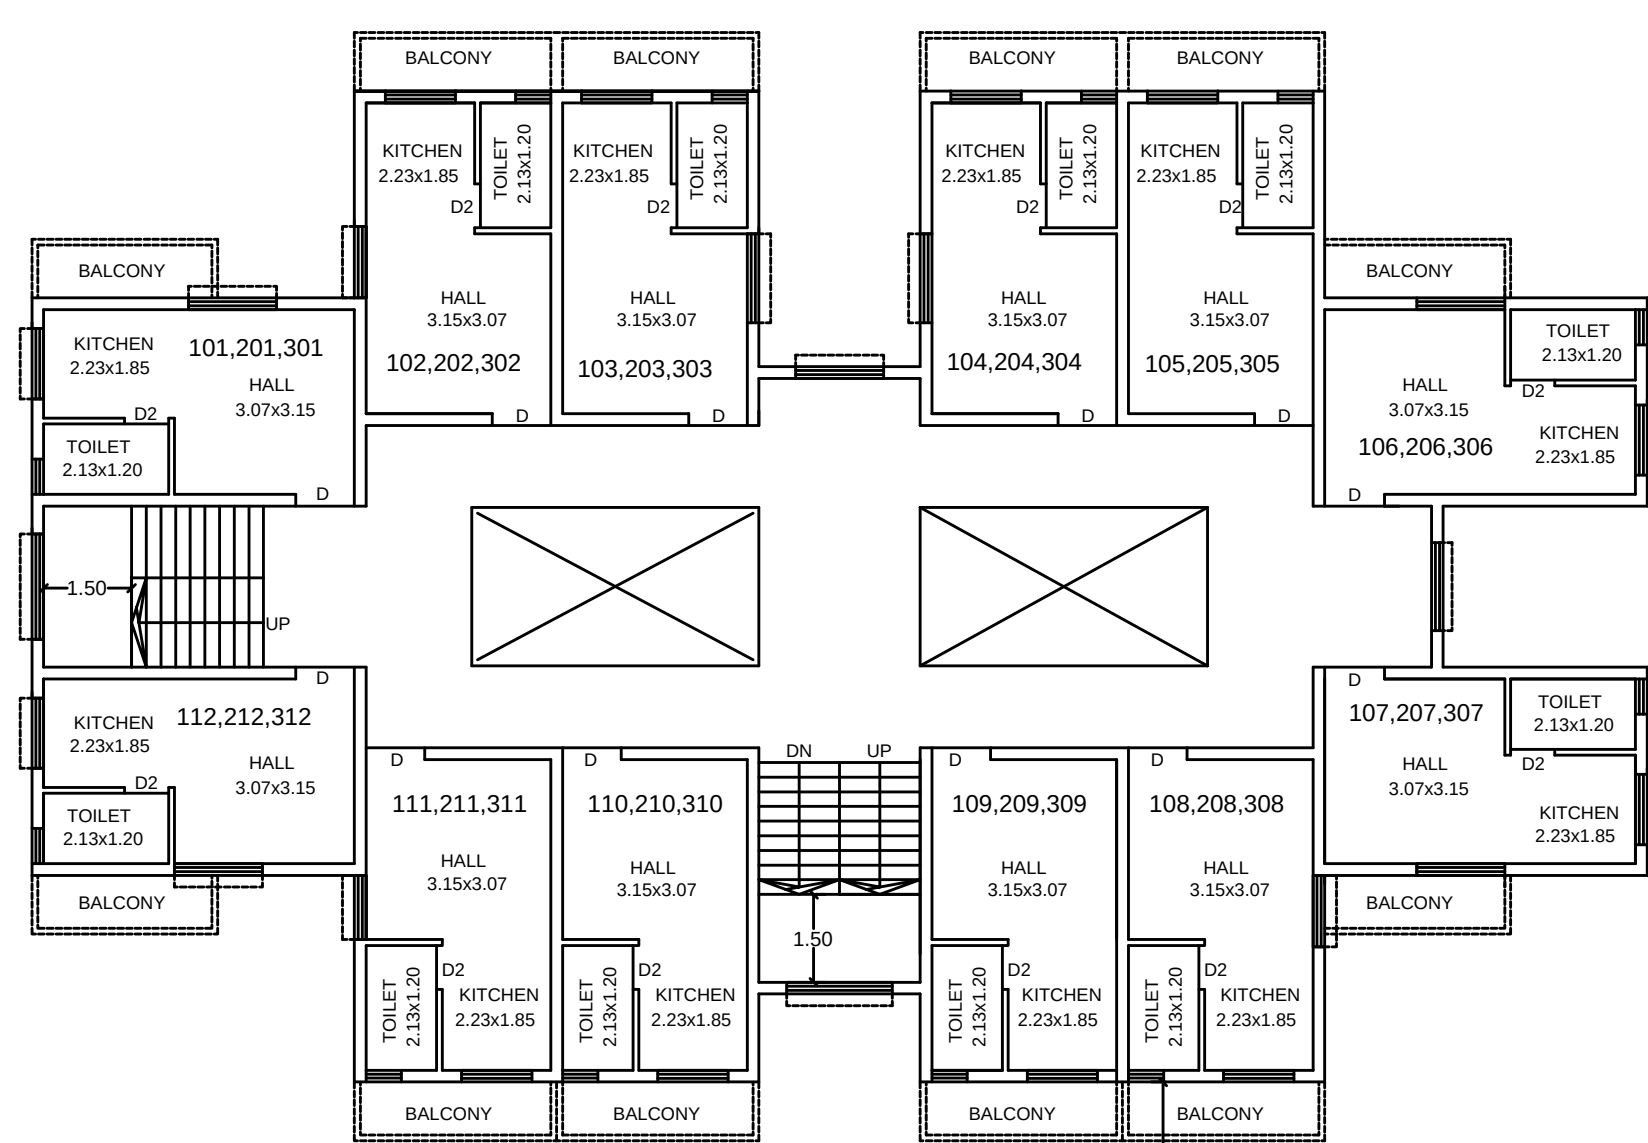


WING - A TYPICAL 1st, 2nd, & 3rd FLOOR
SC - 1:100

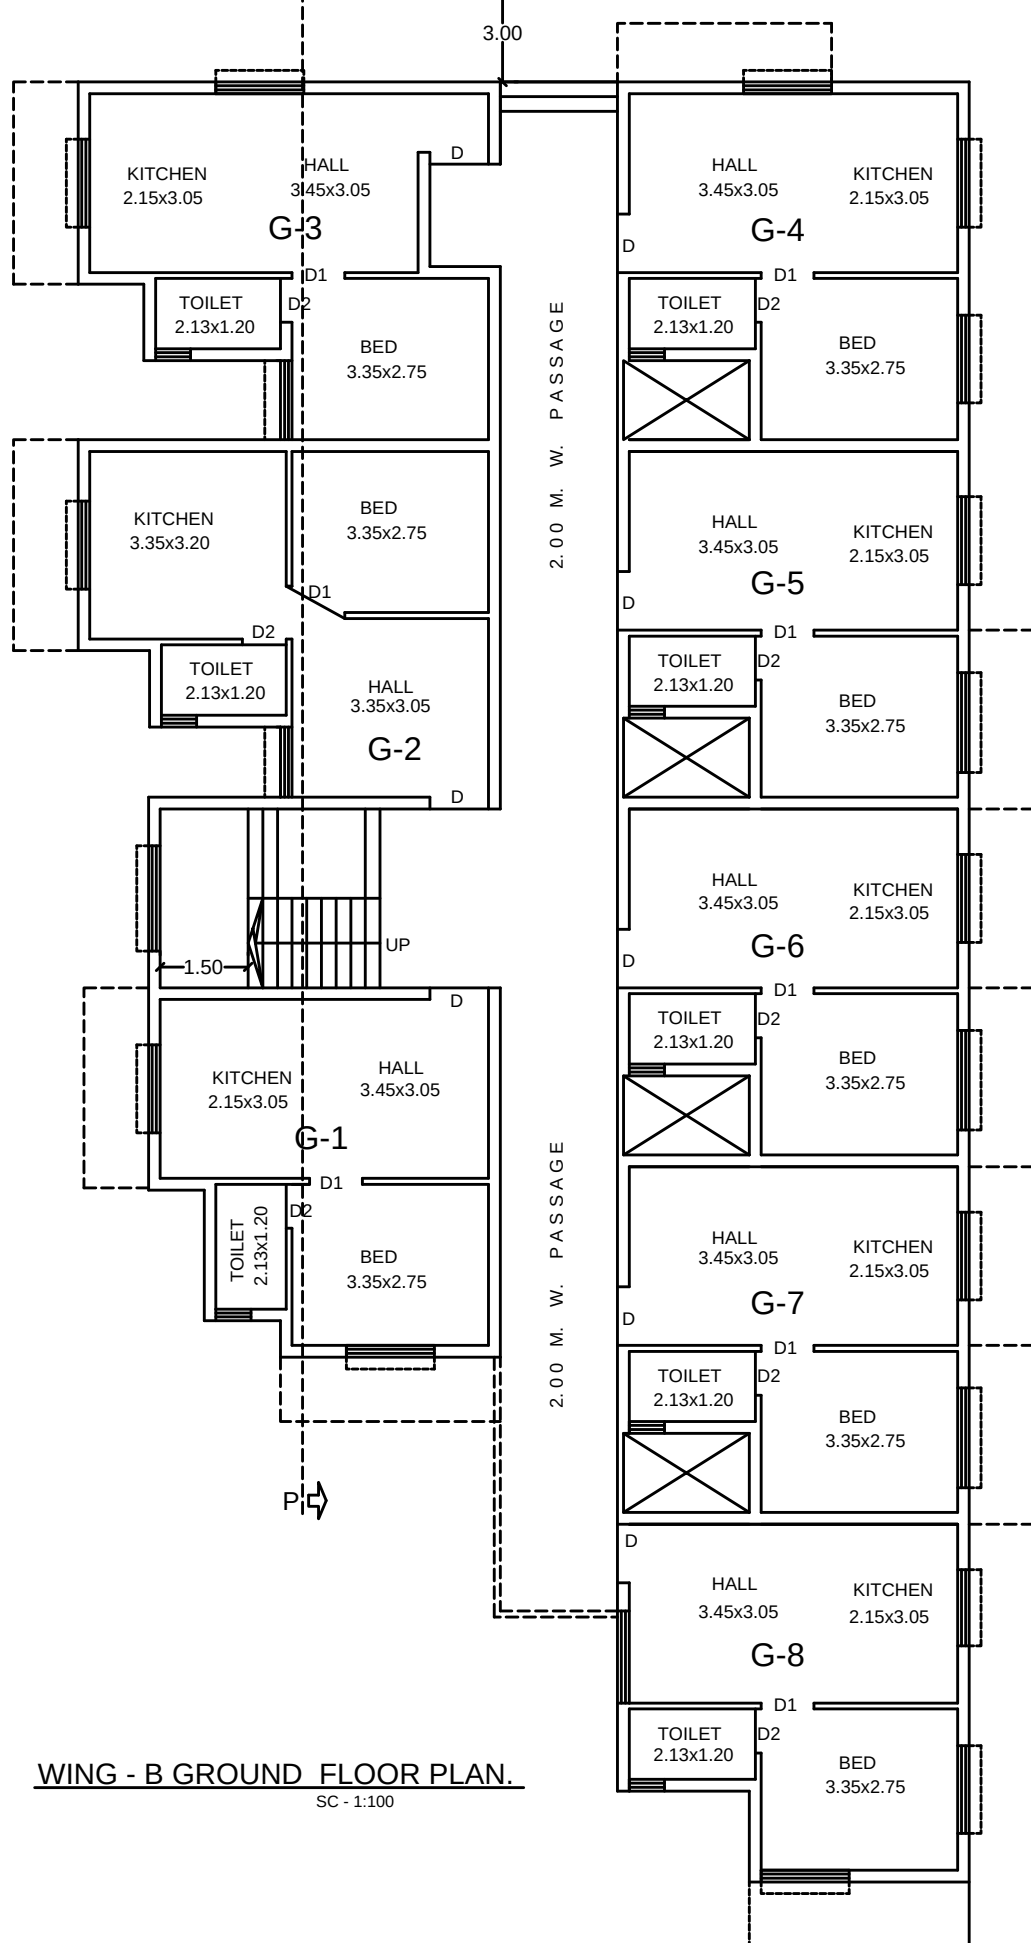

WING - B GROUND FLOOR PLAN
SC - 1:100

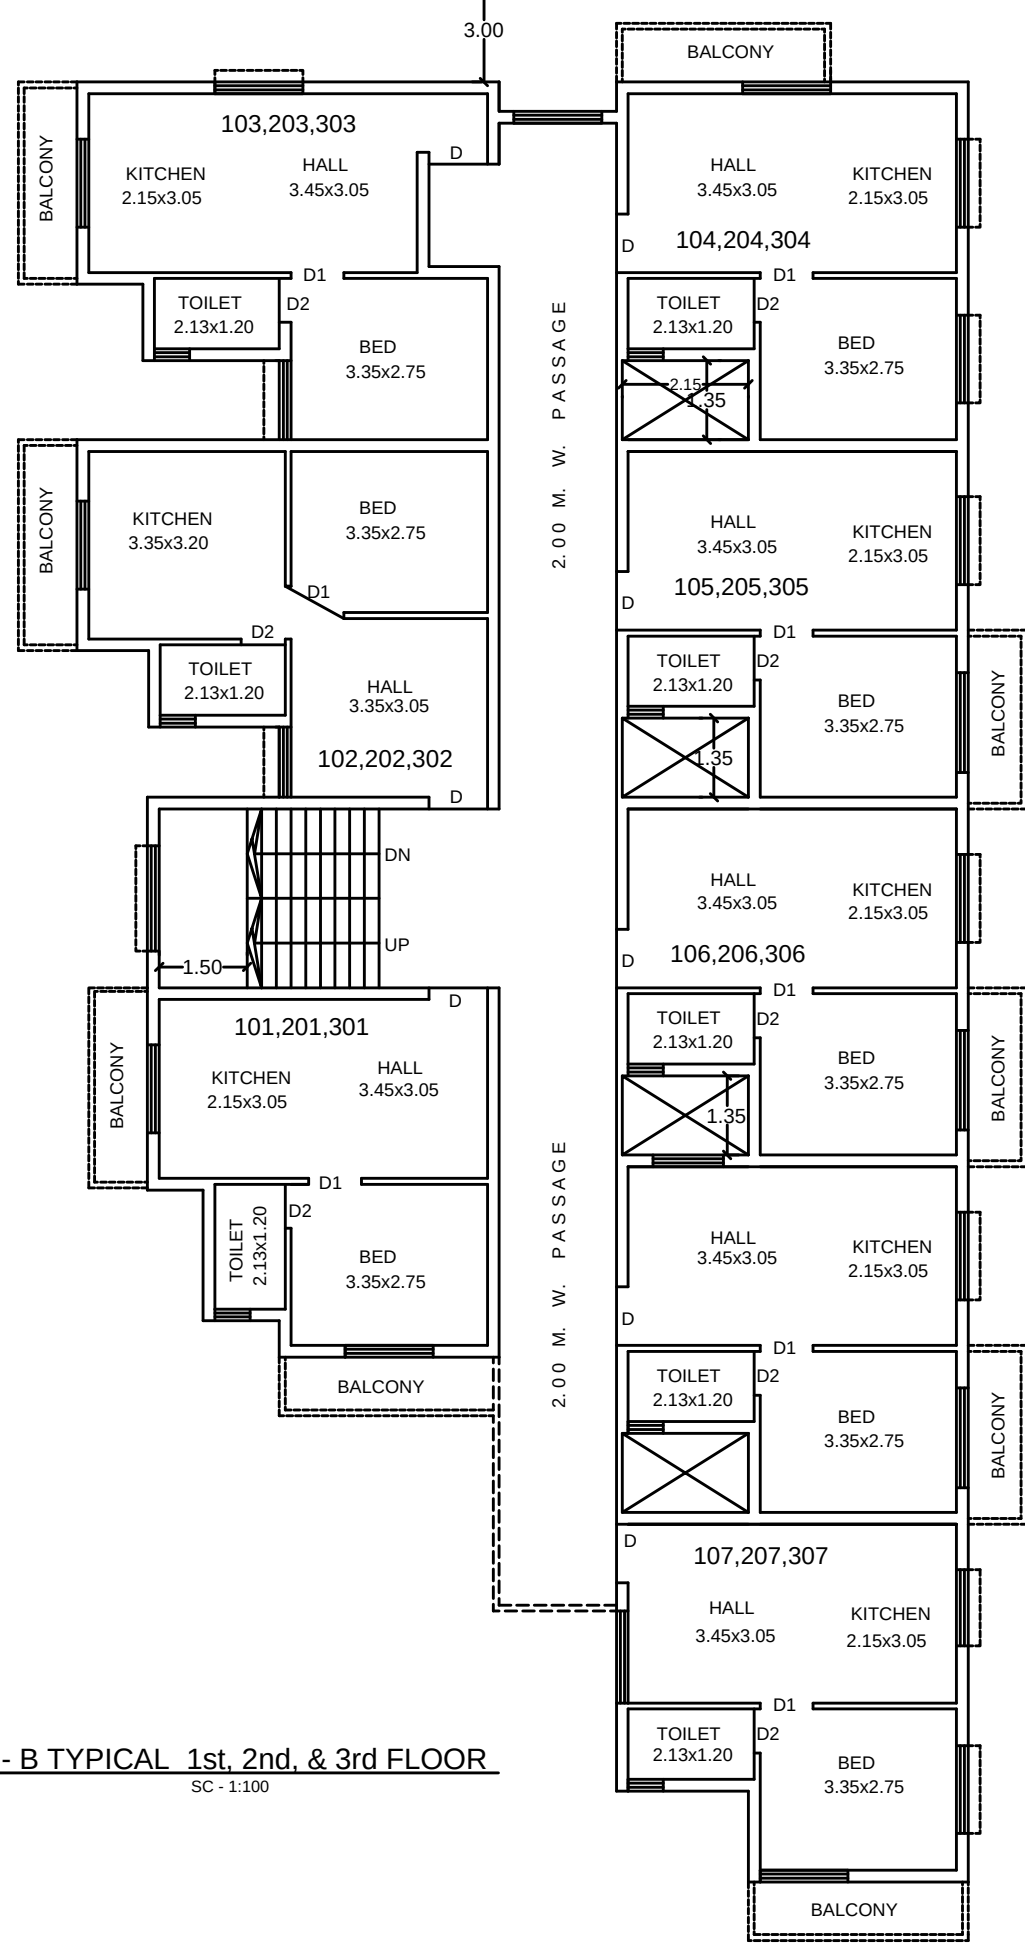

WING - B TYPICAL 1st, 2nd, & 3rd FLOOR
SC - 1:100

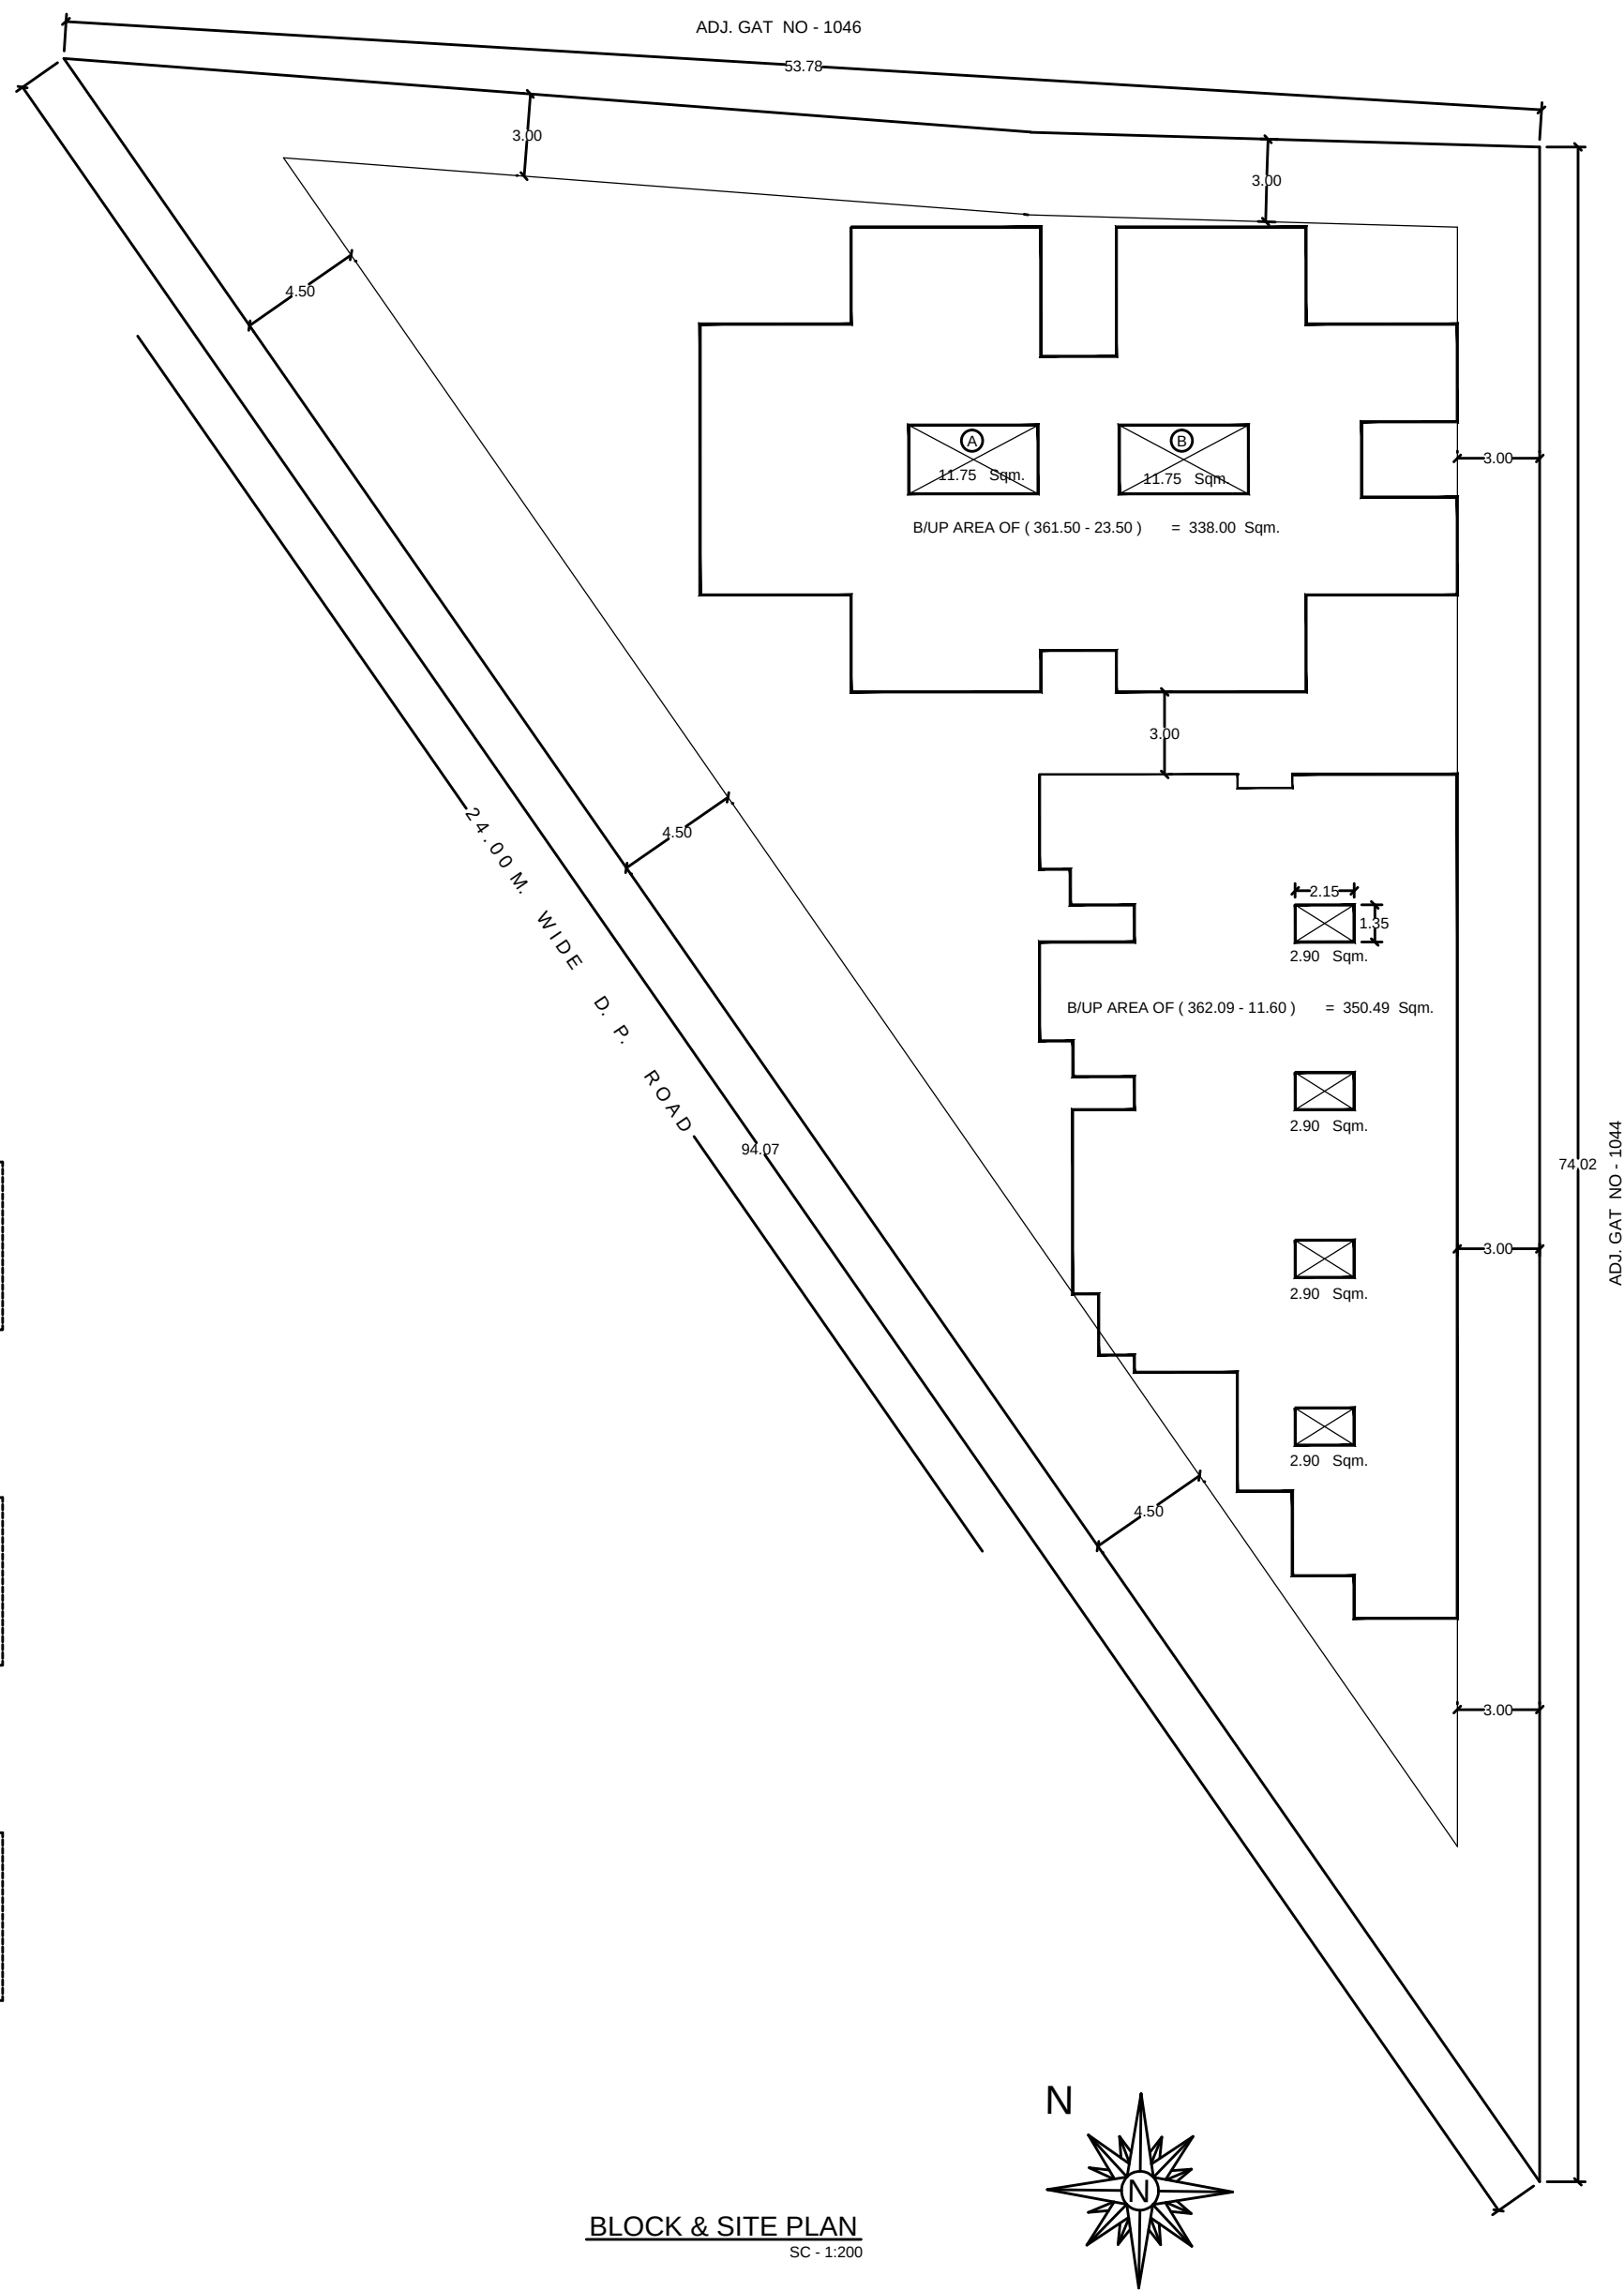

BLOCK & SITE PLAN
SC - 1:200

PROPOSED RCC CONSTRUCTION OF " PANKAJ RESIDENCY " (G + 3) ON PLOT NO - 01 TO 05 IN GAT NO - 1048 TO 1051 AT- CHOPDA. TAL - CHOPDA. DIST - JALGAON.

APPROVAL BY

महत्वाची सूचना
१) इमारतीचे अंदाज, पट्टेमागे पाहण्याचे पाणी पाईप ट्रे पर्यंत कन पॉट पर्यायत योग्य असा ठिकाणी अंदाजे आकारमान त्यात घेऊन योग्य त्या मापान्या सोपवछट्टा वगार कन त्यात पाणी सोपवयात यावे.
२) रुम वॉप रेन्वाटर हॉव्हेरीन सिरीय करावी.
Plan Sanctioned vide
M.C.L.No.2297, Dated 31.03.2017
Amended in
Engineer
Chopda Municipal Council

AREA STATEMENT		IN SQ. M.
TOTAL AREA OF PLOT NO 01 TO 05 AS PER 7/12		1967.43
PERMISSIBLE B.U.P AREA (1.20%)		2360.91
AREA OF TDR (20%)		0393.48
TOTAL PERMISSIBLE B.U.P AREA (1.40%)		2754.39
GROUND FLOOR B.U.P AREA (338.00 + 350.49)		0688.49
FIRST FLOOR B.U.P AREA		0688.49
SECOND FLOOR B.U.P AREA		0688.49
THIRD FLOOR B.U.P AREA		0688.49
TOTAL NET B.U.P AREA (G + 3)		2753.96
PERMISSIBLE F.S.I.		1.20%
F.S.I. CONSUMED		1.39%

DOOR / WINDOW SCHEDULE									
D	1.00x2.10	D2	0.75x2.10	W	1.80x1.20	W2	1.20x1.20	V	0.45x0.60
D1	0.90x2.10			W1	1.50x1.20				
NAME OF OWNER									