



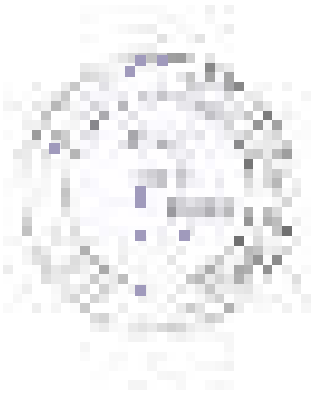


COMPLETED UPPER GROUND FLOOR PLAN
FOR
B.P.NO - 0841 , DATE - 11/03/2019


COMPLETED LOWER GROUND FLOOR PLAN
B.P.NO - 0841 , DATE - 11/03/2019

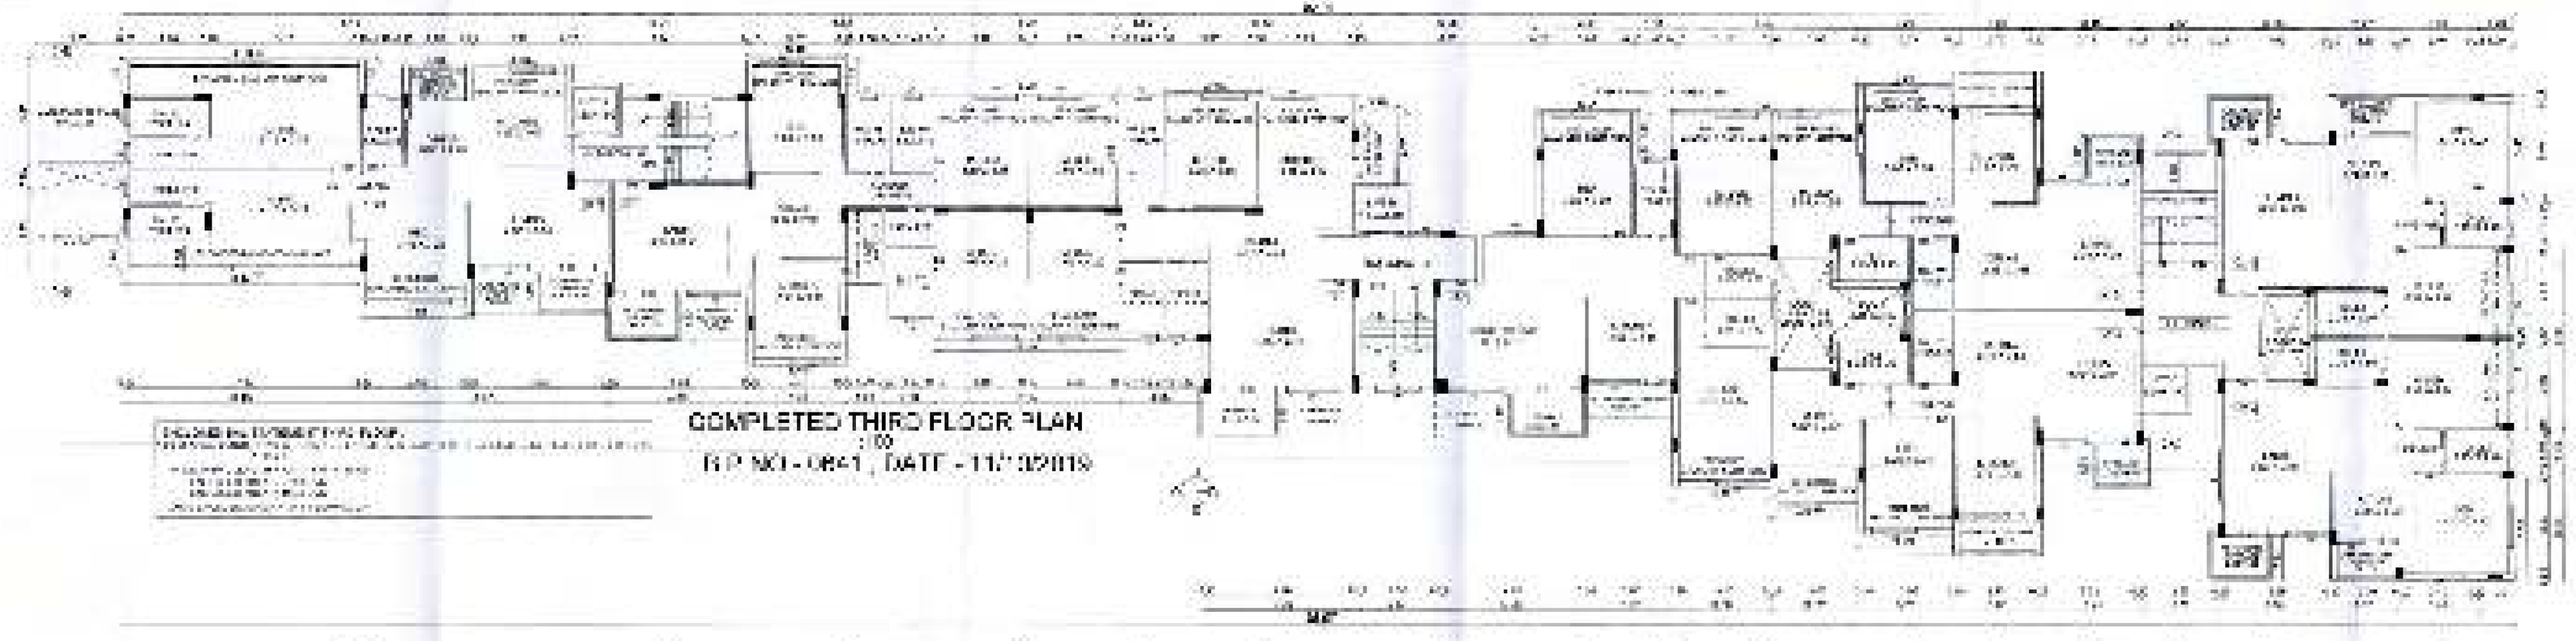


COMPLETED THIRD FLOOR PLAN
B.P.NO - 6941 , DATE - 11/10/2019

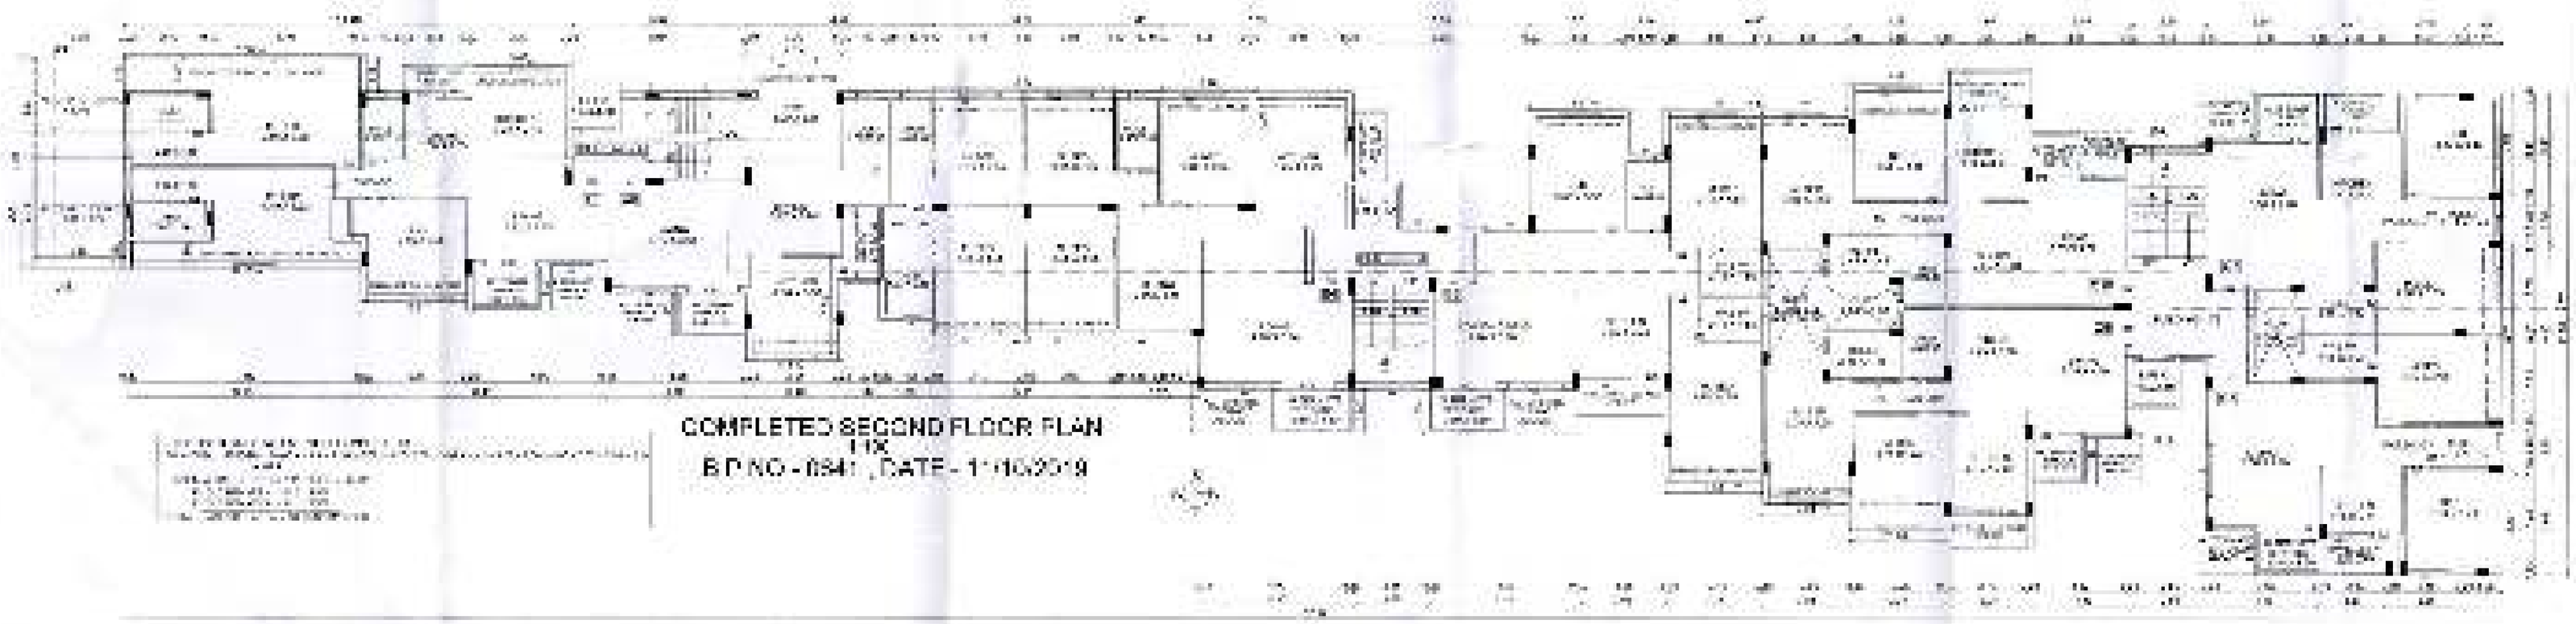


COMPLETED SECOND FLOOR PLAN
B.P.NO - 6941 , DATE - 11/10/2019

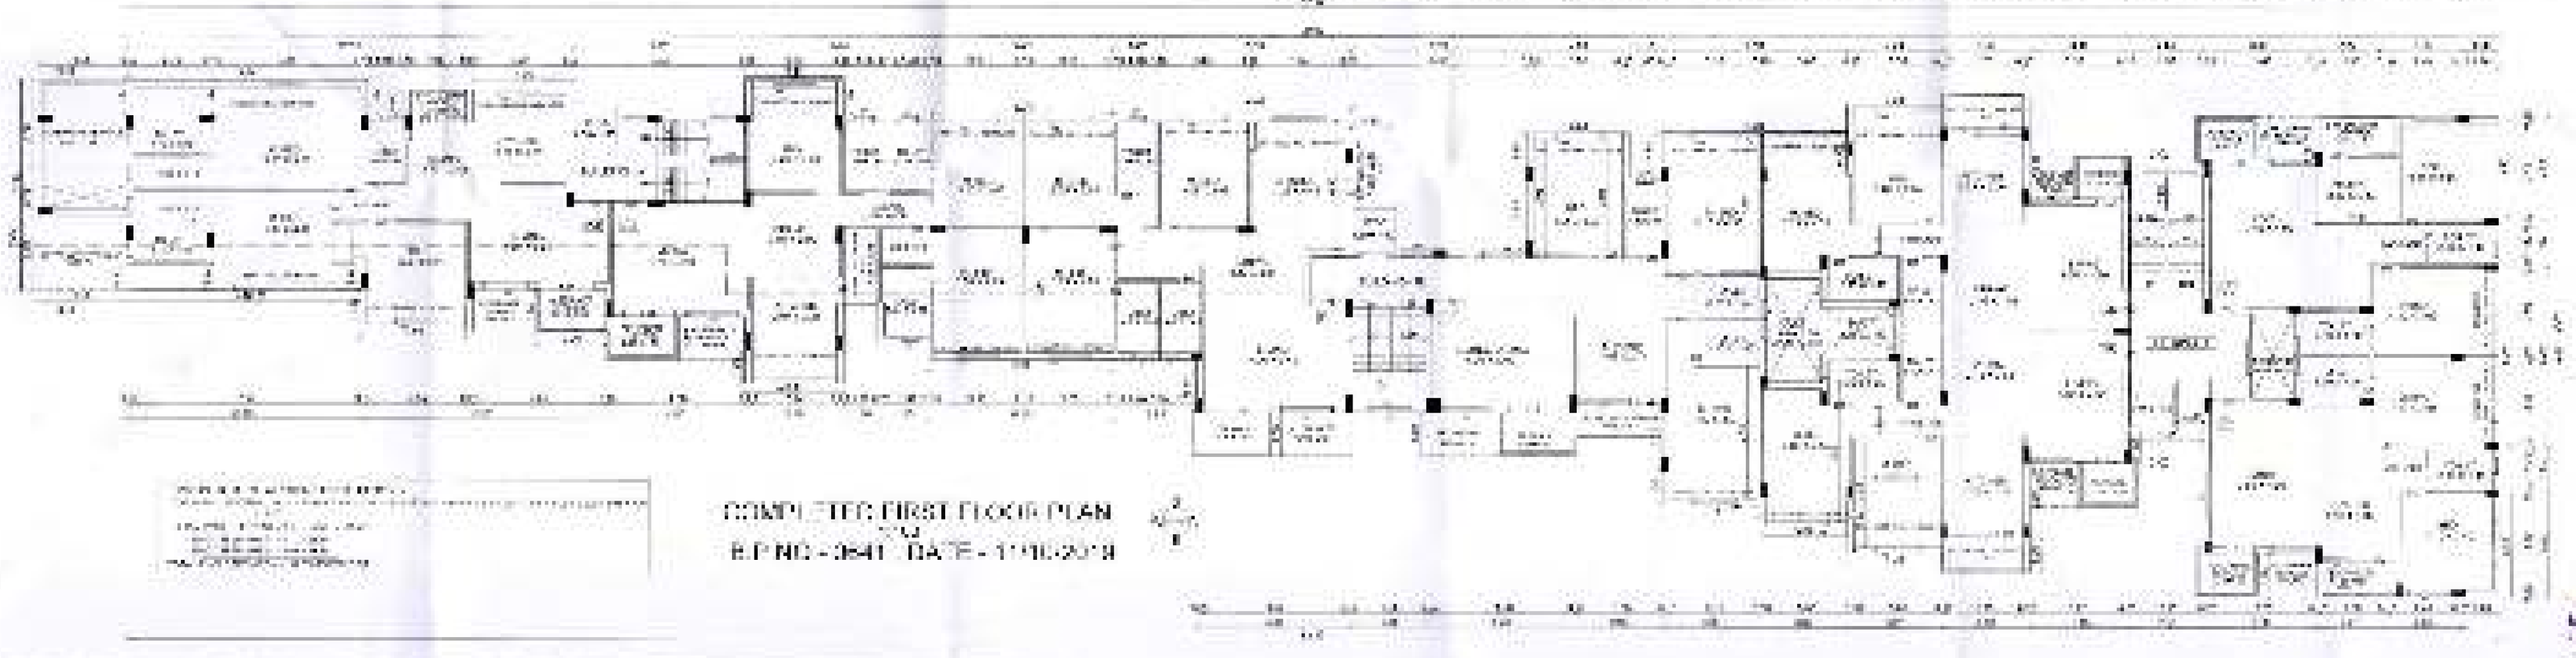


COMPLETED FIRST FLOOR PLAN
B.P.NO - 6941 , DATE - 11/10/2019

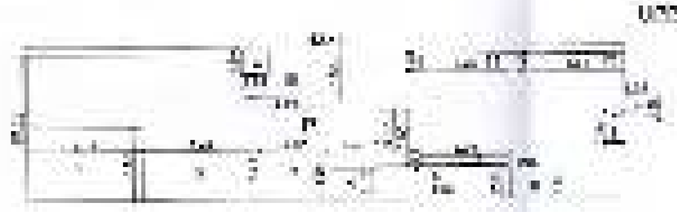




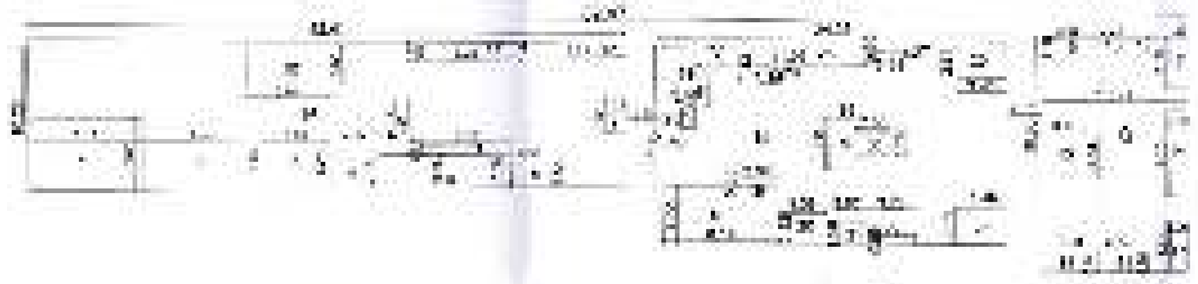


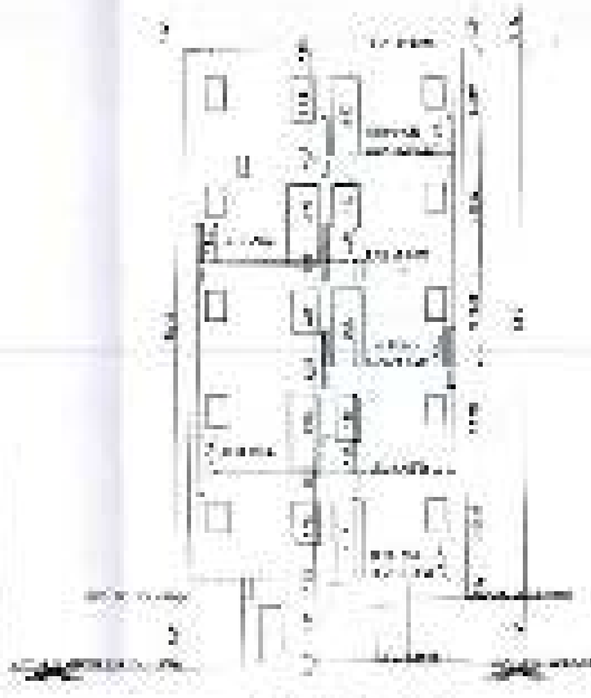

SECTION 'B-B'

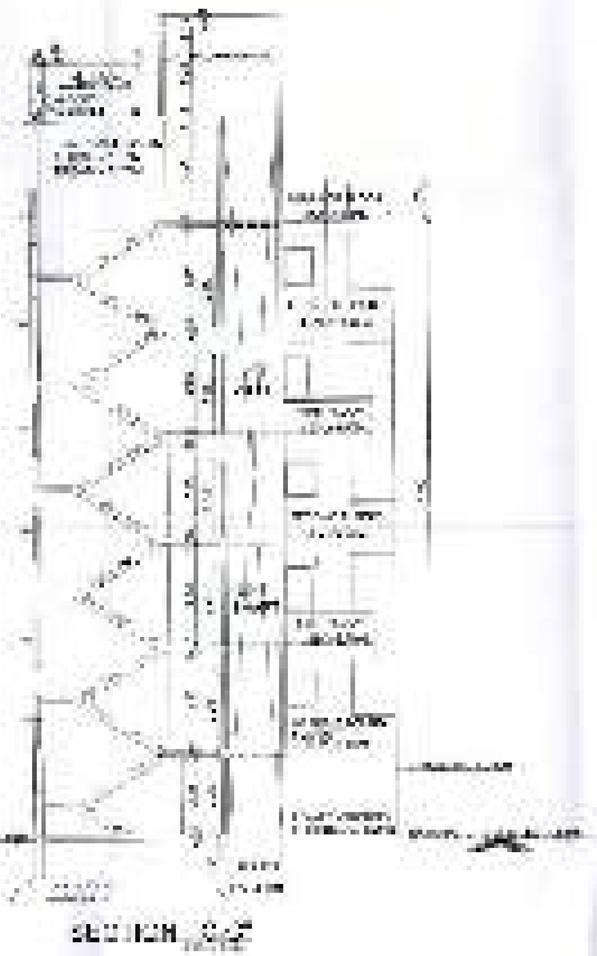



SECTION 'A-A'

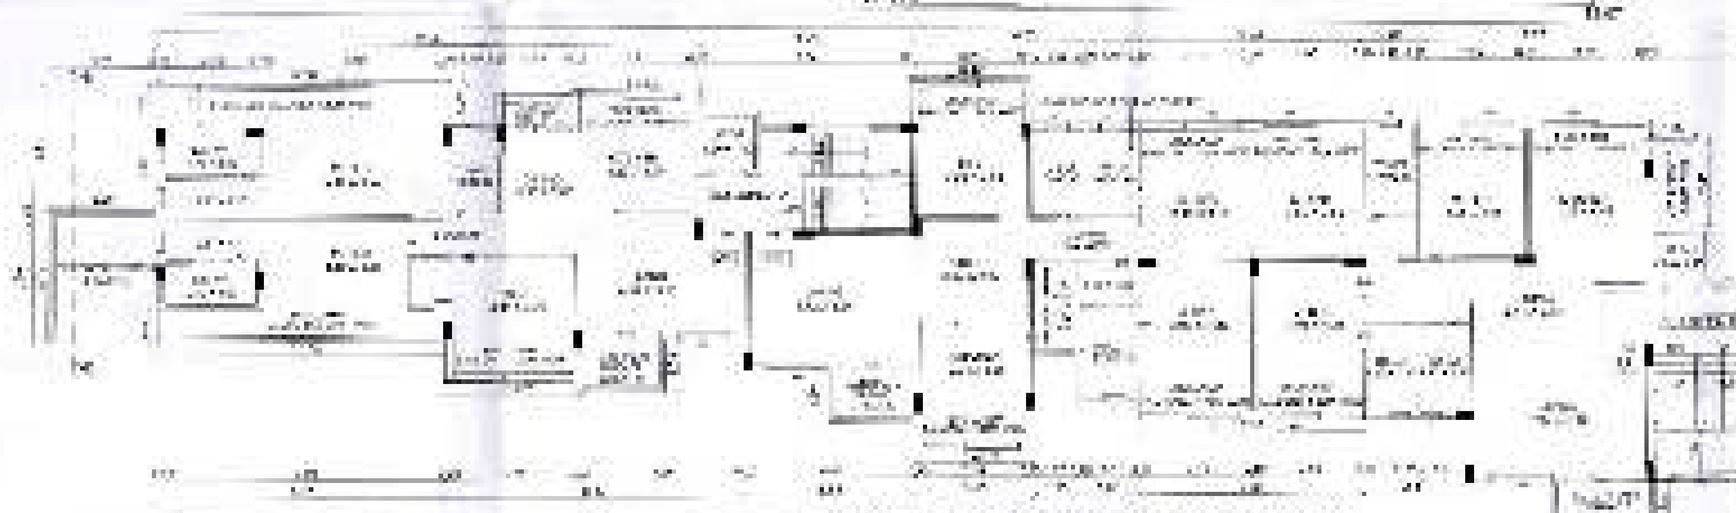

COMPLETED FOURTH FLOOR PLAN

S.P.NO. 3041 DATE - 11.10.2019

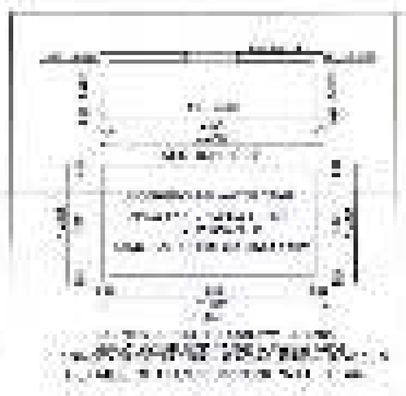

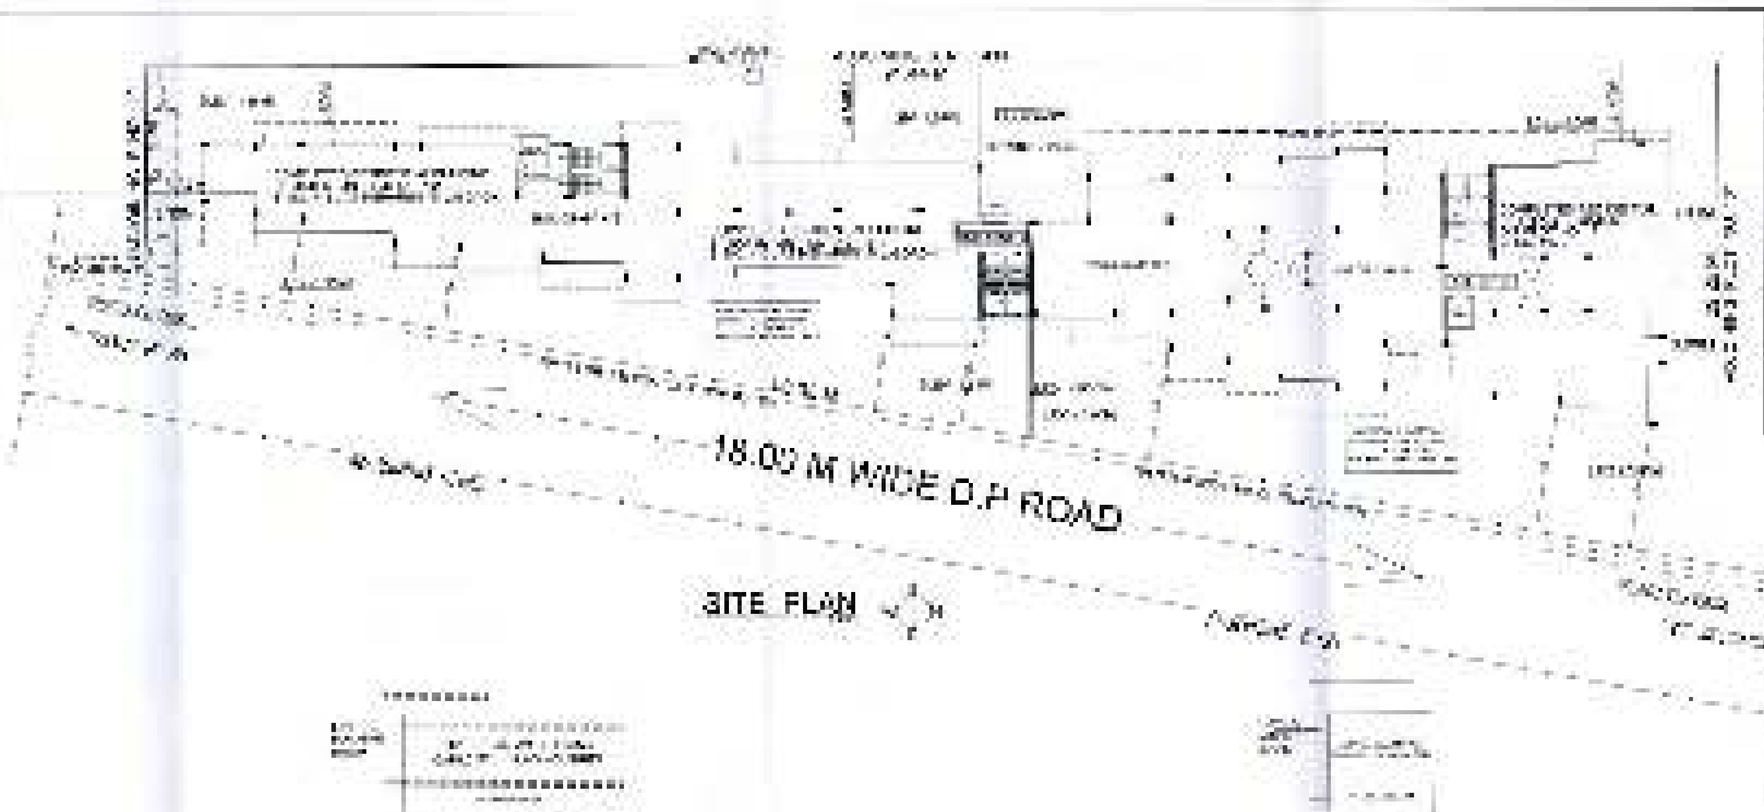


SITE PLAN



PROPOSED SITE





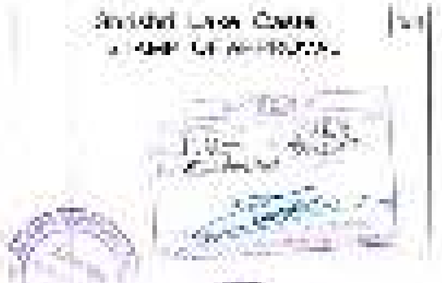






EAST ELEVATION

EAST ELEVATION

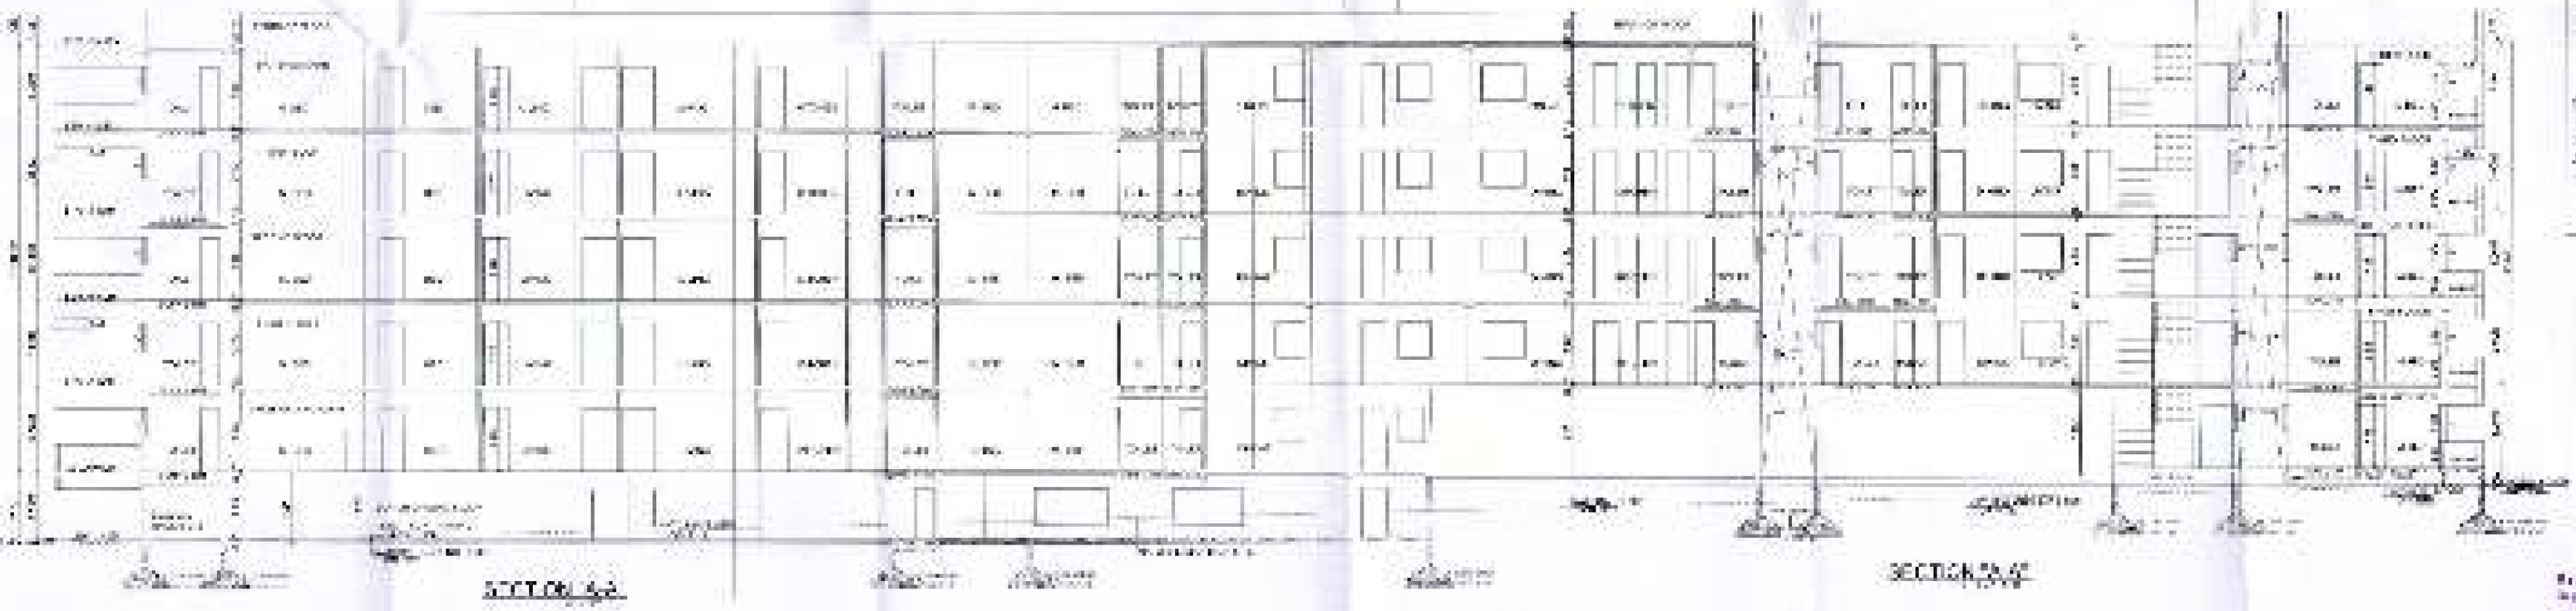

SECTION A-A

SECTION B-B