

[illegible]

Proposed Resi.Cont.On Plot NO.3 to
[S.NO.563/2],Of Shivar Mehrun-
Jalgaon,TAL.& DIST:Jalgaon.

NOTE: ALL DIMENSIONS ARE IN METER

SIGNATURE OF THE OWNER


ARCHITECT

CHITECT




NITIN A. PARGAONKAR
ARCHITECT


35, NANDANVAN COLONY NE
GANGDOI APPT. JALGAON - 43
C/P 1, 6422272/104 - C.A. 2001-2

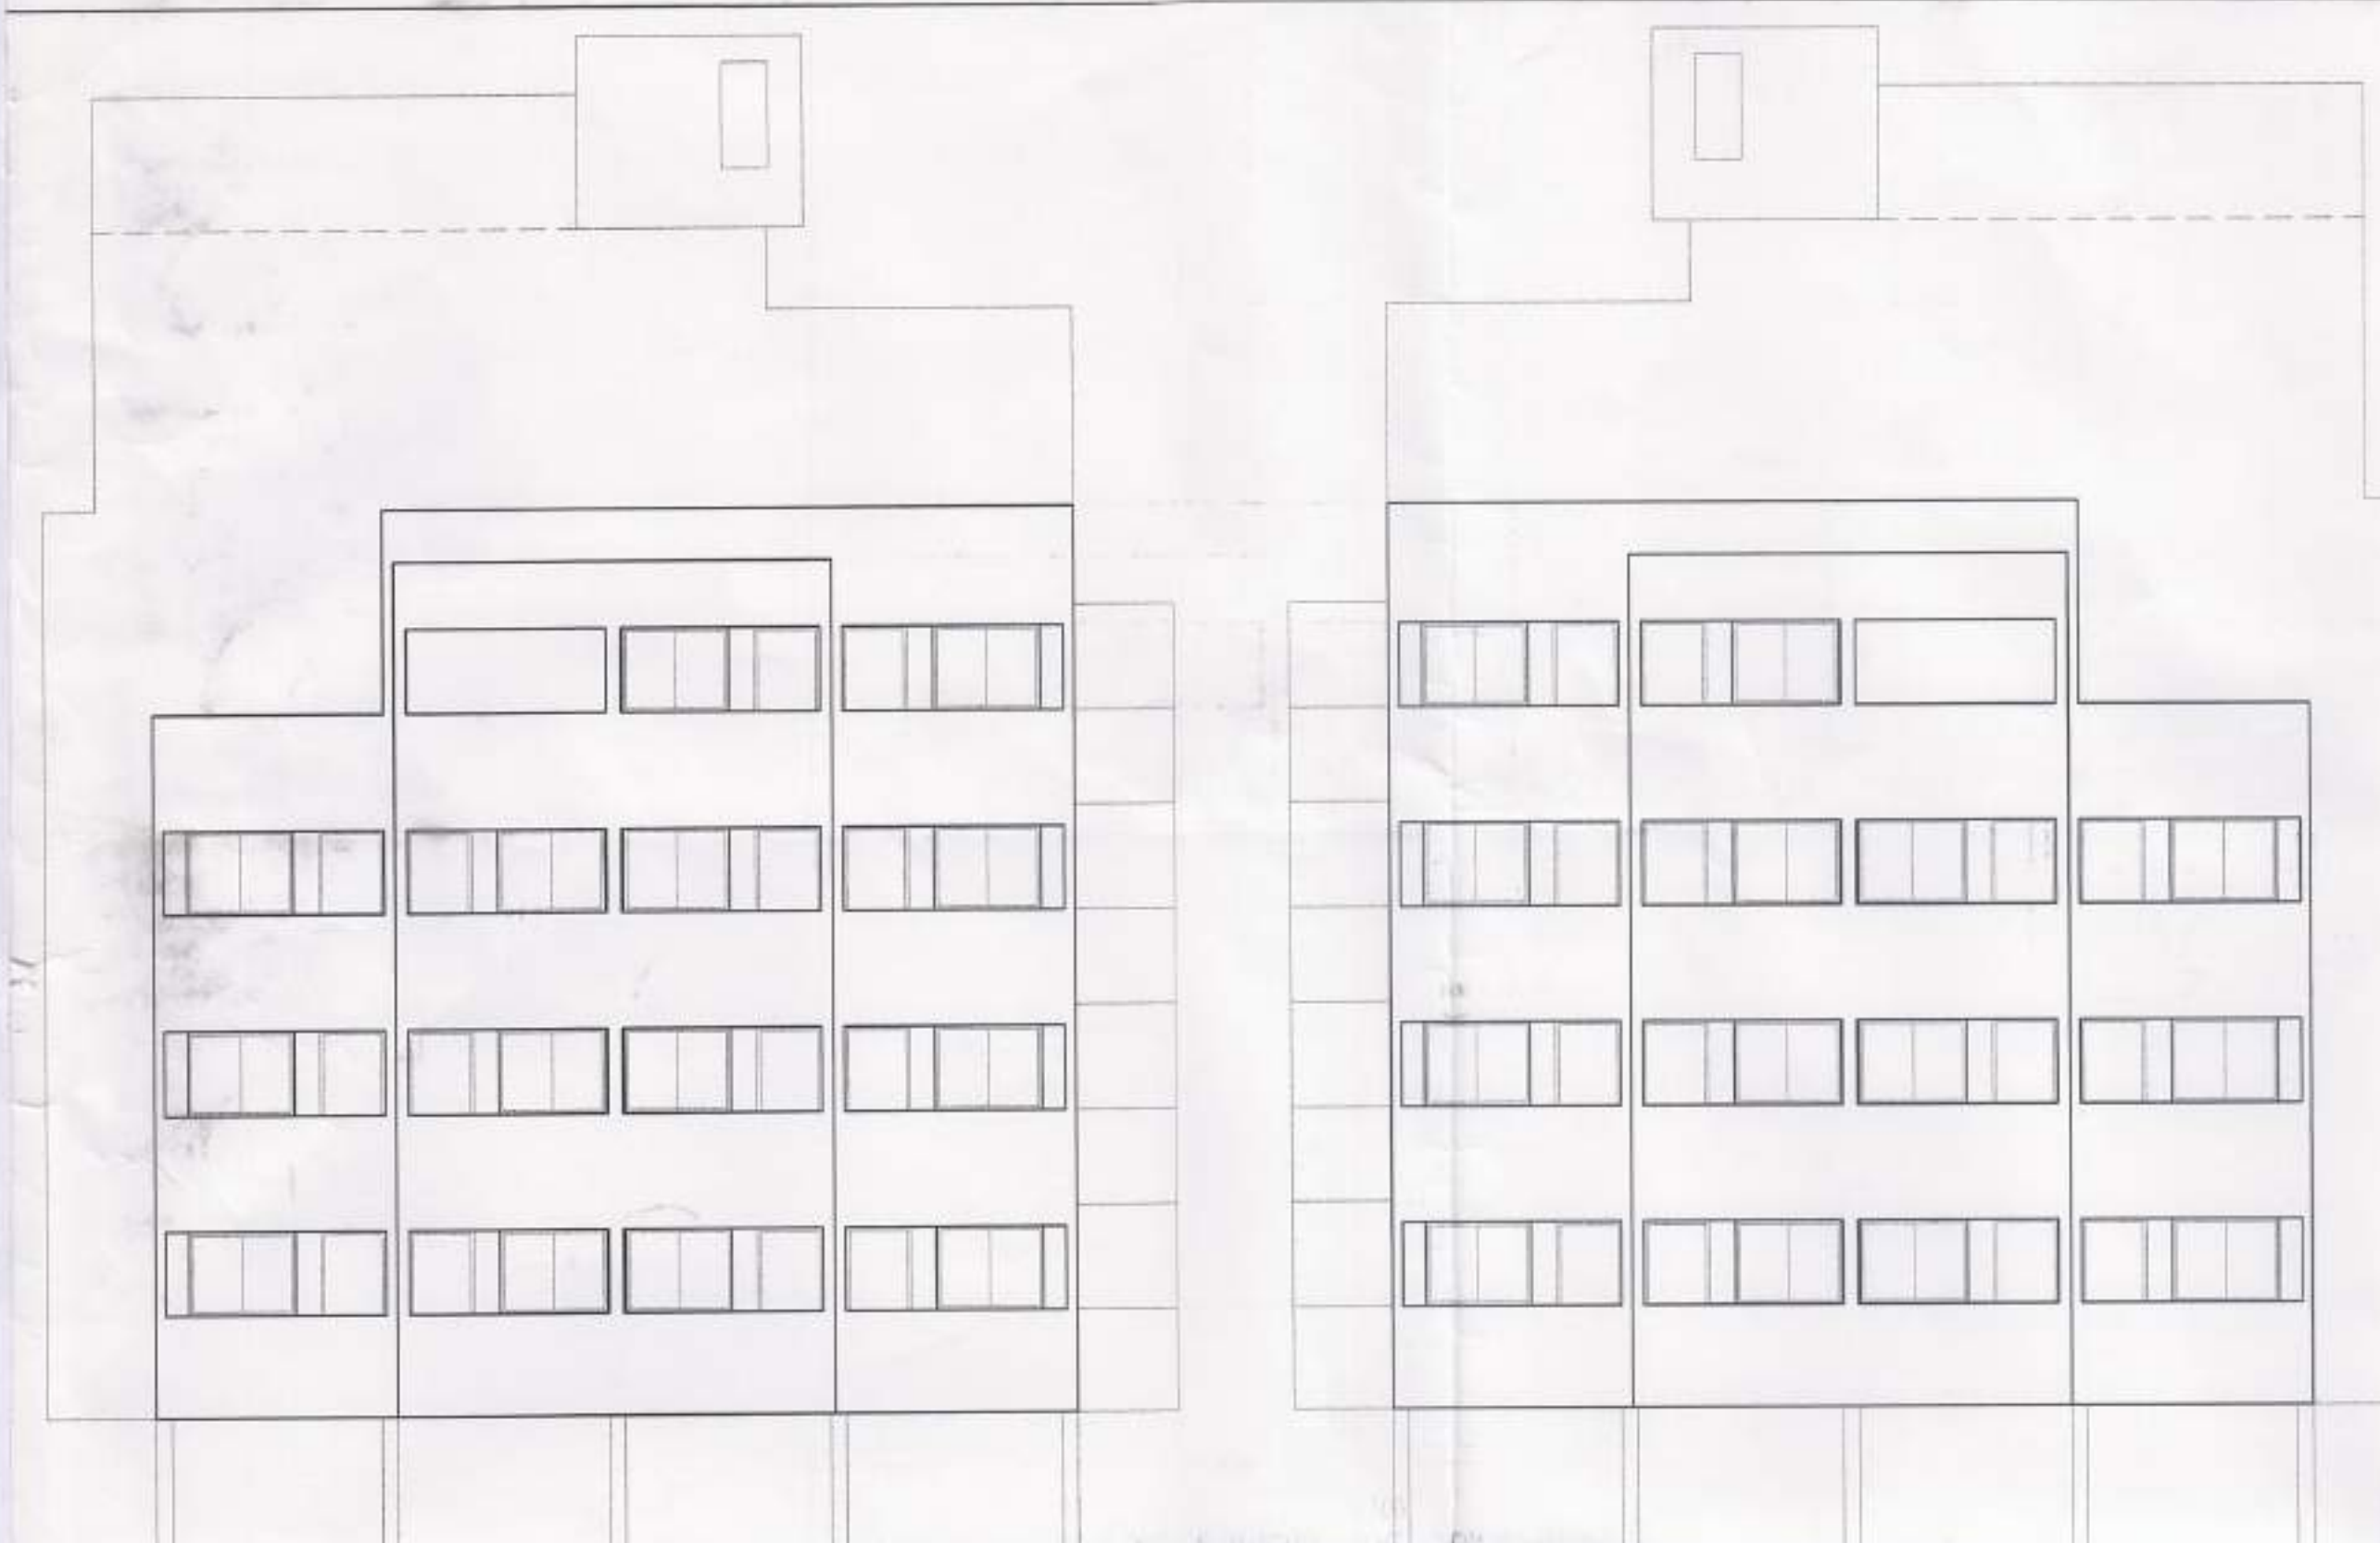

Front ELEVATION[9.0 M.ROAD ON SOUTH SIDE]
1:100

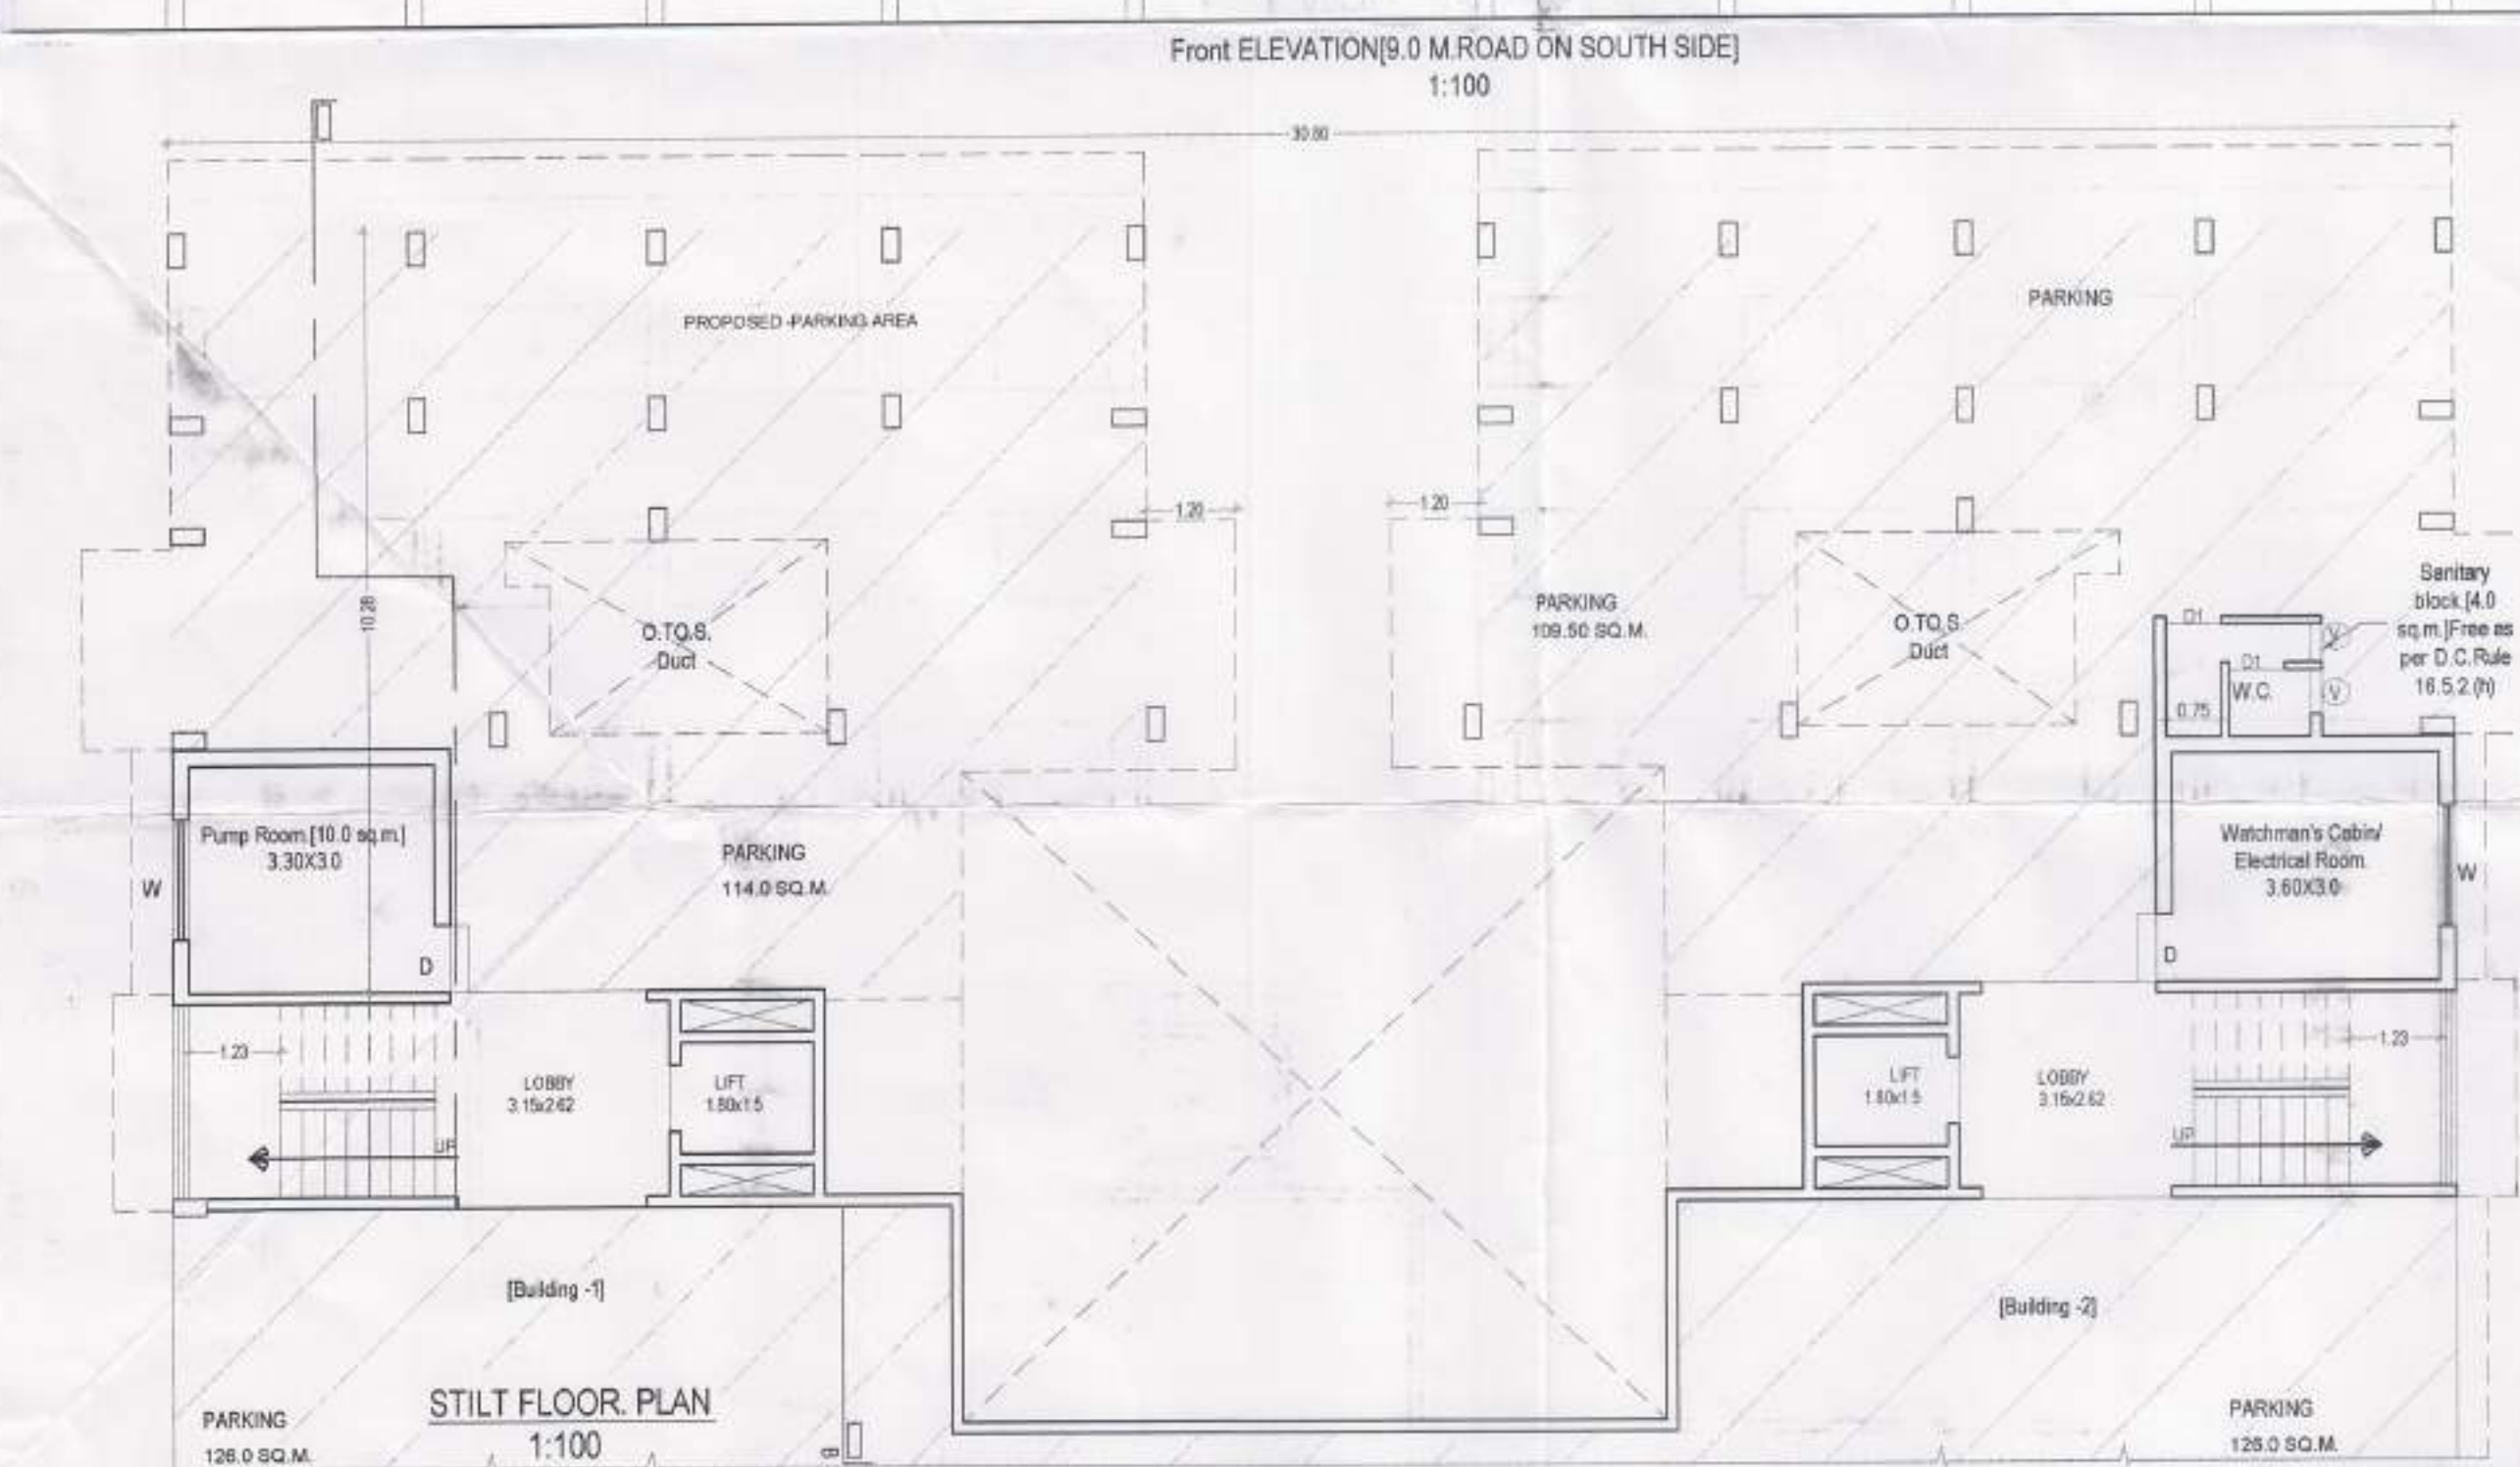


STILT FLOOR. PLAN
1:100

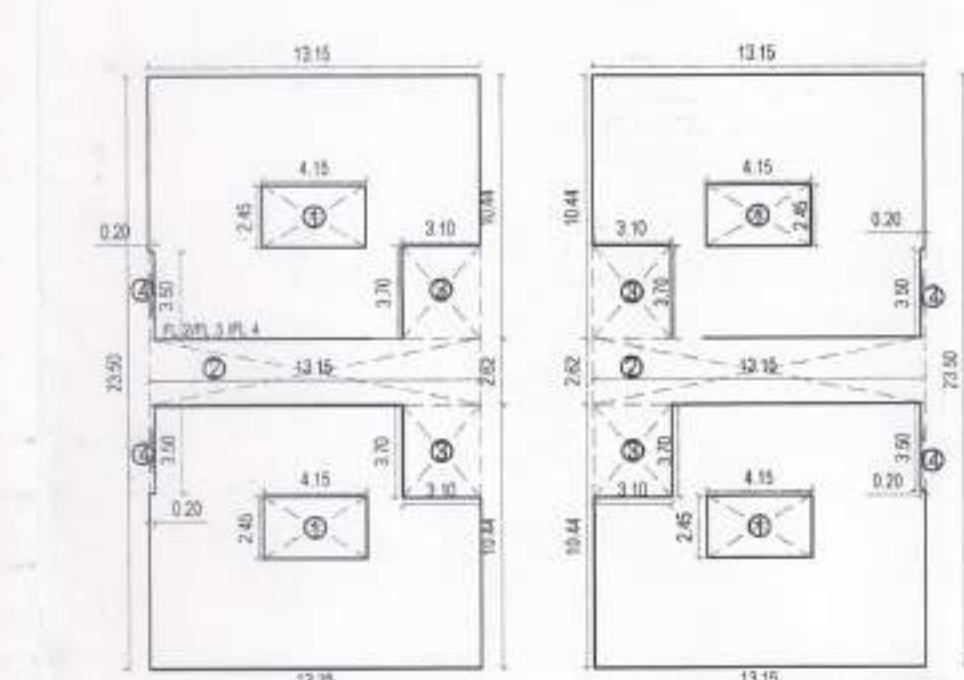


Area Diagram[G.FL/F.FL/S.FL]
Scale=1:300

PROP B/UP AREA ON
TYP G FL/F, FL/S FL
13.15X23.50-LESS =309.02-LESS
LESS AS FOLLOWING-
[1]4.15X2.45X2=20.33 SQ. M.
[2]3.15X2.52=34.45 SQ. M.
[3]3.10X3.70X2=22.94 SQ. M.
[4]0.20X3.50X2=1.40 SQ. M.
TOTAL LESS=79.12 SQ. M.
TOTAL B/UP AREA =
309.02-79.12=
229.90 X2=459.80 SQ. M.

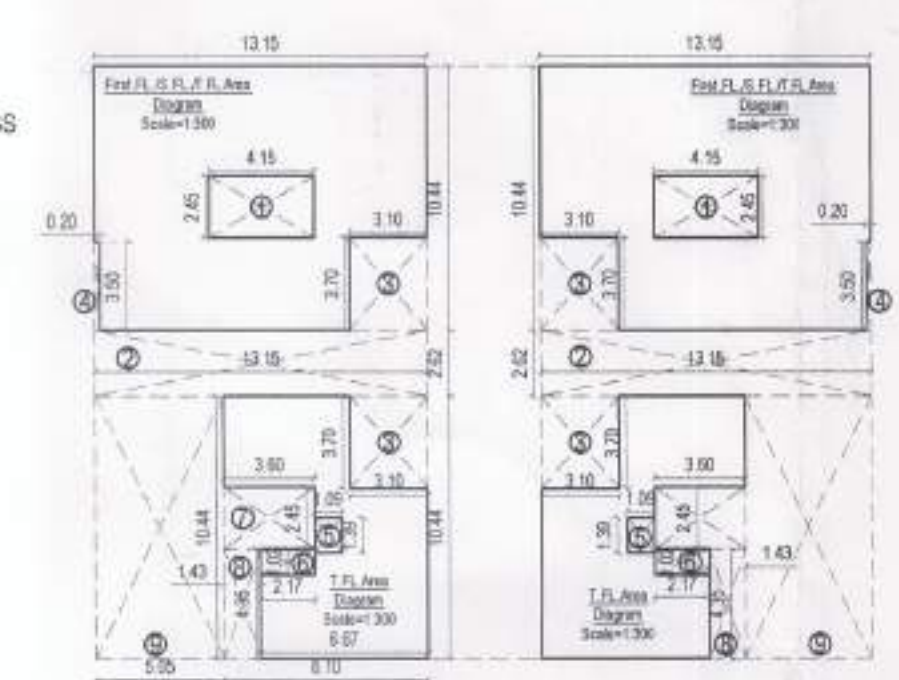


Area Diagram [TH,FL]
Scale=1:300

PROP. B/UP AREA ON TH.FL.
13.15X23.50=LESS =309.02=LESS
LESS AS FOLLOWING:-
[1]4.15X2.45 =10.1675 SQ.M.
[2]13.15X2.62=34.45 SQ.M.
[3]13.10X3.70X2=22.94 SQ.M.
[4]20X3.50 = 70.00 SQ.M.
[5]1.09X1.39 = 1.515 SQ.M.
[6]1.02X2.17 = 2.21 SQ.M.
[7]73.60X2.45 = 8.82 SQ.M.
[8]4.35X1.43 = 6.22 SQ.M.
[9]5.05X 10.44 = 52.72 SQ.M.
TOTAL LESS =139.74 SQ.M.
TOTAL B/UP AREA =
309.02-139.74=169.27 SQ.M.
169.27 X2=338.54 SQ.M.

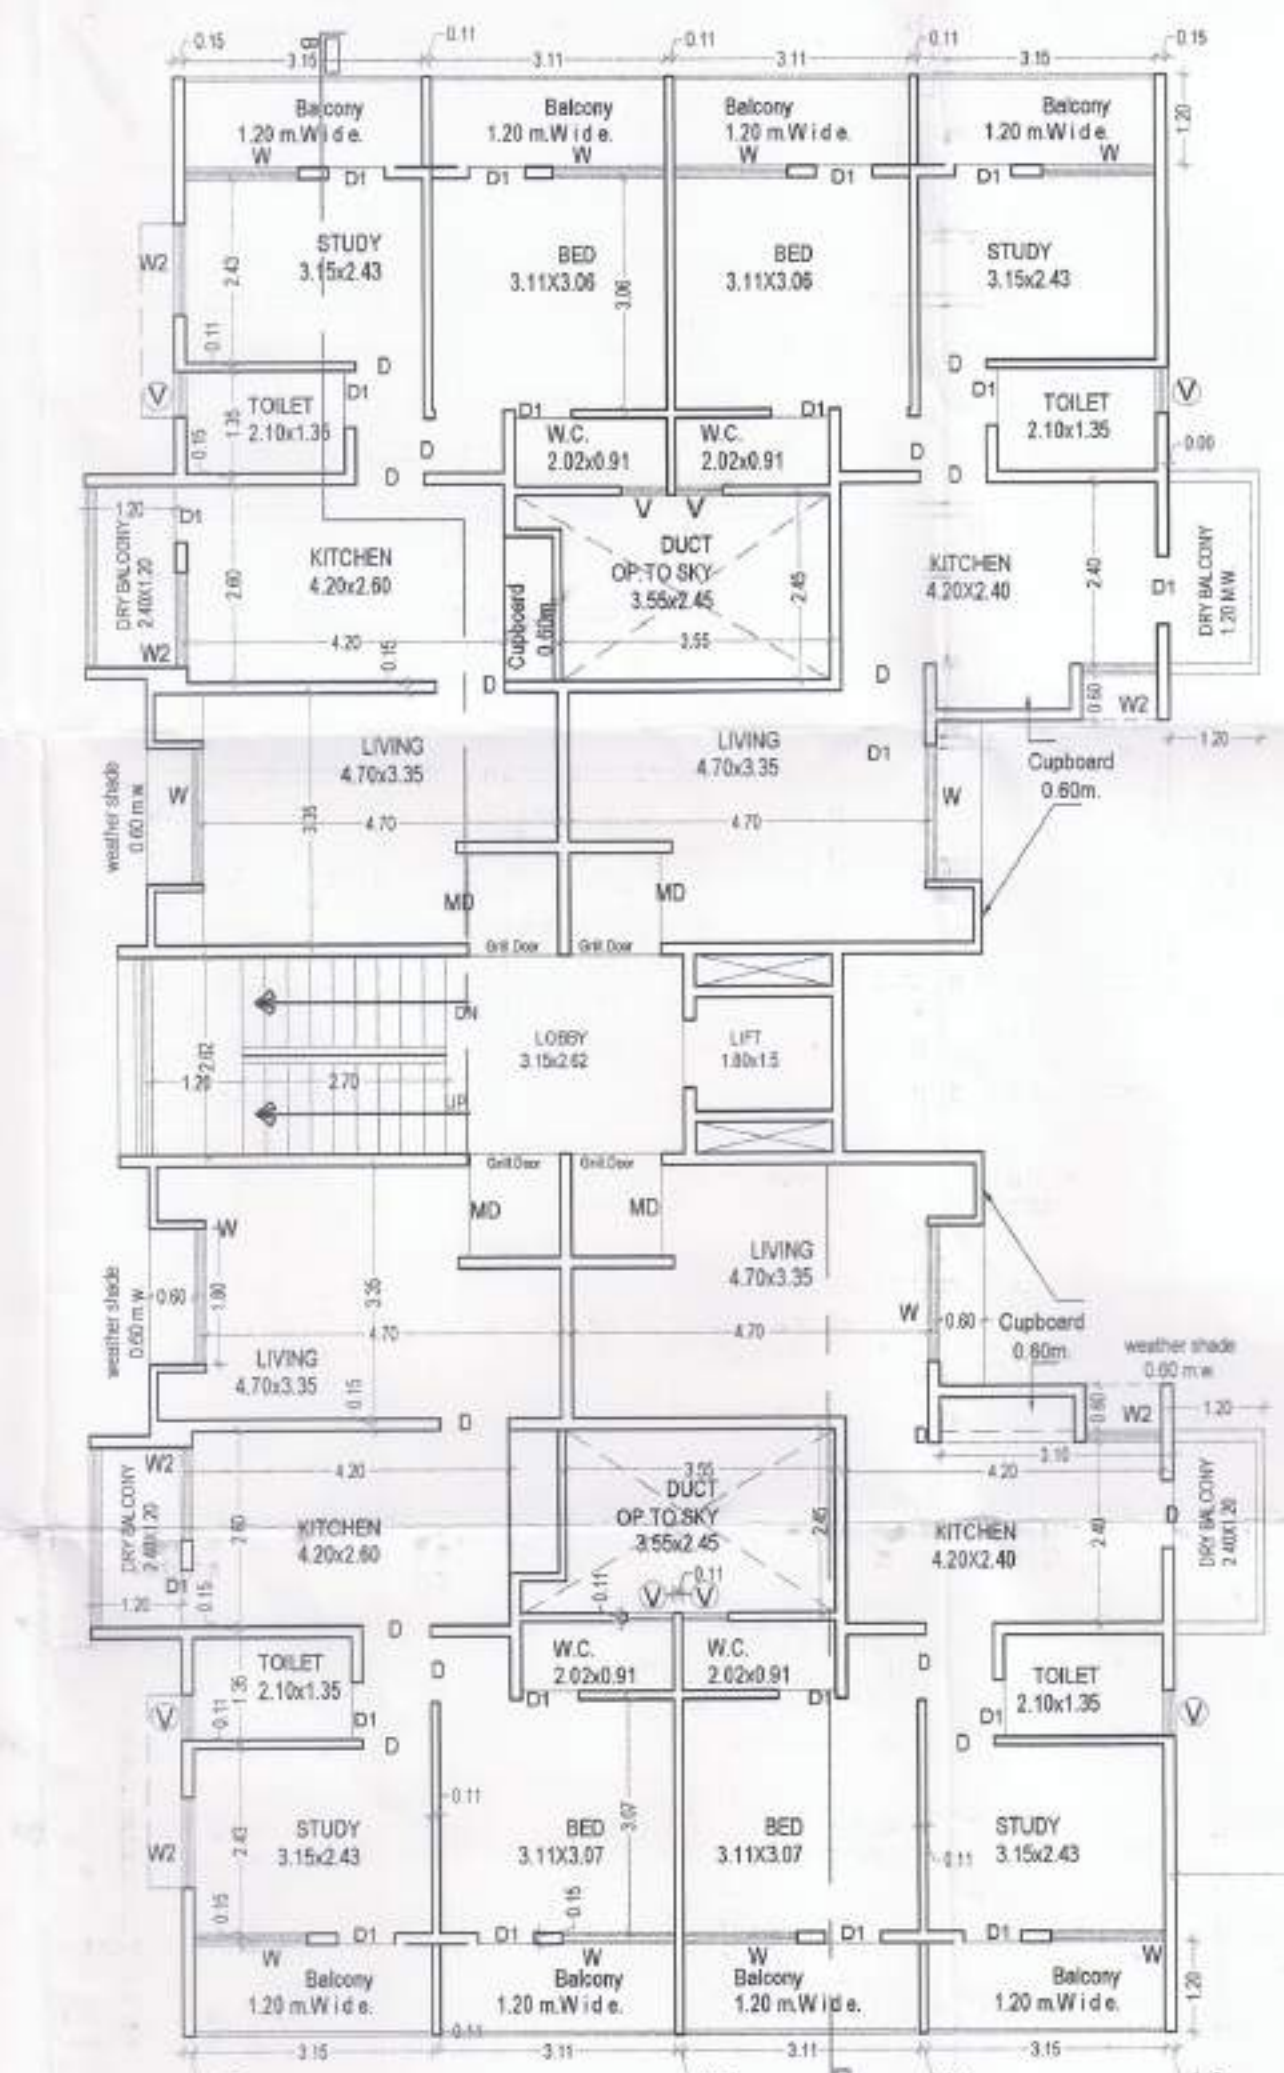

TYP. G.FL./F.FL./S.FL. Plan
1:100

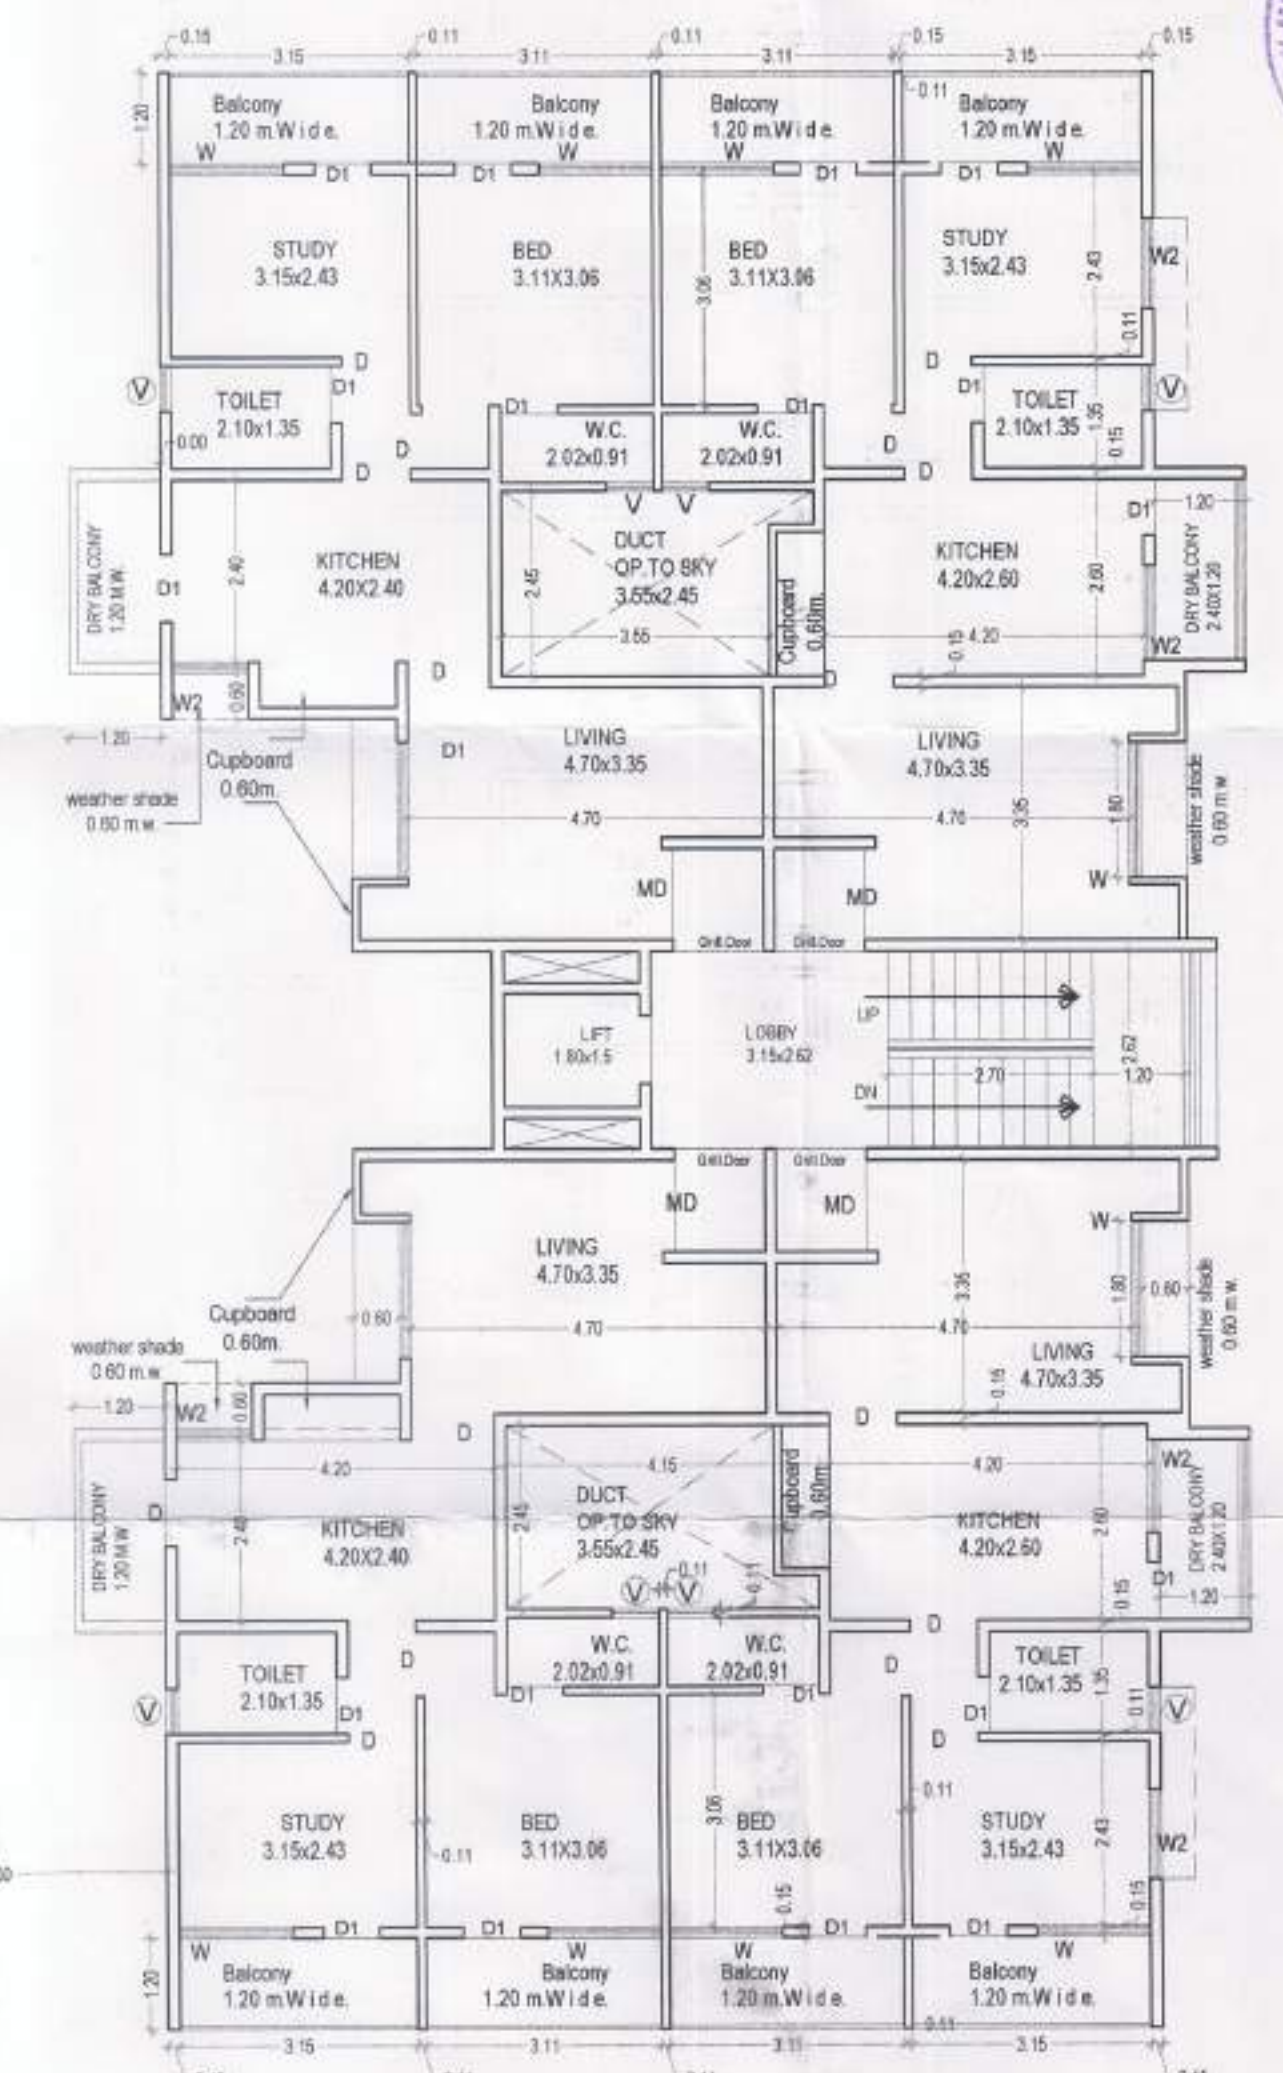1315
Building 21