
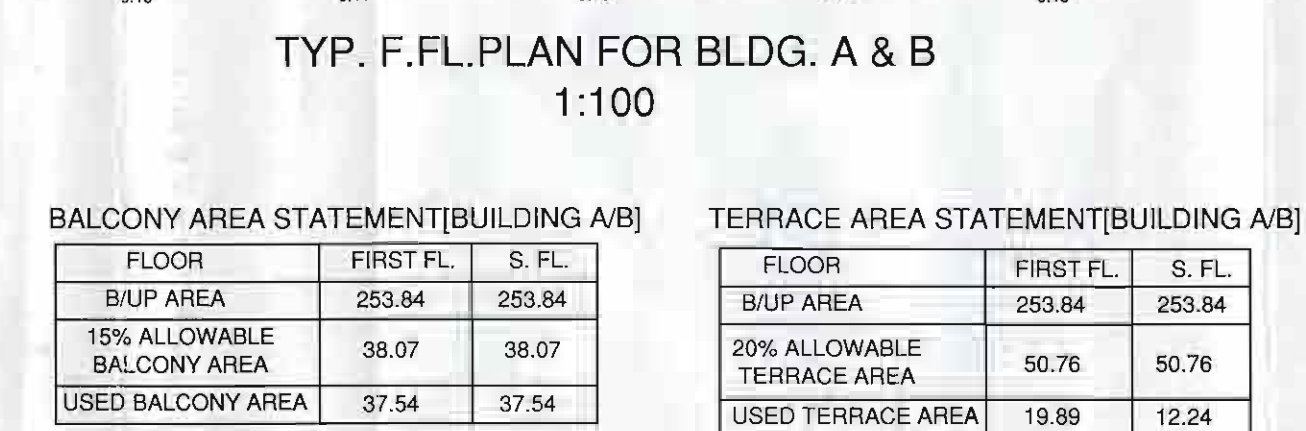
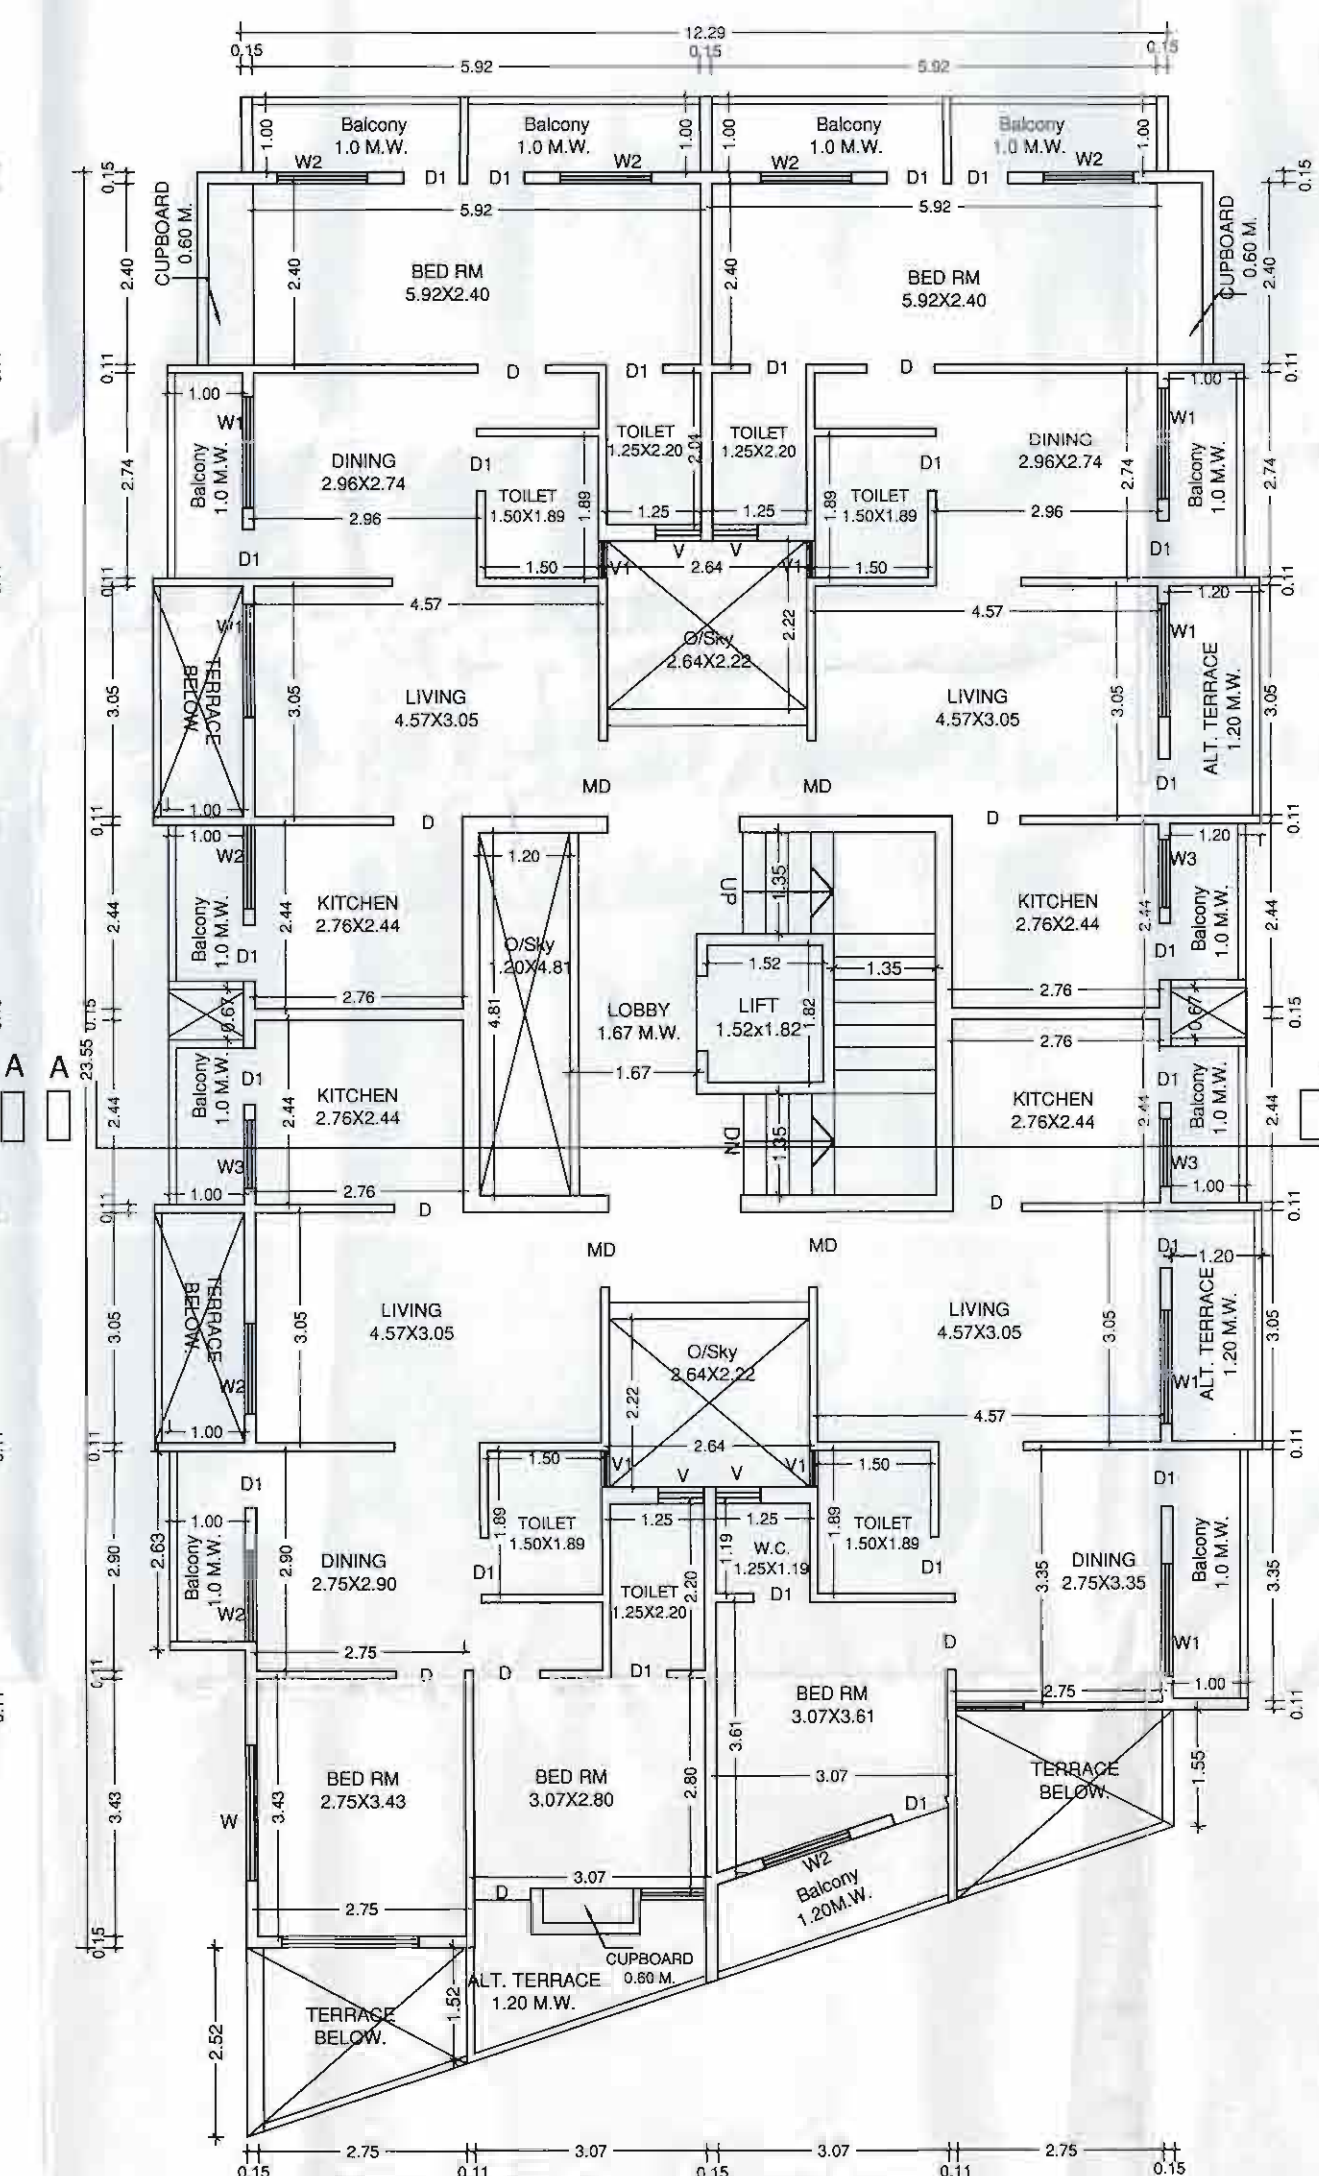
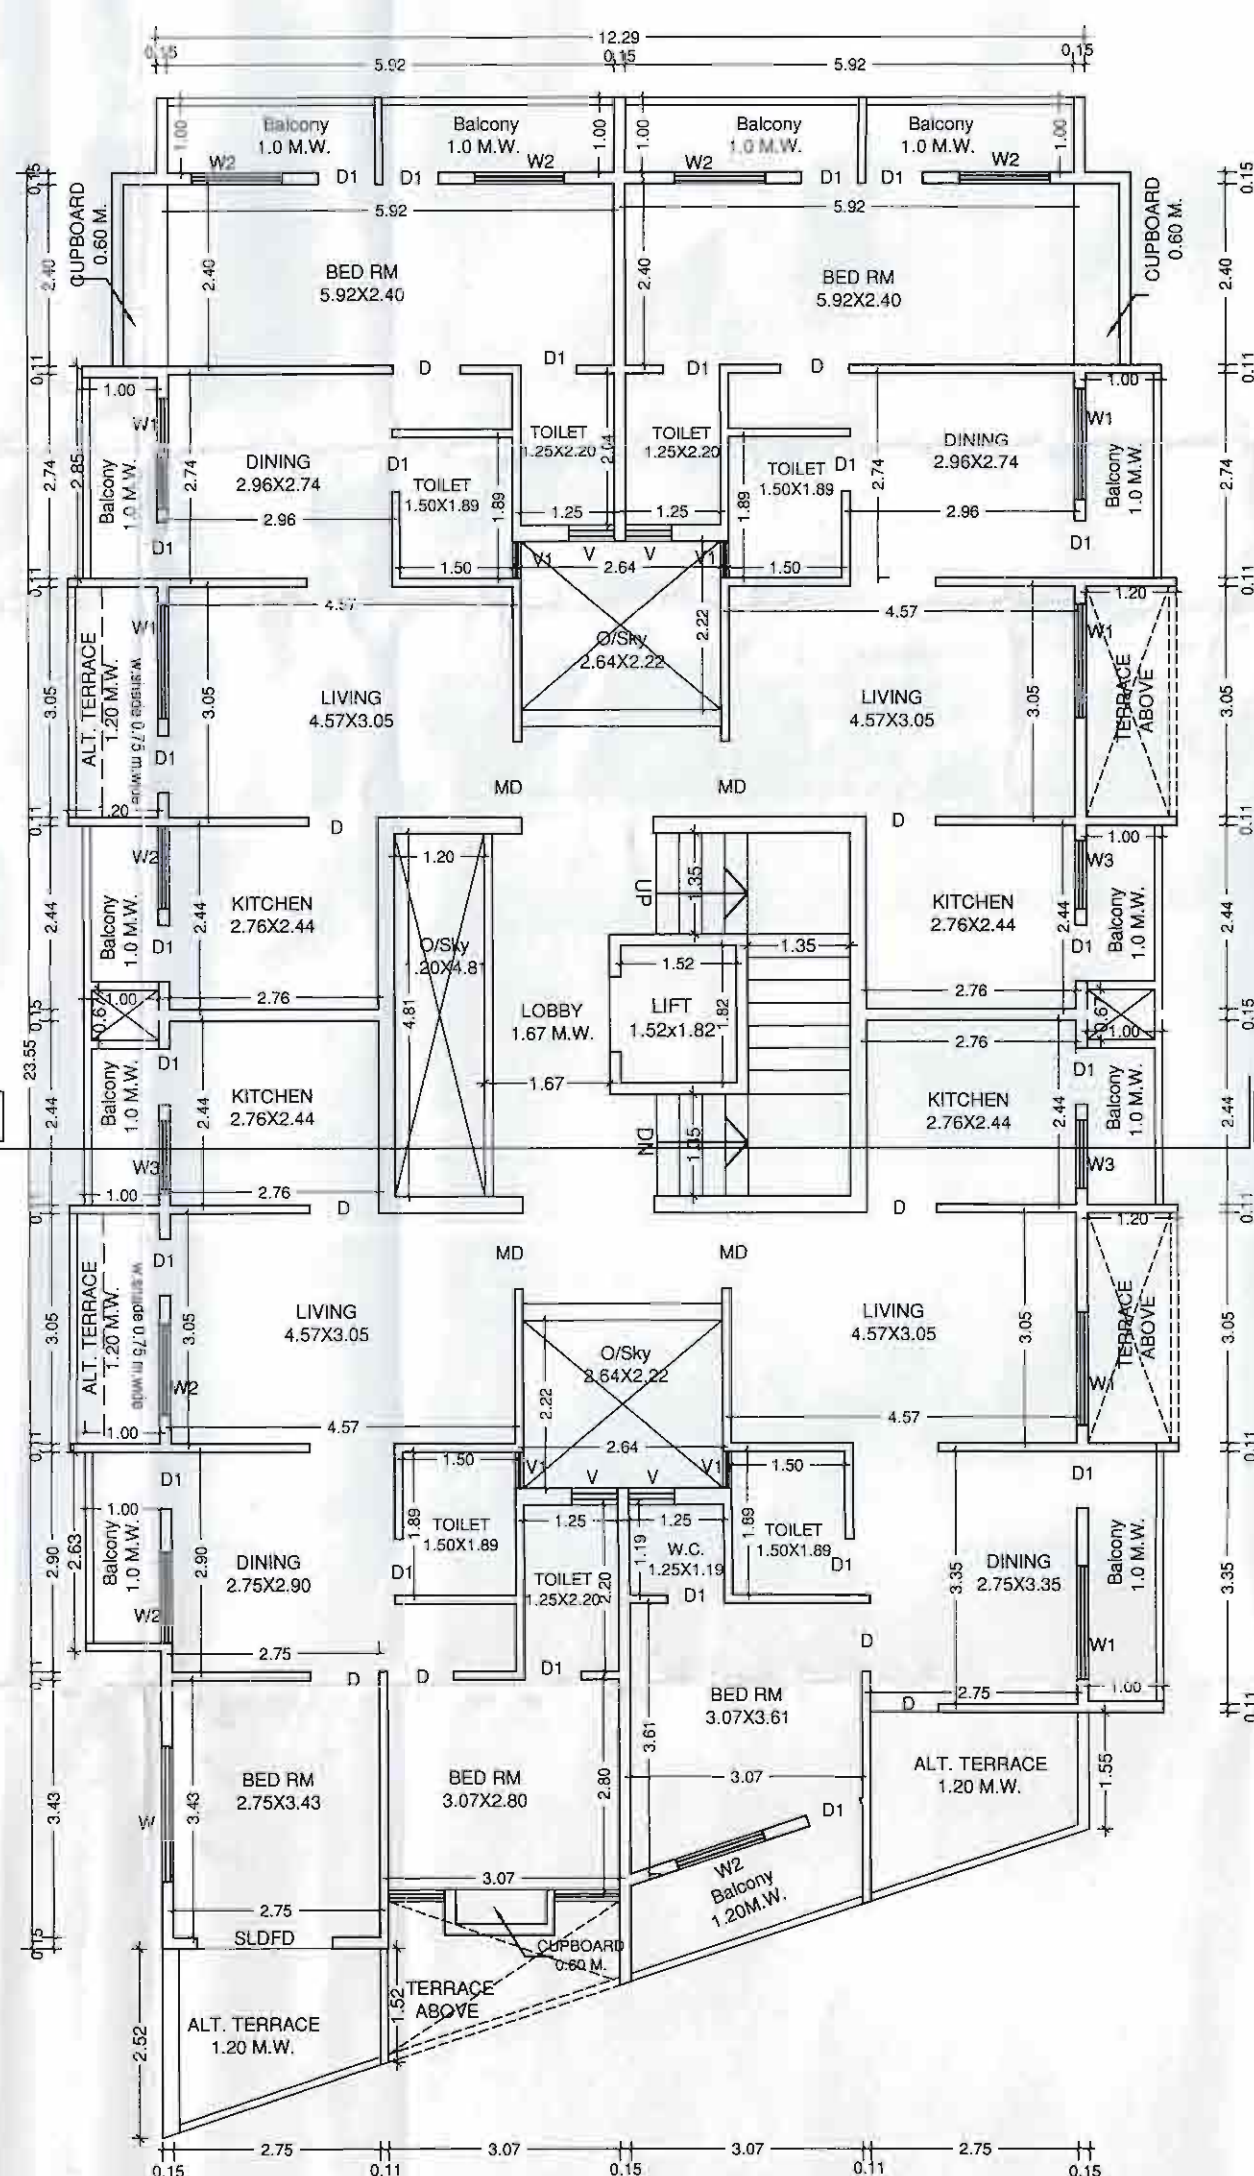


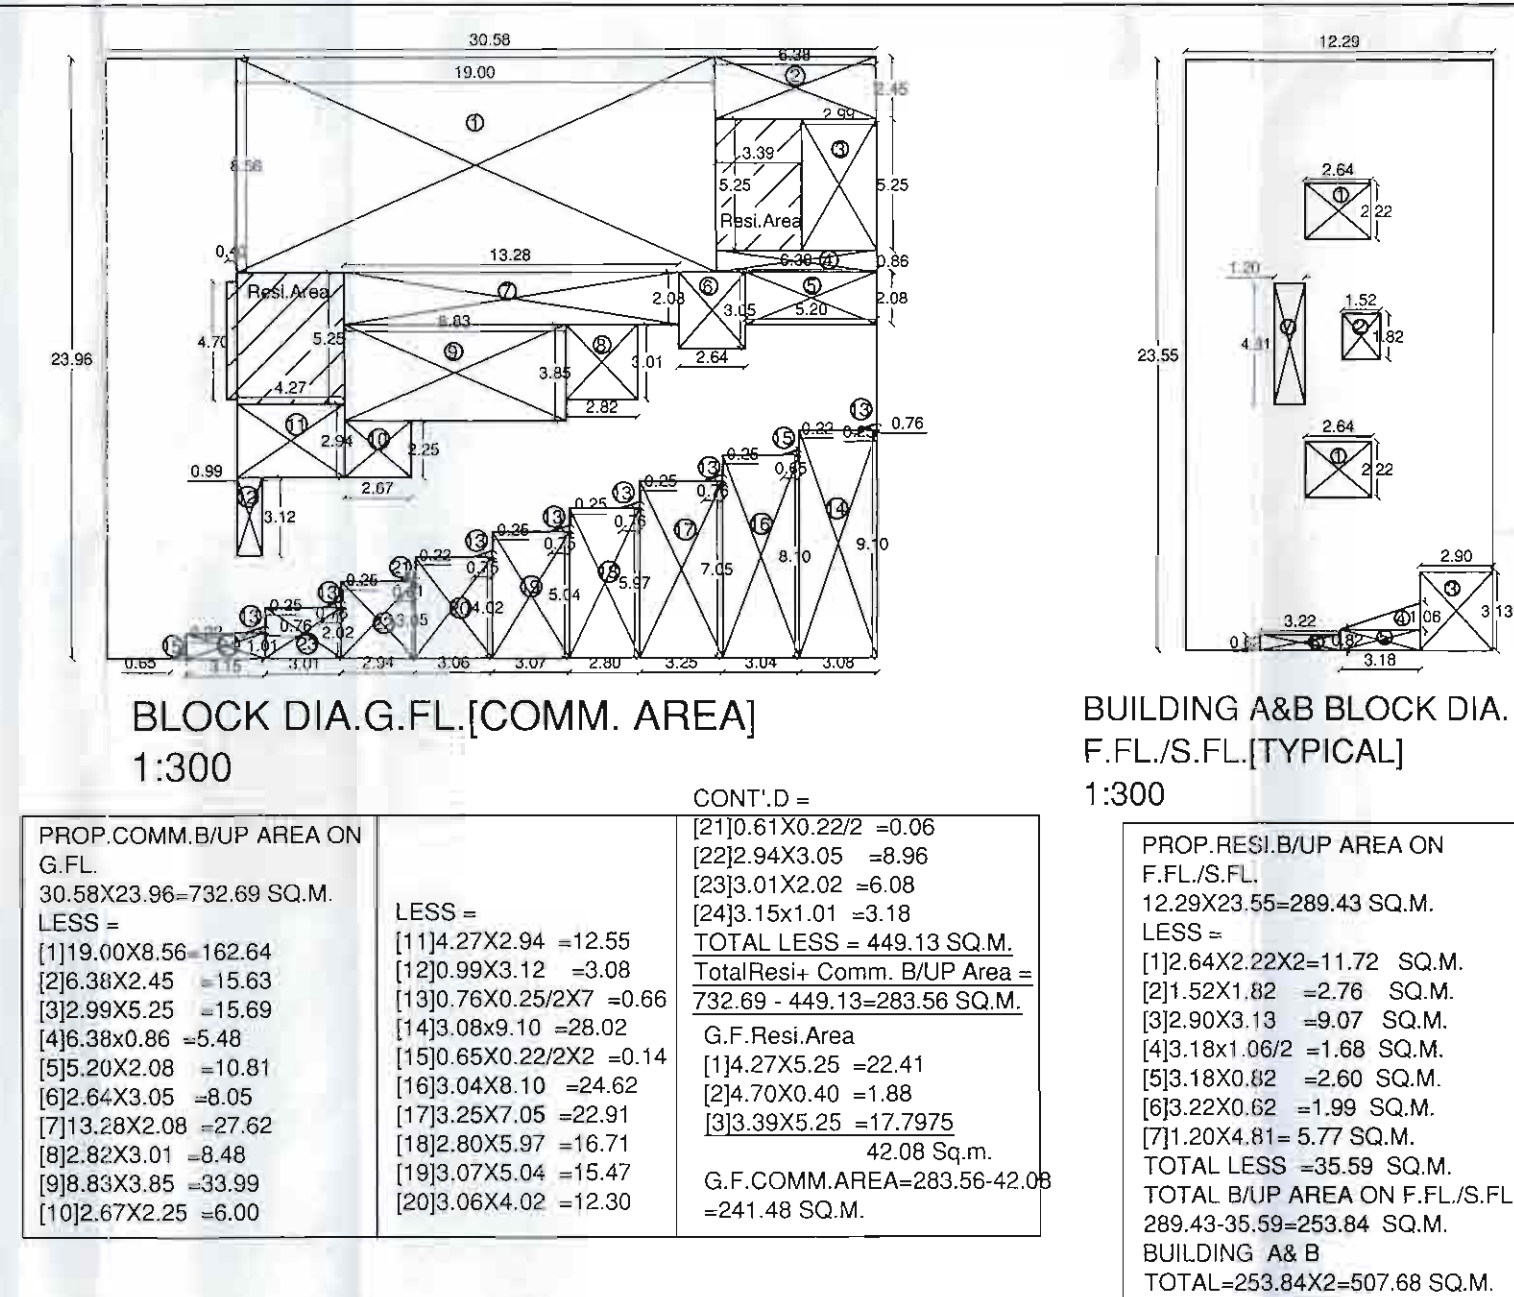

DOOR WINDOW SCHEDULE		
MD	1.20x2.20	T.W.DOOR
D1	0.75x2.20	T.W.DOOR
D1	1.0x2.20	T.W.DOOR
W	1.80x1.20	T.W.WINDOW
V	0.60x0.90	T.W.WINDOW
W1	1.5x1.20	T.W.WINDOW
W2	0.75x1.50	T.W.WINDOW
W3	0.75x2.10	T.W.WINDOW
ALW.	3.40x1.20	ALU.WINDOW
RS	FULL HT.	ROLL.SHUTTER
RS1	FULL HT.	ROLL.SHUTTER

NITIN A. PARGAONKAR
ARCHITECT
35, NANDANVAN COLONY NEAR
GANGOLI APPT. JALGAON - 425001
CELL 9422279464 - C.A.2001-274