
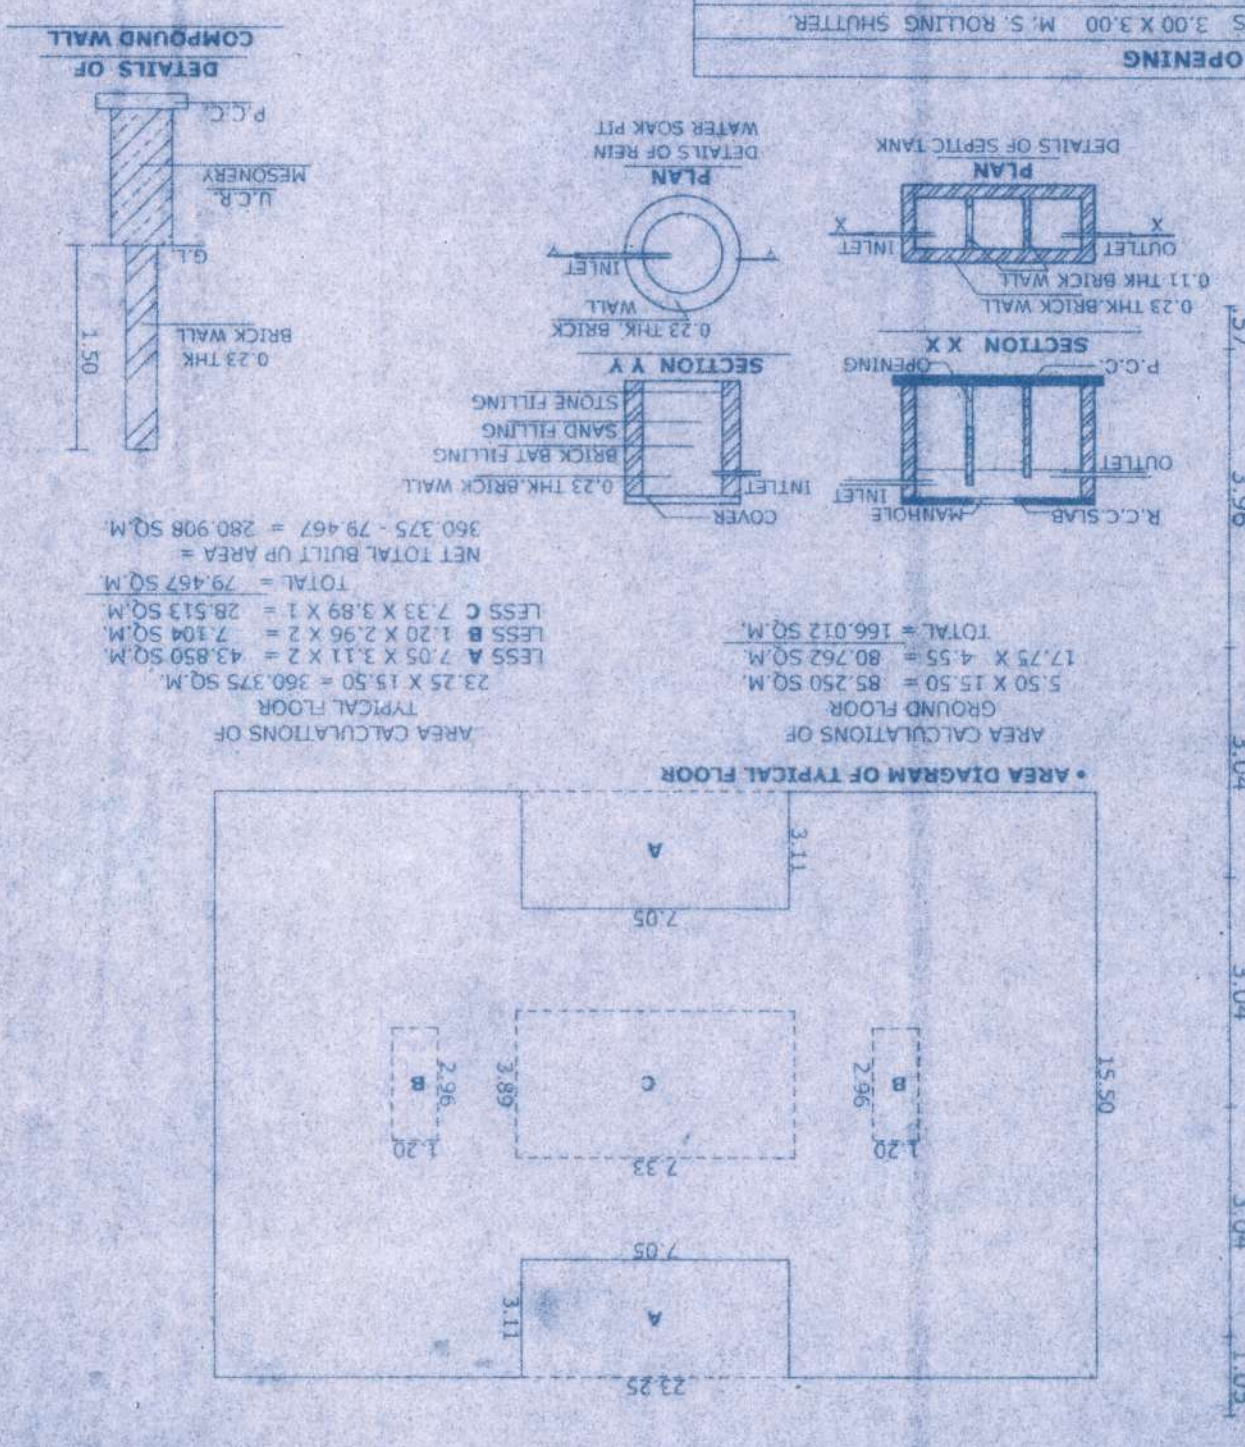
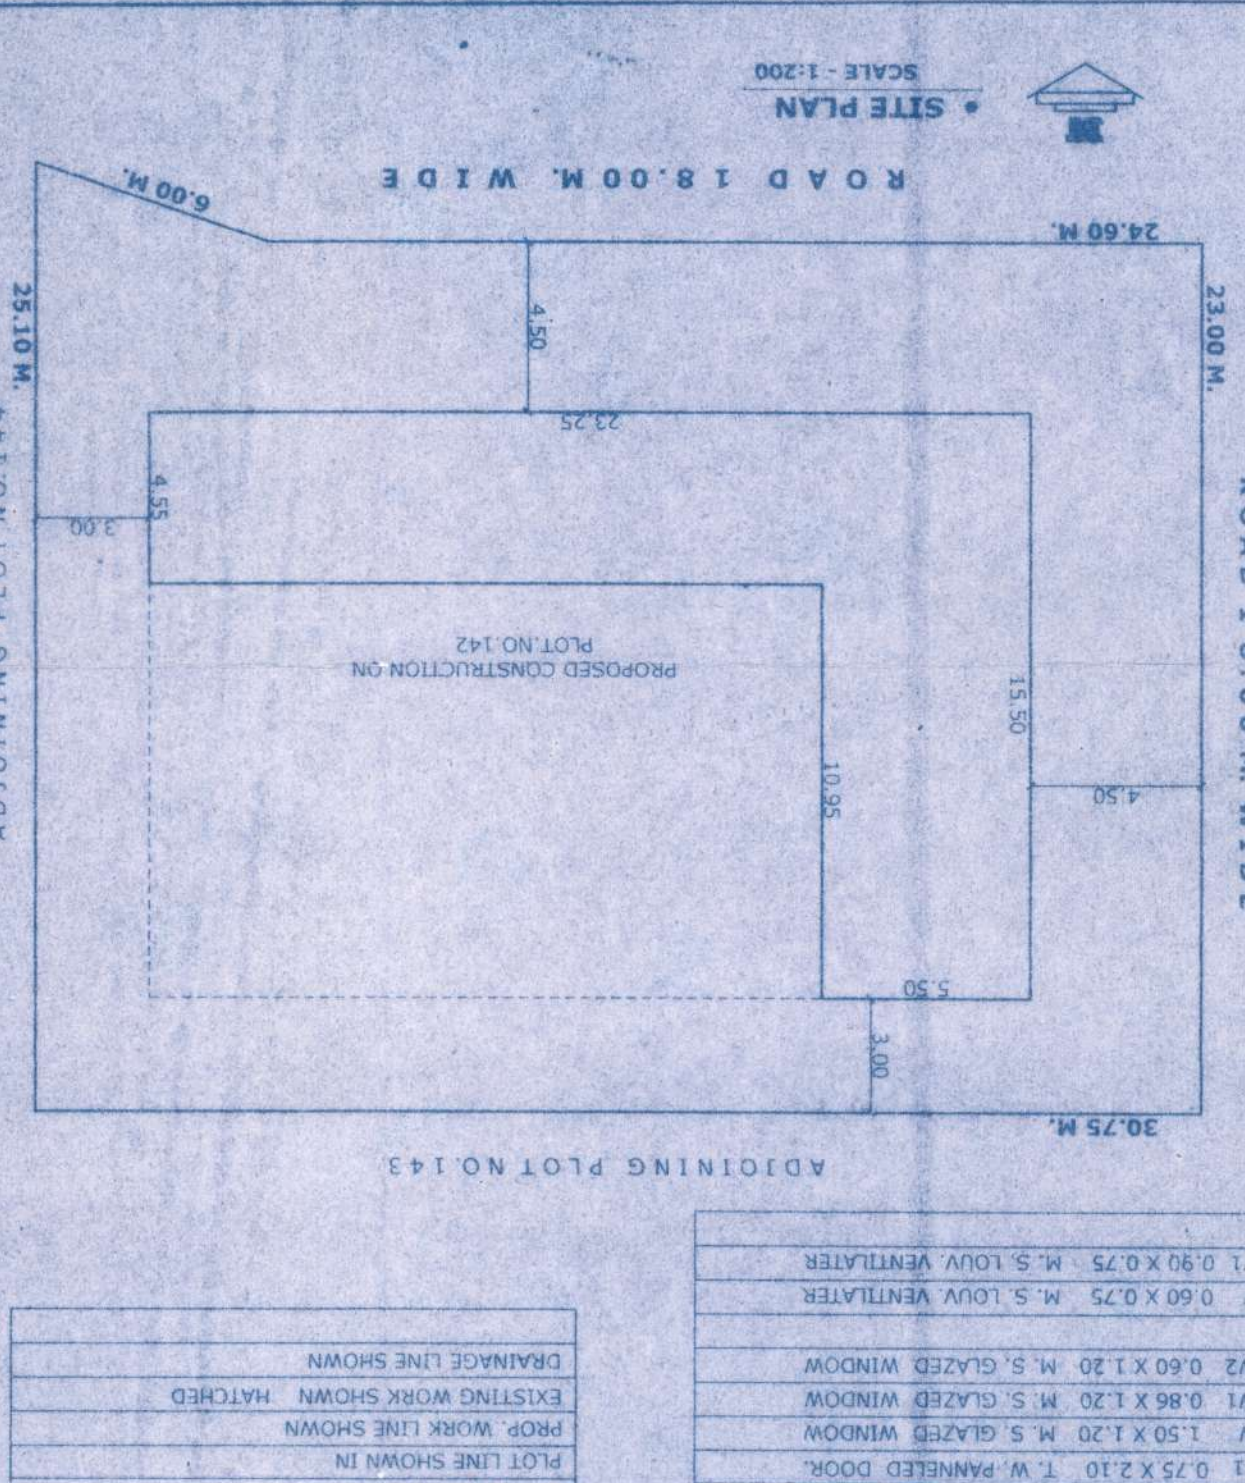
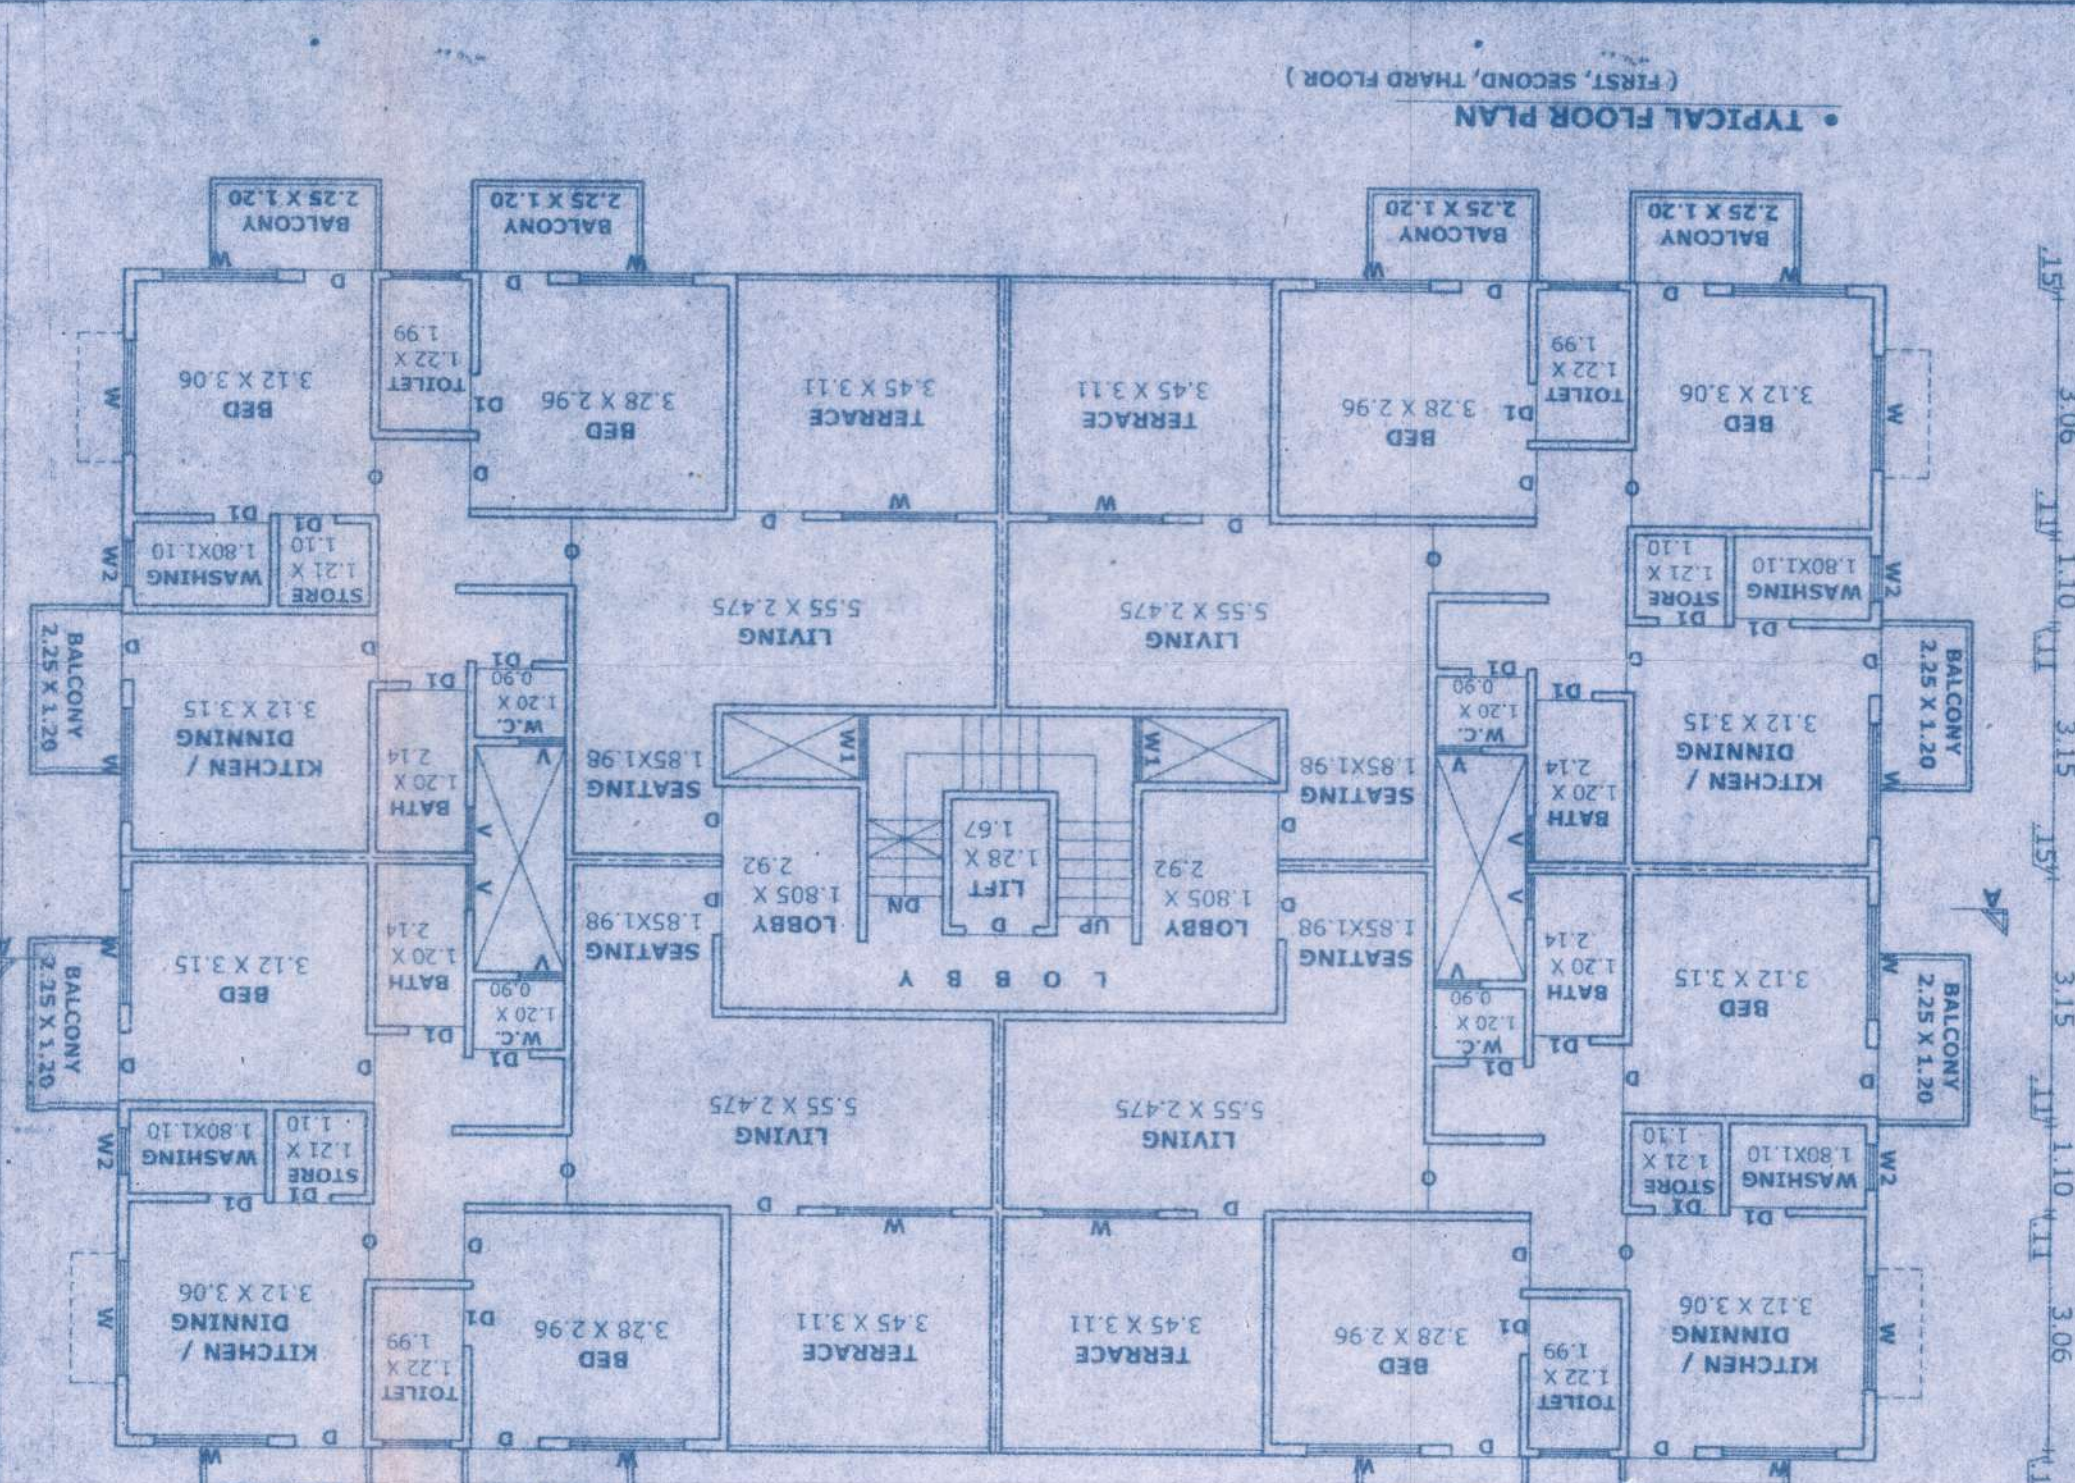


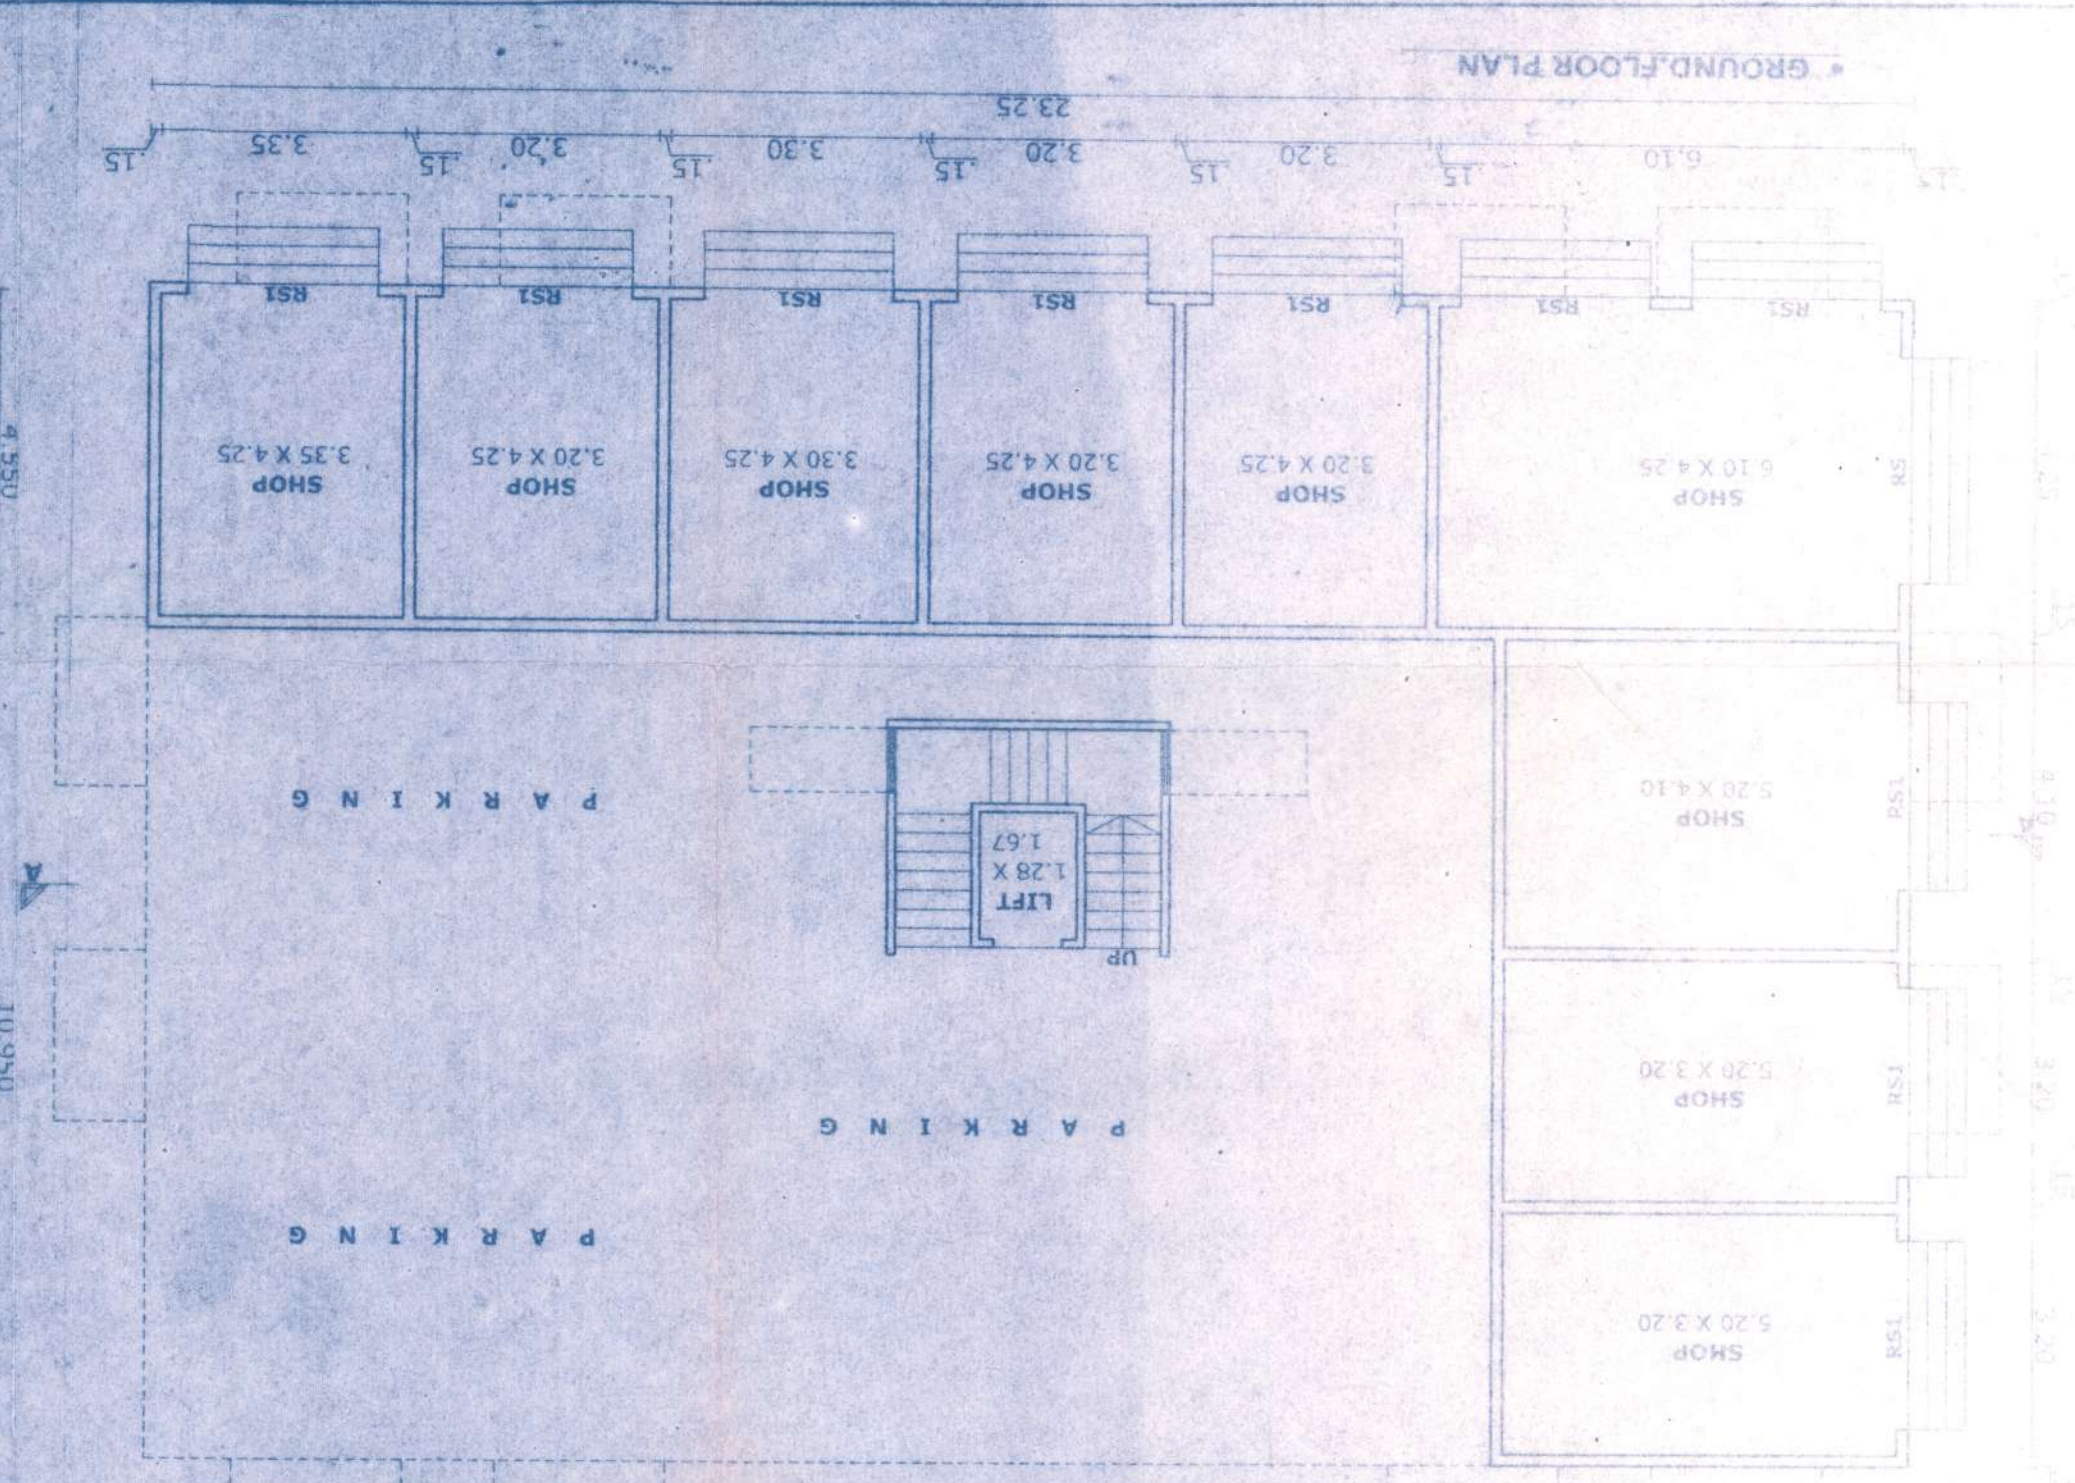

5	3.00 X 3.00	M.S. ROLLING SHUTTER	1
6	2.50 X 3.00	M.S. ROLLING SHUTTER	1
7	0.90 X 2.10	T.W. PANNELED DOOR	1
8	0.75 X 1.20	T.W. PANNELED DOOR	1
9	1.50 X 1.20	M.S. GLAZED WINDOW	1
10	0.86 X 1.20	M.S. GLAZED WINDOW	1
11	0.60 X 1.20	M.S. GLAZED WINDOW	2
12	0.60 X 0.75	M.S. LOUV. VENTILATOR	1
13	0.60 X 0.75	M.S. LOUV. VENTILATOR	1

• LEGENDS	
PLOT LINE SHOWN IN	
PROP. WORK LINE SHOWN	
EXISTING WORK SHOWN	
HATCHED	
DRAINAGE LINE SHOWN	

OWNER'S STATEMENT	OWNER'S SIGNATURE
EXCESS BALCONY AREA	----- RMT
PROPOSED BALCONY AREA	25.83 RMT
BALCONY AREA PERMISSIBLE	25.83 RMT
TOTAL PERIMETRICAL BUILDING LENGTH	77.50 RMT
PILCANTS BALCONY AREA STATEMENT	
TOTAL B/V/P AREA	1008.296 SQ. FT.
FIRST FLOOR (RESIDENTIAL)	280.308 SQ. FT.
SECOND FLOOR (RESIDENTIAL)	280.308 SQ. FT.
THIRD FLOOR (RESIDENTIAL)	280.308 SQ. FT.
GROUND FLOOR (COMMERCIAL)	166.072 SQ. FT.
PROPOSED B/V/P AREA	1008.960 SQ. FT.
TOTAL FLOOR AREA PERMISSIBLE	1008.960 SQ. FT.


 RTH
 HANDRAKANT
 AVADVA
 DATE DEC / 2016
 TAWN BY
 ALTE
 G. NO.
 6 NO.

•ENGINEER

T. AMALNER, TAL AMALNER, DIST. JALGAON.
 PROPOSED RESIDENTIAL+COMMERCIAL @
 GROUND FLOOR CONSTRUCTION ON
 PLOT NO. 142, IN F.P. NO. 50/1/1/A 228

Dr. Ashish M. Nilkam
 Architects & Engineers
 Patwar Colony, Amalner
 LIC. No. 13/15567010

R.C.C. DESIGNER

APPROVAL