

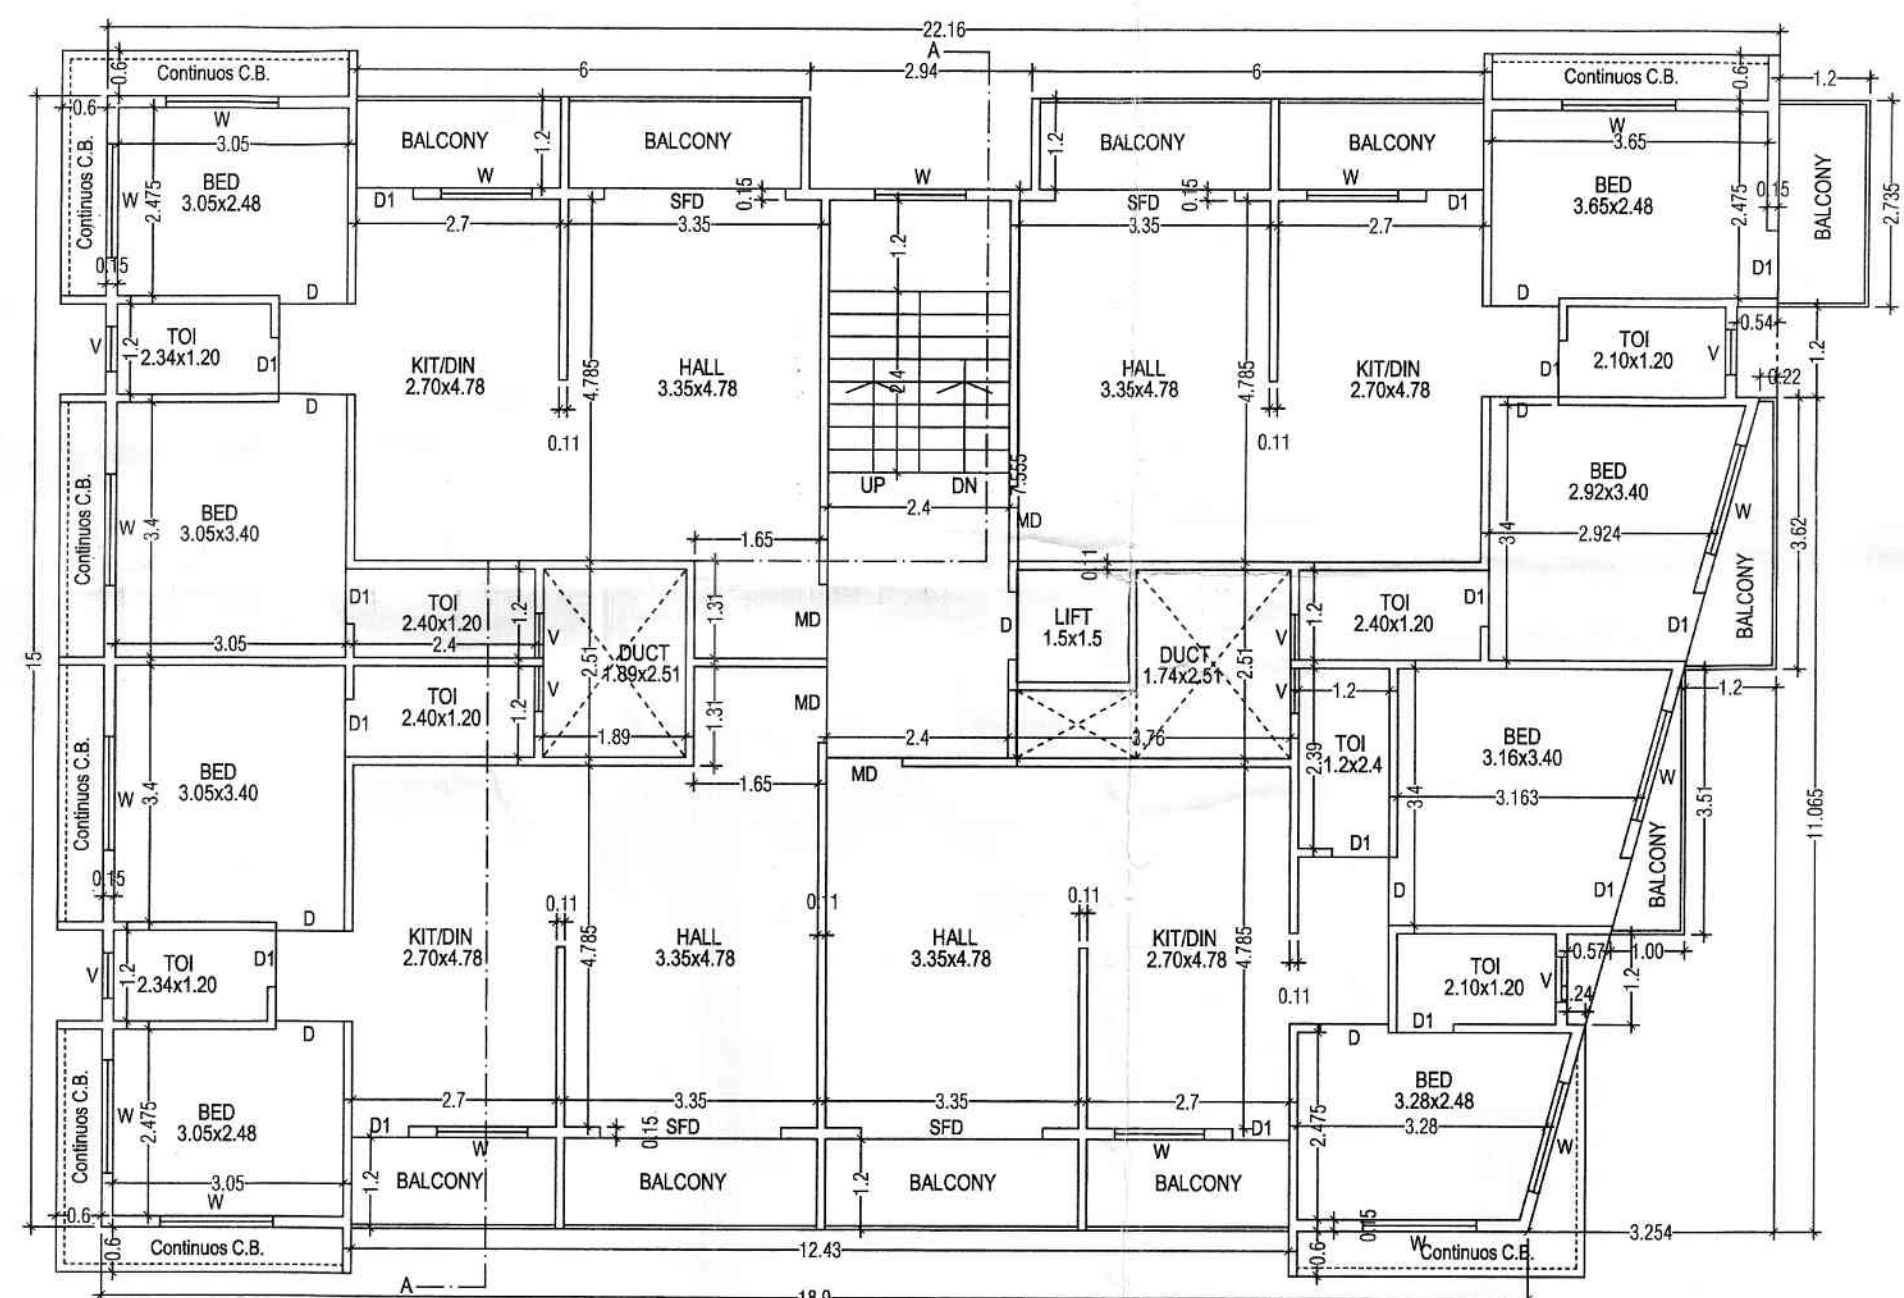
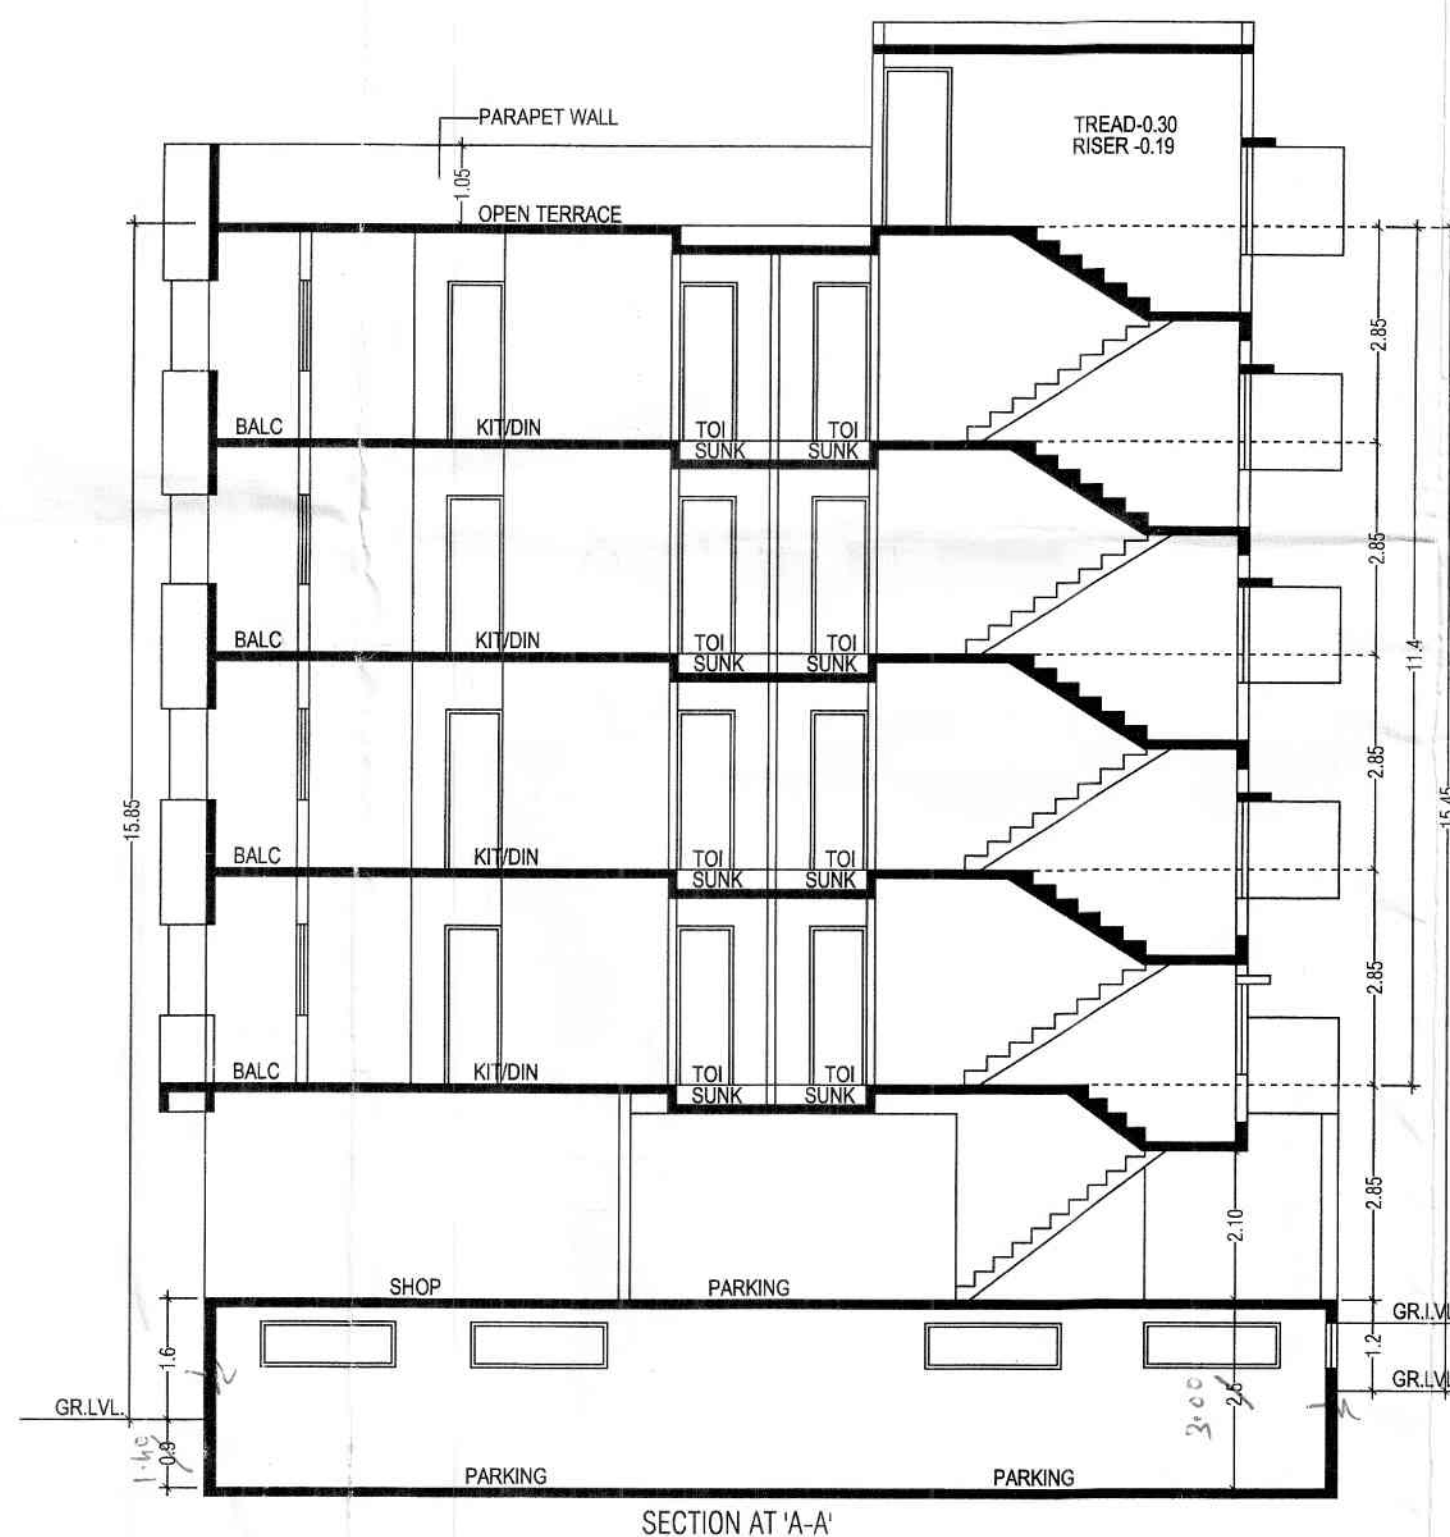
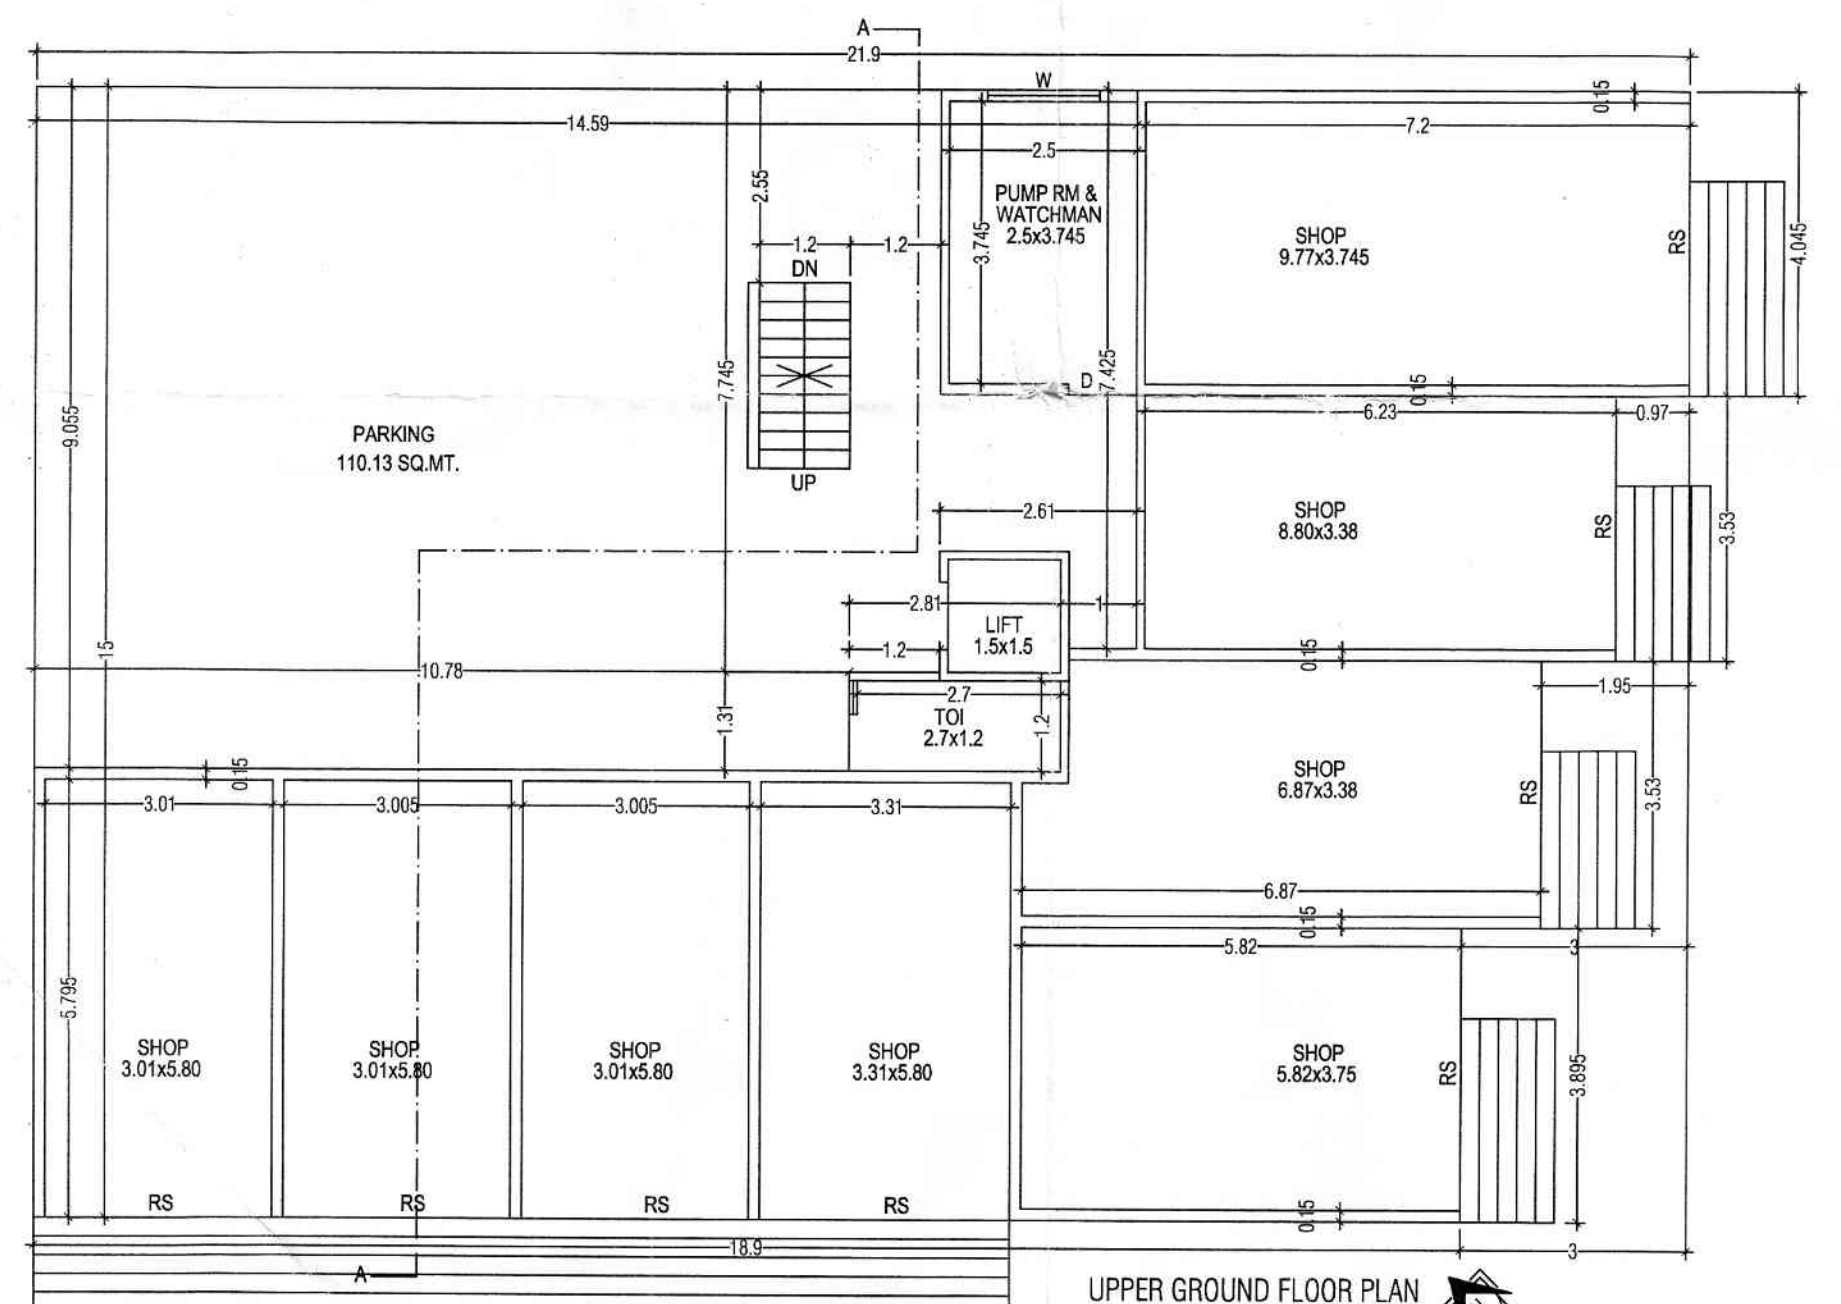
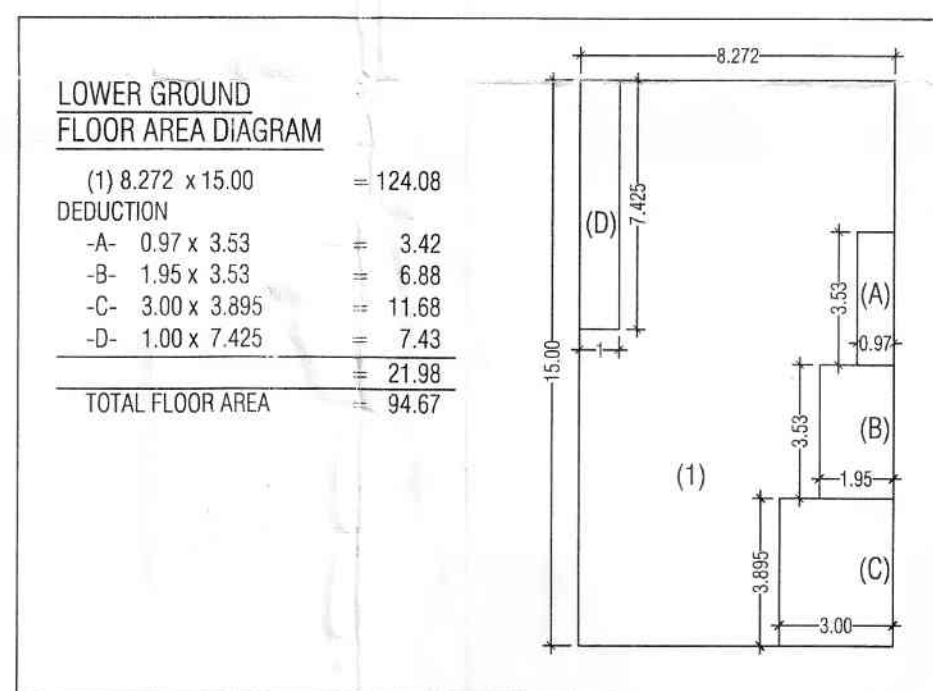
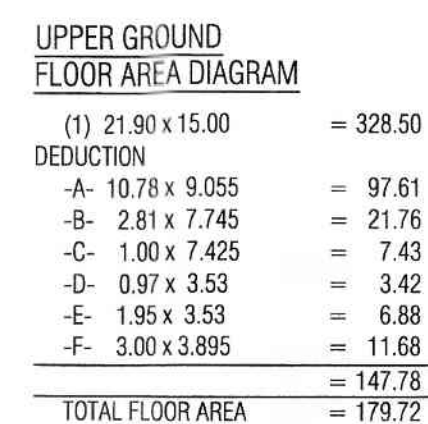
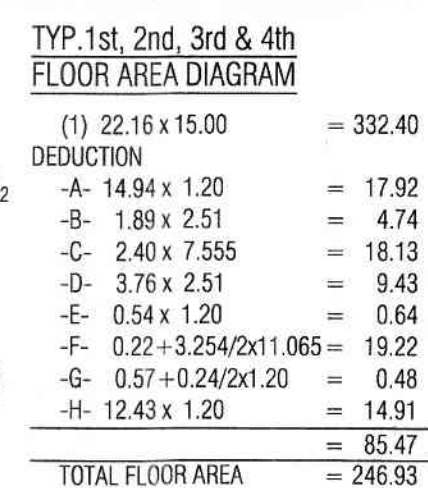
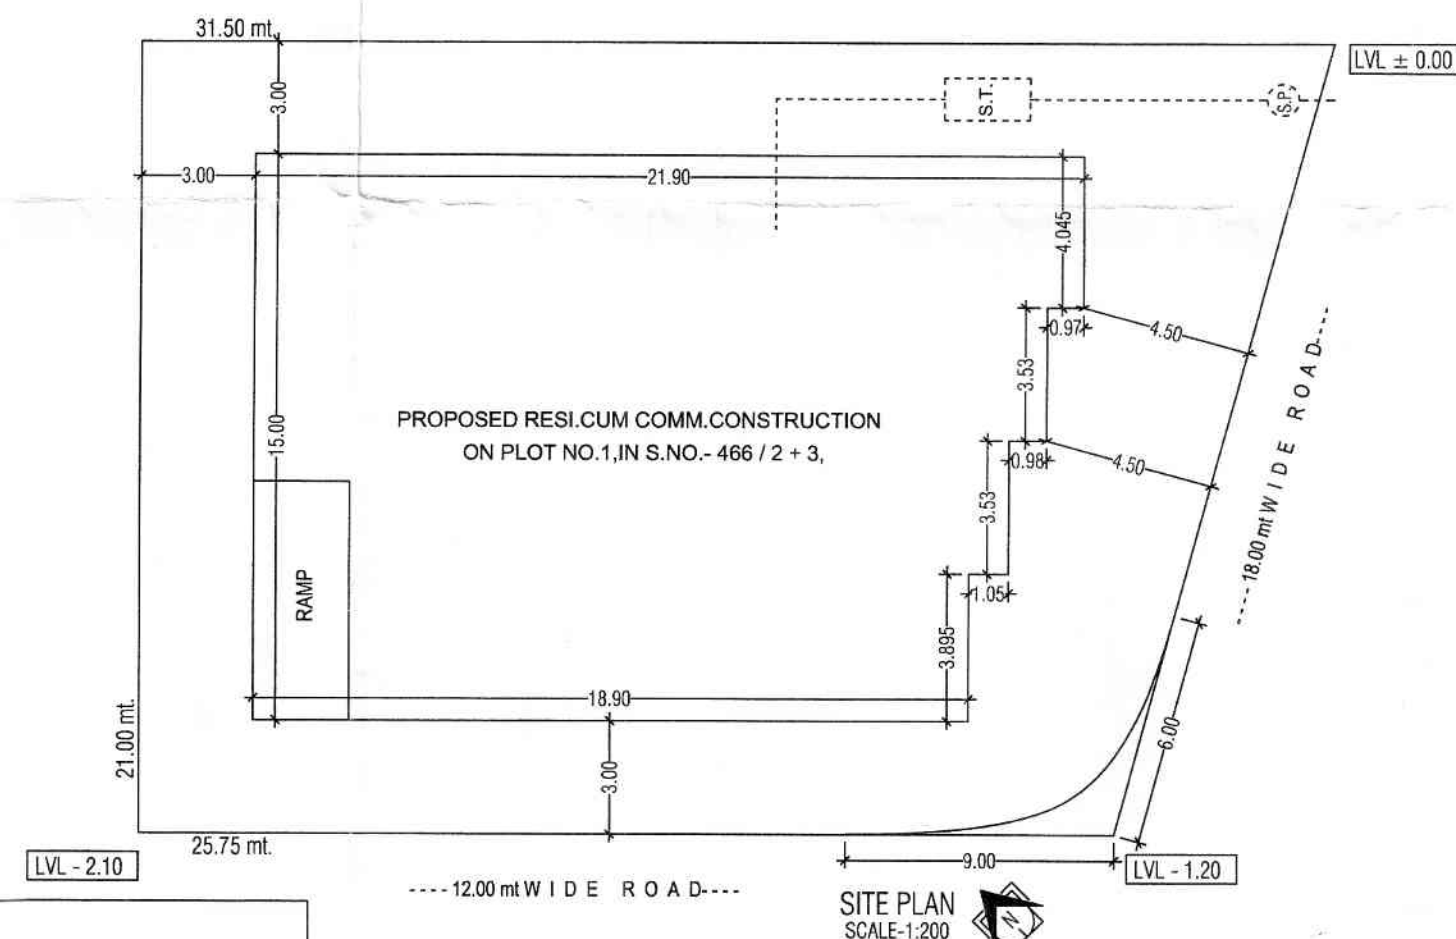


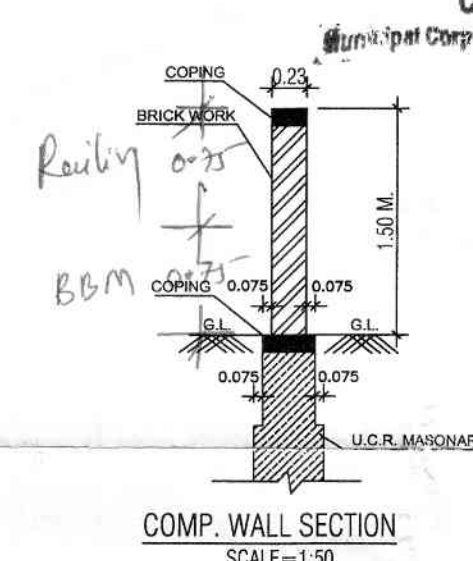

BUILT-UP AREA STATEMENT	
LOWER GROUND FL. AREA	- COMM. - 94.67 SQ.M.
UPPER GROUND FL. AREA	- COMM. - 179.72 SQ.M.
FIRST FL. B.U.P. AREA	- RESI. - 246.93 SQ.M.
SECOND FL. B.U.P. AREA	- RESI. - 246.93 SQ.M.
THIRD FL. B.U.P. AREA	- RESI. - 246.93 SQ.M.
FOURTH FL. B.U.P. AREA	- RESI. - 246.93 SQ.M.
TOTAL FLOOR B.U.P. AREA	1262.11 SQ.M.

DOOR/WINDOW SCHEDULE	
SFD 3.00 x 2.10	PANNELED DOOR
MD 1.10 x 2.10	PANNELED DOOR
D 0.90 x 2.10	PANNELED DOOR
D1 0.75 x 2.10	PANNELED DOOR
W 1.80 x 1.20	M. S. WINDOWS
W1 1.20 x 0.90	M. S. WINDOWS
W2 1.00 x 1.20	M. S. WINDOWS
V 0.60 x 0.60	M. S. VENTILATORS

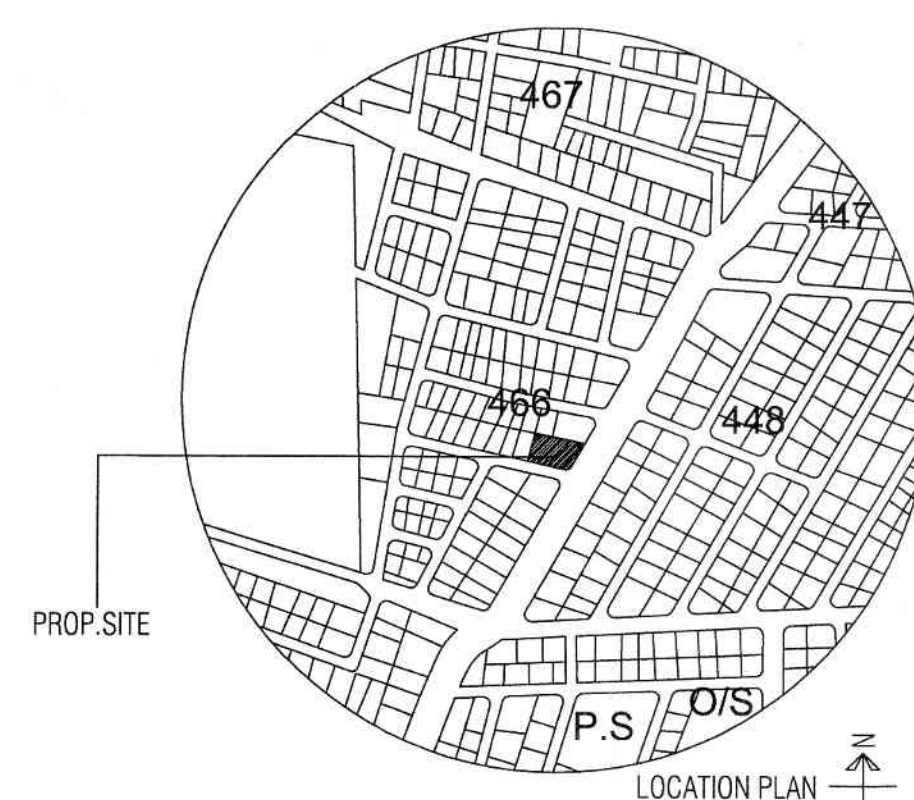

महाराष्ट्र शासनाचे निर्देश क्र. डीसीआर/१०९४/२०२२/नवि-११ मंत्रालय,
मुंबई दि. १८/११/२००३ नुसार बीआयएस कोडसिफिकेशन
नुसार आय एस. १२९३३ प्रमाणित सोलर प्रेसिस्टेंट वॉटर हिटिंग
स्ट्रीम दस्तविषी आवश्यक नाही.

इमारत व छप्परखर्च (स्लाबरील) परिसरात जमा होणारे
सर्वे पाली भुमिगत हौदामध्ये अथवा विहीरीमध्ये
छेद करणे किंवा ते पाली जमीनीत मुरण अथवा व्यवस्था
करणे अन्यथा प्रत्येक शस्त्रेची मो. बांधकामास
प्रत्येकी रु. एक हजार दंड आचरण येईल.



APPROVED
For Comm + Residential Purpose as
amended in *Blue* subject to the
Conditions as stipulated in the accompanying
Commencement Certificate No. 0138 -
Date 19/6/2017
2017 20/6/2017
for Commissioner
Municipal Corporation of the city of Jalgaon

PROPOSED RESI.CUM COMM.CONSTRUCTION
ON PLOT NO.1, IN S.NO. - 466 / 2 + 3,
AT MEHRUN SHIWAR, TAL & DIST. JALGAON.

AREA STATEMENT		S.Q.M.
1 TOTAL PLOT AREA		601.12 SQ.M.
2 F.S.I. PERMISSIBLE	1.10	661.23 SQ.M.
3 PREMIUM PURCHASED	30 %	180.33 SQ.M.
4 T.D.R. PURCHASED	75 %	450.84 SQ.M.
5 TOTAL F.S.I. IN PERMISSIBLE	2.15	1292.40 SQ.M.
6 PROPOSED FLOOR		
PROPOSED LOWER GROUND FLOOR		94.67 SQ.M.
PROPOSED UPPER GROUND FLOOR		179.72 SQ.M.
PROPOSED FIRST FLOOR		246.93 SQ.M.
PROPOSED SECOND FLOOR		246.93 SQ.M.
PROPOSED THIRD FLOOR		246.93 SQ.M.
PROPOSED FOURTH FLOOR		246.93 SQ.M.
7 TOTAL B.U.P. AREA (PROPOSED)		1262.11 SQ.M.
8 TOTAL F.S.I. CONSUMED		2.099
9 PERMISSIBLE BALCONY 15% ON B.U.P.		37.04 SQ.M.
10 PROVIDED BALCONY		36.95 SQ.M.
11 PARKING STATEMENT		
-a- Reg. Resi. 16 tenement / 3 x 1 parking (30.10sq.m.)		160.53 SQ.M.
-b- Reg. comm. 274.39 / 80 x 1 parking (30.10sq.m.)		103.24 SQ.M.
-c- Reg. Extra 5 % visitor parking		13.66 SQ.M.
-d- Total Parking Required		277.43 SQ.M.
-e- Total Parking Provided		312.06 SQ.M.

OWNER
[Signature]
ARCHITECT:
[Signature]
STRUCTURAL ENG.
[Signature]
Shri. VINOD S.RATHI
22, Gangai, Shikshak Wadi, Jalgaon City Municipal Corporation
Ring Road, JALGAON
Mob. 9422296836
Regd. No. CA/2001/27359
DRAWN BY- RAVI