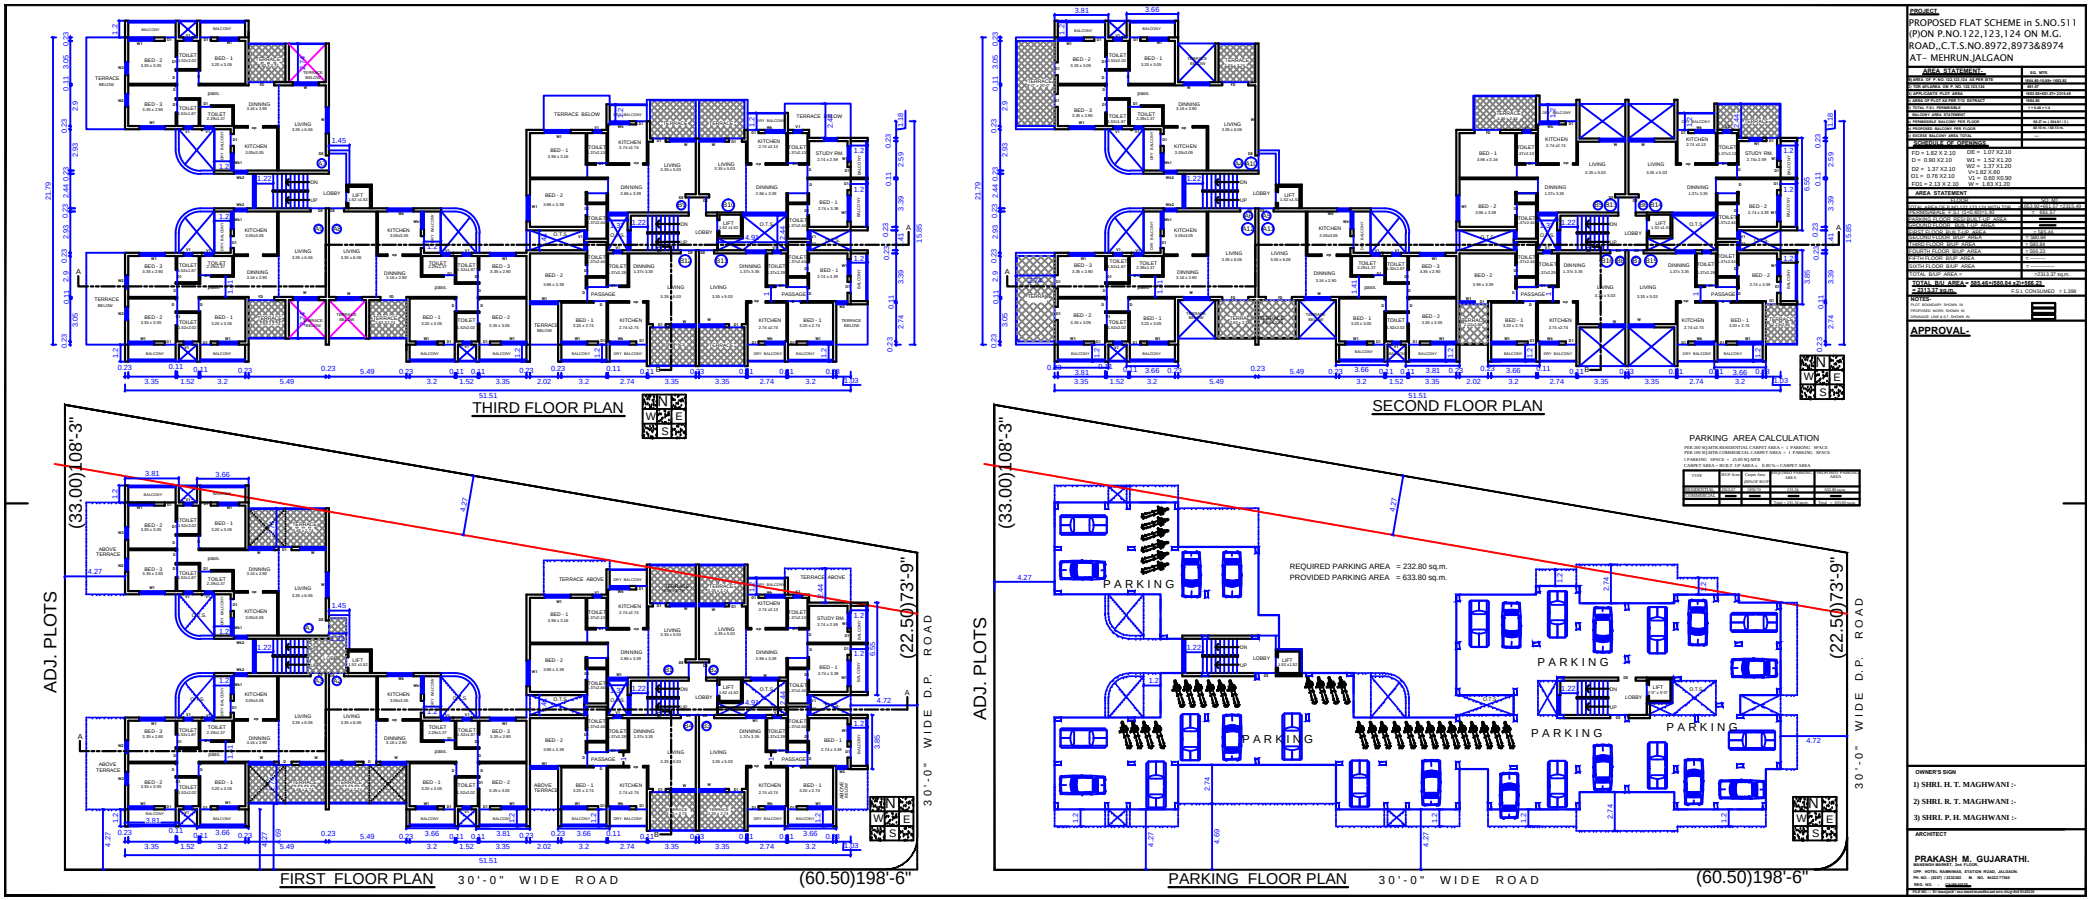

THIRD FLOOR PLAN
SECOND FLOOR PLAN
FIRST FLOOR PLAN
PARKING FLOOR PLAN
ADJ. PLOTS
(33.00)108'-3"
(22.50)73'-9"
30'-0" WIDE D.P. ROAD
30'-0" WIDE ROAD
(60.50)198'-6"
PARKING
REQUIRED PARKING AREA = 232.80 sq.m.
PROVIDED PARKING AREA = 633.80 sq.m.
PARKING AREA CALCULATION
PROJECT:
PROPOSED FLAT SCHEME in S.NO.511 (P)ON P.NO.122,123,124 ON M.G. ROAD,,C.T.S.NO.8972,8973&8974 AT- MEHRUN,JALGAON
AREA STATEMENT
AREA STATEMENT
APPROVAL-
OWNER'S SIGN
1) SHRI. H. T. MAGHWANI :-
2) SHRI. R. T. MAGHWANI :-
3) SHRI. P. H. MAGHWANI :-
ARCHITECT
PRAKASH M. GUJARATHI.