


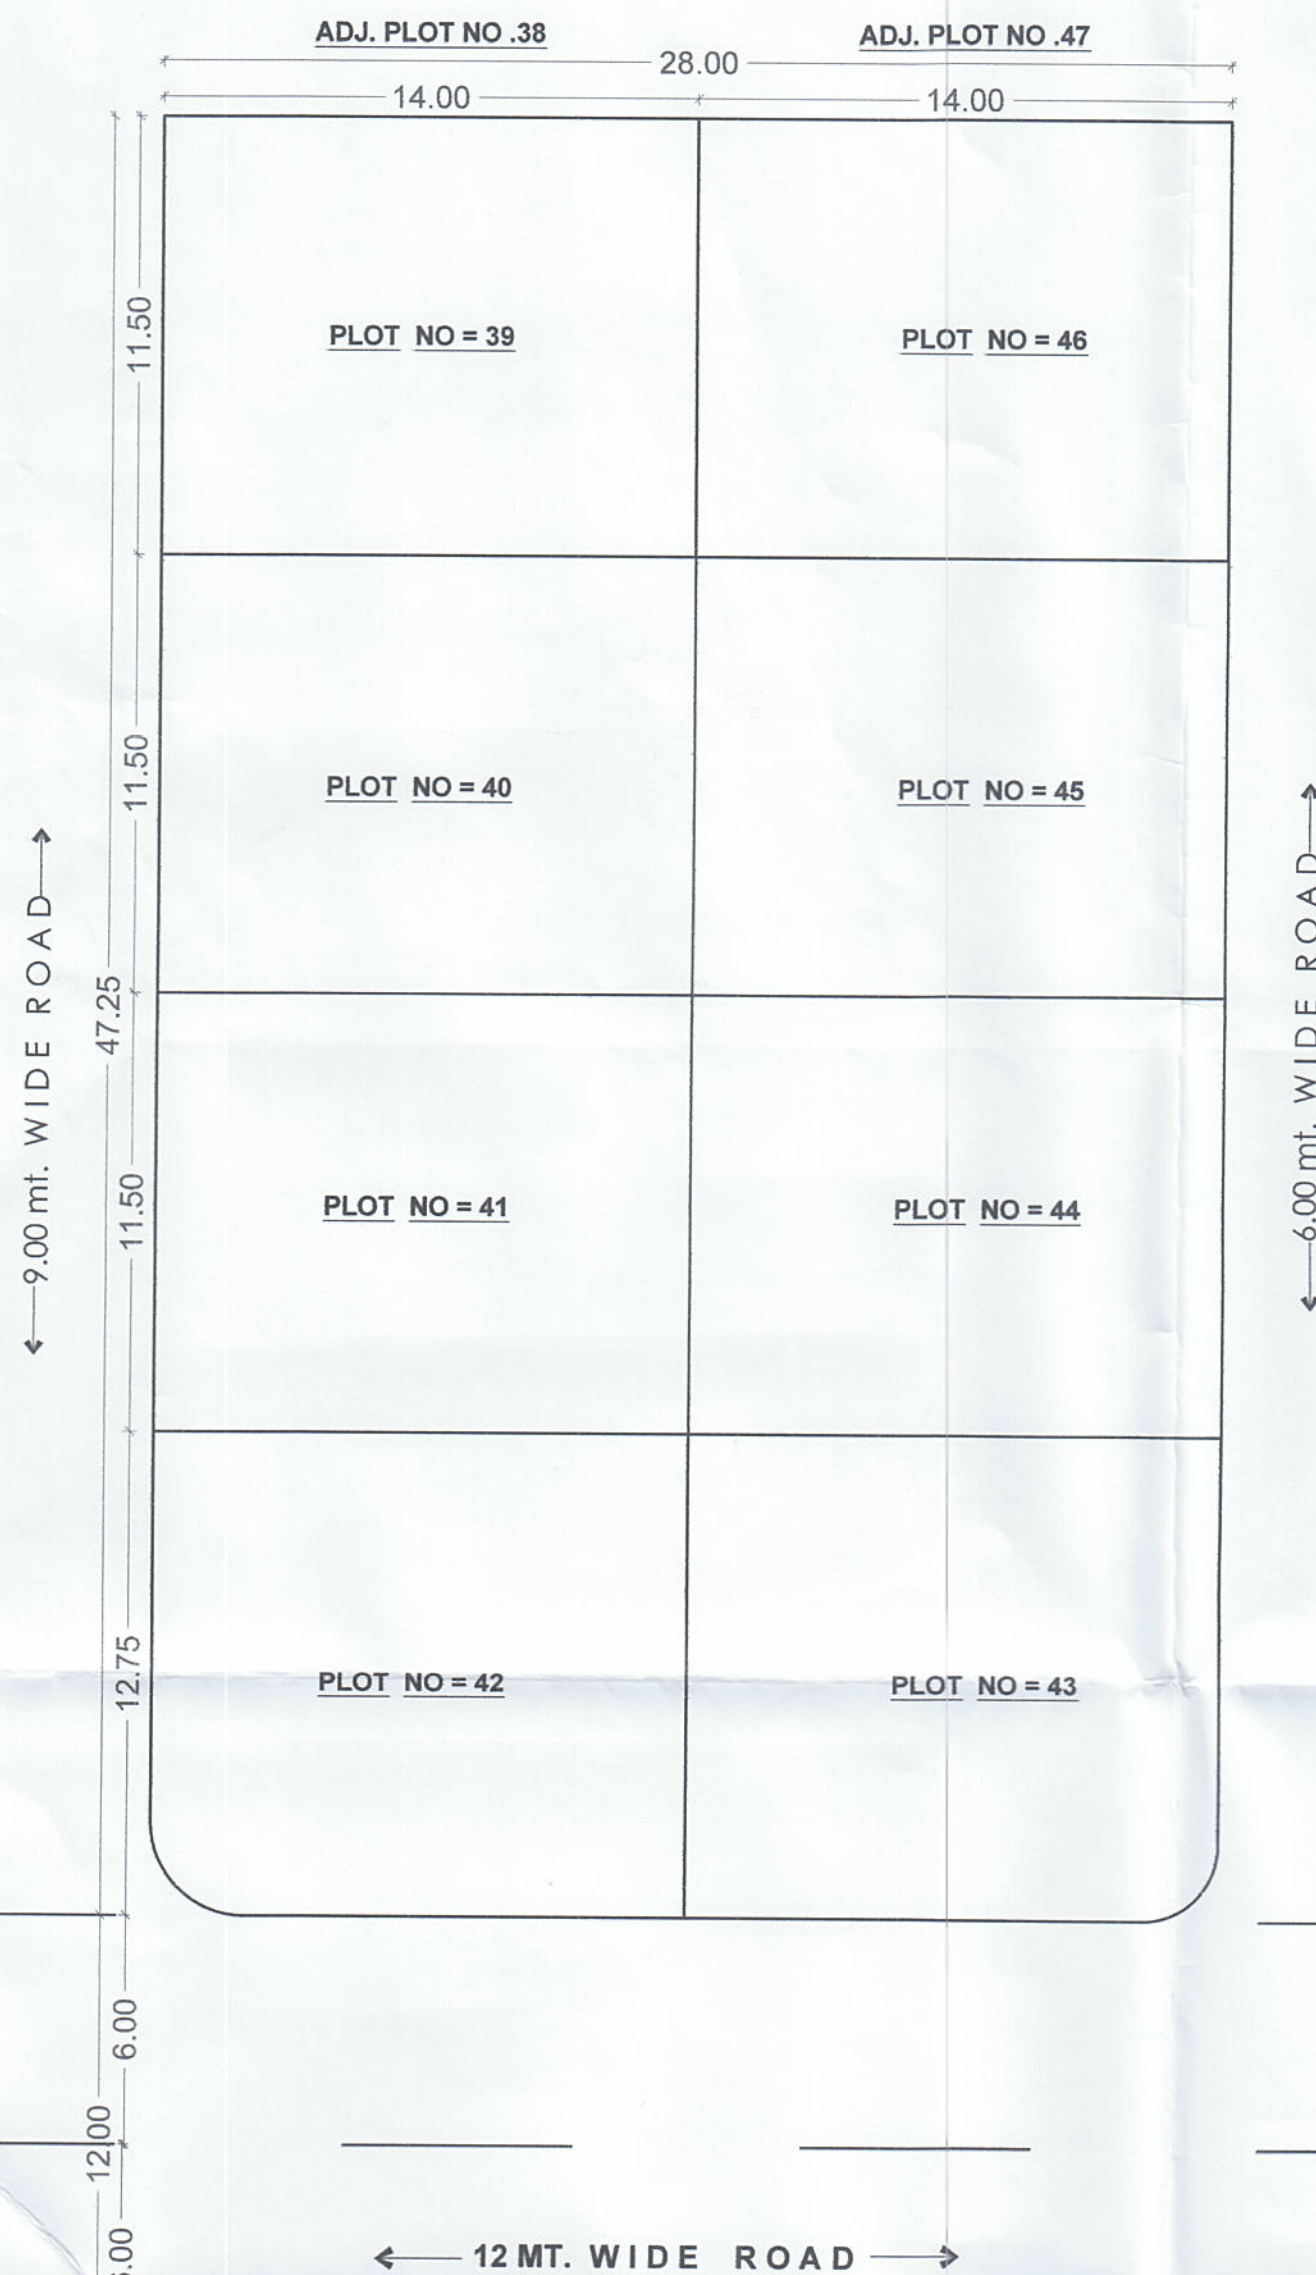

PLOT AS PER LAYOUT
SCALE 1:200

ADJ. PLOT NO .38 ADJ. PLOT NO .47

28.00

PLOT NO = 39+40+41+42+43+44+45+46
TOTAL AREA = 1323.00 SQMT

PLOT AFTER AMALGAMATION
SCALE 1:200

DESCRIPTION OF PROPOSAL:

PROPOSED AMALGAMATION ON
GAT NO. 121/A/2, PLOT NO. 39, 40, 41,
42, 43, 44, 45, 46. AT NIMKHEDI SHIVAR
AT- JALGAON. & TAL- JALGAON,
DIST-JALGAON.

APPROVING AUTHORITY**APPROVED**

For
amended in 1169 Purpose as
subject to the
Conditions as mentioned in the accompanying
Commencement Certificate No. Date 10/10/2017
Assistant Director of Town Planning
Municipal Corporation of the city of Jalgaon

**BEFORE AMALGAMATION
AREA STATEMENT :-**

A. PLOT NO 39	= 161.00 SQ.MT.
B. PLOT NO 40	= 161.00 SQ.MT.
C. PLOT NO 41	= 161.00 SQ.MT.
D. PLOT NO 42	= 178.50 SQ.MT.
E. PLOT NO 43	= 178.50 SQ.MT.
F. PLOT NO 44	= 161.00 SQ.MT.
G. PLOT NO 45	= 161.00 SQ.MT.
H. PLOT NO 46	= 161.00 SQ.MT.
TOTAL PLOT AREA	= 1323.00 SQ.MT.

DIDUCTION AREA

CORNER ROUNDING AREA	
9.00 & 12.00 MT ROAD	= 6.05 SQ.MT
6.00 & 12.00 MT ROAD	= 4.84 SQ.MT
TOTAL CORNER AREA	= 10.89 SQ.MT
TOTAL PLOT AREA	= 1312.11 SQ.MT

AFTER AMALGAMATION :-

TOTAL PLOT NO 39+40+41+42+43+44+45+46.
= 1312.11 SQ.MT.

OWNER :-

MR. SAGAR PANDIT TADE

ARCHITECTS SIGN & STAMP

Ar. Bharat S. Lohar
COA-2012/55708

ARCHITECTS
INTERIOR DESIGNERS

06, SAI ANAND COMPLEX, 610, YOGESHWAR HSG. SOC.
SHIV COLONY, LOWER PAREL (E),
JALGAON MUMBAI

EMAIL: bm_architects@rediffmail.com

CONTACT NO. : 9870944242 / 9595265964

www.bmarchitects.in

