(भारत प्रिंटर्स २०२१)

MUNICIPAL CORPORATION OF THE CITY OF, JALGAON

Sardar Vallabhai Patel Tower, Administrative Building
Phone : 2222261, 62, 63, 64, 65, Fax : 2222260, Email: jcmcjalgaon@gmail.com

SANCTION OF BUILDING PERMIT & COMMENCEMENT CERTIFICATE

No.: T.P./B.P./ 133—

Date : 11 /05 /2022

To,

Shri. Saurabh Mahendra Kothari, & Other,
Jalgaon

Subject :- Sanction of Building Permit & Commencement Certificate in Plot No. 16 —
of C.T.S. No./G.No./S.No. 36/1 — of Pimprala Shivar.

Refrence :- YourApplication & Plan Inward No. TP/1126— Dated 25/03/2021

Sanction of Building Permit & Commencement Certificate is hereby granted under section 45 & 69 of the Maharashtra Regional and Town Planing Act. 1966 (Mah. of 1966) of carry out development work and building permits under section 253 of the Maharashtra Municipal Corporation Act. to erect Building of Prop. Basement + Prop. Comm. G.F. + Typical 1st + 2nd + 3rd + 4th + 5th Floor's, purpose.

Total Builtup Area Commercial (295.61 m²) + Residention (1194.30 m²) = Total 1489.91 m² as per plan duly amended in Green subject to following conditions.

CONDITIONS:

1) The land vacated in consequence of enforcement of set-back rule shall form part of public street and other construction otherthan as allowed in bye-laws is not permissible in marginal spaces.
2) No new building or part there of shall be occupied or allowed to be occupied or permitted to be used by any person until completion certificate under Sec. 263 of the Maharashtra Municipal Corporation Act. is duly granted.
3) Commencement Certificate and Building Permit Shall remain valid for a period of one year commencing from date of its issue & thereafter it shall become invalid automatically unless otherwise renewed in stipulated period Construction work commenced afted expiry of period for which commencement certificate will be treated as unauthorized development & action as-per provision laid down in Maharashtra Regional & Town Planning Act. 1966 and under Maharashtra Municipal Corporation Act. will be taken against such defaulter which should please be clearly noted.
4) This permission dose not entitles you to develope the land which dose not vest in you.
5) The date of commencement of the construction work should be intimated to this office and the owner should commence the work within seven days from the date of receipt of such a notice by
6) Permission required under the provision of any othe Act, for the time being in force shall be obtained from the concerned authorities befor commencement of work. [viz under appropriate sections of Maharashtra land revenue Code 1965 Bombay Highway Act. 1955.]
7) After completion of plinth, certificate of planning authority to the effect that the plinth is constructed as per sanctioned plan should be taken befor commencement of further construction work.
8) All sanitiary requirement shall be completed as stipulated in Development Control Rules.
9) Trees like neem, ashoka, neelgiri should be planted around the building in the open space other plot distance between two tree shall be near about 3.0 M. Completion certificate shall not be granted if trees are not planted in the plot as provide under section 19 of the Preservation of tree Act. 1975
10) Necessary arrangement for rain water harvesting shall be done.
11) The Construction work should be strictly carried out in accordance-wilh the sanctioned plan enclosed here with.
12) Copy of approved plan should be kept on site so as to facilitate the inspection of the site by Municipal Corporation's staff from time to time and necessary information in respect of construction work should be furnished whenever required by the undersigned.
13) Stacking of building material debris on public road is stritly prohibited. If building material of debris is found on public road the same will be removed by the authority and cost incurred in the removal of such material shall be recovered from the owner.
14) All the condition should be strictly observed and breach of any of the condition will be dealt within accordance with the provision of Maharashtra Regional & Town Planning Act. 1966 Maharashtra Municipal Corporation Act.

No.:T.RIB.P.I 133 — Date: 11/05/2022

15) Jalgaon City Municipal Corporation will not supply water, electricity, road etc. which will be provided by the applicant colony I society etc. on their own accord as per the specifications of J.C.M.C. Applicant should make necessary arrangment for water supply Similarly street light will not be provided by Municipal Corporation till Electric supply mains of M.S.E.B, is available at site.

16) There is no objection to obtain electricity connection for construction purpose from M.S. E.B.

17) a) N.A. Ordar No. जमीन/1087/368/2307 — Dated: 12/11/1987 submitted with the application.

b) N.A Order for Residential I Commercial / Industrial / Education Purpose is essential and submitted one copy to J.C.M.C. before commencing the work.

18) Adequate space from the plot u/r should be reserved for transformer in consultation with M.S.E.B. Office before actually commencing the proposed construction.

19) a) Rs. 476361+7823— is paid for development charges elt & water line charges w.r.to the proposed Construction on Plot No. 16 — to Pimprala Shivarvide C.T.S./No./G.No./S.No 36/1 —
Receipt No. 13514— dated 05/05/2022

b) Rs. — 13544 is paid for development charges w.r. to the proposed land development vide R.No./B.No. — Dated: / /

20) Septic tank & soak pit shall be constructed as per the guidelines of Health officer of J.C.M.C. & NOC shall be produced before occupation certificate.

21) a) Before commencing the construction on site the owner/developer shall install a" Display Board "on the conspicuous place on site indicting followings details.
   i) Name and Address of the owner! developer, Architect Enginner and contractor.
   ii) Survery No. / Gat No./City Survery Number/Ward No. of land under reference along with description of its boundaries,
   iii) Order number and date of grant of development permission redevelopment permission issued by the Planning Authority or any other authority.
   iv) F.S.I. permitted.
   v) Number of Residential/Commercial flats with their areas.
   vi) Address where copies of detailed approved plans shall be available for inspection

   b) A notice in the from of an advertisement giving all the details mentioned in 21 a) above shall also be published in widely circulated newspapers one of which should be regional language.

22) Proper arrangement in consultation with Telecome Dept. and M.S.E.B. should be done for telephone and electric facilities to be provided in the proposed construction.

23) Before commencing the work.Plot/Land u/r should be demarcated from Appropriate Authority.

24) Attested copy of city survery map as per site should be submitted with the application from of compleation certificate.

25) The owner/Licensed Architect/Engineer/Supervisor-1/Supervisor-II will be held personally responsible, if any incorrect, wrong, misleanding date! information is produced & the action will taken against him as per presctibed Act. and building permission will be assumed cancelled! revoked.

26) The construction work should be carried out under the supervision of Licensed Structural Engineer.

27) The owner should provide, the, parking facility within his own permises.

28) J.C.M .C. should not be responsible for any ownership dispute arised in future.


29) As per circular No. F.A.R. 102004 160!L.No./New-20 Dt. 27/02/2004, fly ash genereted from Tharmal power station used in construction material like bricks, blacks, tiles etc. should be used in construction.

30) As per maharashtra State Govt. order No. DCRII 094!2829/UD-1 I Mantralaya, Mumbai Dated - 18 11/2004, Solar Presitest water Heating system As per I .S. specification confirming to I .S. 12933 shall be installed on building.

टिप:- जमीनीतील पाणी मुरणे कामी शोषखड्डा करणे बंधनकारक आहे.

उपरोक्त सौरश्म कोठारीयांनी दि. 9/10/22 रोजी सादर केलेल्या प्रतिज्ञापत्रानुसार बाकी रकमेची अदायगी 3 तीन महिन्यात करणे आवश्यक राहील व त्यासाठी दि.सा.दि.से.ने 4% दराने व्याज देय राहील. अन्यथा सदरची परवानगी रद्द होणेस पात्र राहील.

Assistant Director of Townplaning / Commissioner
Jalgaon City Municipal Corporation, Jalgaon

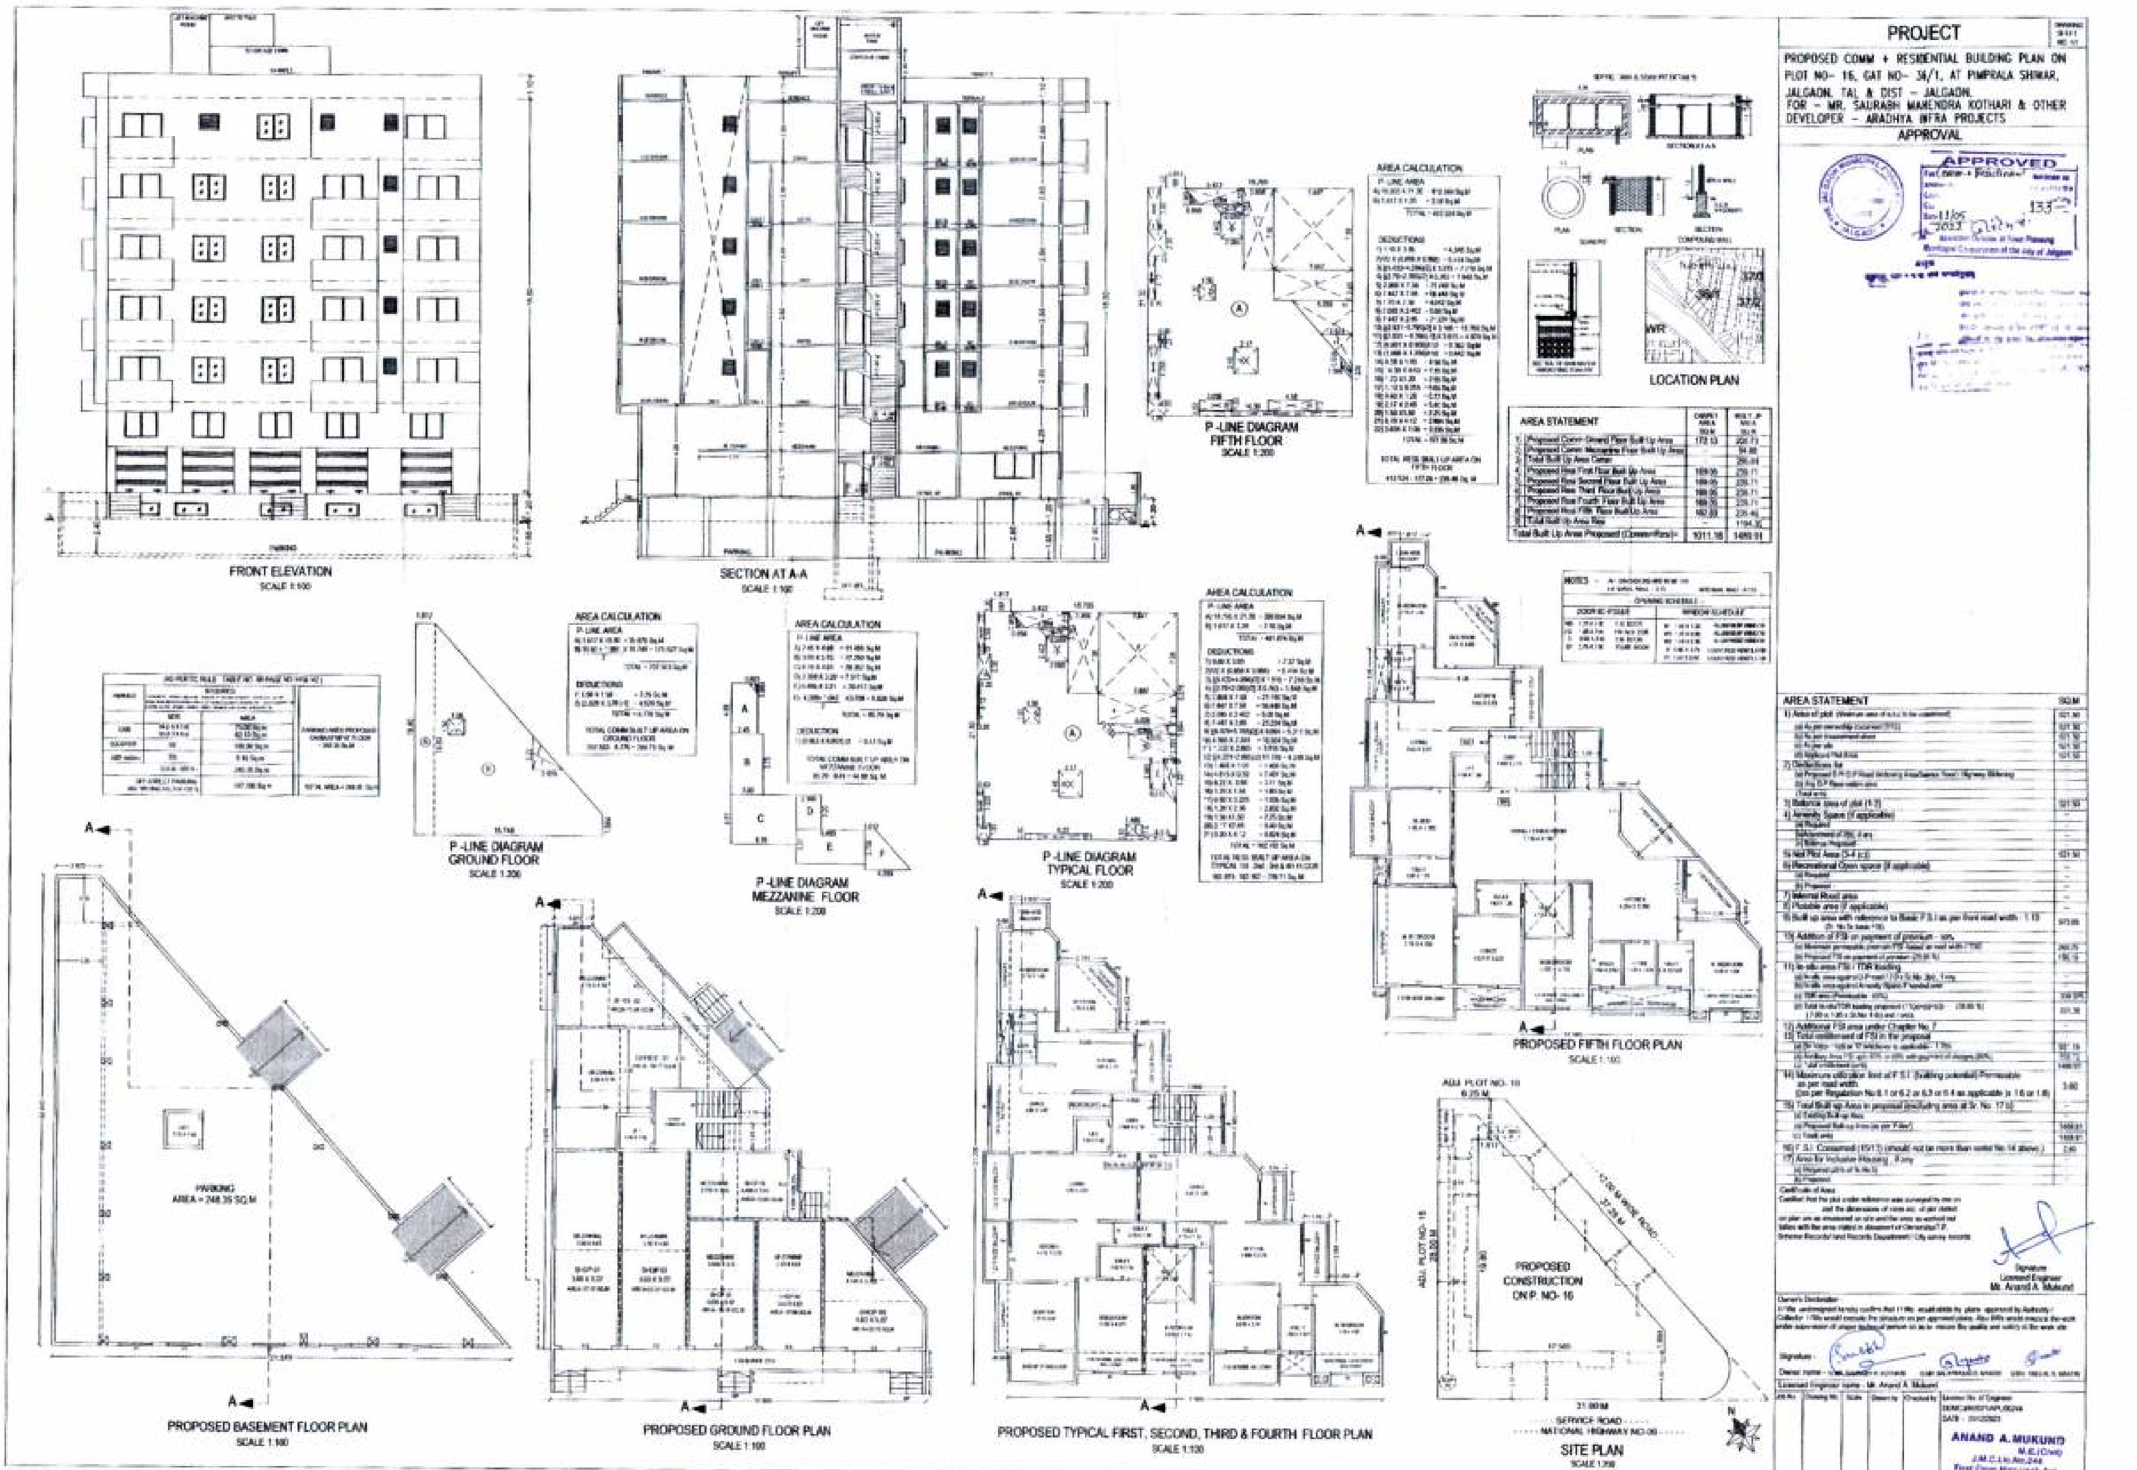

FRONT ELEVATION
SCALE 1:100
SECTION AT A-A
SCALE 1:100
P-LINE DIAGRAM
FIFTH FLOOR
SCALE 1:200
AREA CALCULATION
P-LINE DIAGRAM
GROUND FLOOR
SCALE 1:200
P-LINE DIAGRAM
MEZZANINE FLOOR
SCALE 1:200
P-LINE DIAGRAM
TYPICAL FLOOR
SCALE 1:200
LOCATION PLAN
AREA STATEMENT
Total Built Up Area Proposed (Comm+Resi)=
1011.16
1469.91
PARKING
AREA = 248.35 SQ.M
PROPOSED BASEMENT FLOOR PLAN
SCALE 1:100
PROPOSED GROUND FLOOR PLAN
SCALE 1:100
PROPOSED TYPICAL FIRST, SECOND, THIRD & FOURTH FLOOR PLAN
SCALE 1:100
PROPOSED FIFTH FLOOR PLAN
SCALE 1:100
ADJ. PLOT NO- 15
ADJ. PLOT NO- 16
PROPOSED CONSTRUCTION ON P. NO- 16
SERVICE ROAD
NATIONAL HIGHWAY NO-06
SITE PLAN
SCALE 1:200
PROJECT
PROPOSED COMM + RESIDENTIAL BUILDING PLAN ON PLOT NO- 16, GAT NO- 34/1, AT PIMPRALA SHIWAR, JALGAON, TAL & DIST - JALGAON.
FOR - MR. SAURABH MAHENDRA KOTHARI & OTHER
DEVELOPER - ARADHYA INFRA PROJECTS
APPROVAL
APPROVED
Municipal Corporation of the City of Jalgaon
AREA STATEMENT
SQ.M
Certificate of Area
Signature
Licensed Engineer
Mr. Anand A. Mukund
Owner's Declaration
Signature
Owner name
Licensed Engineer name - Mr. Anand A. Mukund
ANAND A. MUKUND
M.E.(Civil)