



3.00M WIDE DRAINAGE LANE

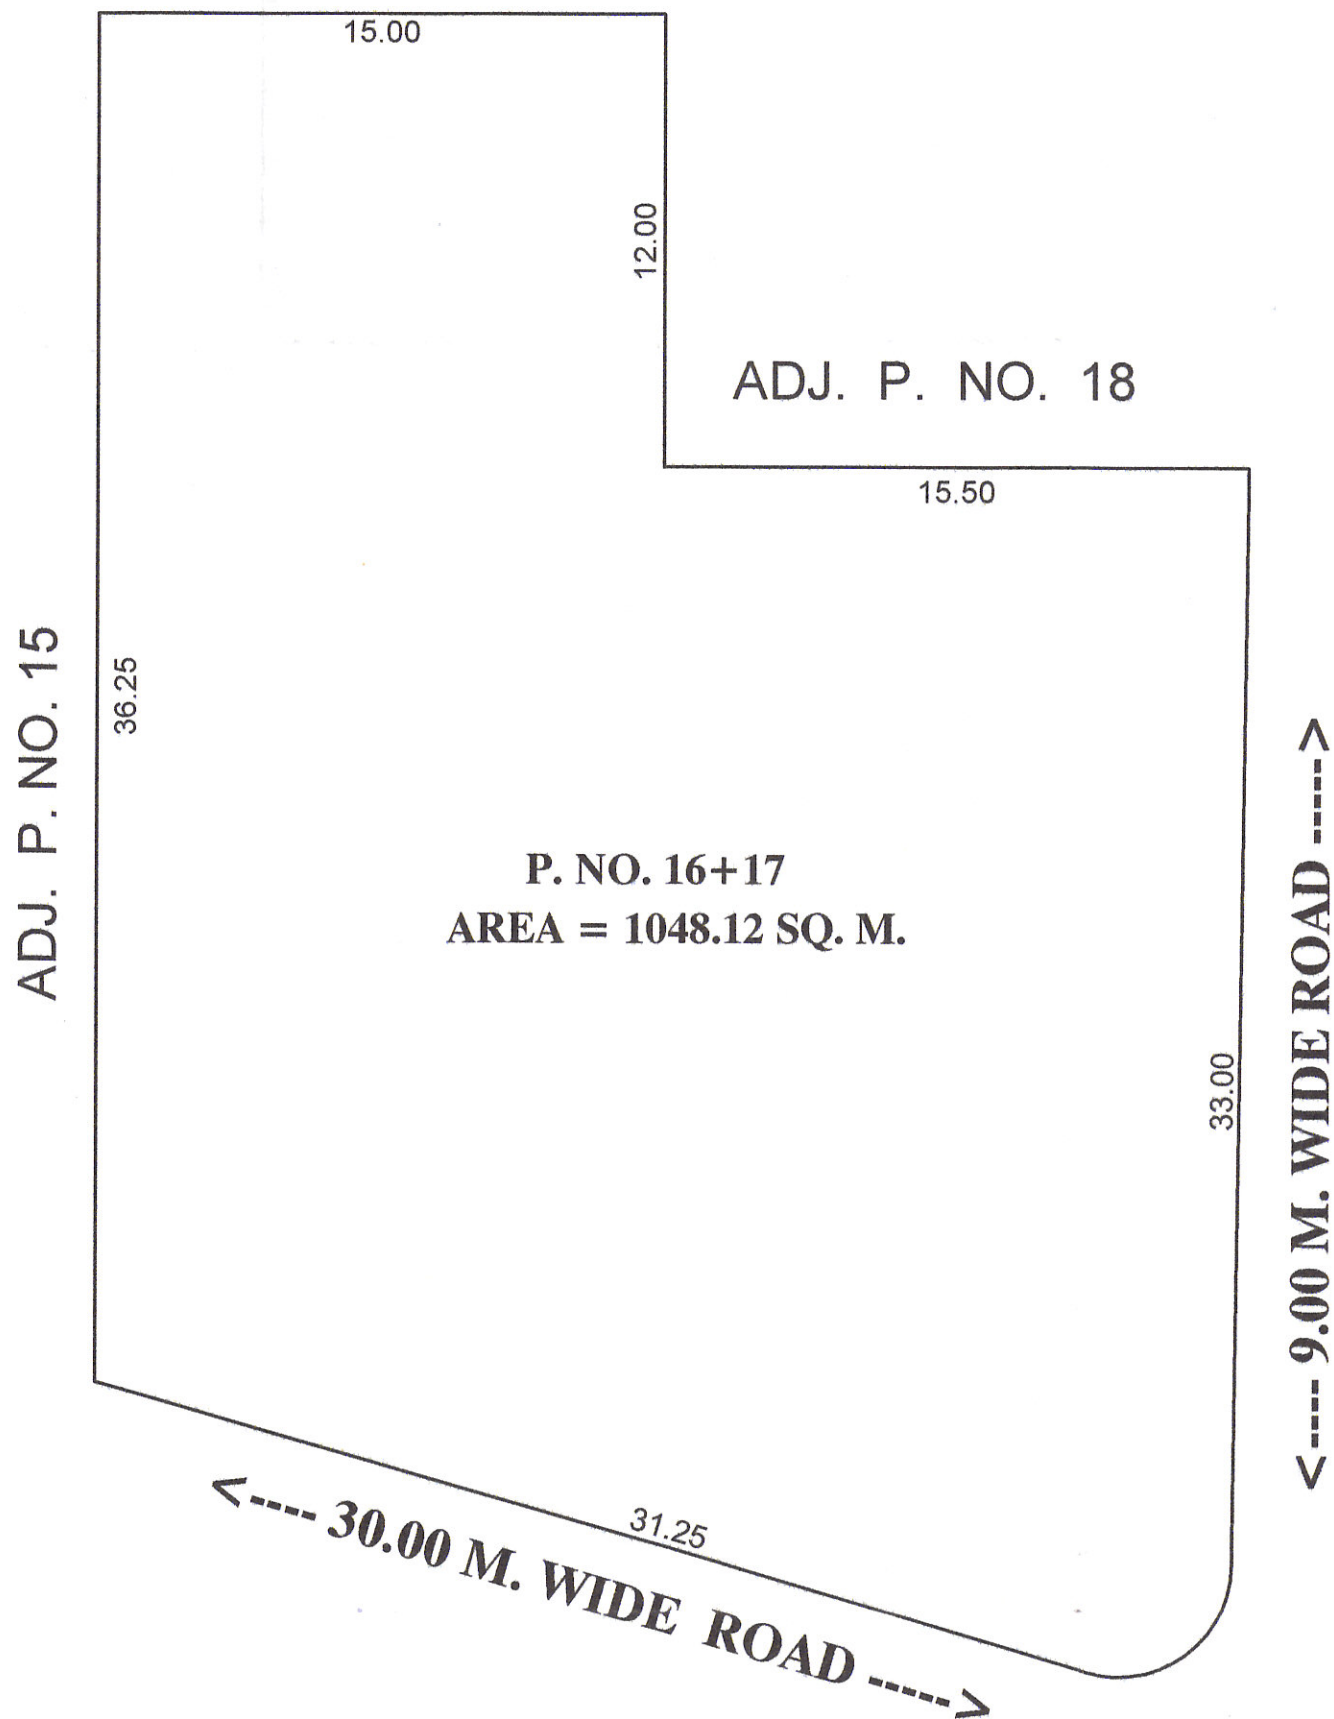

AFTER AMALGAMATION PLAN



SCALE - 1:200

3.00M WIDE DRAINAGE LANE

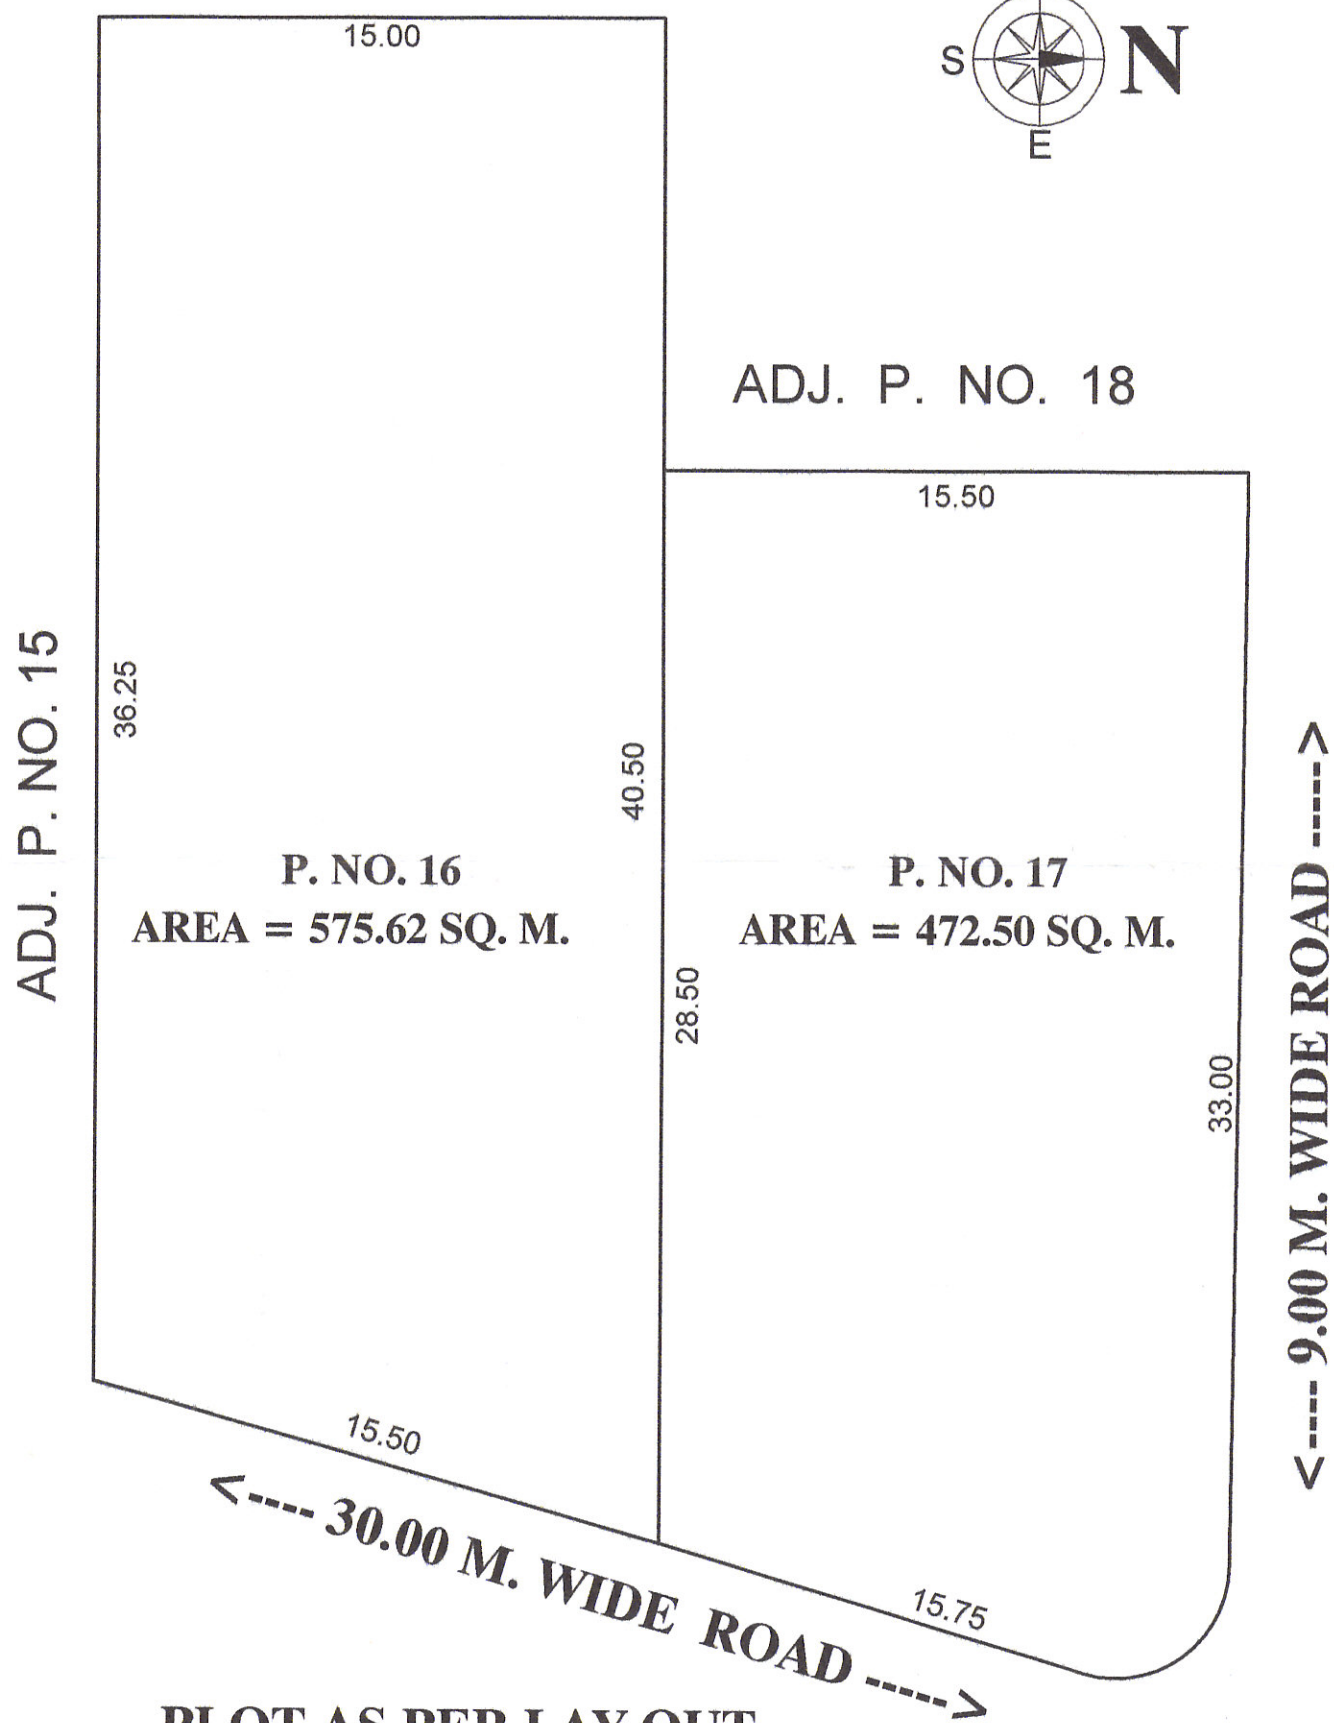

PLOT AS PER LAY OUT

SCALE - 1:200

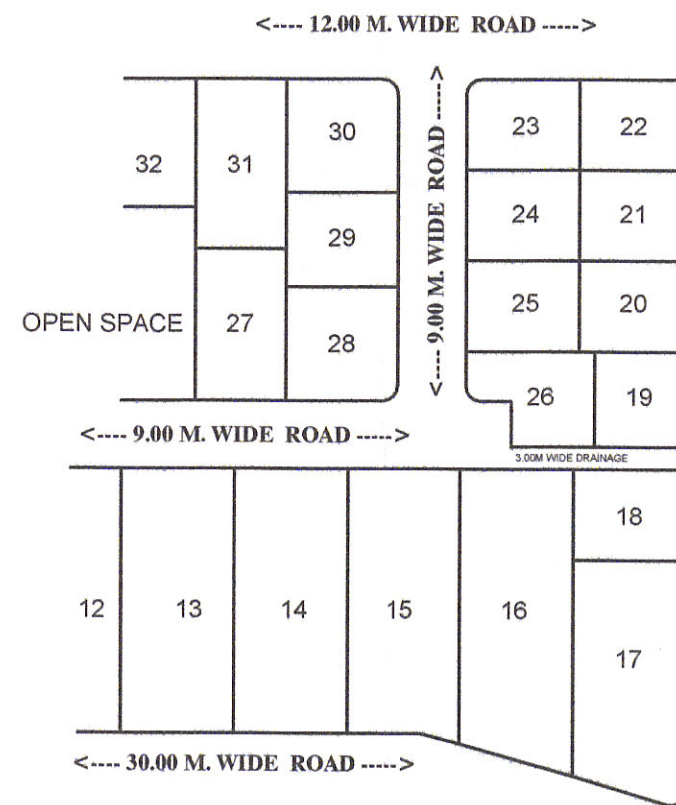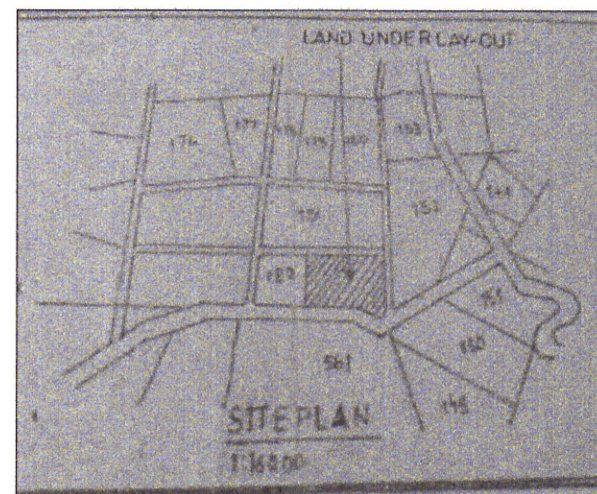

LOCATION PLAN

APPROVING AUTHORITY

Recommended for Approval for Amalgamation  
and sub-division for Residential  
purpose only as amended in Red  
Subject to conditions mentioned in this  
office L.No. 228 Date 12/12/2019



Assistant Director of  
Town Planning Jalgaon.

PROPOSED AMALGAMATION OF

P. NO. 16 & 17, IN GAT NO. 182/1

AT SAOKHEDA - BK,

TAL & DIST JALGAON.

FOR. MR. VINIT BALKRISHNA BIRLA

AREA STATEMENT

AREA BEFORE AMLGAMATION

|                   |                |
|-------------------|----------------|
| AREA OF P. NO. 16 | = 575.62 SQ.M. |
| AREA OF P. NO. 17 | = 472.50 SQ.M. |

AREA AFTER AMALGAMATION


AFTER AMALGAMETION AREA OF P. NO. 16 + 17 = 1048.12 SQ. M.

OWNER'S SIGN.

MR. VINIT BALKRISHNA BIRLA


ARCHITECTS SIGN.

NIRAJ R. MANTRI  
(B.Arch.)  
REG.NO.CA/2001/28114

 

ADJ. APPROVED LAY-OUT OF SNO. 561/1A OF MEHRAN UN

LAYOUT PLAN  
SCALE 1:500

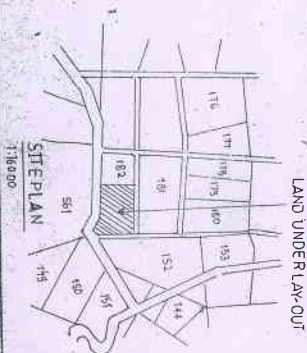

| PLOT NOS | AREA IN SQ.MTS | PLOT NOS | AREA IN SQ.MTS | PLOT NOS | AREA IN SQ.MTS | PLOT NOS | AREA IN SQ.MTS | PLOT NOS | AREA IN SQ.MTS |
|----------|----------------|----------|----------------|----------|----------------|----------|----------------|----------|----------------|
| 1        | 185.62         | 12       | 525.00         | 23       | 180.00         | 34       | 204.00         |          |                |
| 2        | 165.00         | 13       | 525.00         | 24       | 180.00         | 35       | 204.00         |          |                |
| -3       | 165.00         | 14       | 525.00         | 25       | 180.00         | 36       | 204.00         |          |                |
| 4        | 165.00         | 15       | 528.72         | 26       | 189.00         | 37       | 204.00         |          |                |
| 5        | 165.00         | 16       | 525.62         | 27       | 240.00         | 38       | 270.00         |          |                |
| 6        | 461.87         | 17       | 472.50         | 28       | 225.00         | 39       | 225.00         |          |                |
| 7        | 525.00         | 18       | 187.50         | 29       | 187.50         | 40       | 187.50         |          |                |
| 8        | 525.00         | 19       | 161.06         | 30       | 225.00         | 41       | 225.00         |          |                |
| 9        | 525.00         | 20       | 181.50         | 31       | 270.00         | 42       | 240.00         |          |                |
| 10       | 525.00         | 21       | 187.50         | 32       | 272.50         |          |                |          |                |
| 11       | 525.00         | 22       | 190.50         | 33       | 204.00         |          |                |          |                |
|          |                |          |                |          |                | TOTAL    | 12244.25       |          |                |

PROPOSED LAY OUT GAT NO 182/1  
SAKHEDA BK. TAL & DIST JALGAON  
FOR RESIDENTIAL PURPOSE.



मंडल दुधारी केत्यानाशा  
वापरासही गिनडोतीची  
शिवापरस या कार्यालयाचे पत्र क्र  
गणेश दि. ३०/८/१७ च्या  
अगिवा नमून कार्याना  
येत आहे.

Sd/-xxx  
नामलिख निर्देशक, तालिफ़ात  
तालिफ़ात

SD/XXX

OWNERS

VIKAS K. CHAUDHARI  
2, ARCH. (BOM) A.I.A.  
ARCHITECT & INTERIOR DESIGNER  
34, 1<sup>ST</sup> FLOOR, B.J. MARKET  
AHMAMDE BAZAR, JALGAON 425001  
ARCHITECT