


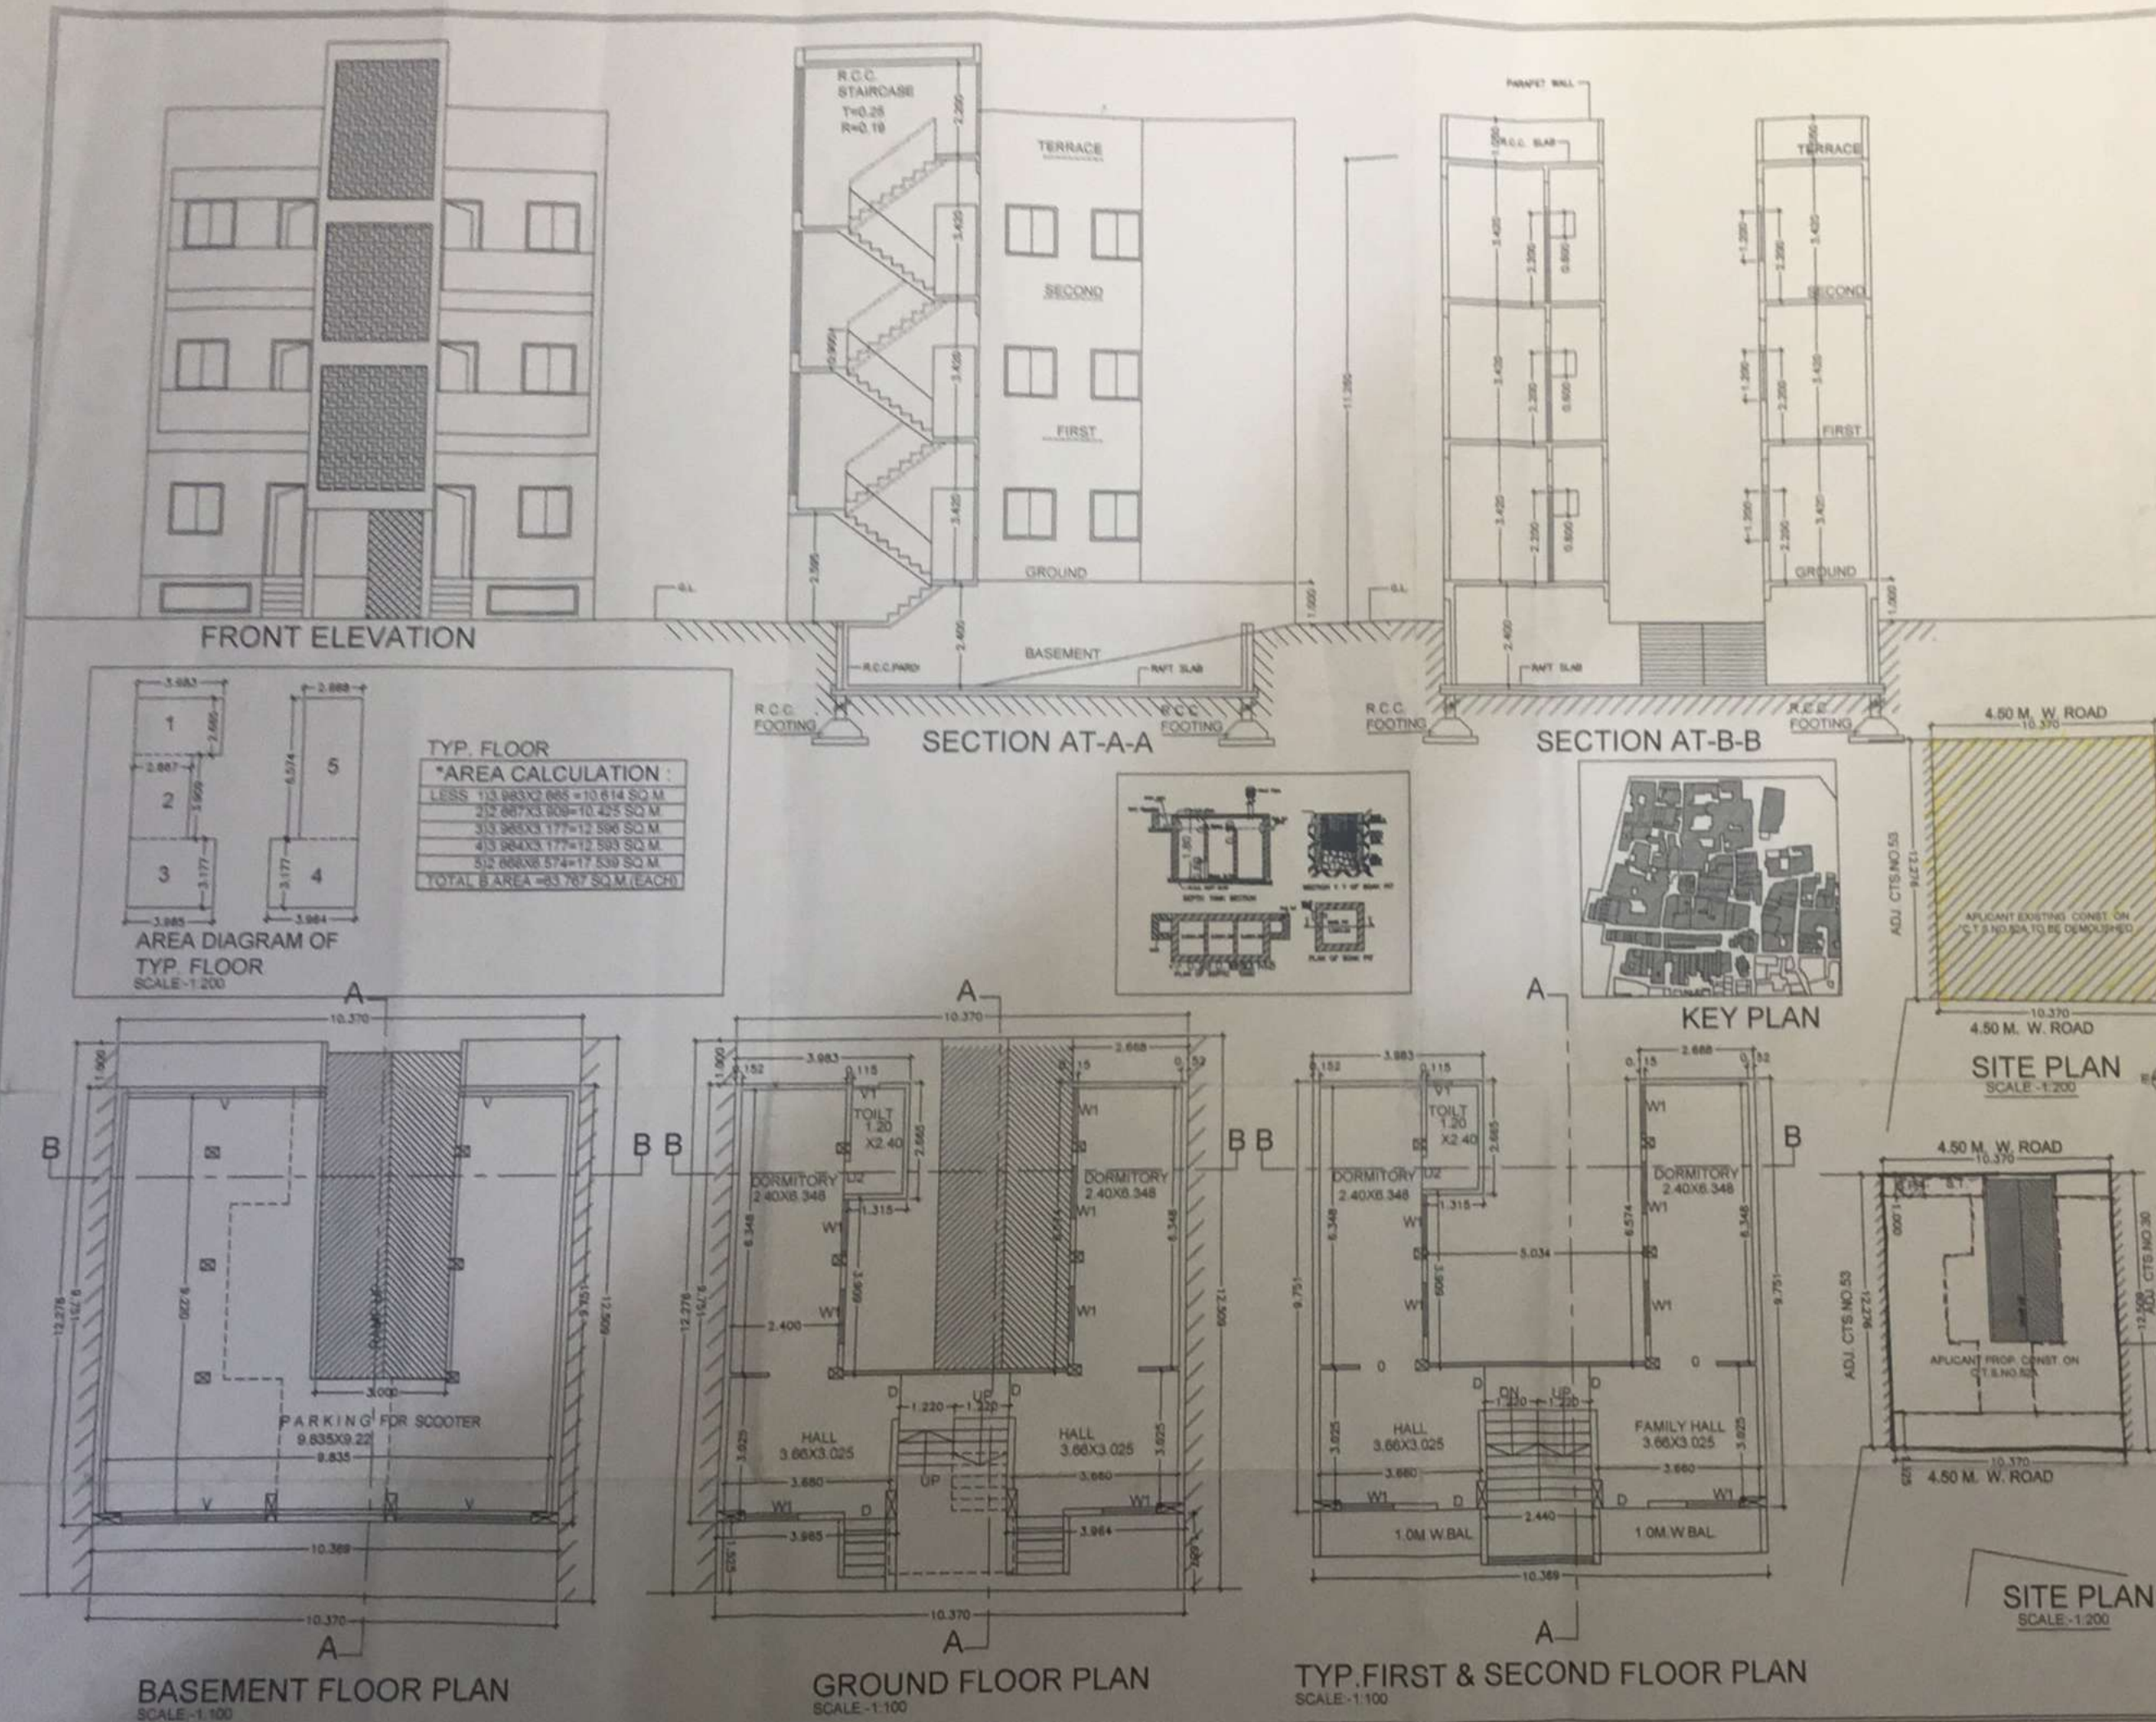

APP. AUTHORITY

APPROVED
Residential

PROJECT
PROPOSED CONSTRUCTION
ON C.T.S.NO.52/A, JALGAON
TAL&DIST:JALGAON.
FOR 1) KAILAS VINAYAK KASAR

AREA STATEMENT

TOTAL AREA OF PLOT AS PER C.T.S. = 129.60 SQ.M
APPLICANT PLOT CONSIDER FOR SANCTION F.S.I. 1.50 = 194.40 SQ.M

PROP.GROUND FLOOR B.AREA=63.767 SQ.M
PROP.FIRST FLOOR B.AREA =63.767 SQ.M
PROP.SECOND FLOOR B.AREA =63.767 SQ.M
PROP.TOTAL & NET B.AREA = 191.301 SQ.M
PROP.BASEMENT B.AREA= 101.11 SQ.M

PROP.F.S.I USE =1.47 %

BLDG NO	FLOOR	AREA IN SQ.M	TOTAL FLOOR AREA OF PROPOSED WORK	USE OF OCCUPANCY OF FLOOR
	BASEMENT	101.11 SQ.M		PARKING
	GROUND	63.767 SQ.M	191.301 SQ.M	RES.
	FIRST	63.767 SQ.M		RES.
	SECOND	63.767 SQ.M		RES.

SCHEDULE OF OPENINGS

DE	1.20 X 2.20	T. W. DOOR.
D	1.00 X 2.20	T. W. DOOR.
D1	0.80 X 2.20	T. W. DOOR.
D2	0.75 X 2.20	T. W. DOOR.
W	2.50 X 1.20	ALU. WIN. WITH MARBLE JAMB
W1	1.50 X 1.20	ALU. WIN. WITH MARBLE JAMB
V	0.60 X 1.20	GLASS LOUVERED VENTILATOR

OWNER'S SIGN

APPLICANT/OWNER'S CONFIRMATION:
CONFIRM THE ABOVE STATEMENT AND SHALL BE RESPONSIBLE FOR THE EXECUTION OF THE WORK AS PER SANCTIONED PLAN IN ALL RESPECT.

1) KAILAS VINAYAK KASAR

THIS DRAWING IS BASED ON INFORMATION / DOCUMENTS PROVIDED BY OWNER OR POWER OF ATTORNEY HOLDER

CERTIFIED THAT THE PLOT UNDER REFERENCE WAS SURVEYED BY ME ON _____ AND THE DIMENSIONS OF SIDES ETC. OF PLOT STATED ON PLAN AREA AS MEASURED ON SITE AND THE AREA SO WORK-OUT TALLIES WITH THE AREA STATED IN DOCUMENT OF OWNERSHIP T.P.SCHME RECORD

ARCHITECT

SHIRISH V. BARVE
"THE ARCHITECT"
CHANDRA APARTMENTS
OPP. M. J. COLLEGE
JALGAON.
REGD. NO. CA/88/11415
PHONE NO. = 2235807.

DATE:-21/11/2018 DRN BY:-RAJU PATEL