



BUILT-UP AREA CALCULATION FOR LOWER GROUND FLOOR, MUNDAHA HIGH STREET BUILDING			
AREA NAME	LENGTH	WIDTH	Area(SqM)
BLOCK	87.77	17.85	580.25
BLOCK AREA TOTAL = +580.25SqM			
Void12	-	-	3.66
LIRMA0112	-	-	3.78
LIRMA0111	-	-	3.78
LIRMA0110	-	-	3.78
LIRMA01	-	-	3.78
TOTAL Deduction = 18.75SqM			
Net Built-Up Area = 561.47 SqM			

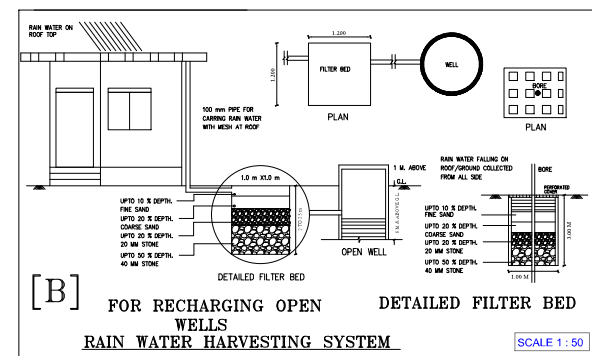

SCHEDULE OF OPENING				
BLD NAME	NAME	LENGTH	HEIGHT	NOS.
MUNDADA HIGH STREET BUILDING	W6	1.52	1.10	1
MUNDADA HIGH STREET BUILDING	W7	1.85	1.50	2
MUNDADA HIGH STREET BUILDING	V1	0.80	0.80	10
MUNDADA HIGH STREET BUILDING	AV	0.80	0.80	2
MUNDADA HIGH STREET BUILDING	V3	1.40	1.00	1
MUNDADA HIGH STREET BUILDING	V4	1.15	1.00	1
MUNDADA HIGH STREET BUILDING	W8	1.53	1.50	4
MUNDADA HIGH STREET BUILDING	W5	0.80	1.50	6
MUNDADA HIGH STREET BUILDING	W	2.30	18.00	18
MUNDADA HIGH STREET BUILDING	W1	1.95	22.00	22
MUNDADA HIGH STREET BUILDING	W0	1.65	1.60	16
MUNDADA HIGH STREET BUILDING	W2	1.95	1.50	18
MUNDADA HIGH STREET BUILDING	S01	2.15	2.40	2
MUNDADA HIGH STREET BUILDING	S02	2.45	2.40	4
MUNDADA HIGH STREET BUILDING	S03	2.65	2.40	4
MUNDADA HIGH STREET BUILDING	SG	2.13	2.40	2
MUNDADA HIGH STREET BUILDING	S05	2.90	2.40	10
MUNDADA HIGH STREET BUILDING	S06	3.00	2.40	4
MUNDADA HIGH STREET BUILDING	S04	2.70	2.40	13
MUNDADA HIGH STREET BUILDING	V	0.90	0.80	56
MUNDADA HIGH STREET BUILDING	V2	1.50	33.00	33

SCHEDULE OF OPENING				
BLD NAME	NAME	LENGTH	HEIGHT	NOS.
MUNDADA HIGH STREET BUILDING	O	1.35	2.10	1
MUNDADA HIGH STREET BUILDING	O2	2.00	2.10	3
MUNDADA HIGH STREET BUILDING	O1	1.50	2.10	4
MUNDADA HIGH STREET BUILDING	O3	2.50	2.10	28
MUNDADA HIGH STREET BUILDING	D	1.00	2.10	20
MUNDADA HIGH STREET BUILDING	D2	0.75	8.00	84
MUNDADA HIGH STREET BUILDING	FRD	1.50	2.10	10
MUNDADA HIGH STREET BUILDING	D1	0.90	2.10	47

LEGENDS:
PLOT BOUNDRY SHOWN WHITE
PROPOSED WORK SHOWN RED
DRAINAGE LINE SHOWN YELLOW
WATER LINE SHOWN BLUE DOTTED
ENCLOSED BAL SHOWN BROWN
TERRACE SHOWN DARK YELLOW
OPEN BAL SHOWN BROWN
EXISTING SHOWN BLUE HATCHED

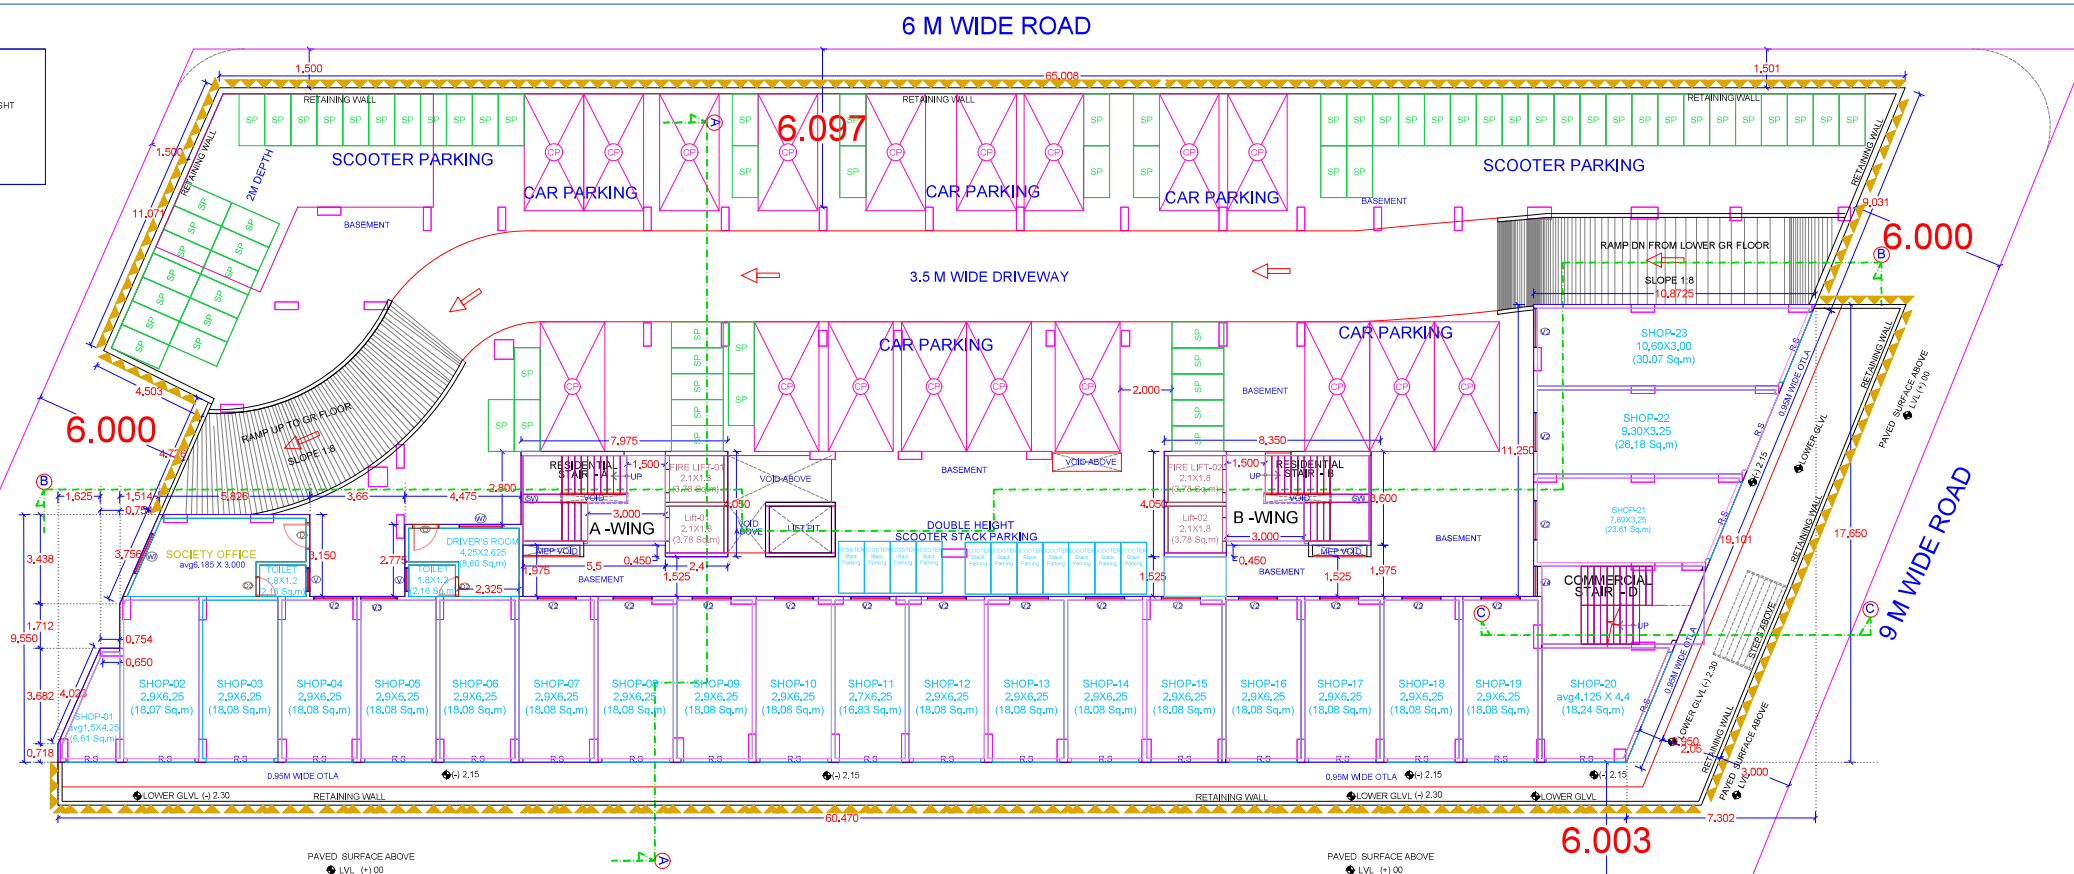

18 M WIDE ROAD

LOWER GROUND FLOOR PLAN