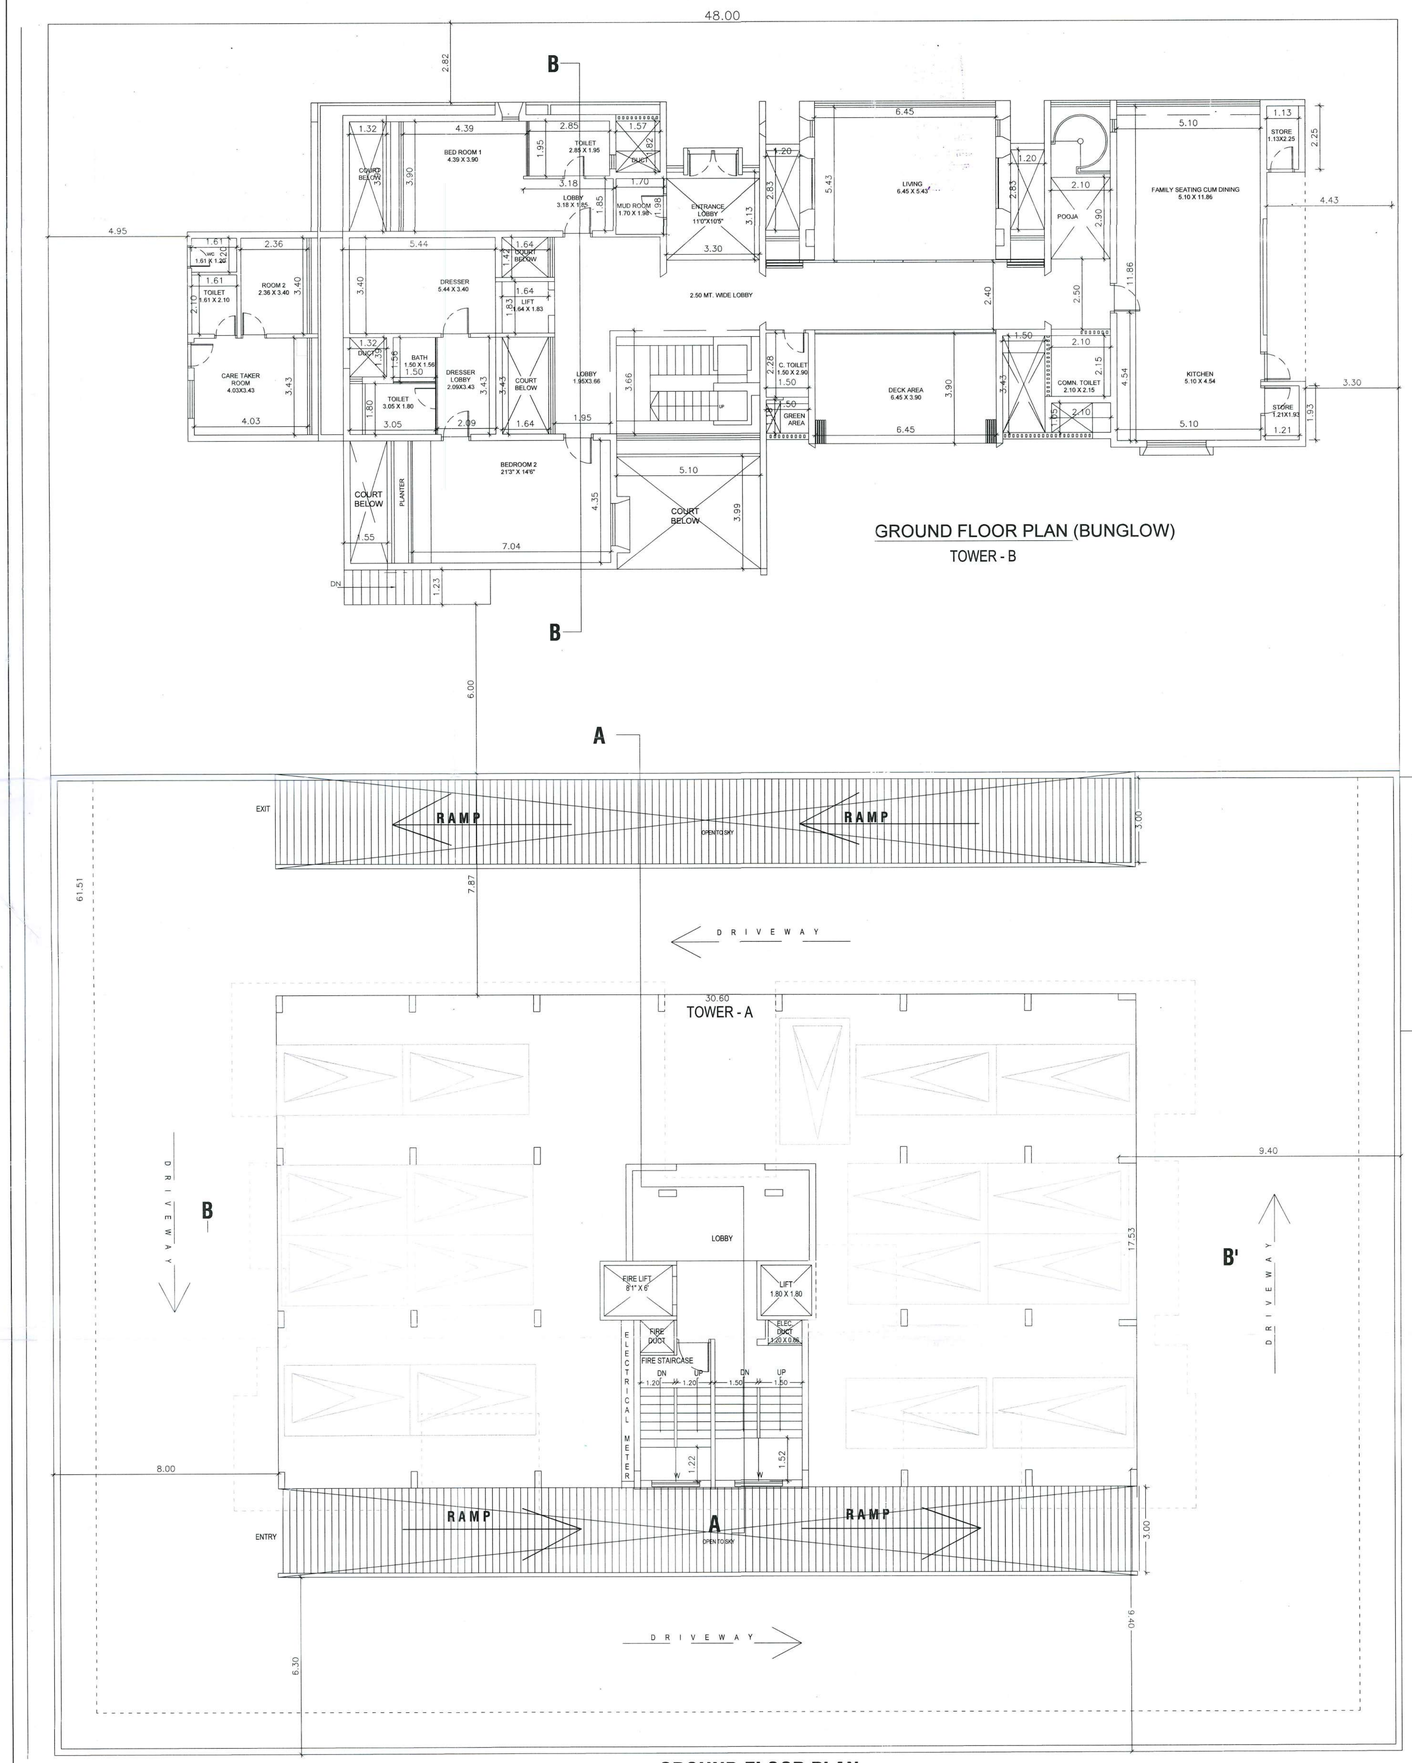


APPROVING AUTHORITY

SHEET- 3/6

महाराष्ट्र प्रादेशिक नियोजन अधिनियम, जीएसटीआर/१०२४/२८२९/सीआर-९१/टीसी-१, दिनांक १४/१२/२०२३ नुसार सीओएमएस प्रणालीमध्ये अभिन्यास क्र. ४२२३ मध्ये सक्षम प्राधिकारी यांच्या स्तरावर मंजूर करण्यात आलेला आहे.

हगणदारी व छतावरील (छतावरील) परिसरात जमा होणारे पाण्याचे पाणी भूमिगत हौदामध्ये अथवा विहीरीमध्ये जमा करण्यासाठी पाणी पाणिनीत मुरण्याची व्यवस्था करावी अन्यथा आपले संभर जो.मी.बांधकाम

APPROVED
for Residential purpose as recommended in subject to the conditions as mentioned in the accompaning Commencement Certificate No. 07A
Date: 24/11/2023
Assistant Director of Town Planning
Municipal Corporation of the city of Jalgaon

आयुक्त
जळगांव शहर महानगरपालिका यांचे मान्यतेनुसार

THE JALGAON MUNICIPAL CORPORATION
जळगांव शहर महानगरपालिका
जळगांव
JALGAON

PREVIOUS APP. LT NO-412 DATE 27.06.2022

REVISED & PROPOSED RESIDENTIAL CONSTRUCTION ON P. NO - 6+7+8+17+18 OF S. NO. 385 AT MEHRUN, JALGAON ,TAL.& DIST.-JALGAON.

STRUCTURAL CONSULTANT

Er. MILIND S. RATHI
Jalgaon City Municipal Corporation
Reg. Structural Engineer
License No.STATE/B/2022/APL/04224

Owner's Declaration

I/We undersigned hereby confirm that i/We would abide by plans approved by Authority / Collector. I/We would execute the structure as per approved plans. Also I/We would execute the work under supervision of proper technical person so as to ensure the quality and safety at the work site

Owner (s) name and signature
Shri.

SHRI. SUMEET P. MUTHA.

Architect Signature

MAYURESH AGRAWAL
(B.Arch) R.No.CA/2018/97015
7/8,Opp.Old Employe.Exchange
Near Hotel Tirupati,Jalgaon

Job No.	Drawing No.	Scale	Drawn by	checked by	Registration no. of Architect
	01	1:100			

SCHEDULE OF OPENINGS

D1- 0.90 X 2.20-FLUSH DOOR	W - 2.25 X 1.50- ALU.WINDOW
D2- 0.75 X 2.20-FLUSH DOOR	W2 - 1.35 X 1.50- ALU.WINDOW
D3- 2.00 X 2.20-FLUSH DOOR	W3 - 3.00 X 2.00- ALU.WINDOW
MD- 1.20 X 2.20-FLUSH DOOR	V - 0.90 X 0.91- VENT.WINDOW