PROPOSED AMALGAMATION PLAN OF S. NO. 84/2 + 84/3, AT. PACHORA, TAL. PACHORA, DIST. JALGAON. FOR -

SHRI. S. L. WANI, SHRI. H. L. WANI,
SHRI. R. L. WANI, SHRI. PRASHANT B. YEOLE,
SHRI. PRADEEP B. YEOLE AND
SHRI. MADHUKAR P. WANI.

STAMP OF APPROVAL | SHEET NO. 1 / 1


Pachora Municipal Council Dist. Jalgaon — PACHORA

APPROVED
Sanctioned Subject to the Conditions Mentioned in this letter.
No. ... Dtd. 3.2.2021


Assistant Town Planner | Chief Officer
Pachora Municipal Council, Pachora Dist. Jalgaon.

AREA STATEMENT


AREA OF PLOT BEFORE AMALGAMATION	AREA OF PLOT AFTER AMALGAMATION
1) AREA OF S.NO. 84/2 = 1498.50 SQ.M. 2) AREA OF S.NO. 84/3 = 1554.00 SQ.M. TOTAL AREA OF PLOT BEFORE AMALGAMATION = 3052.50 SQ.M.	1) AREA OF S.NO. 84/2 + 84/3 = 1498.50 + 1554.00 SQ.M. = 3052.50 SQ.M. TOTAL AREA OF PLOT AFTER AMALGAMATION = 3052.50 SQ.M.

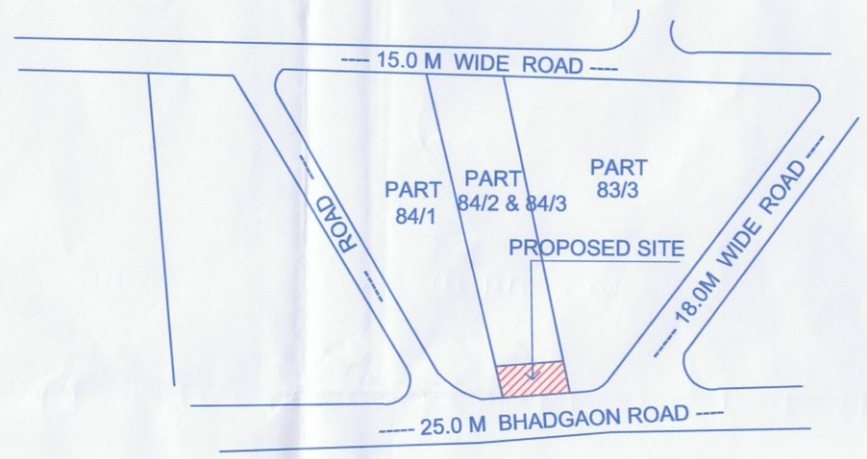

LOCATION PLAN

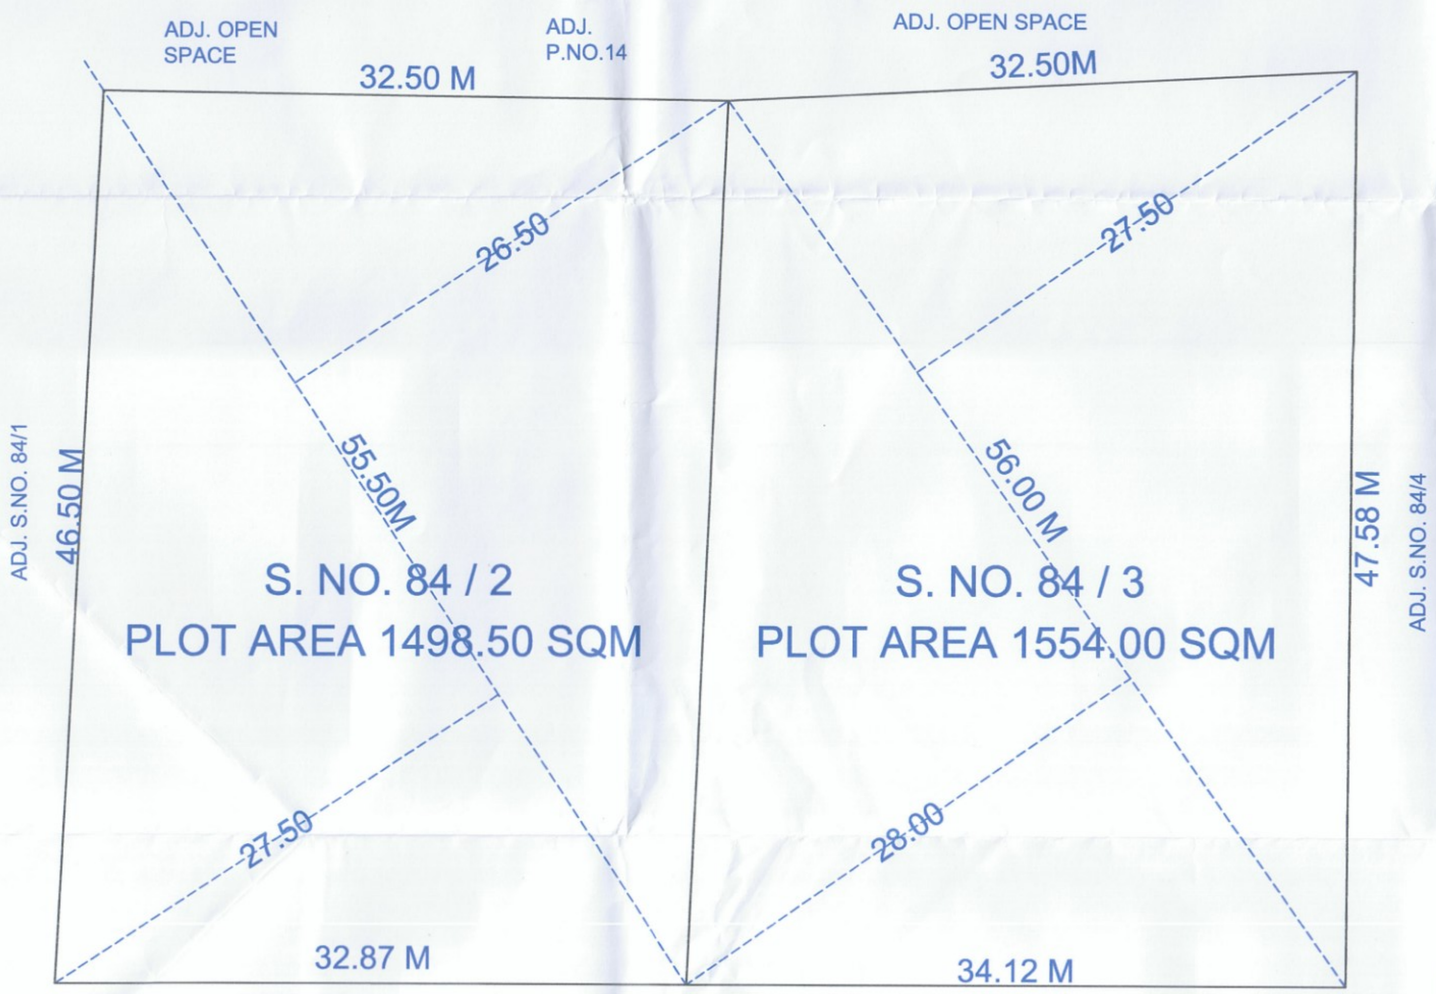

PLOT BEFORE AMALGAMATION
(SCALE 1:200)

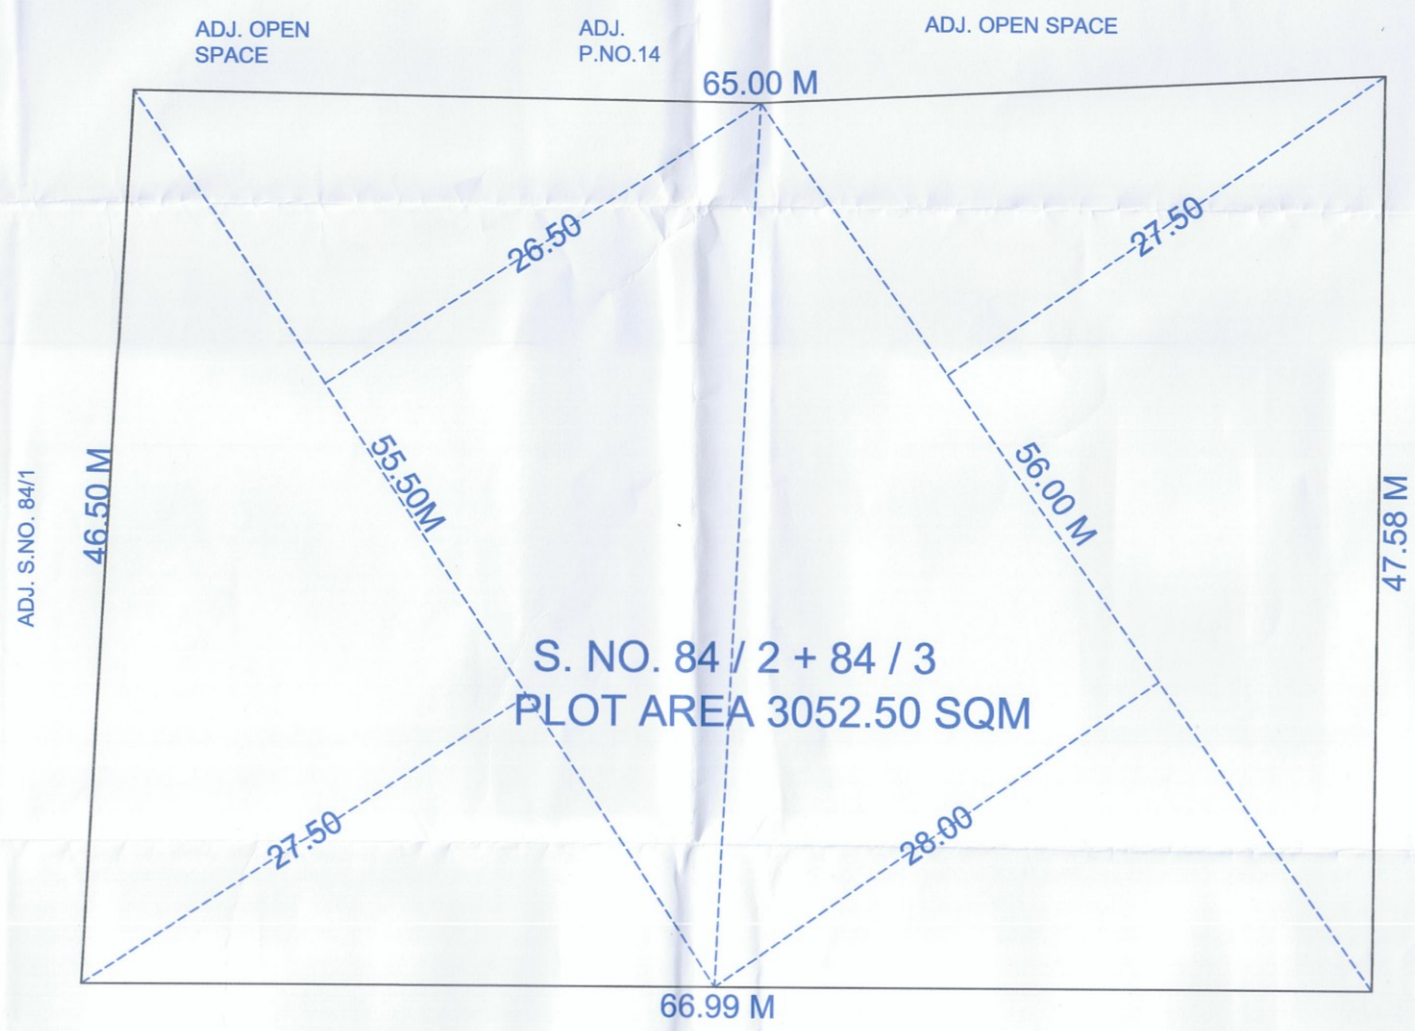

PLOT AFTER AMALGAMATION
(SCALE 1:200)

AREA STATEMENT

AREA OF PLOT BEFORE AMALGAMATION
1) AREA OF S.NO. 84/2 = 1498.50 SQ.M.
2) AREA OF S.NO. 84/3 = 1554.00 SQ.M.

AREA OF PLOT AFTER AMALGAMATION
1) AREA OF S.NO. 84/2 + 84/3 = 3052.50 SQ.M.

TOTAL AREA OF S.NO. 84/2 + 84/3 AFTER AMALGAMATION = 3052.50 SQ.M.

Certificate of Area

Certified that the plot under reference was surveyed by me on 19-01-2021 and the dimensions of sides etc. of plot stated on plan are as measured on site and the area so worked out tallies with the area stated in document of Ownership/ T.P. Scheme Records/ Land Records Department/City Survey records.

FOR THE DESIGNERS' COLLECTIVE

Ar. SANJAY G. MHALAS
ARCHITECT (REG.NO. CA / 87 / 10988)

Owner's Declaration

I/We undersigned hereby confirm that I/We would abide by plans approved by Authority / Collector. I/We would execute the structure as per approved plans. Also I/We would execute the work under supervision of proper technical person so as to ensure the quality and safety at the work site.

OWNER'S NAME AND SIGNATURE

1) SHRI. S. L. WANI	2) SHRI. H. L. WANI	3) SHRI. R. L. WANI
4) SHRI. PRASHANT B. YEOLE	5) SHRI. PRADEEP B. YEOLE	6) SHRI. MADHUKAR P. WANI

FOR THE DESIGNERS' COLLECTIVE	OWNER'S SIGNATURE
Ar. SANJAY G. MHALAS (REG.NO. CA / 87 / 10988)	1) SHRI. S. L. WANI
	2) SHRI. H. L. WANI
	3) SHRI. R. L. WANI
	4) SHRI. PRASHANT B. YEOLE
	5) SHRI. PRADEEP B. YEOLE
	6) SHRI. MADHUKAR P. WANI.

tdc
the DESIGNERS' collective
architects & interior designers
1,paranjape park, behind woodland showroom,
patil lane no. 2B, off college road, Nasik - 422005
ph. : (+91 253) 2579566, 2580163
e-mail : sanjay.mhalas@gmail.com

Drawing No.	Scale	Drawn by	Checked by	Registration No. of Architect
NIL	AS SHOWN	SACHIN	S. G. MHALAS	CA/87/10988