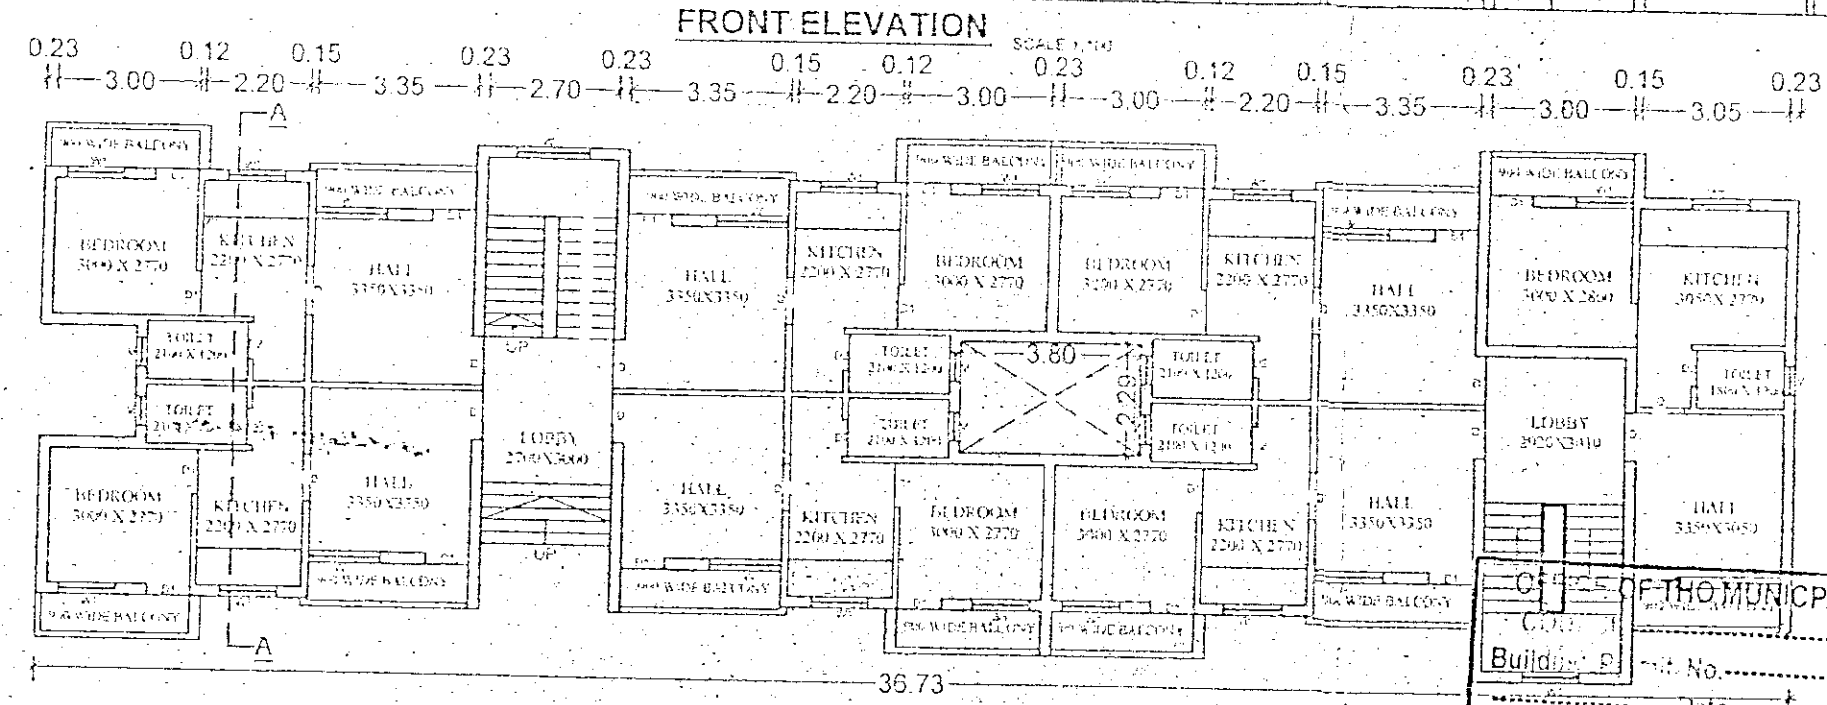
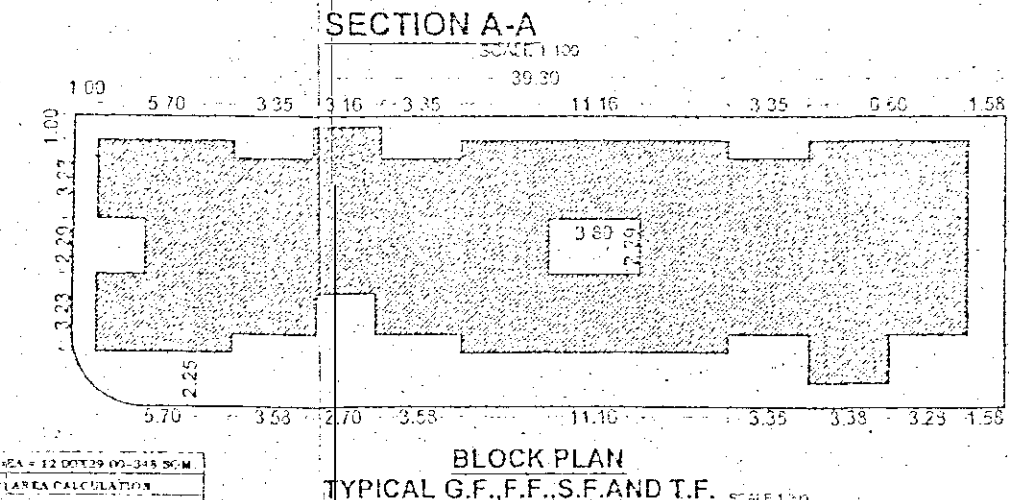
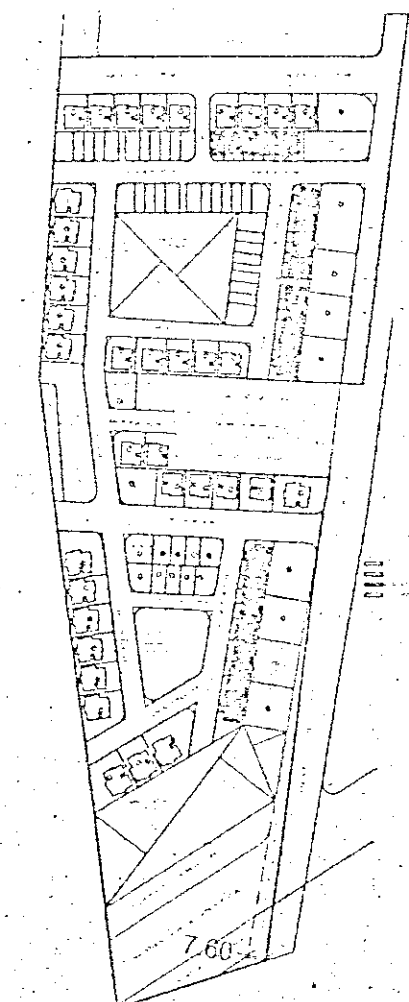
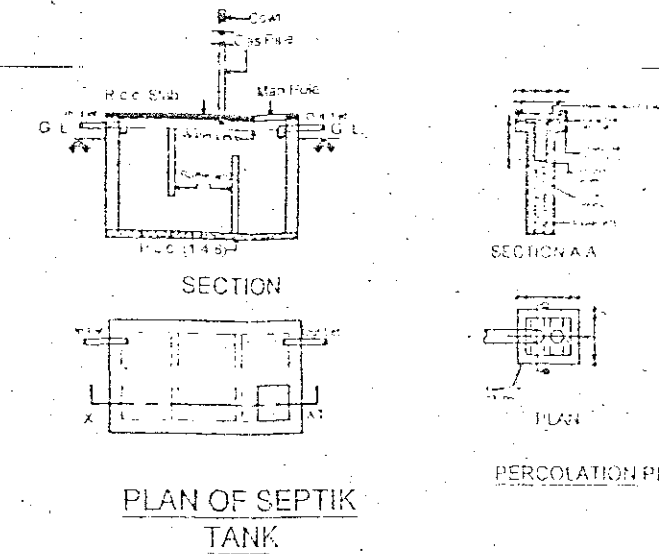
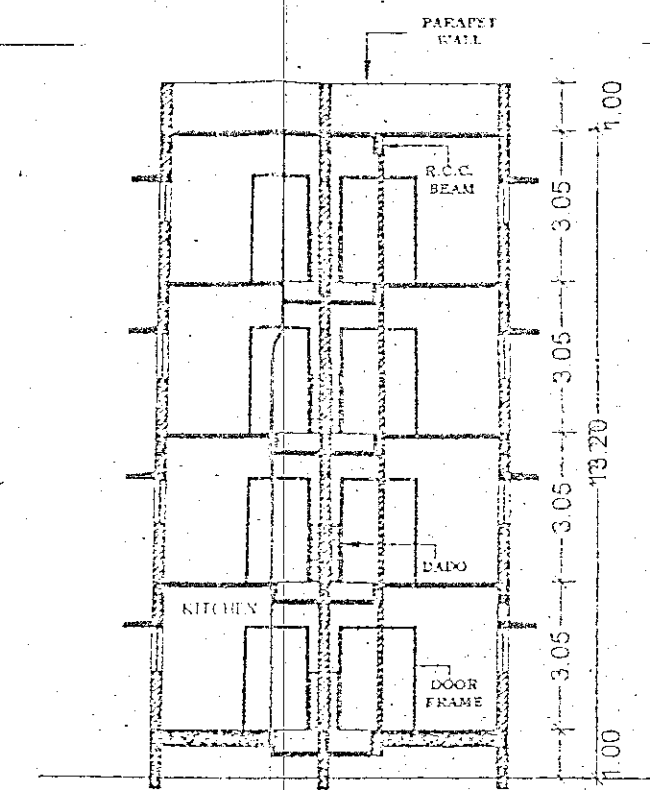
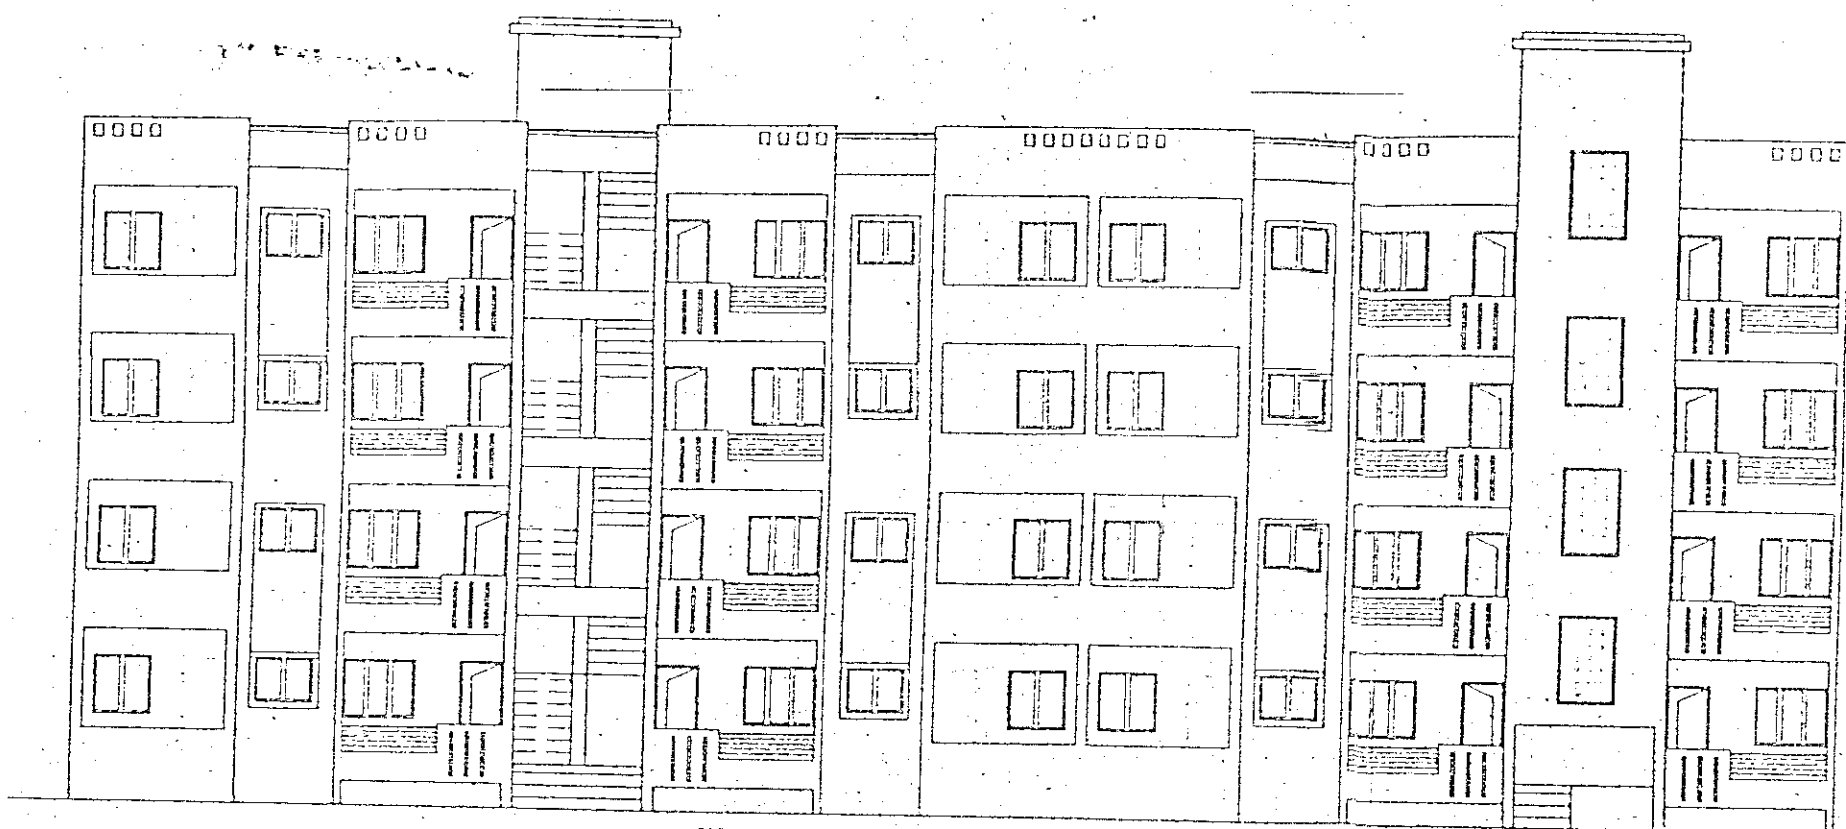


[illegible]

OFFICE OF THE MUNICIPAL
Clerk
Building No. _____
Date _____
SANCTIONED

20/09
 19/09
 18/09
 17/09
 16/09

M. Kalare
 Assistant Architect and Planner
 Amravati Housing & Area Development Board, Amravati
 AMRAVATI.

573-116
 Chief Officer.
 Amravati Housing & Area Development Board,
 AMRAVATI.

Chief Officer
Housing & Area Development Board,
AMRAVATI.

PROPOSED RESIDENTIAL
CONSTRUCTION OF EWS.HOUSE
BELONGING TO M.H.A.D.A.,ON
PLOT NO.12TO35,AND PLOT NO
1TO10, SR.NO.52/1,⁵³/₂,⁵³/₃,⁵³/₄,
AND ⁵³/₅ AT MZ.BULDANA
TQ.DIST. BULDANA

G+3 E.W.S.HOUSE		
SCHEDULE OF OPENING		
QTY	SIZE	DESCRIPTION
1	1200x120	WOODEN DOOR
2	2100x110	WOODEN FRAME DOOR
1	2100x140	FRAMING
1	1500x150	WOODEN DOOR
1	1200x120	WOODEN DOOR
1	1000x60	WOODEN WINDOW

<u>AREA STATEMENT</u>	
GROUND +3 STOREY BUILDING NO OF TENEMENTS IN ONE BUILDING = 28 BUILT UP AREA PER TENEMENT = 35.76sqm. [384.77sqft.] CARPET AREA = 31.13 sqm. [334.95sqft.] TOTAL BUILT UP AREA OF BUILDING = 298.79sqm/per floor TOTAL NO OF TENEMENTS = 140	

CLIENT: AMRAYATI HOUSING AND AREA
DEVELOPMENT BOARD,AMRAYATI.

ARCHITECT:

M. Maer

Arch. Jayant R. Sonune
B.Arch. ALLA
CA/95/18967

M/S. Vastu Shilp
Proprietor
Buldana.

JAYANT R. SONUNE
B.Arch. ALLA
CA/95/18967

Consulting
• Architect
• Interior Designer
• Planner & Designer

OFF- CLUB LAYOUT, S.E.I. ROAD, BULDANA, PH. 07262-244345	
DATE: 18/05/2016	DRAWN BY: RAHUL D. PARAP.
SCALE: N.T.S	CHECK BY: J.R.S.